



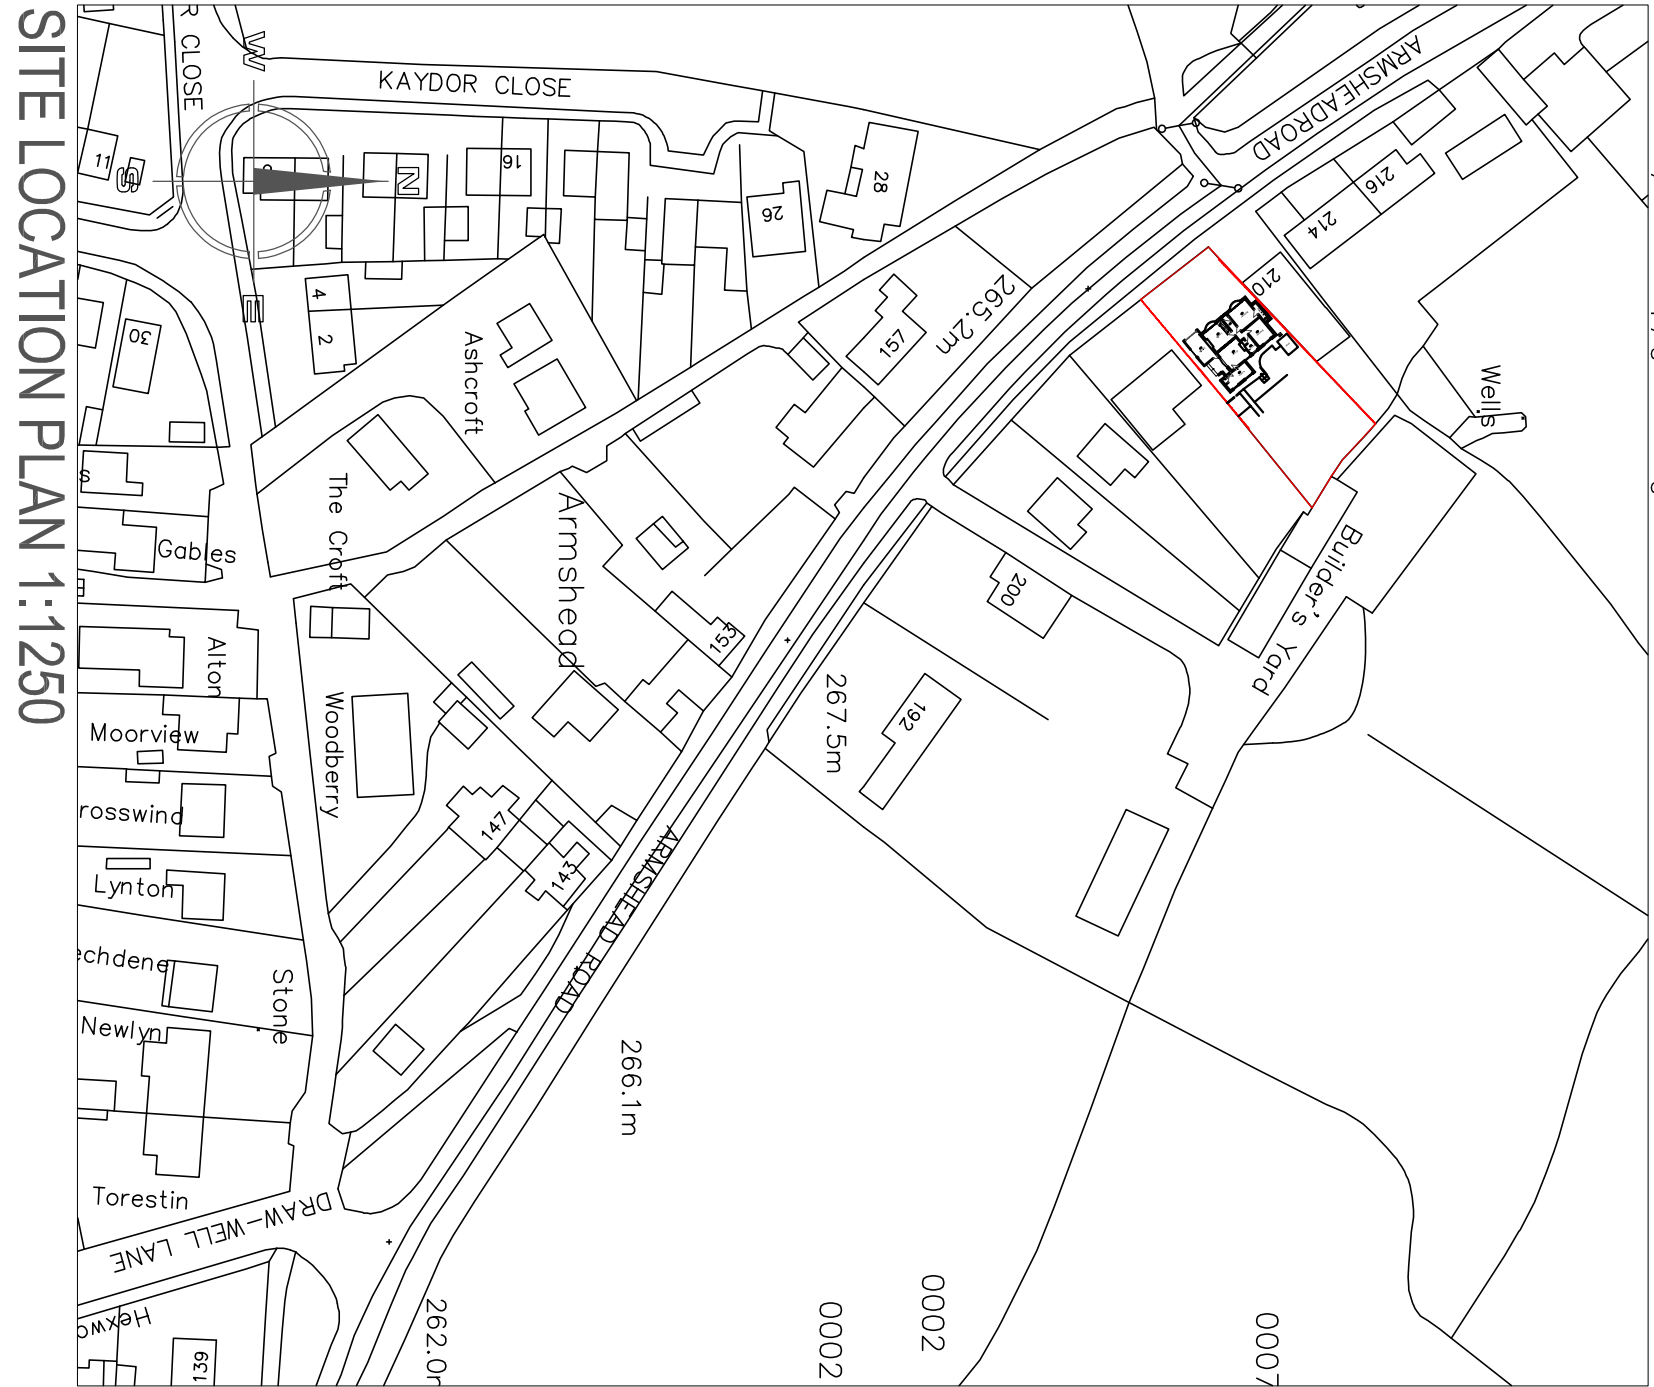


SITE LOCATION PLAN 1:1250

SIDE ELEVATION 1:50

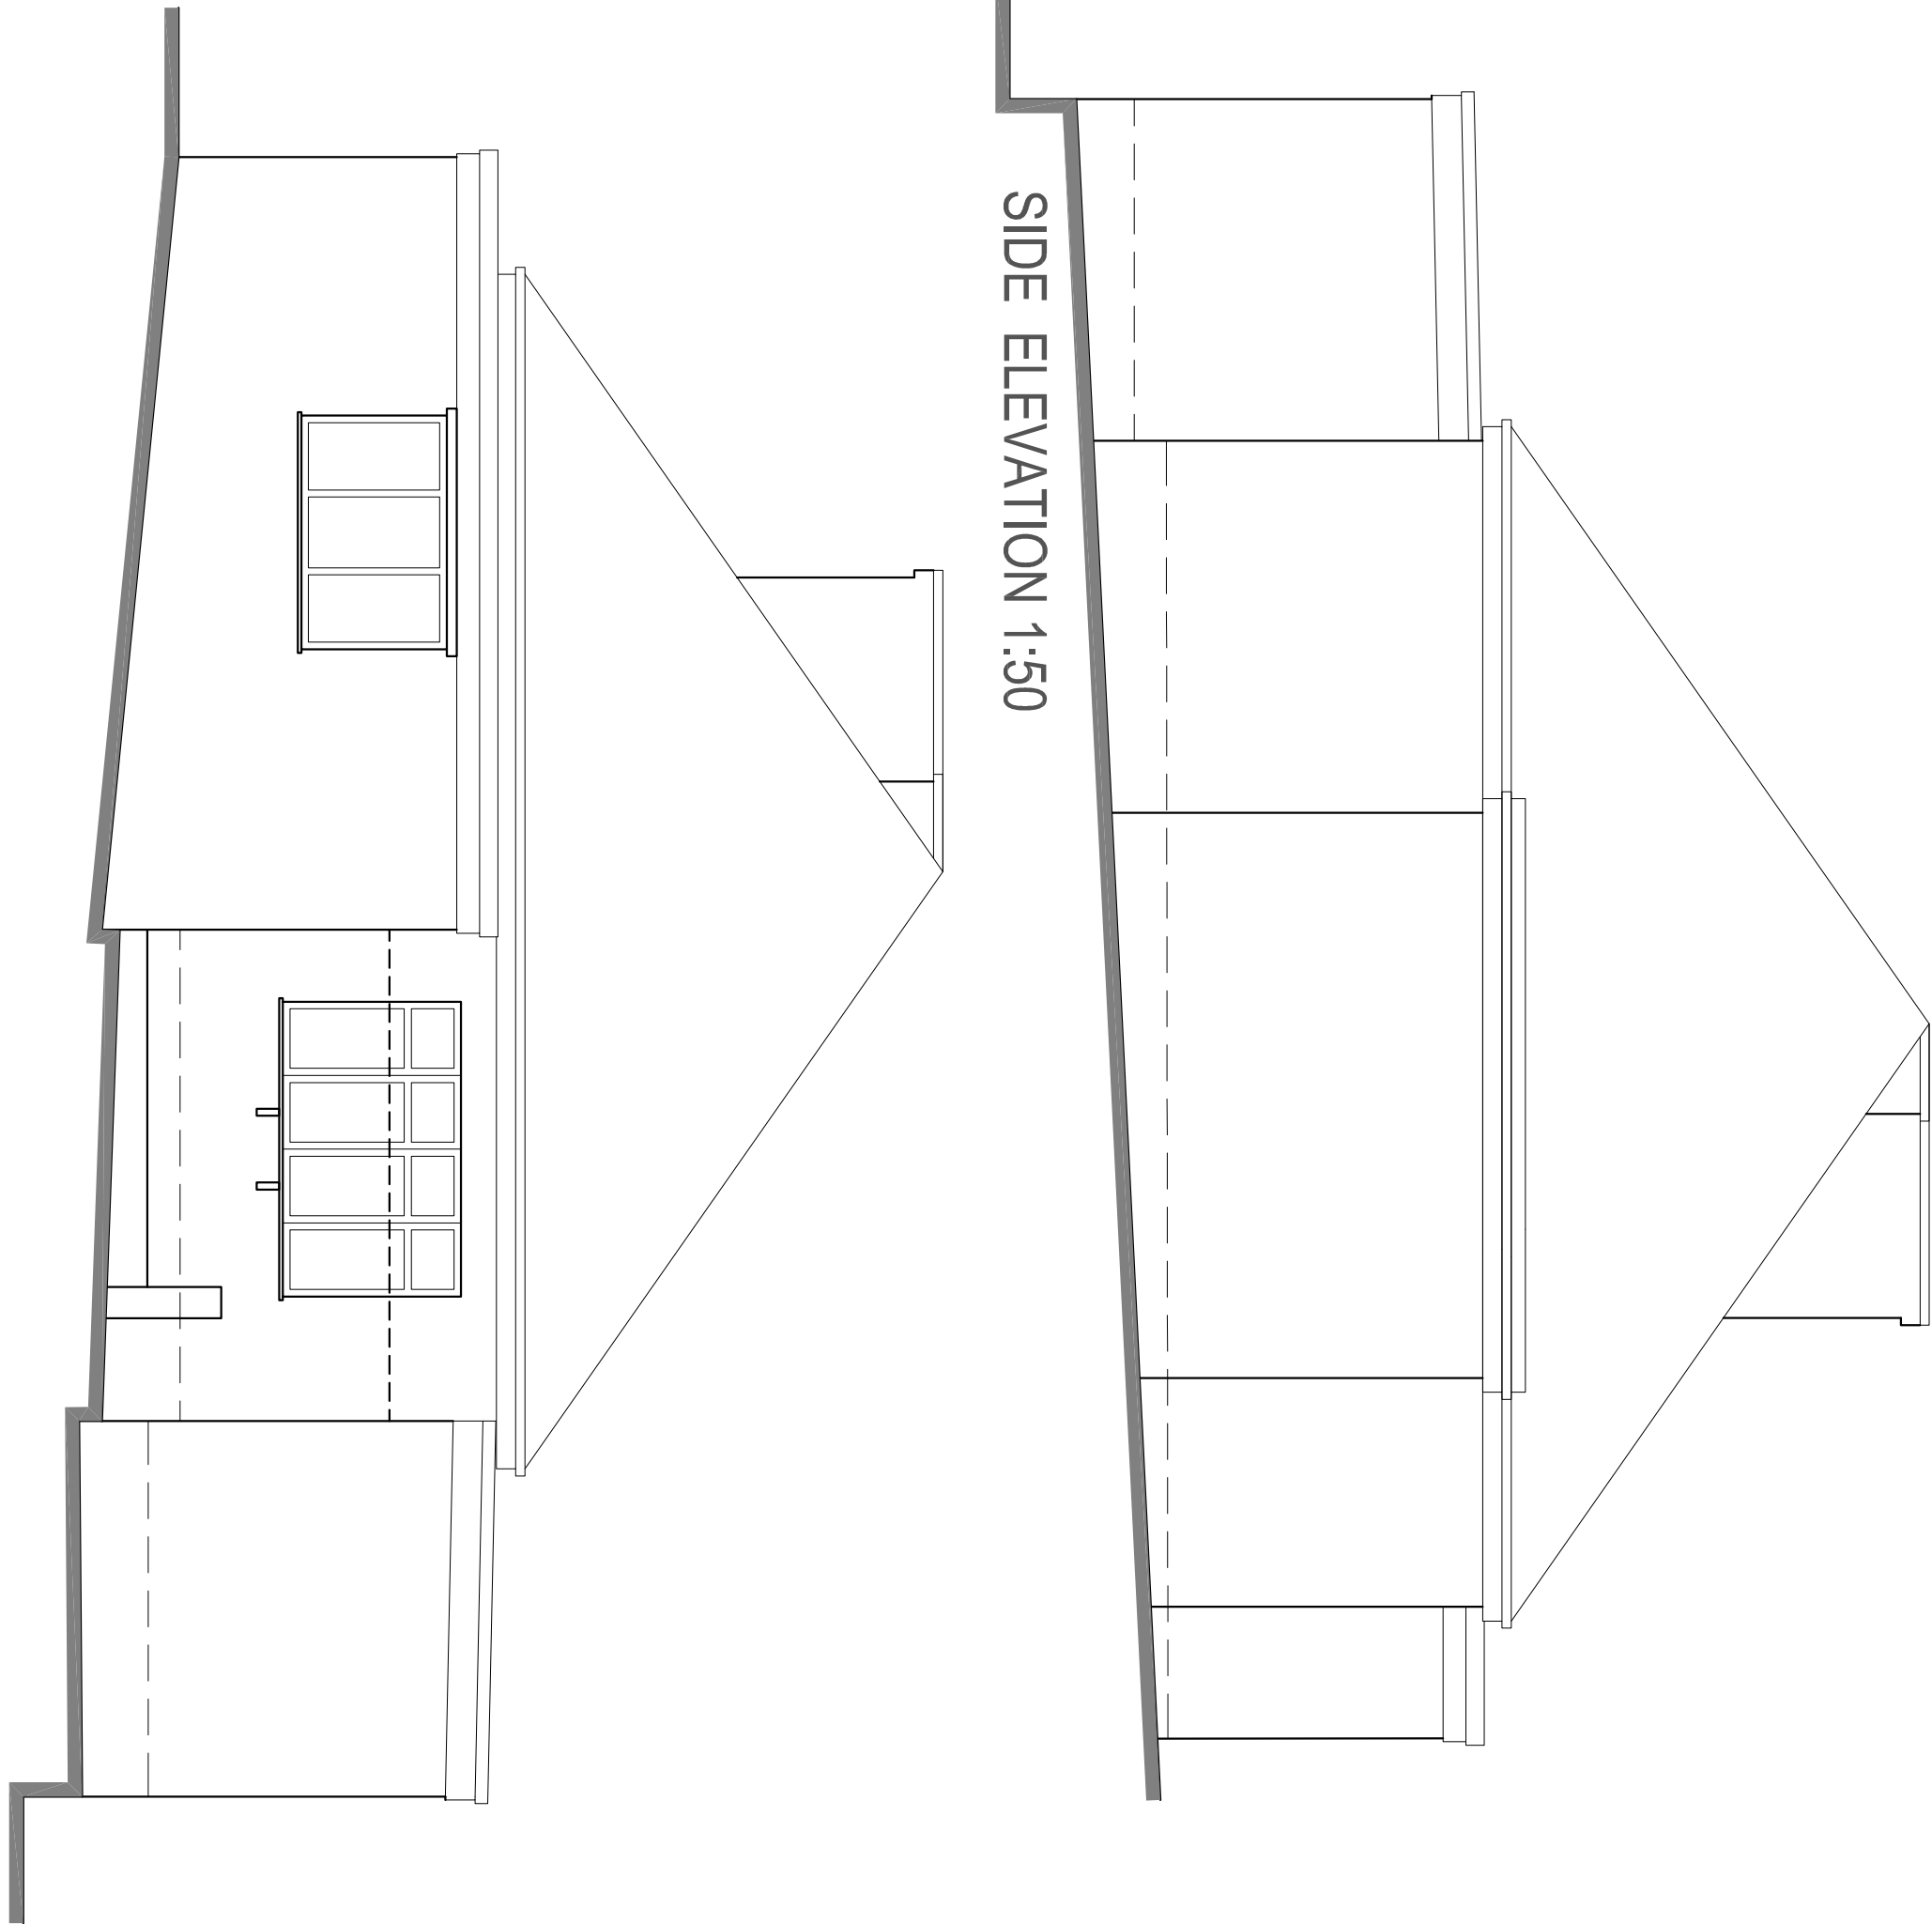


SIDE ELEVATION 1:50

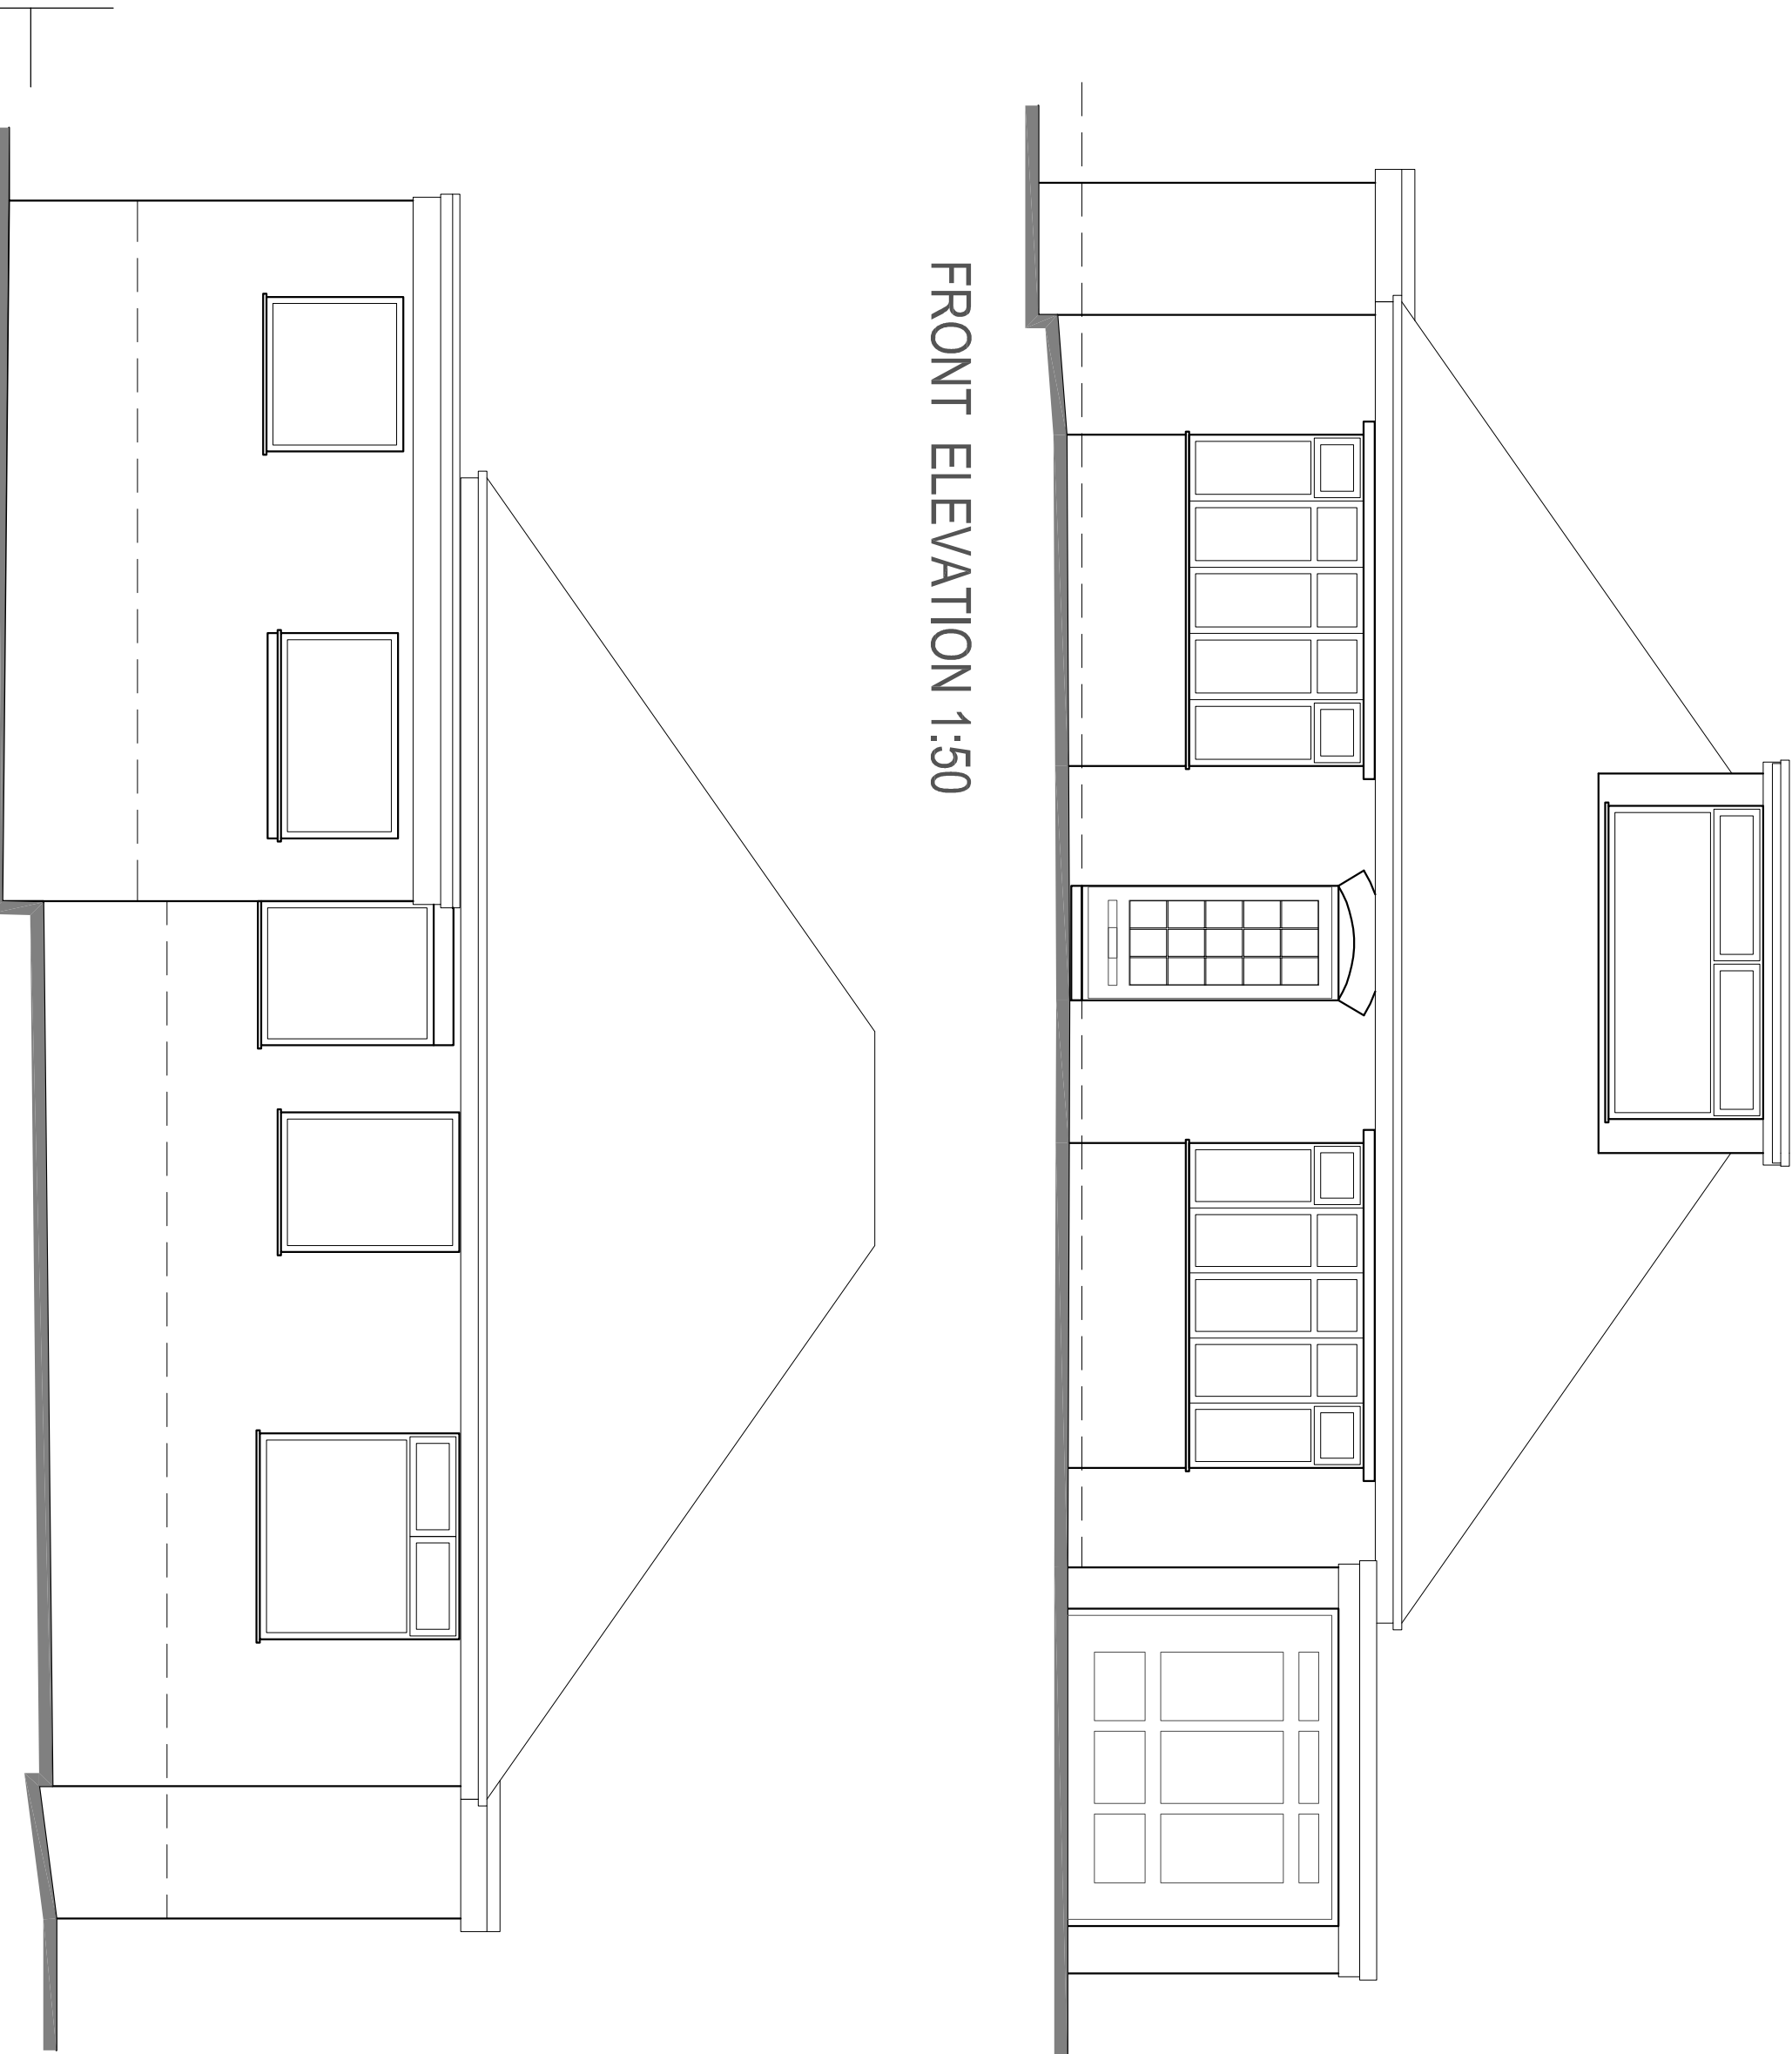


REAR ELEVATION 1:50

Shed

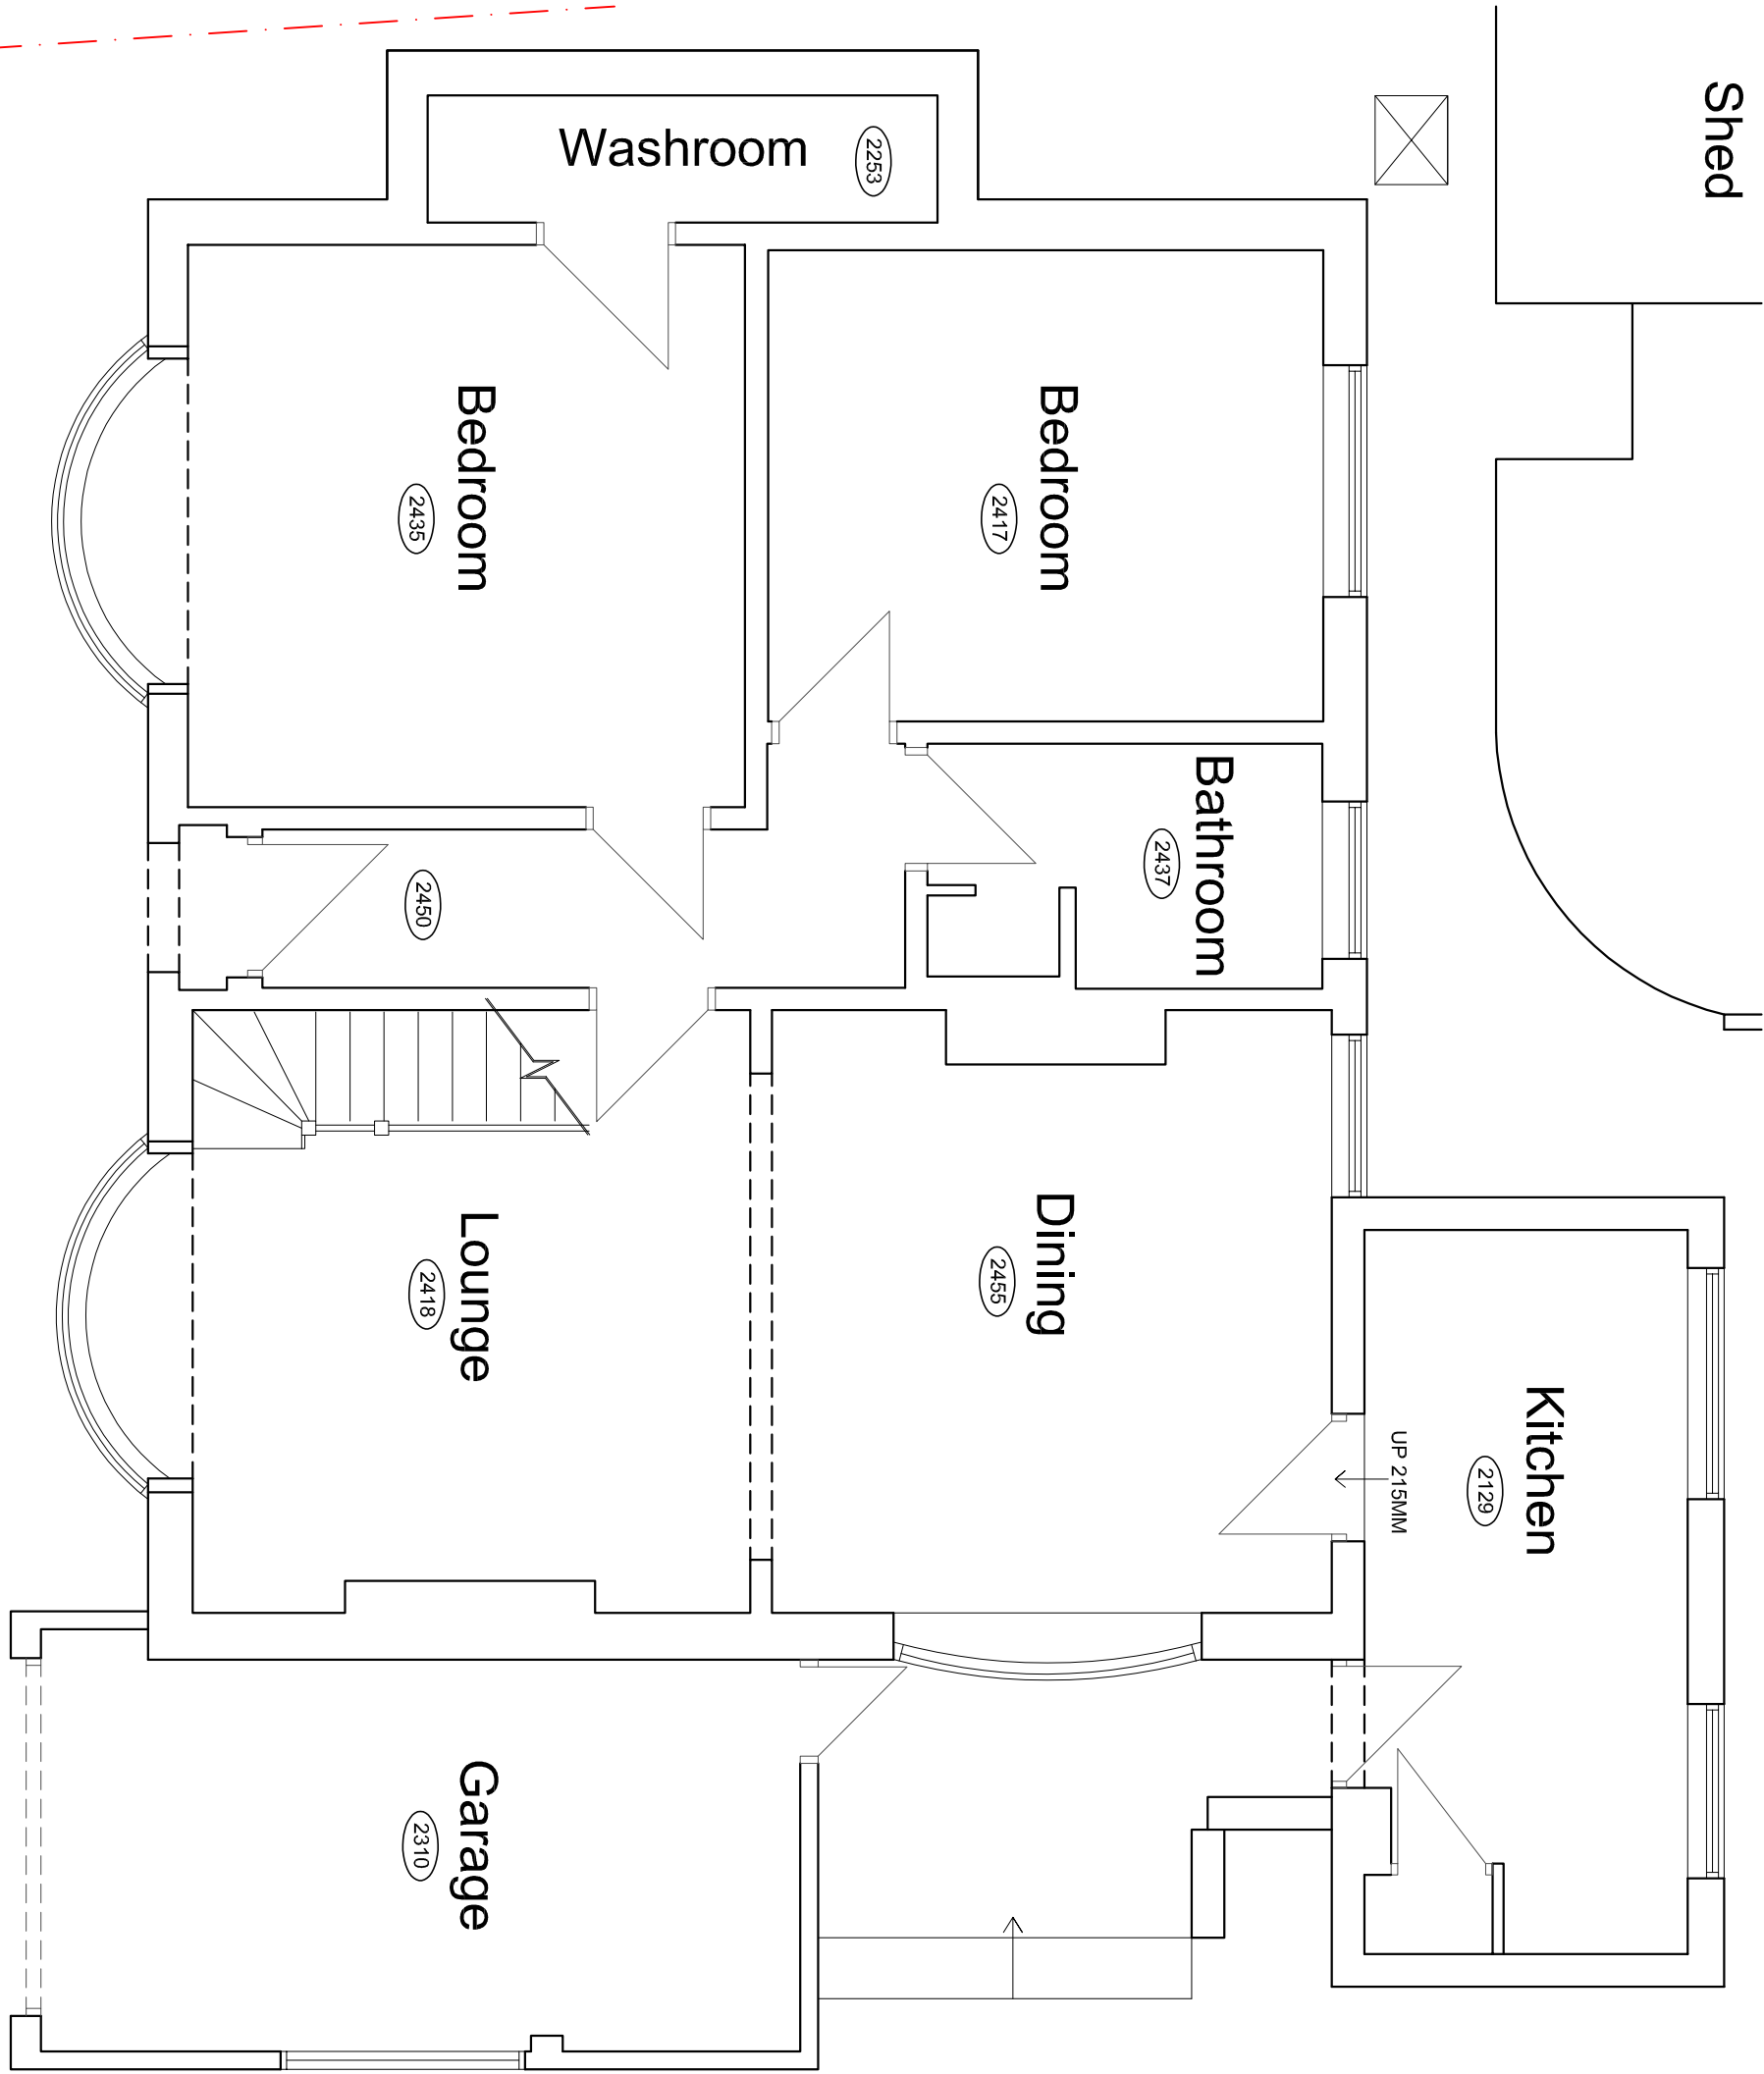

FLOOR PLAN 1:50

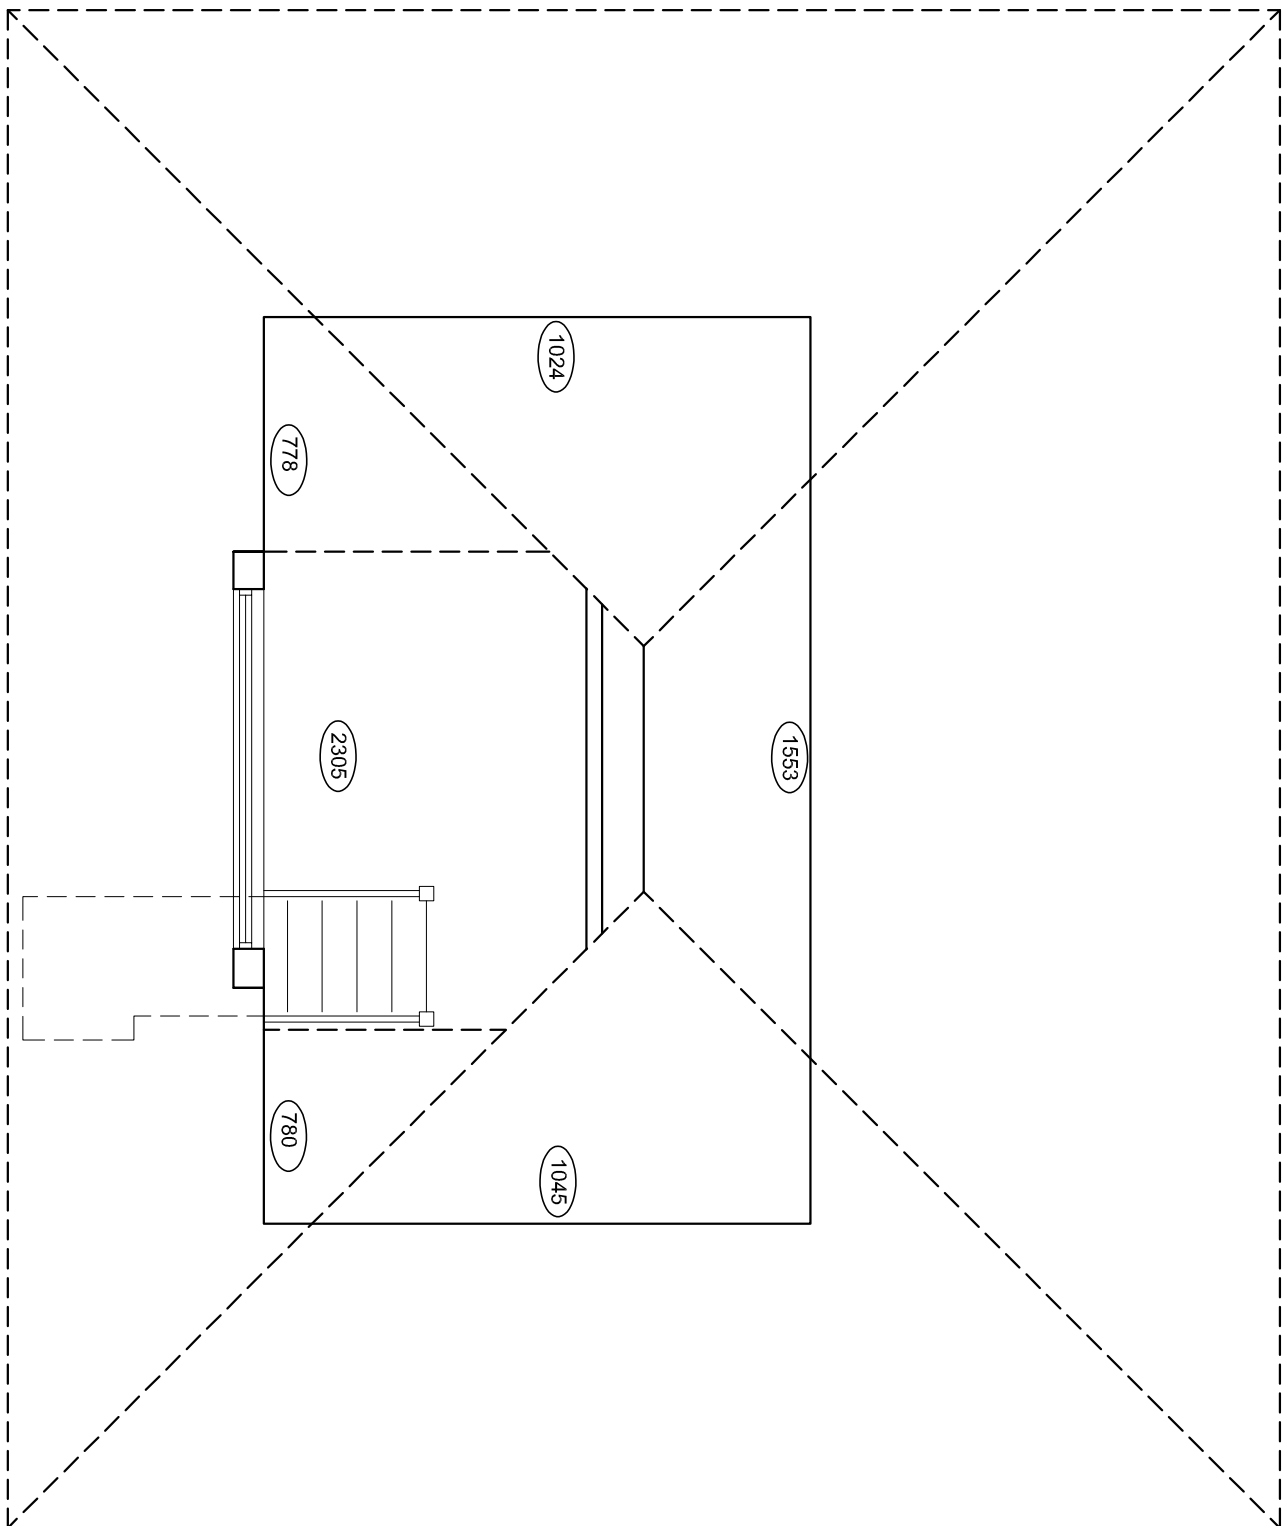

ROOF PLAN 1:100

Hewitt&CarrArchitects
A. Design & Architecture | 17-19 Leek Road | Cheddoke | ST10 1JE
T. 0153 555589
E. enquiries@hccarchitects.co.uk
W. www.hccarchitects.co.uk

Client
Mr D Bailey

Project
Proposed extensions and alterations to existing dormer bungalow at 208 Armshead Rd, Werrington, Staffs, ST9 0EL
Title
Plans and elevations as existing

Drawn
HMM
Date
JAN 2020
Scale
AS NOTED

Project No.
00948
Drawing No.
AL(0)01

SURVEY