


Copyright of this drawing is vested in the Architect and it must not be copied or reproduced without consent. Figured dimensions only are to be taken from this drawing. All contractors must visit the site and be responsible for taking and checking all dimensions relative to their work. Hewitt&Carr Architects Ltd are to be advised of any variation between drawings and site conditions. **CLIENTS ARE ADVISED TO CLARIFY DIMENSIONS WITH THE ARCHITECT PRIOR TO SETTING OUT AND NOT TO SCALE FROM THE DRAWING**

Rev	Drawn	Comments	Date
-----	-------	----------	------

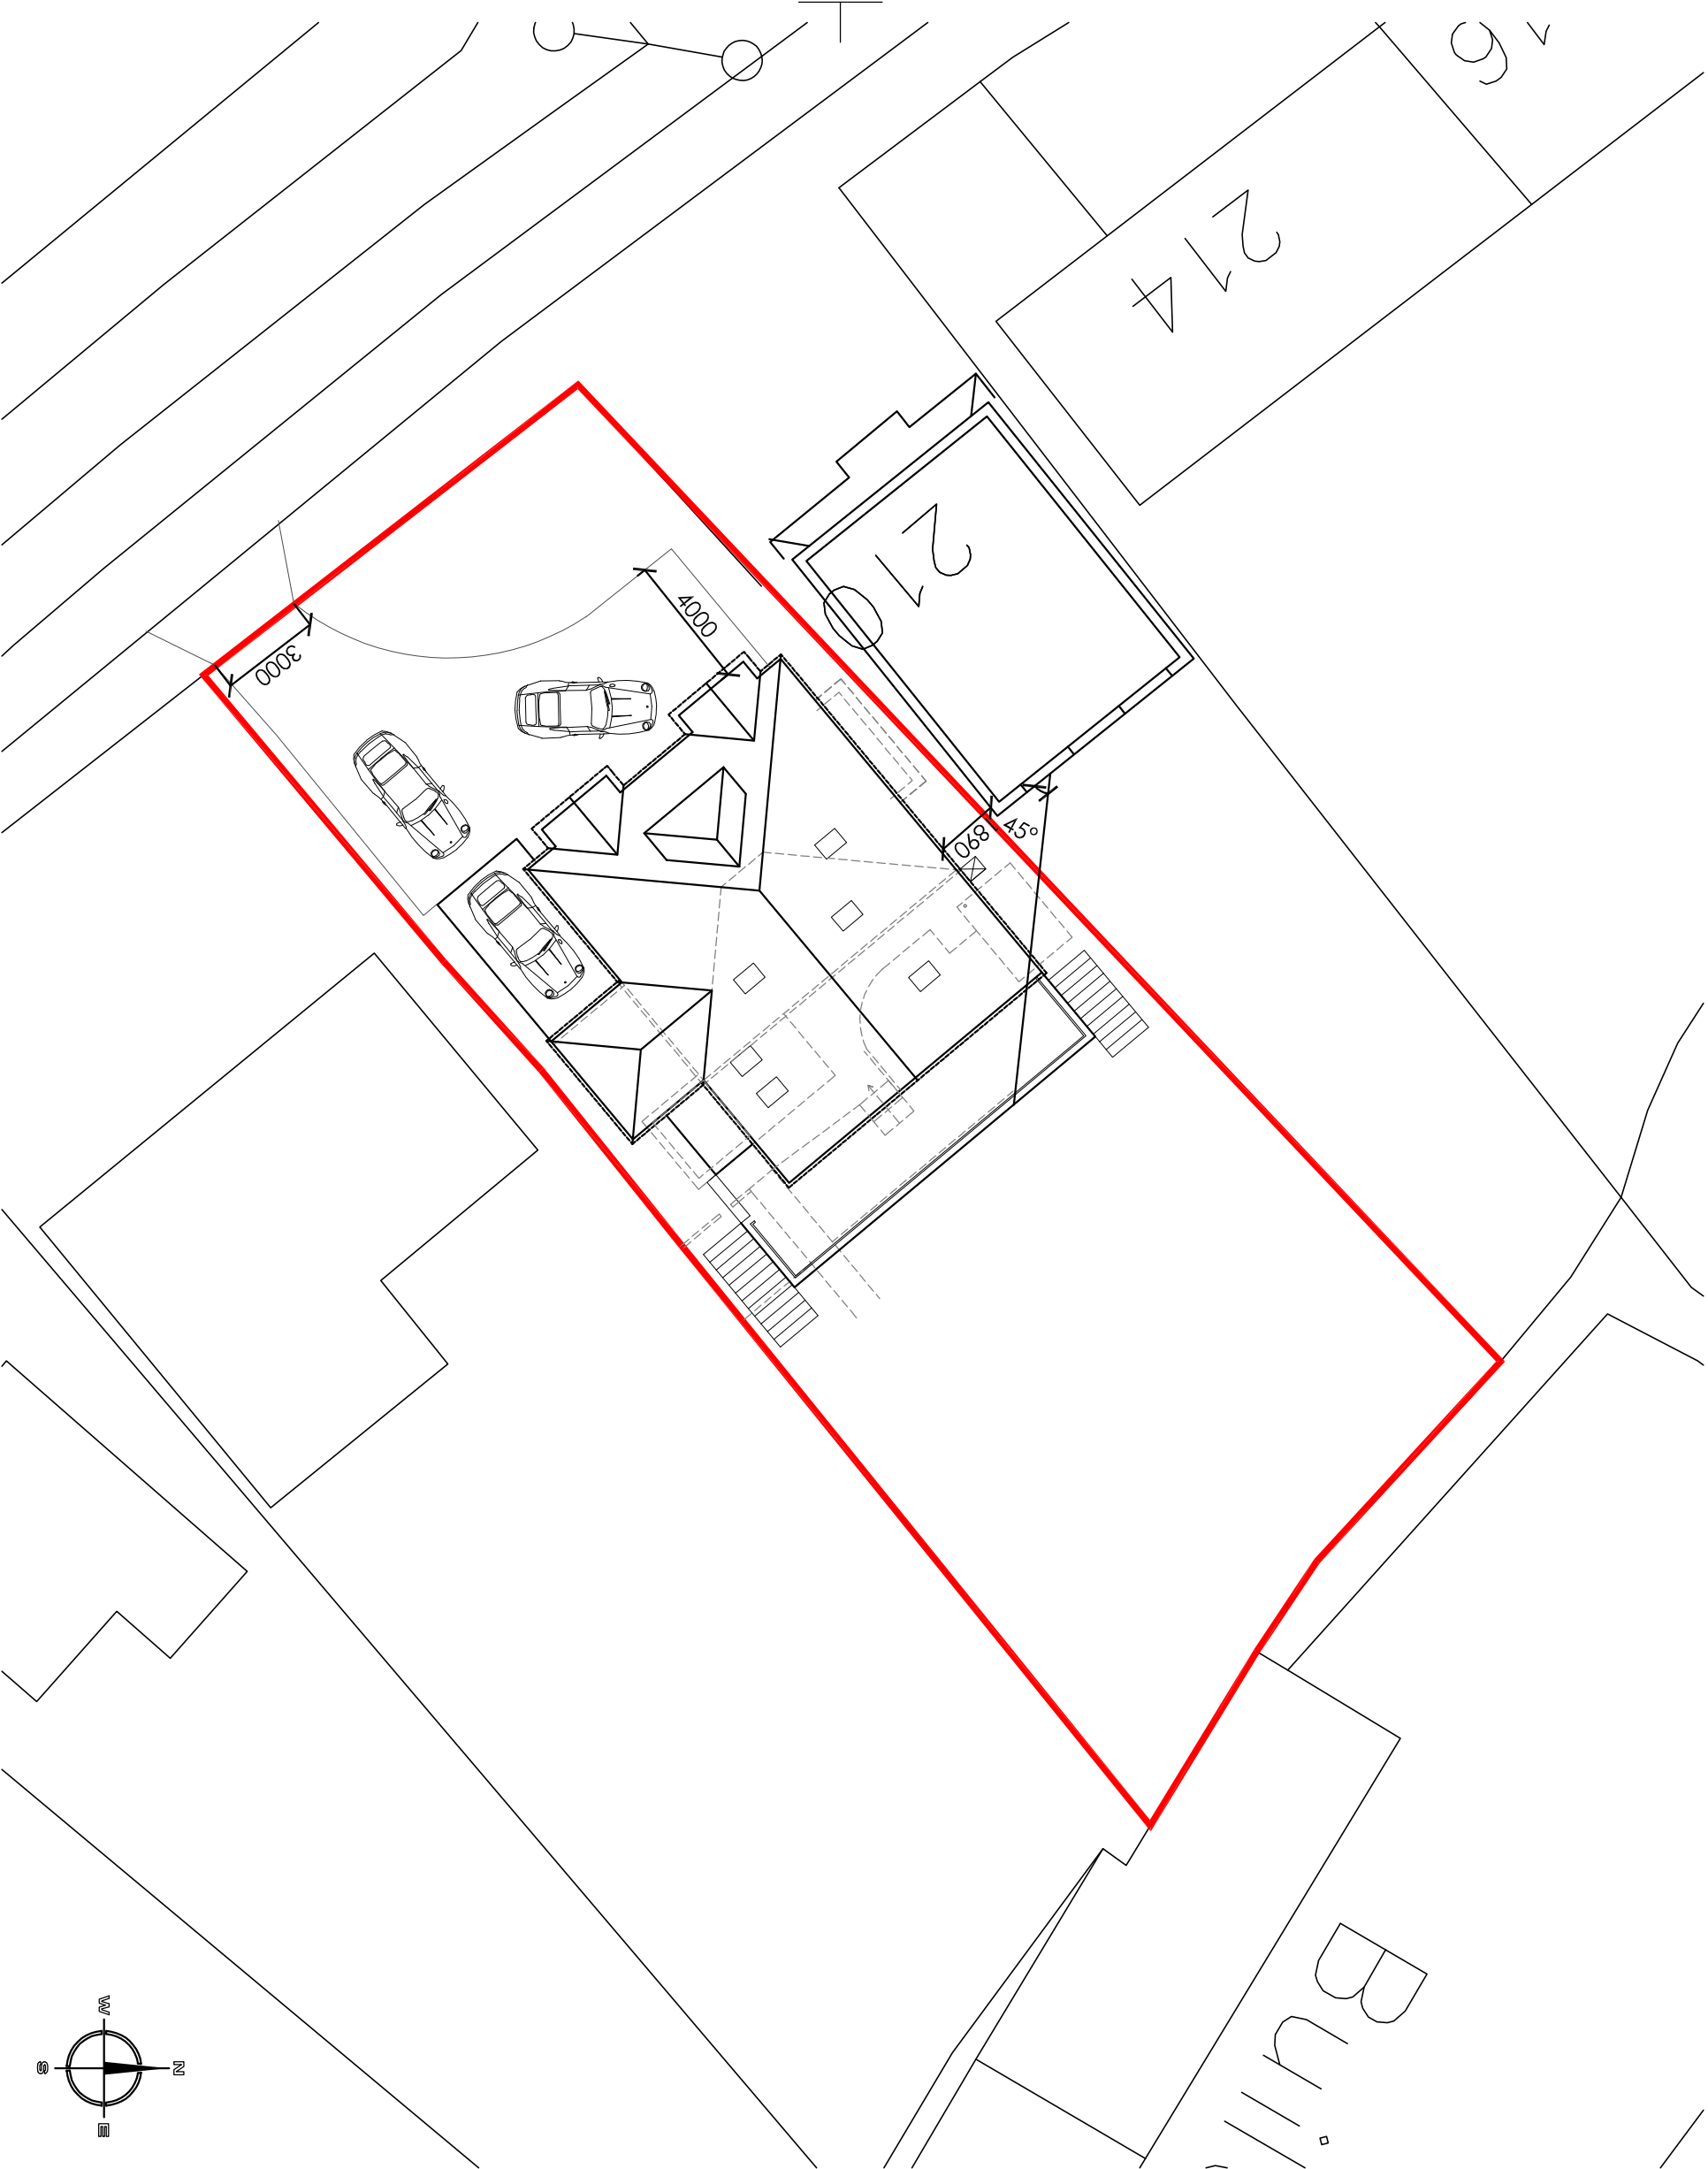

Site plan 1:200

Hewitt&Carr Architects
A: DaisyBank House | 17-19 Leek Road | Cheddle | ST10 1JE
T: 01538 756888
E: enquiries@hccarchitects.co.uk
W: www.hccarchitects.co.uk

Client
Mr D Bailey

Project
Proposed extensions and alterations to
existing dormer bungalow at 208
Armshead Rd, Werrington, Staffs, ST9 0EL
Title
Proposed Site layout

Status
SCHEME
Date FEB 2020
Scale @A3 AS NOTED
Drawn HMM
Checked

Project No. Drawing No.
00948 AL(0)04 Rev G