




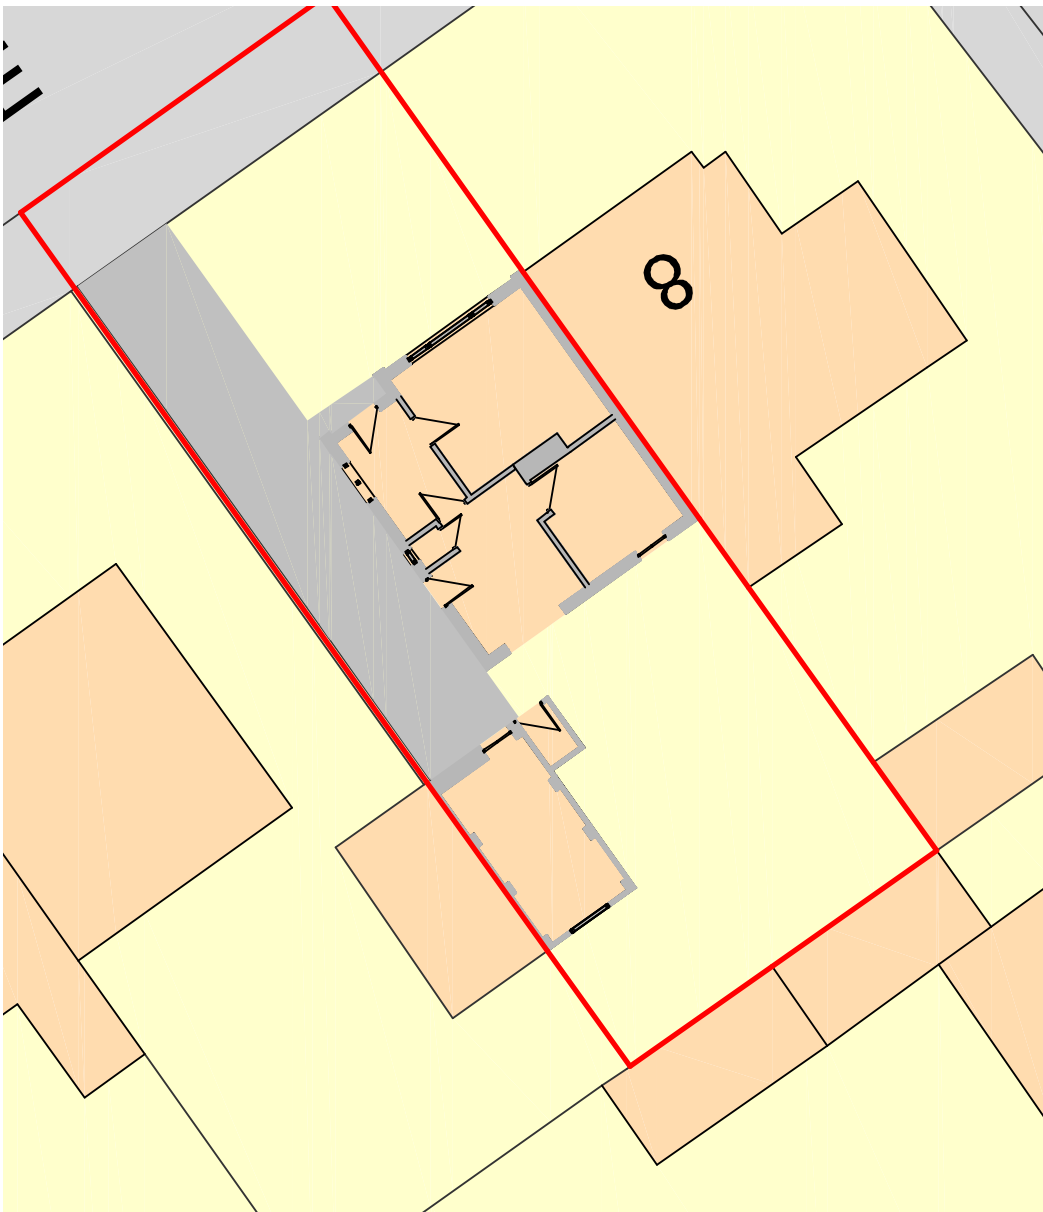

Site Plan as Existing

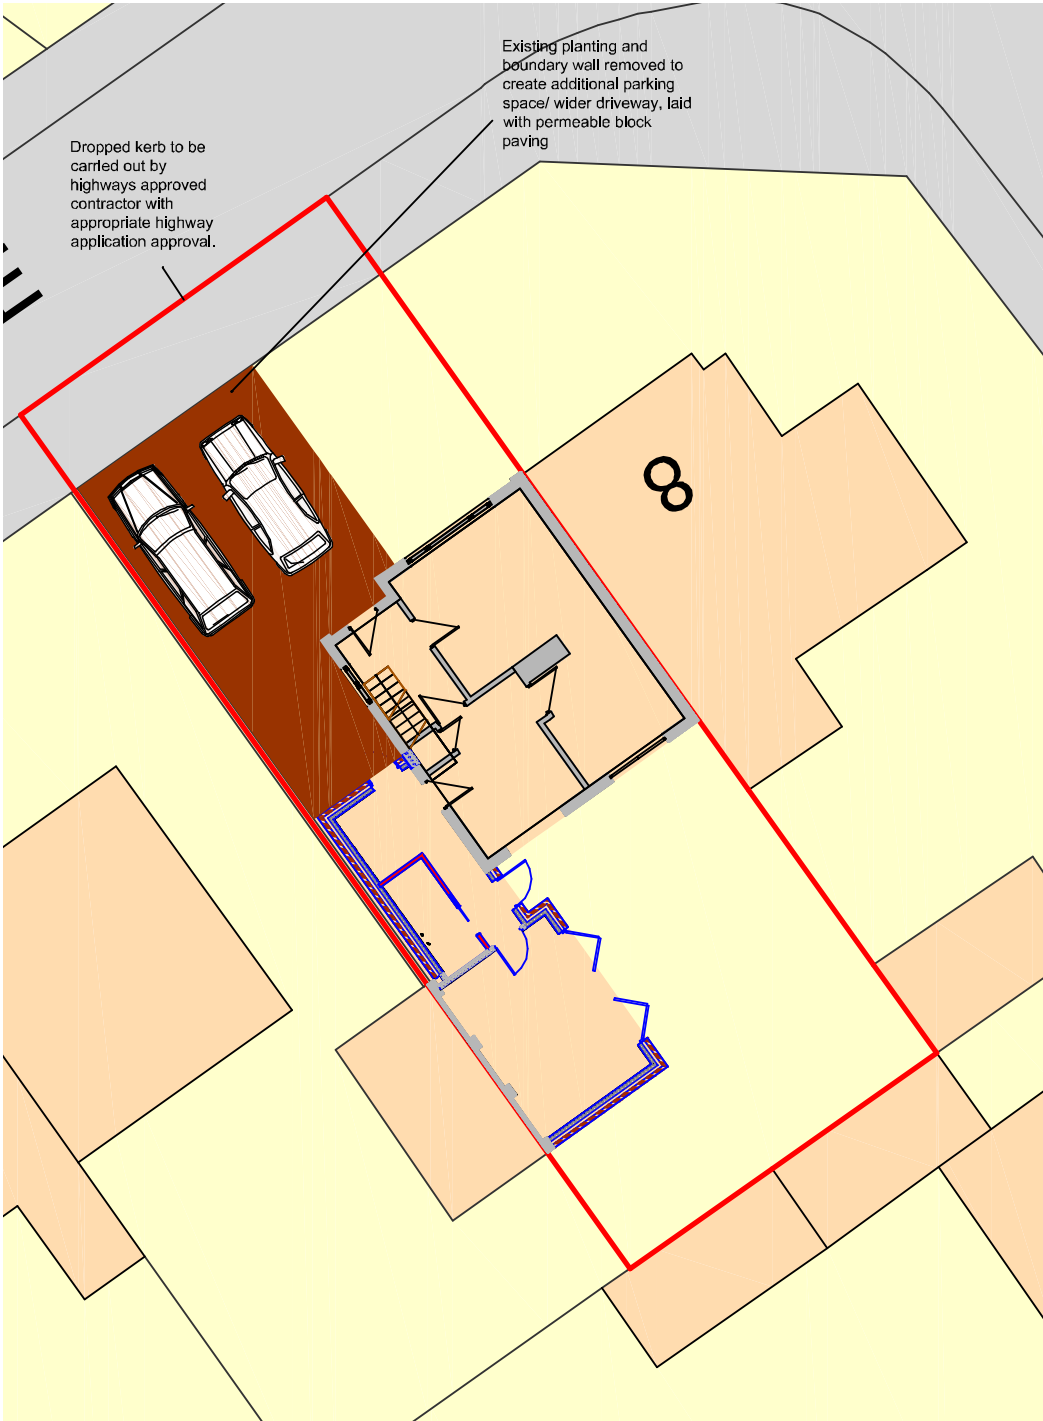

Site Plan as Proposed

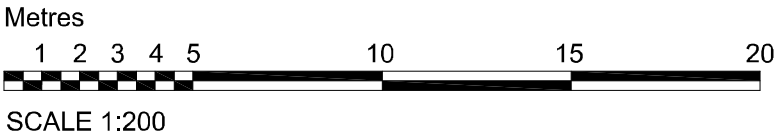


Ordnance Survey, (c) Crown Copyright 2020. All rights reserved. Licence number 10002243

Site Location Plan

Metres

10 20 30 40 50 60 70 80 90 100

SCALE 1:1250

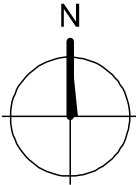

DBD Architectural Consultancy Ltd ©2020

1. Copyright is vested with DBD Architectural Consultancy Ltd.
2. All dimensions to be checked on site before proceeding.
3. Contractor to check/adjust dimensions of new work to suit existing conditions. Do not assume existing structure or details are plumb, square or level.
4. Contractor must notify the architect of any discrepancies before proceeding.
5. All drawings to be read in conjunction with all other consultants drawings and specs.

Rev	Date	Description
C	11.03.21	Amendments made following comments
B	01.02.21	Amendments made following comments
A	16.12.20	Amendments made following comments



DBD Architectural Consultancy

DBD Architectural Consultancy Ltd
50 Broad Street, Leek,
Staffordshire, ST13 5NS
01538 383118
mail@dbdconsultants.co.uk
www.dbdconsultants.co.uk

Mr & Mrs Walton
6 Kniveden Lane
Leek
ST13 5BE

Client

Single Storey Side Extension, Garage Conversion and Driveway widening

Project

Site Plans

Stage: Planning	Date: 29.05.20	Job No: 2032
Scale: 1:200	Drawing Number: PL 01C	