






Front Elevation

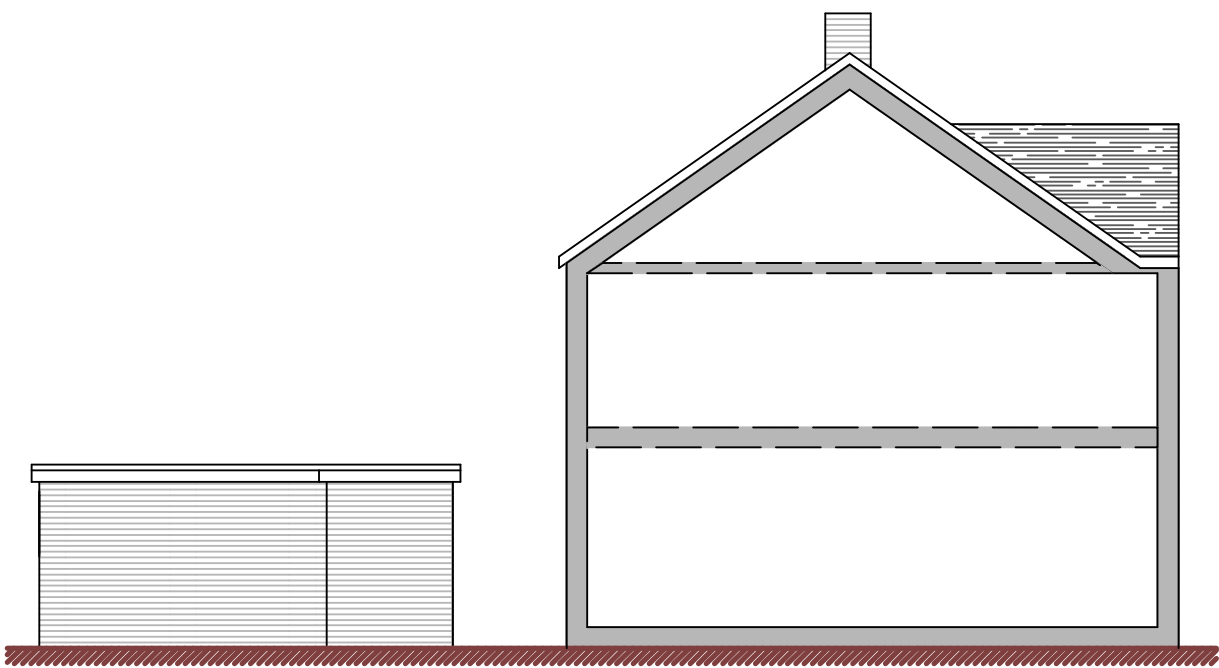



Side Elevation



Side Elevation

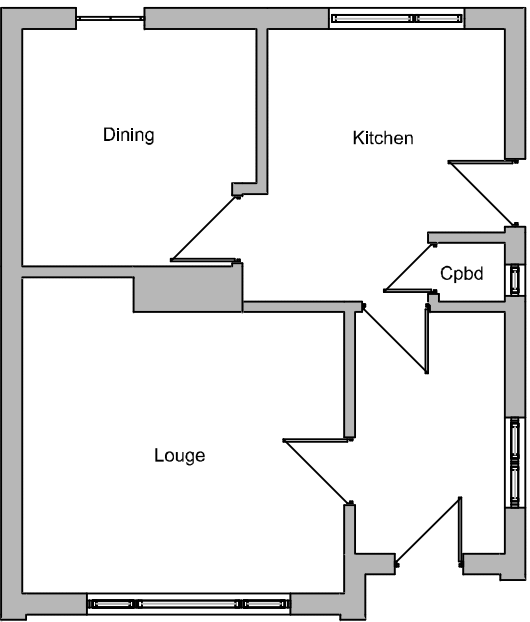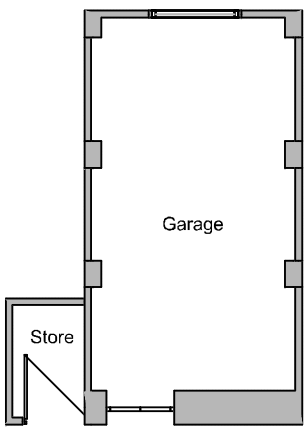

Ground Floor Plan

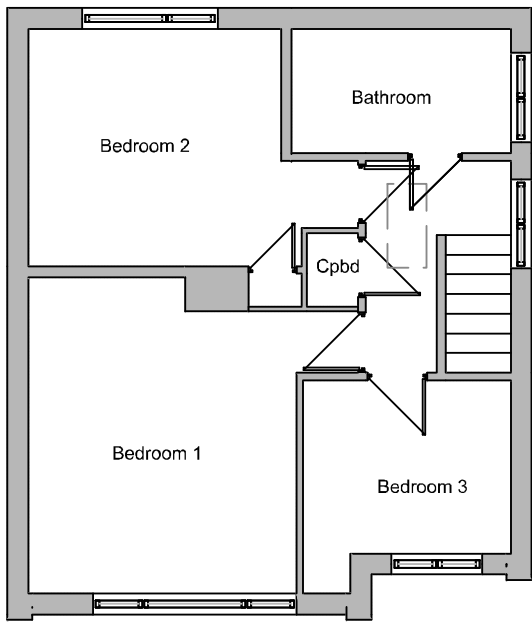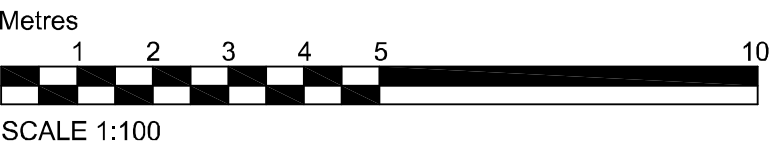

First Floor Plan



Rear Elevation

DBD Architectural Consultancy Ltd ©2020

- 1. Copyright is vested with DBD Architectural Consultancy Ltd.
- 2. All dimensions to be checked on site before proceeding.
- 3. Contractor to check/adjust dimensions of new work to suit existing conditions. Do not assume existing structure or details are plumb, square or level.
- 4. Contractor must notify the architect of any discrepancies before proceeding.
- 5. All drawings to be read in conjunction with all other consultants drawings and specs.

Rev	Date	Description

DBD Architectural Consultancy Ltd
50 Broad Street, Leek,
Staffordshire, ST13 5NS
01538 383118
mail@dbdconsultants.co.uk
www.dbdconsultants.co.uk

Mr & Mrs Walton
6 Kniveden Lane
Leek
ST13 5BE
Client

Single Storey Side Extension, Garage
Conversion and Driveway widening
Project

Title Plans as Existing		
Drawn: Planning	Date: 20.05.20	Job No: 2032
Client: A2	Scale: 1:100	Drawing Number: PL 02