



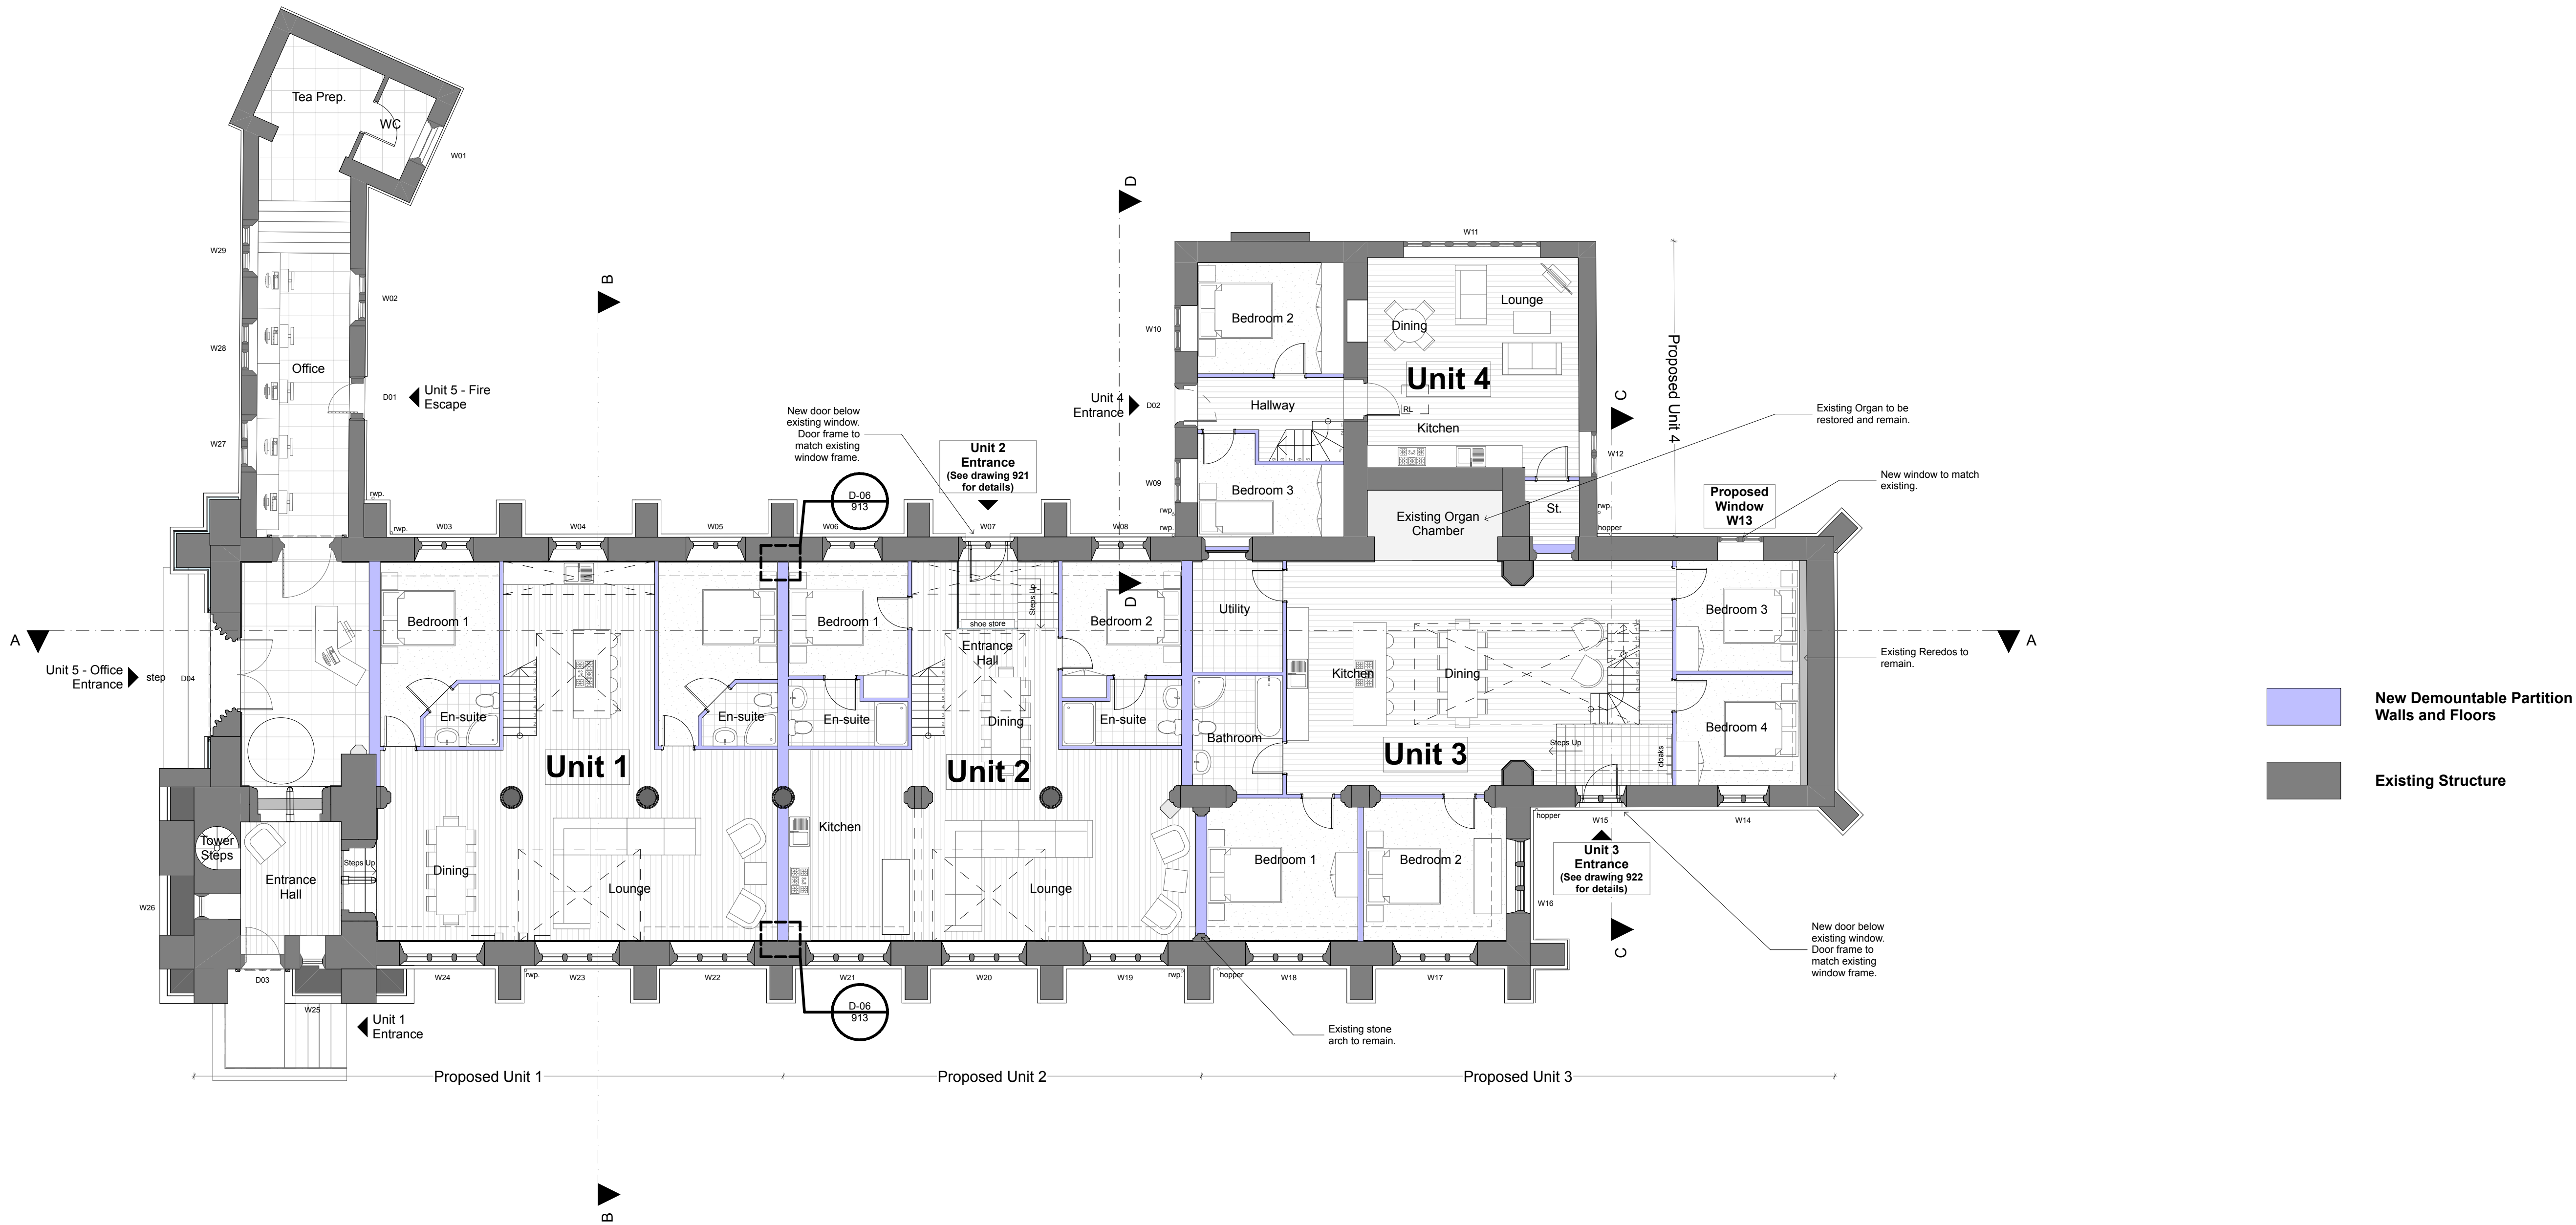

Proposed Ground Floor Plan

1:100

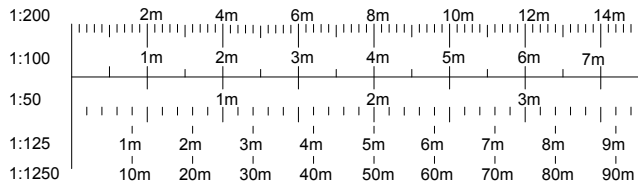

T HC 26.03.21 Planning Issue.

Rev Issued By Date Description

lime
architecture
Client:
Amos Group Ltd.
Project:
Proposed Conversion of the Grade II listed
St Wilfrids Church, Cotton Lane, Cotton,
Staffordshire, ST10 3DP
Drawing Title:
Proposed Ground Floor Plan
Date: 26/03/2021 Scale: 1:100 @ A1
Drawn: HC Drawing No. 2016-44-110 Revision: T
Status: PLANNING ISSUE