



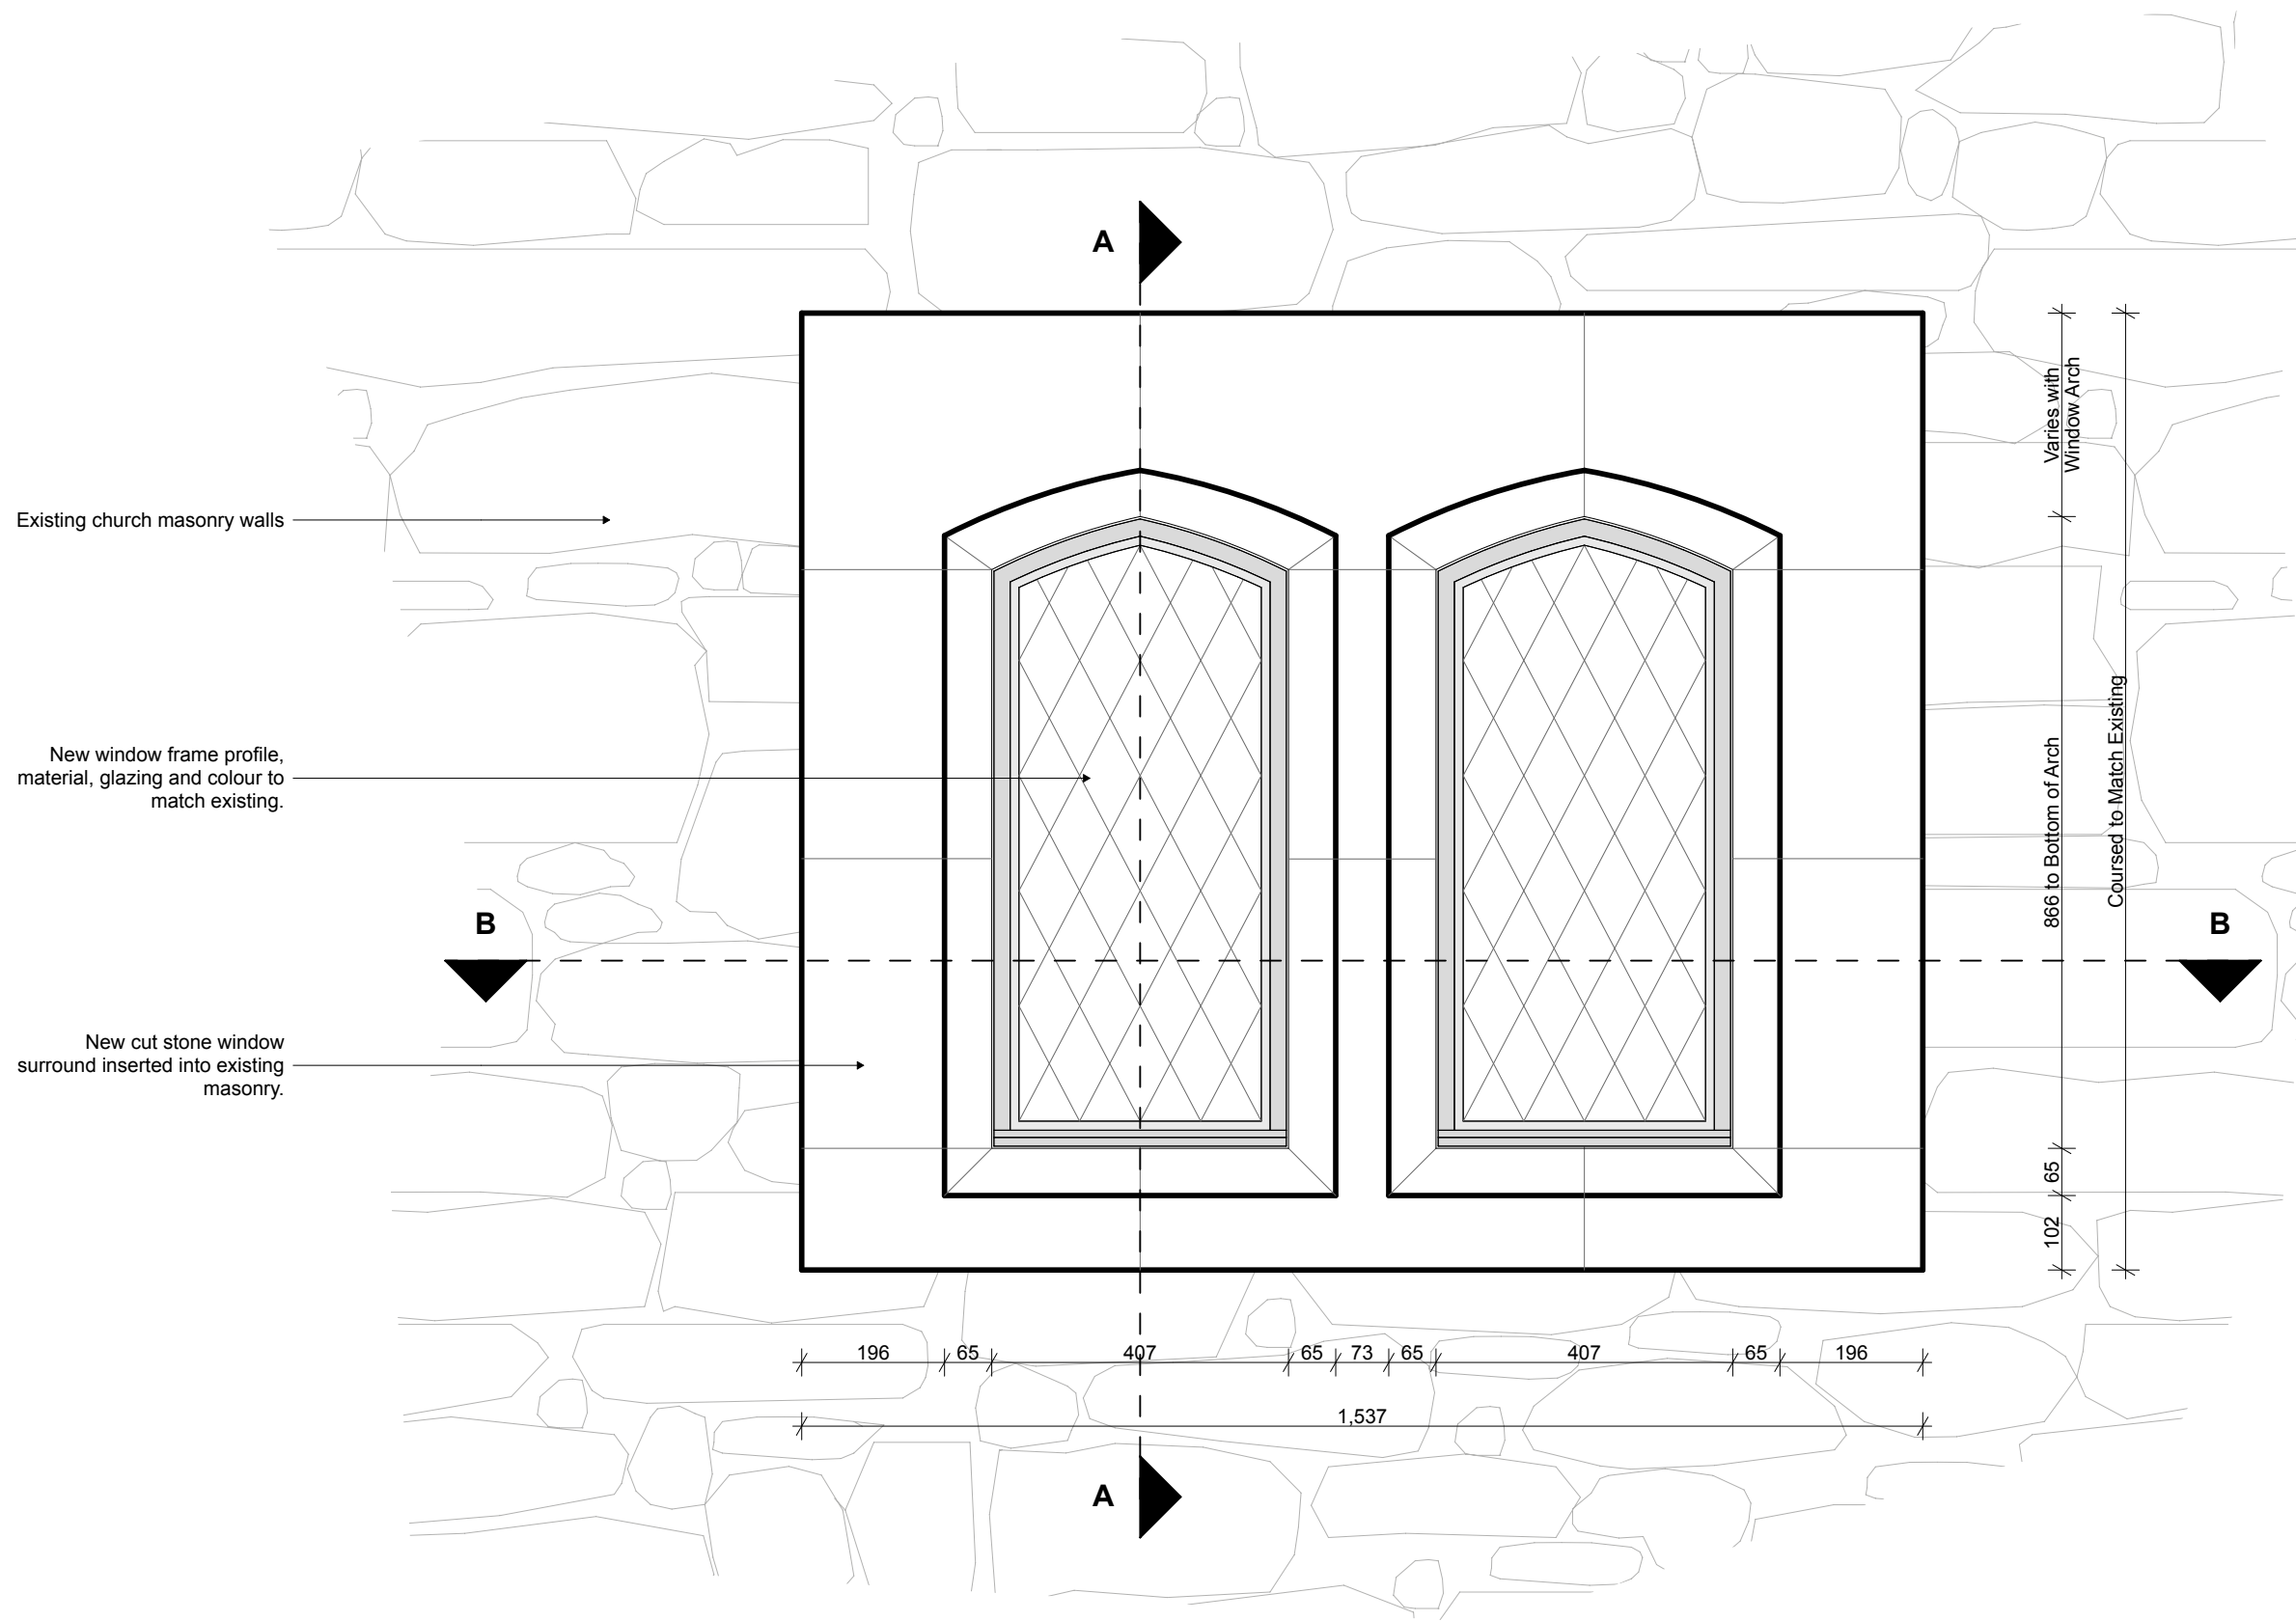


Proposed Window W13 Elevation

1:10

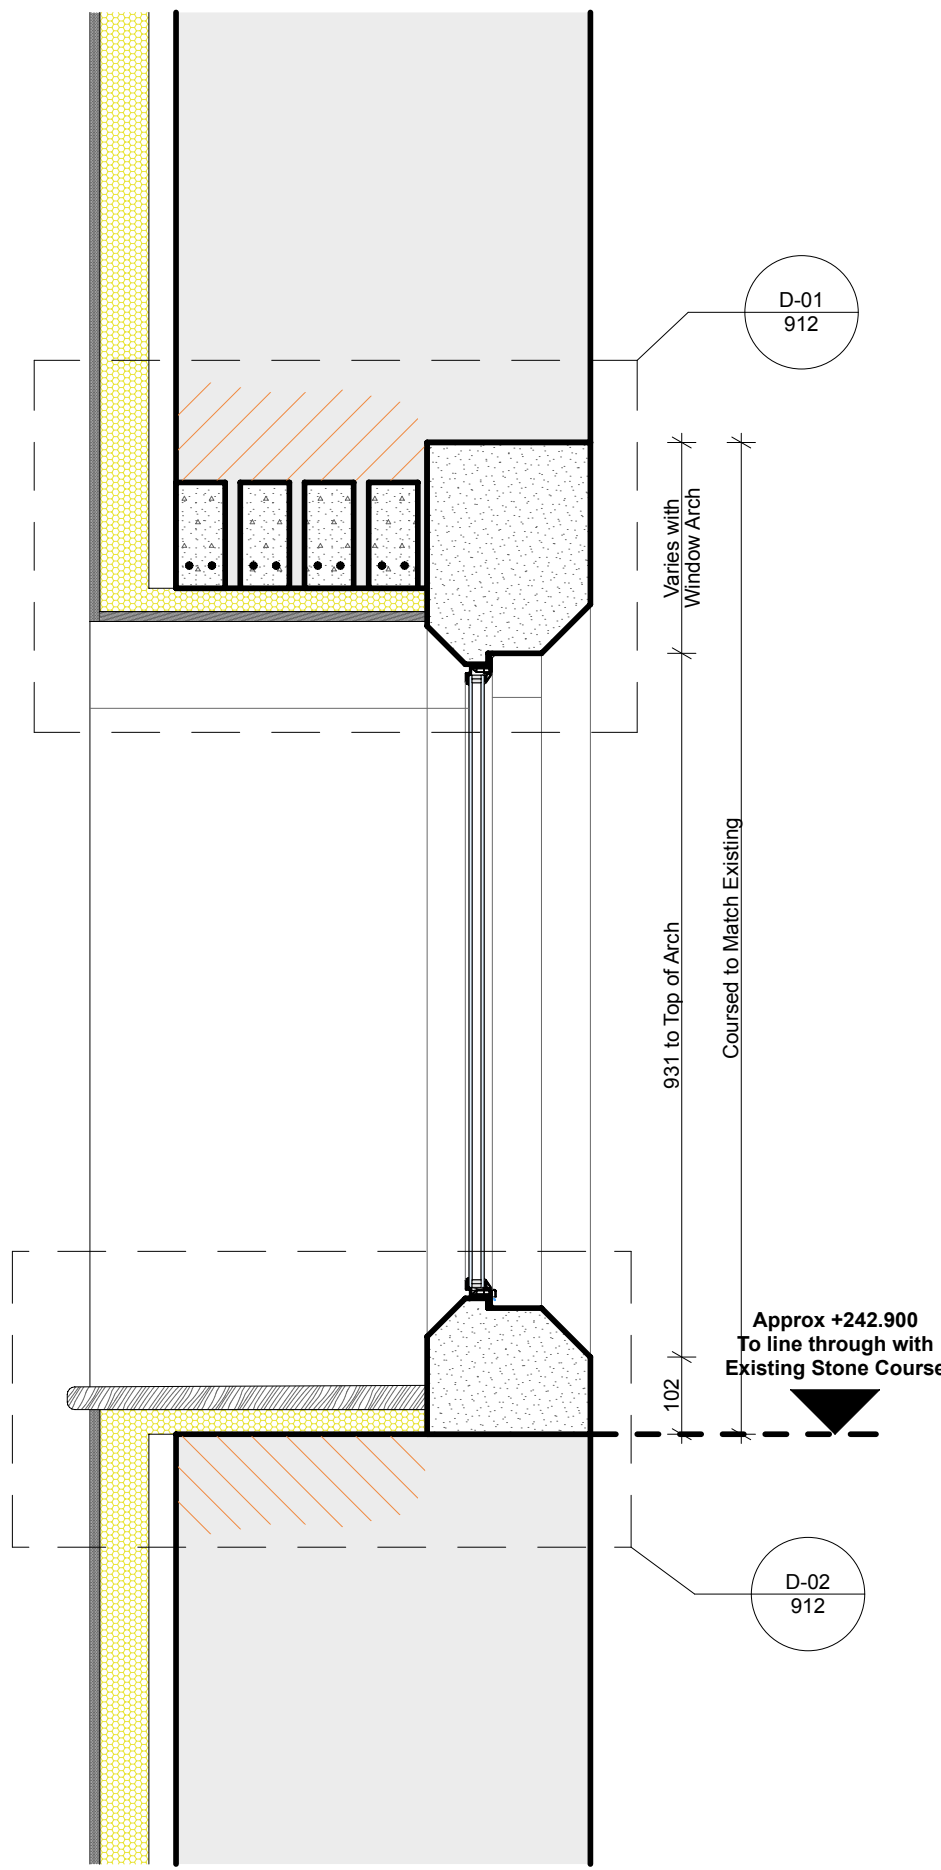


Proposed Window W13 Section A-A

1:10

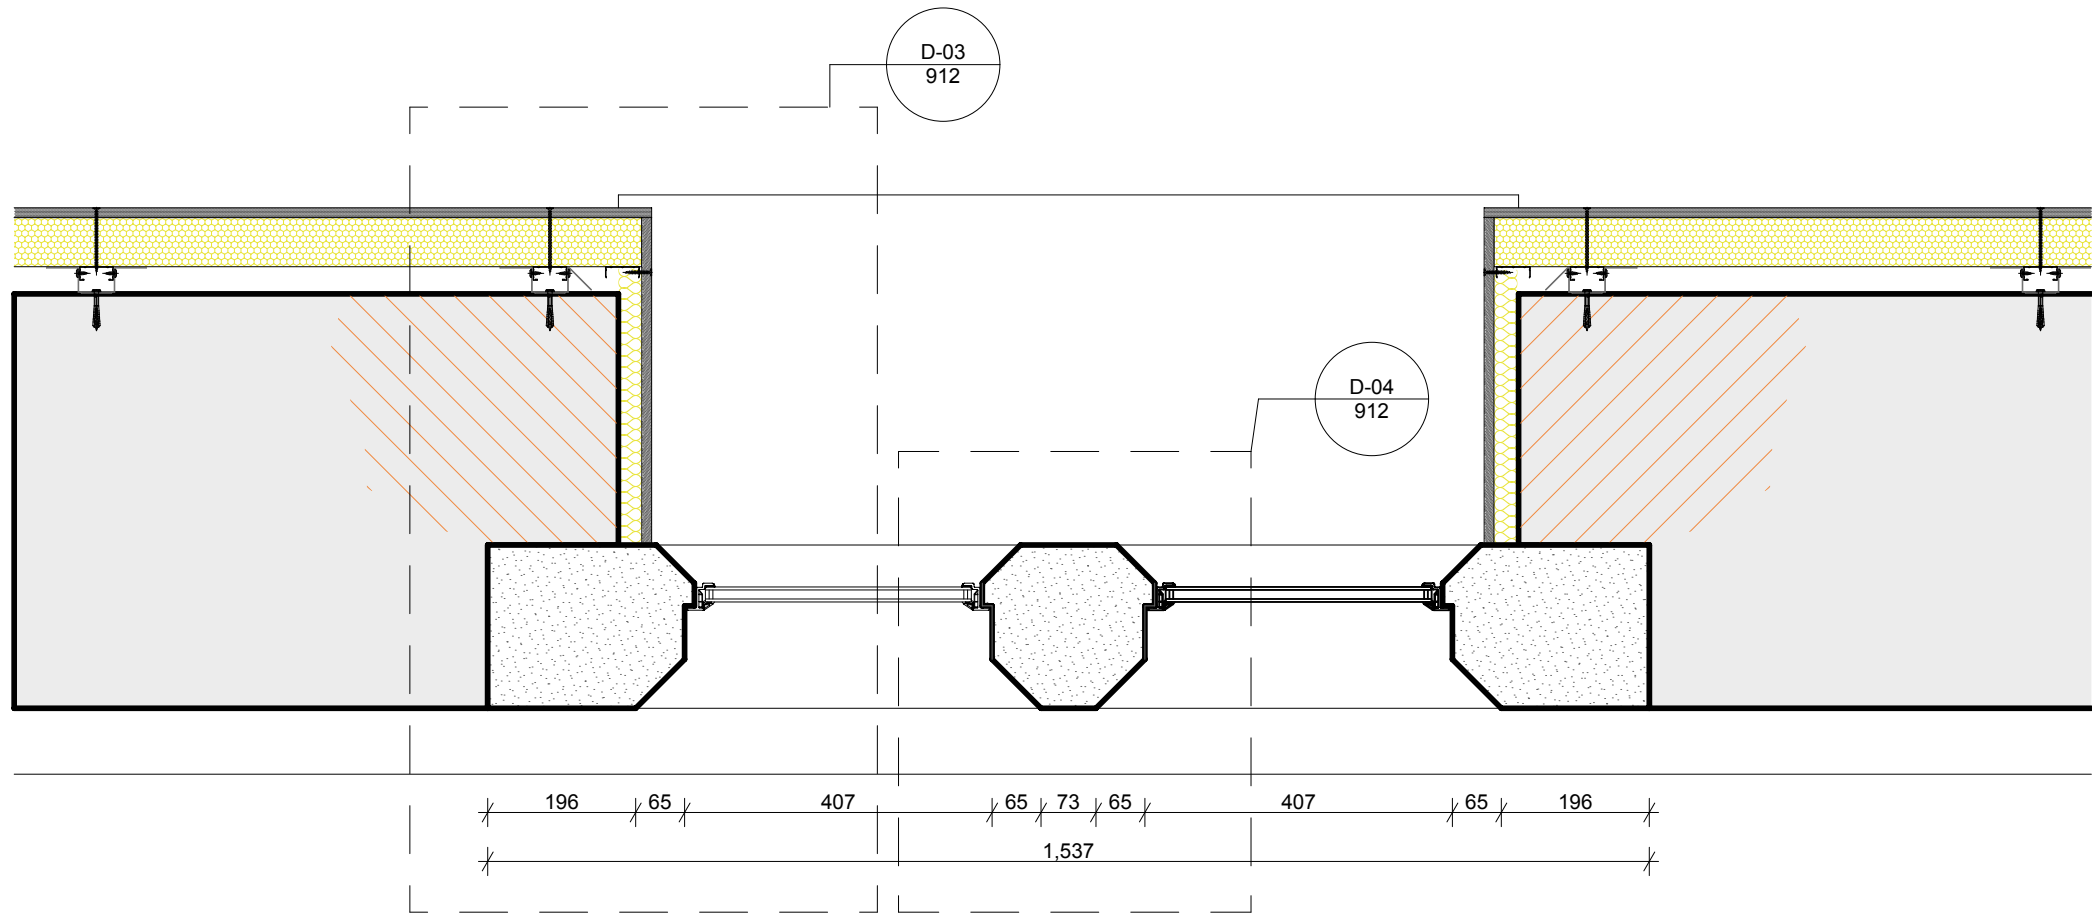

Proposed Window W13 Plan B-B

1:10

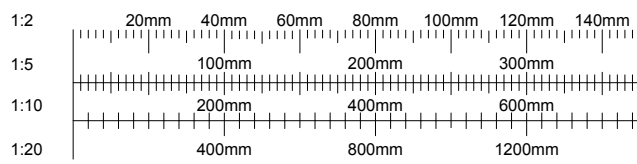

A	HC	26.03.21	Planning Issue.
Rev	Issued By	Date	Description
			lime architecture
Client:			Amos Group Ltd.
Project:			Proposed Conversion of the Grade II listed St Wilfrids Church, Cotton Lane, Cotton, Staffordshire, ST10 3DP
Drawing Title:			Proposed W13 Window Details
Date:	26/03/2021	Scale:	1:10 @ A1
Drawn:	HC	Drawing No.	2016-44-910
Status:	[W13] North Elevation - Ground Floor	Revision:	A