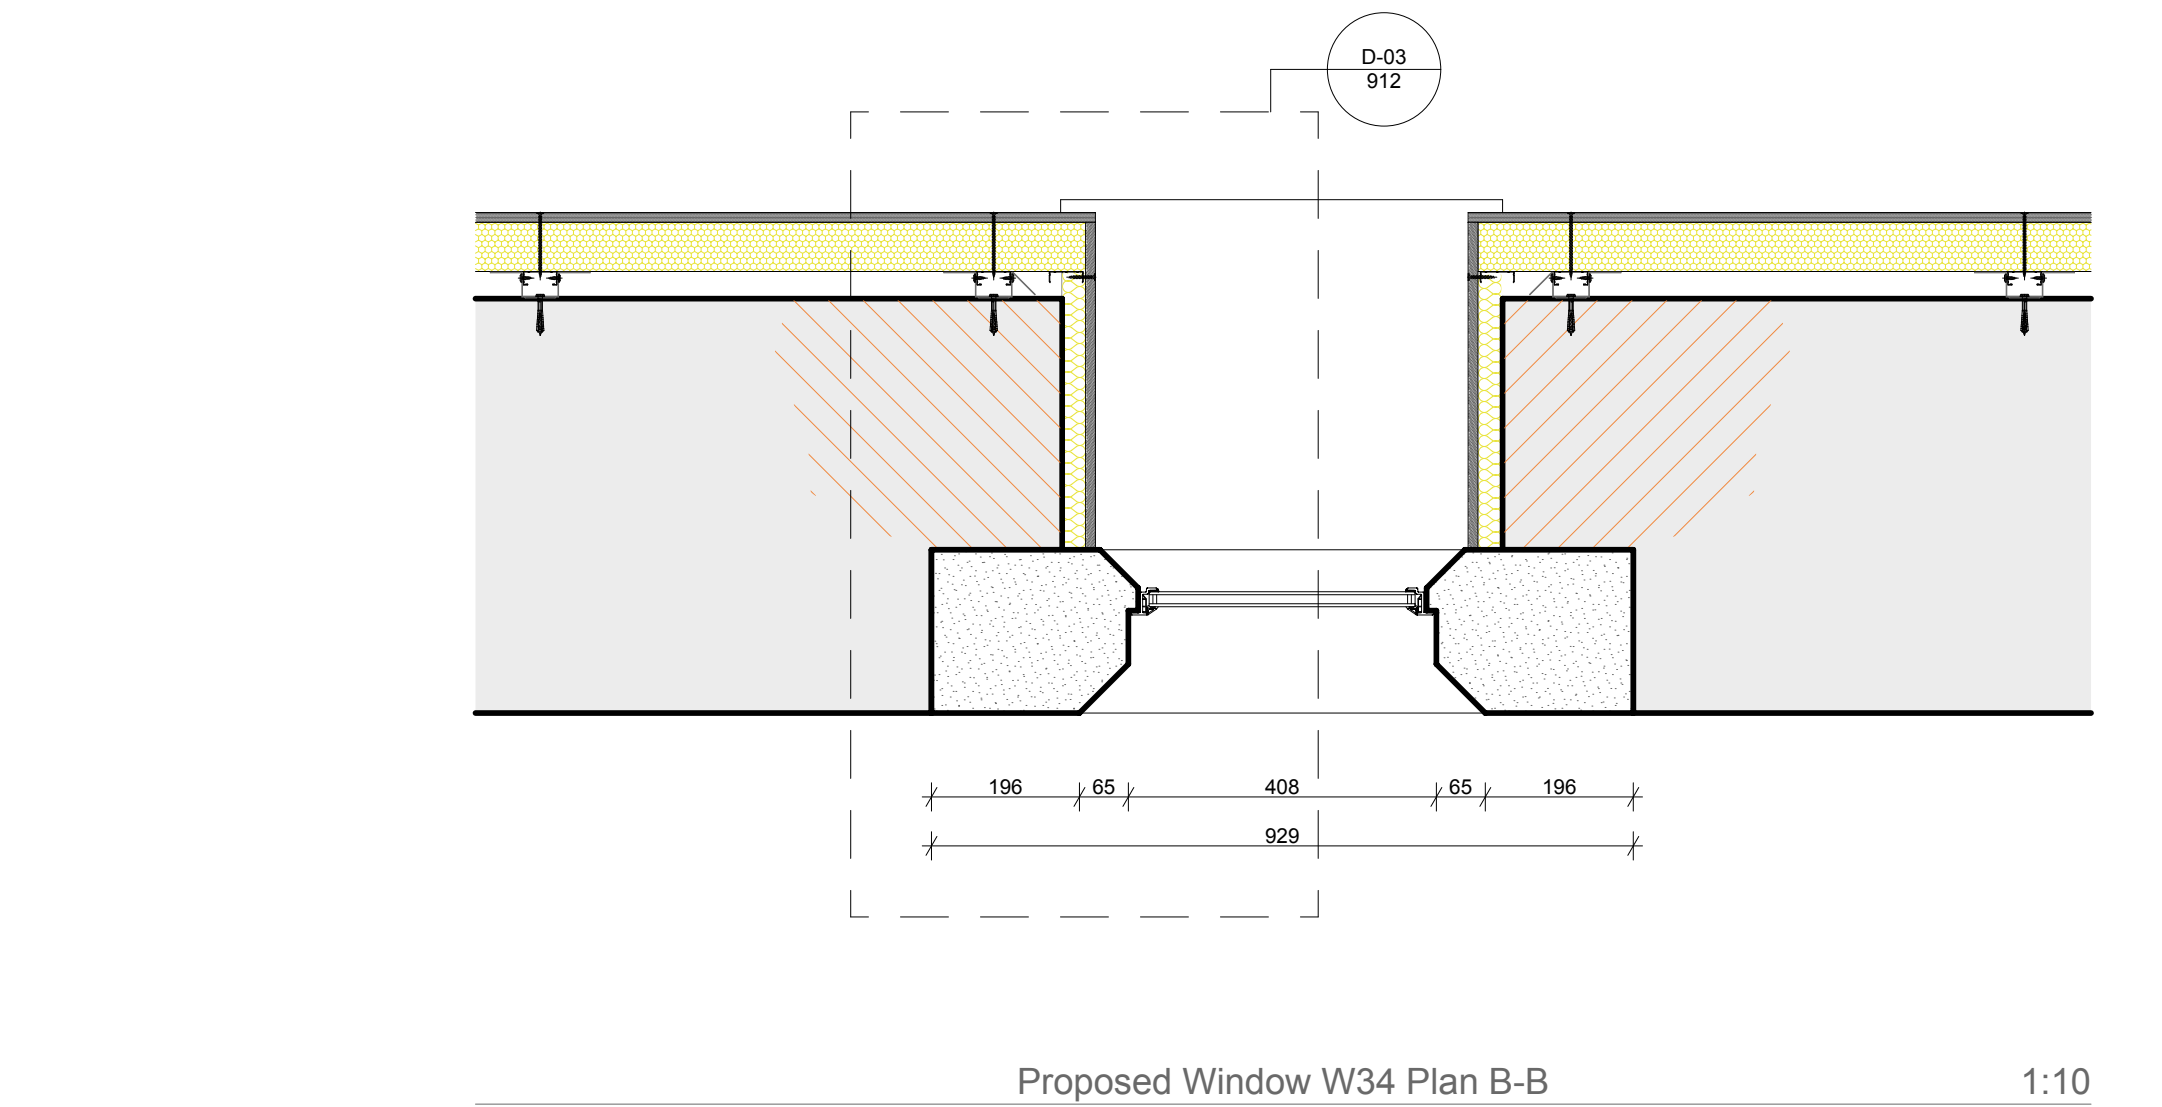
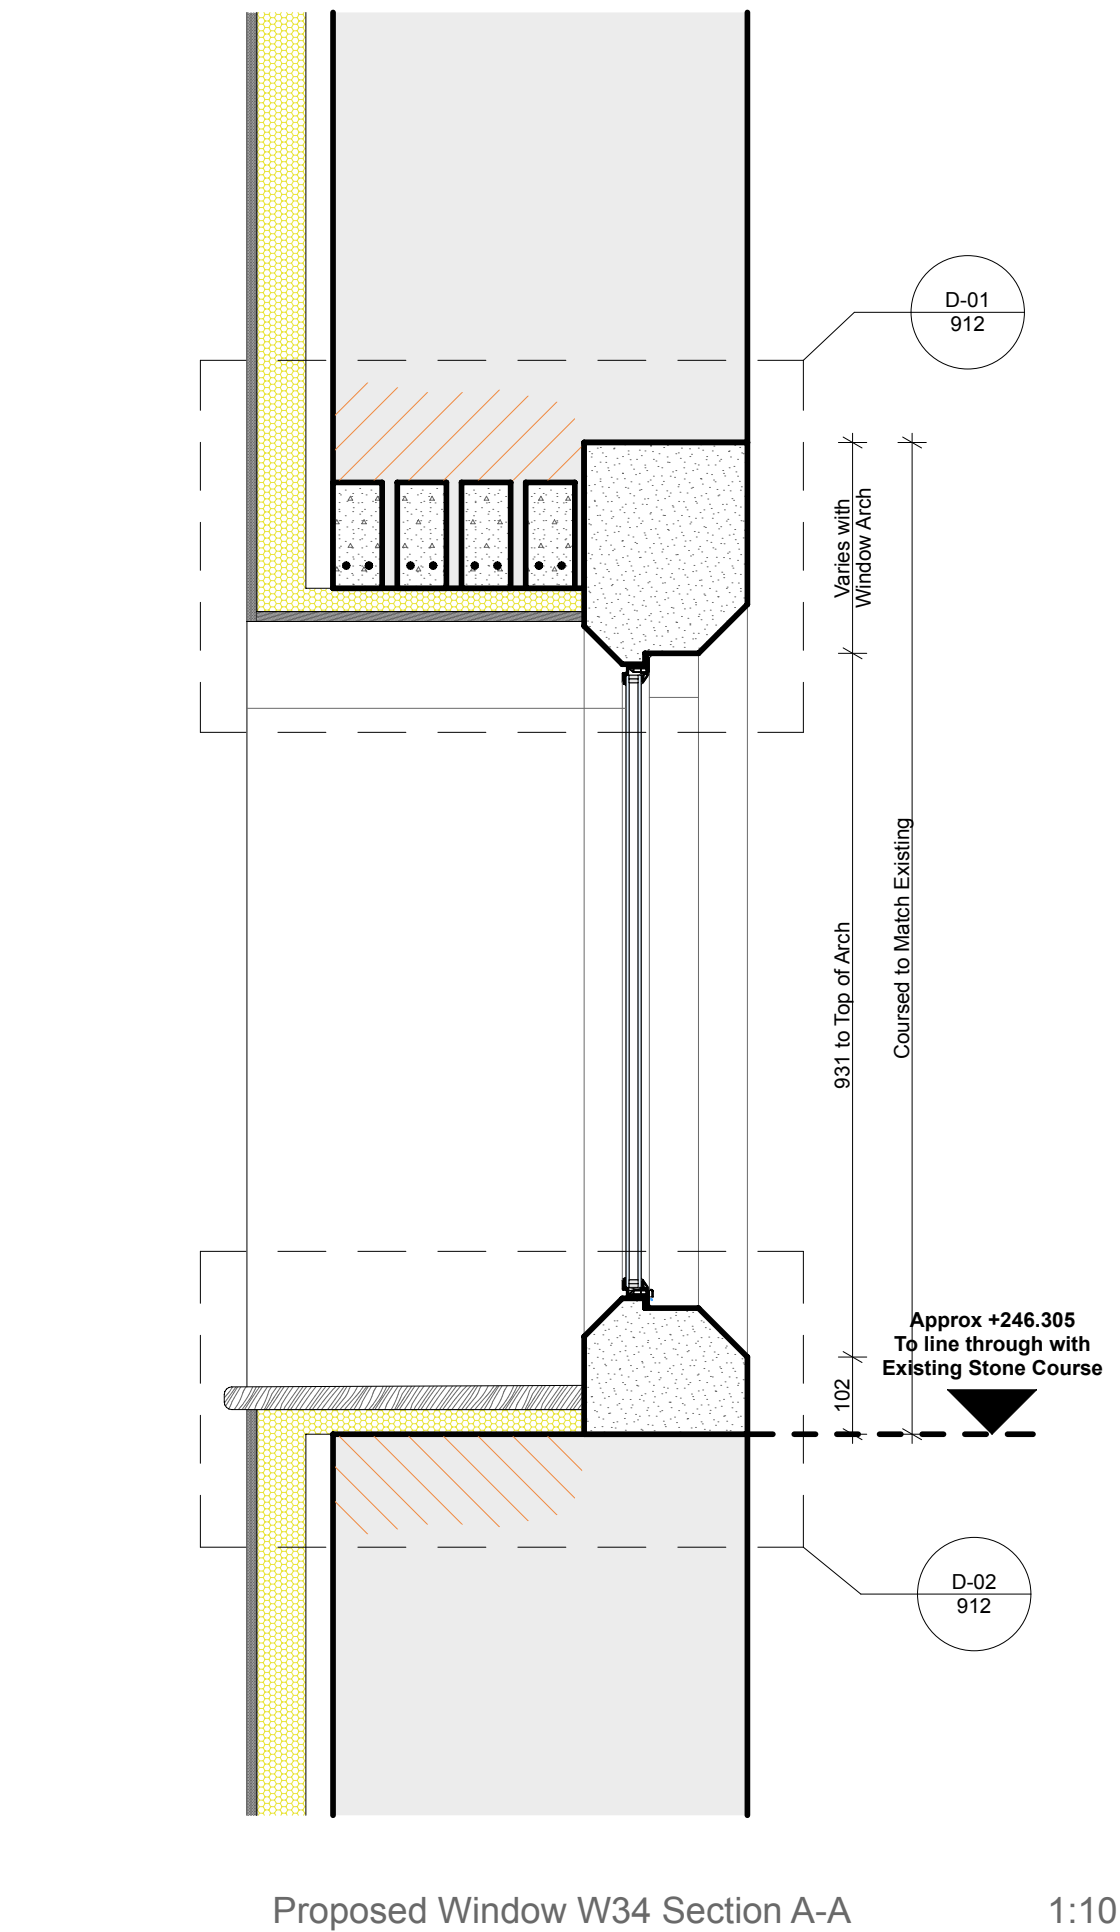
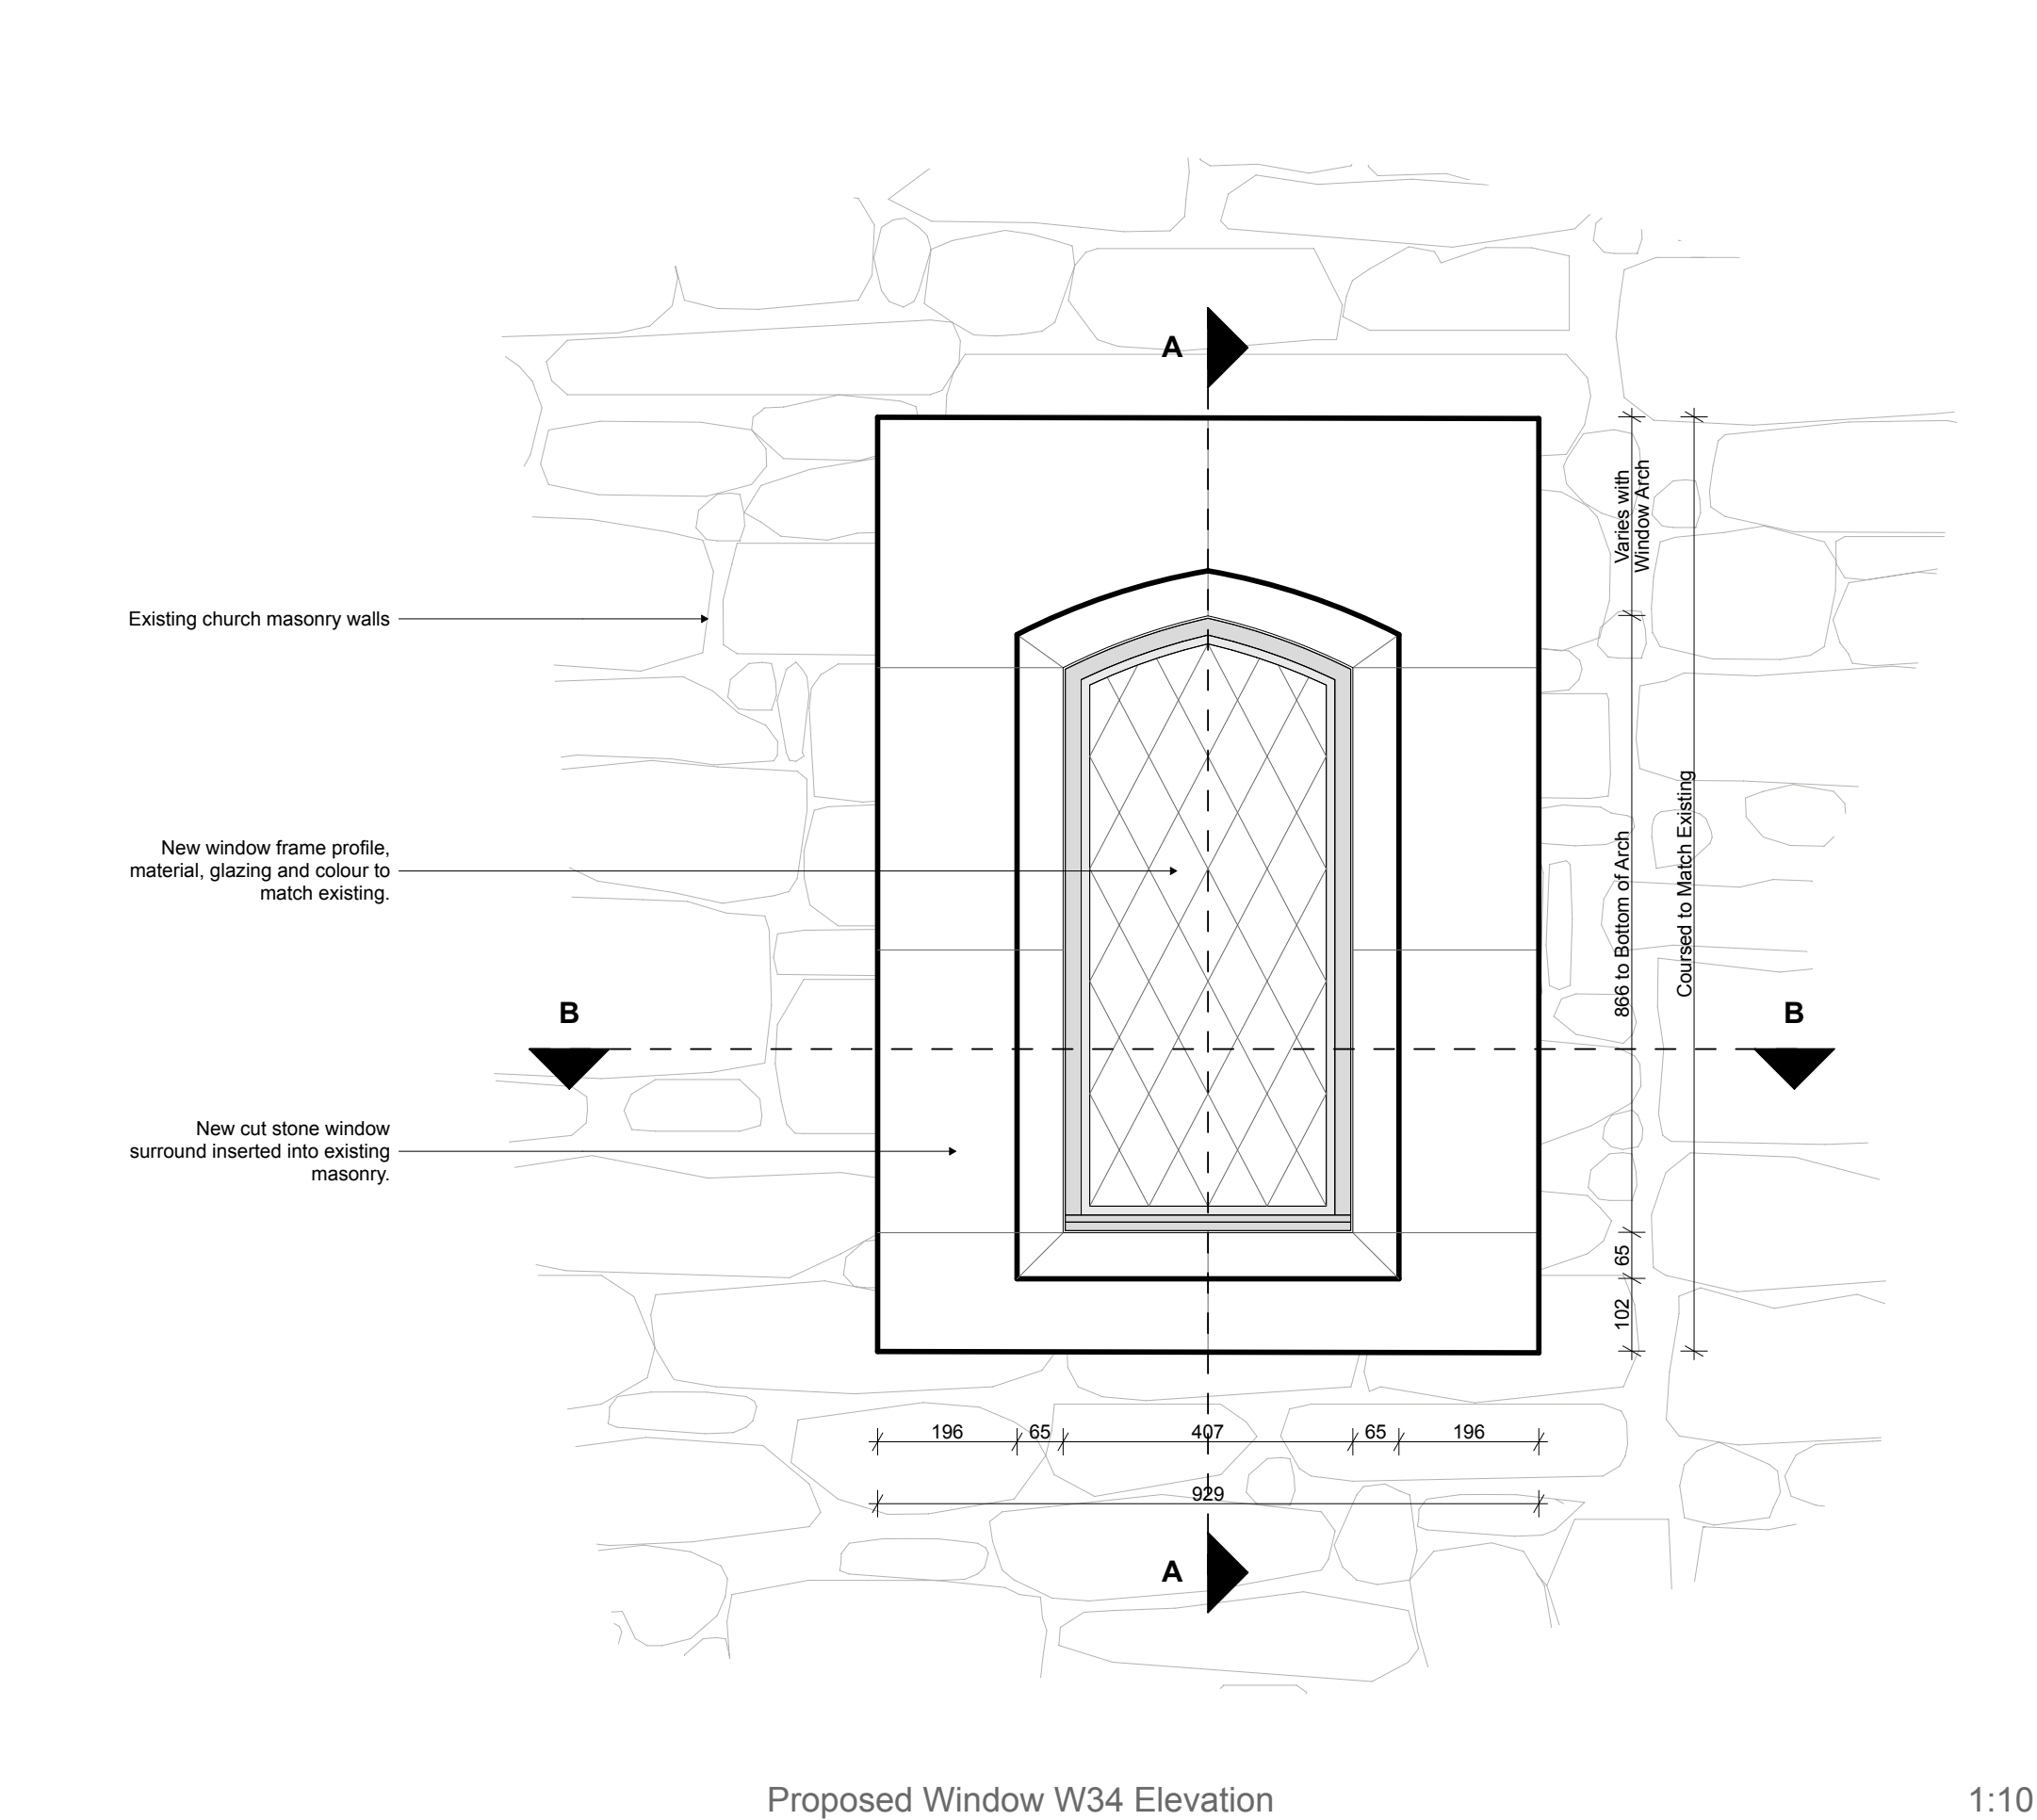


A	HC	26.03.21	Planning Issue.
Rev	Issued By	Date	Description
			Lime Architecture Ltd Unit 3 Partridgefields Enterprise Park Cotton Road Rugeley Staffordshire WS15 3HB Tel: 01889 519777 www.lime-architecture.co.uk email: info@lime-architecture.co.uk
Client:			
Amos Group Ltd.			
Project:			
Proposed Conversion of the Grade II listed St Wilfrids Church, Cotton Lane, Cotton, Staffordshire, ST10 3DP			
Drawing Title:			
Proposed W34 Window Details			
Date:	26/03/2021		Scale:
Drawn:	HC		1:10 @ A1
Status:	[W34] North Elevation - First Floor		Revision:
	2016-44-911		A