



[W07] North Elevation

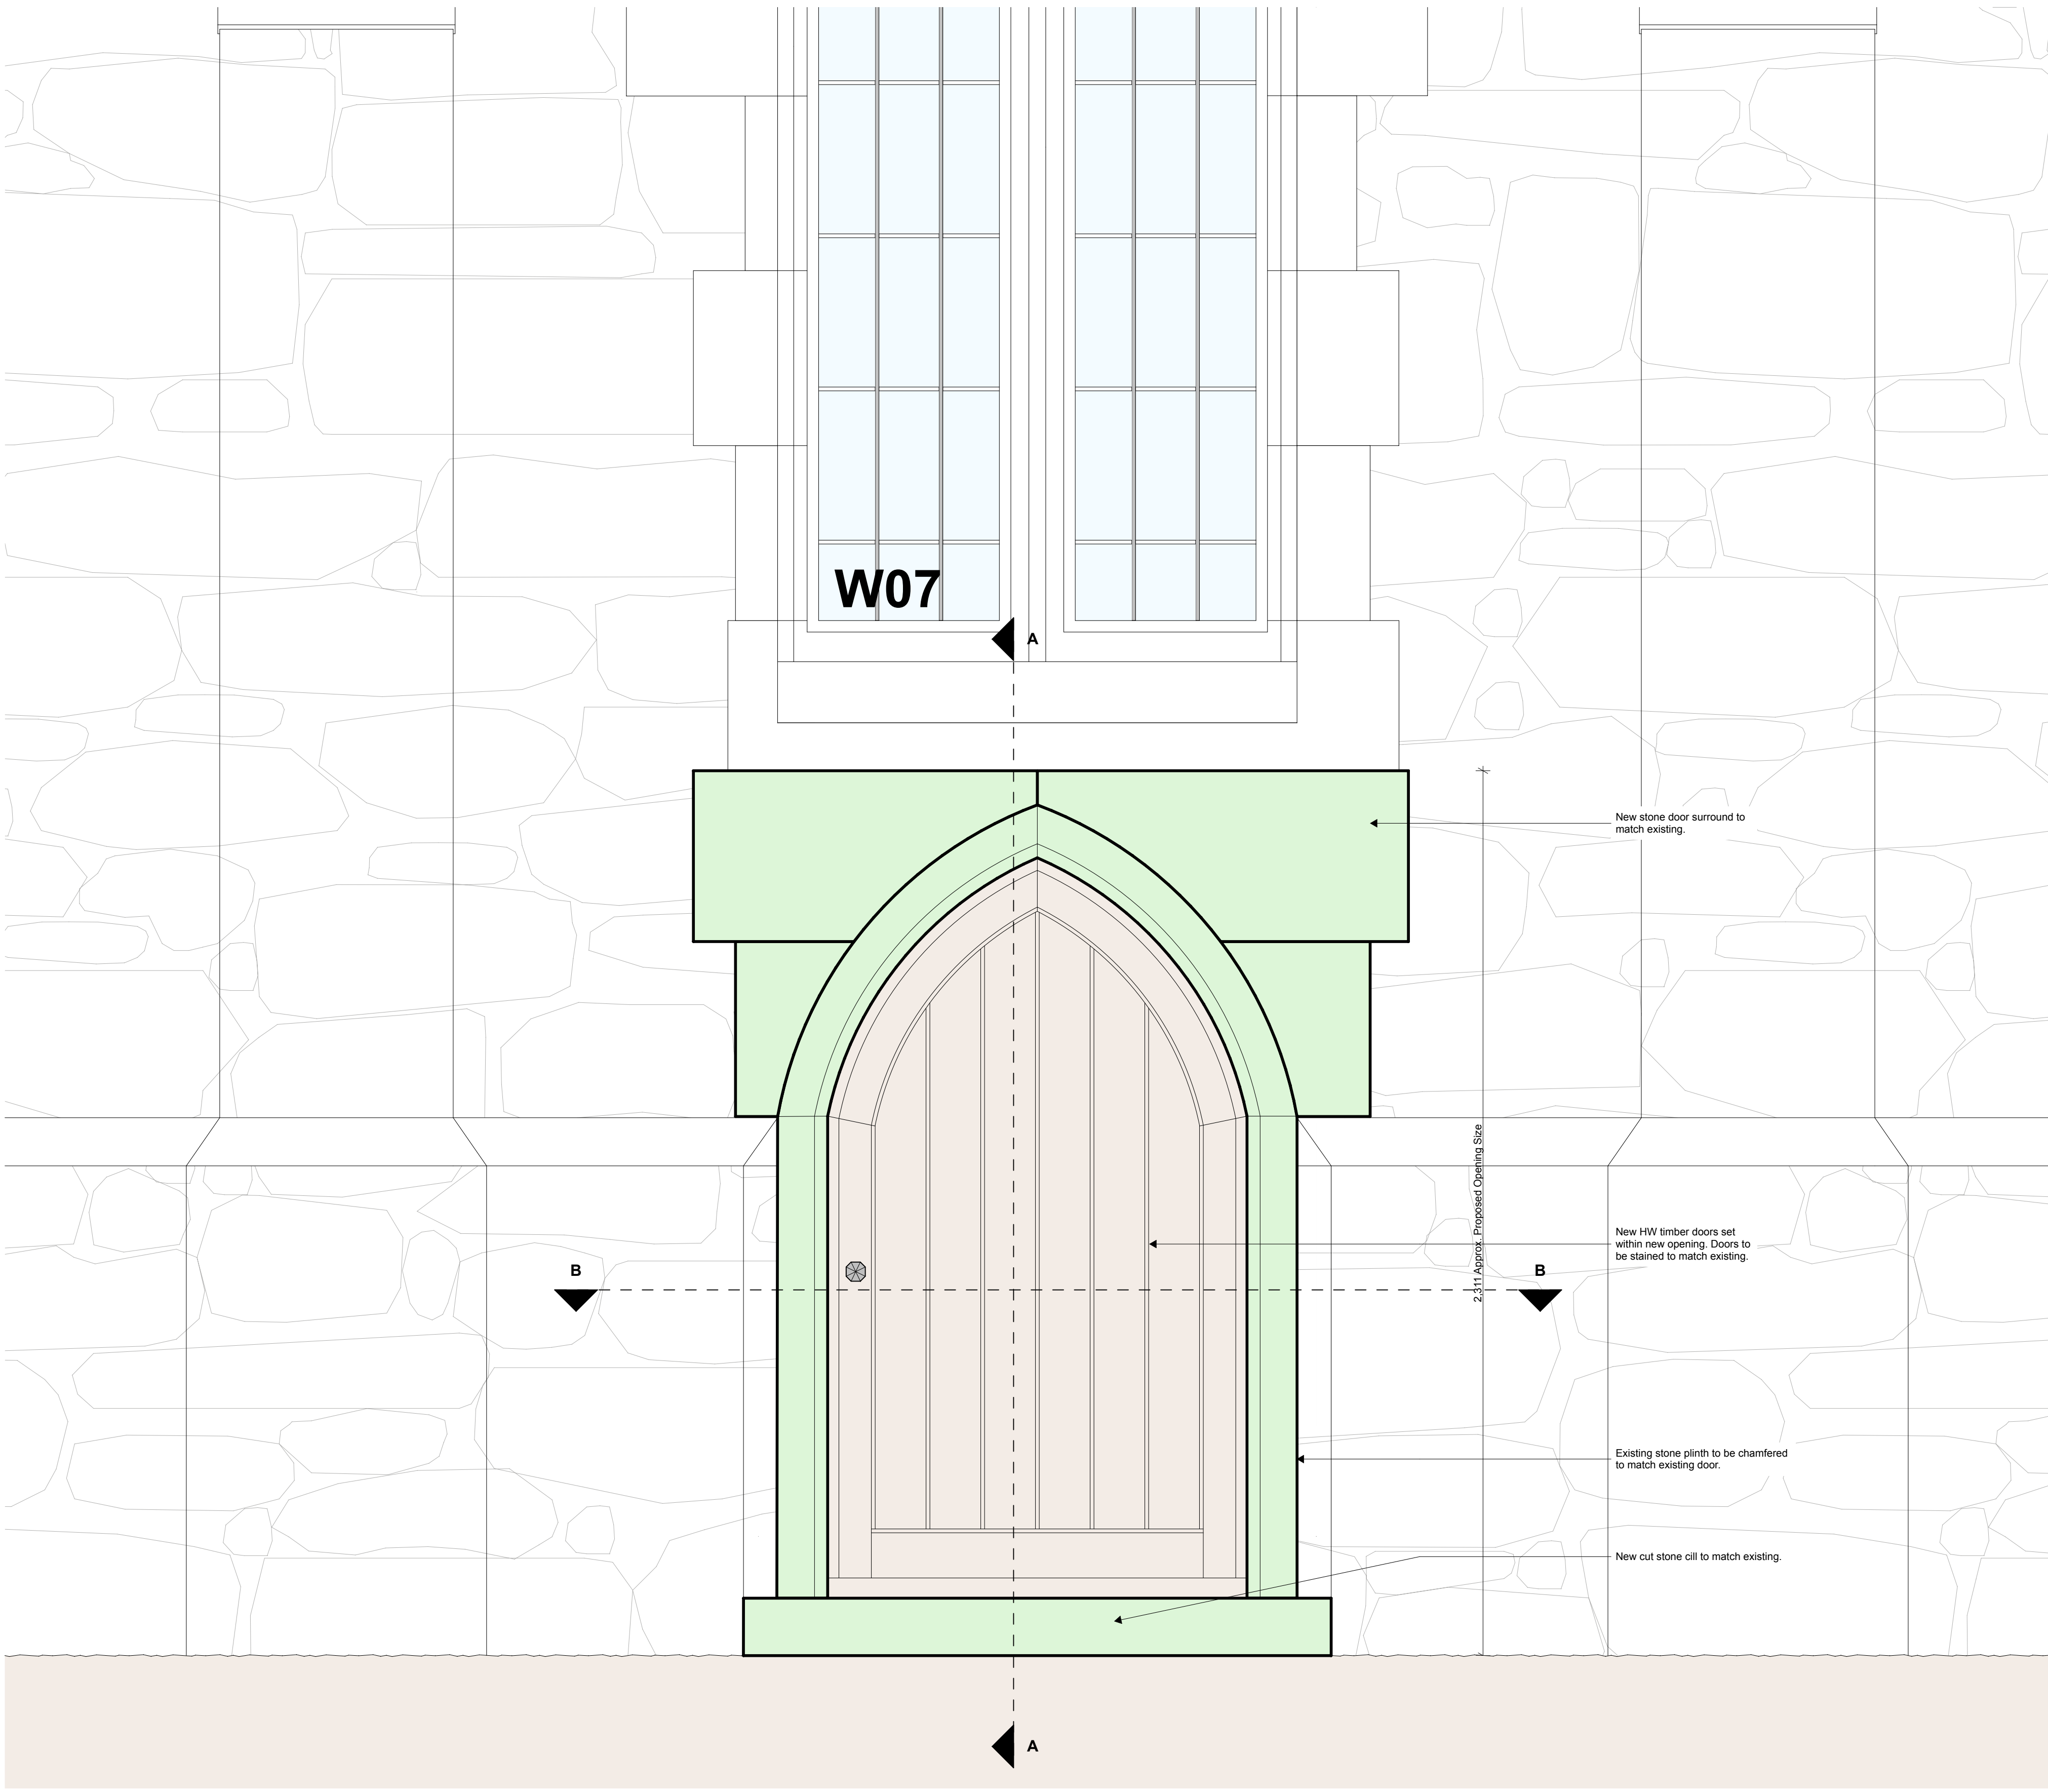


Elevation showing extent of Additions as Proposed

1:10

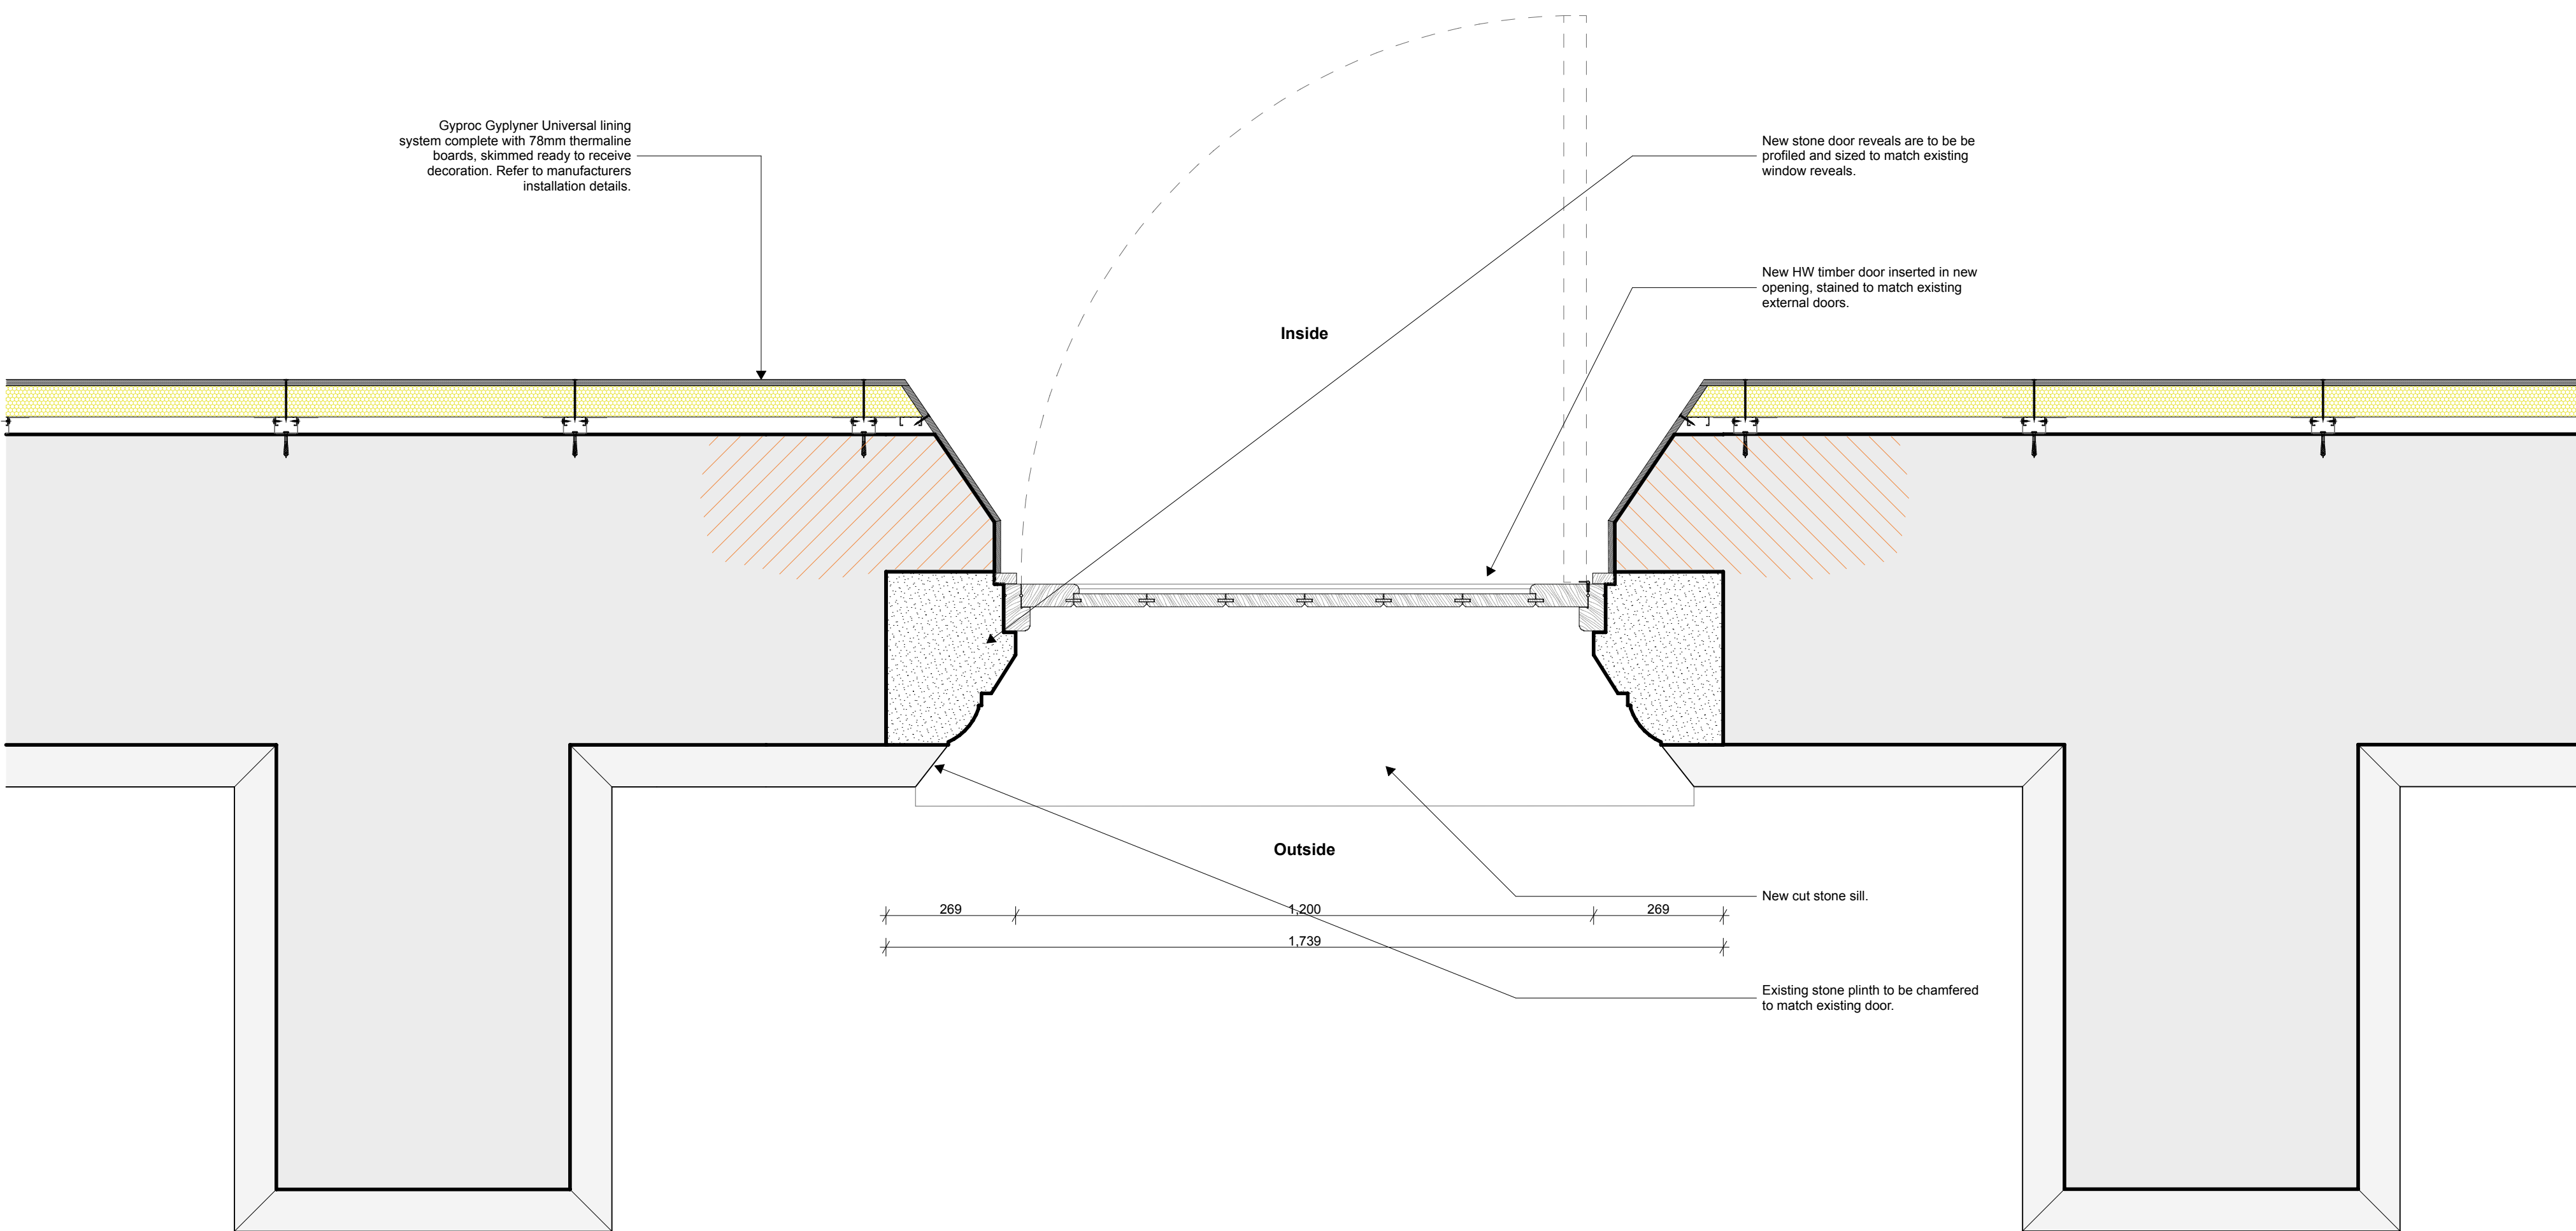

Proposed Section B-B

1:10

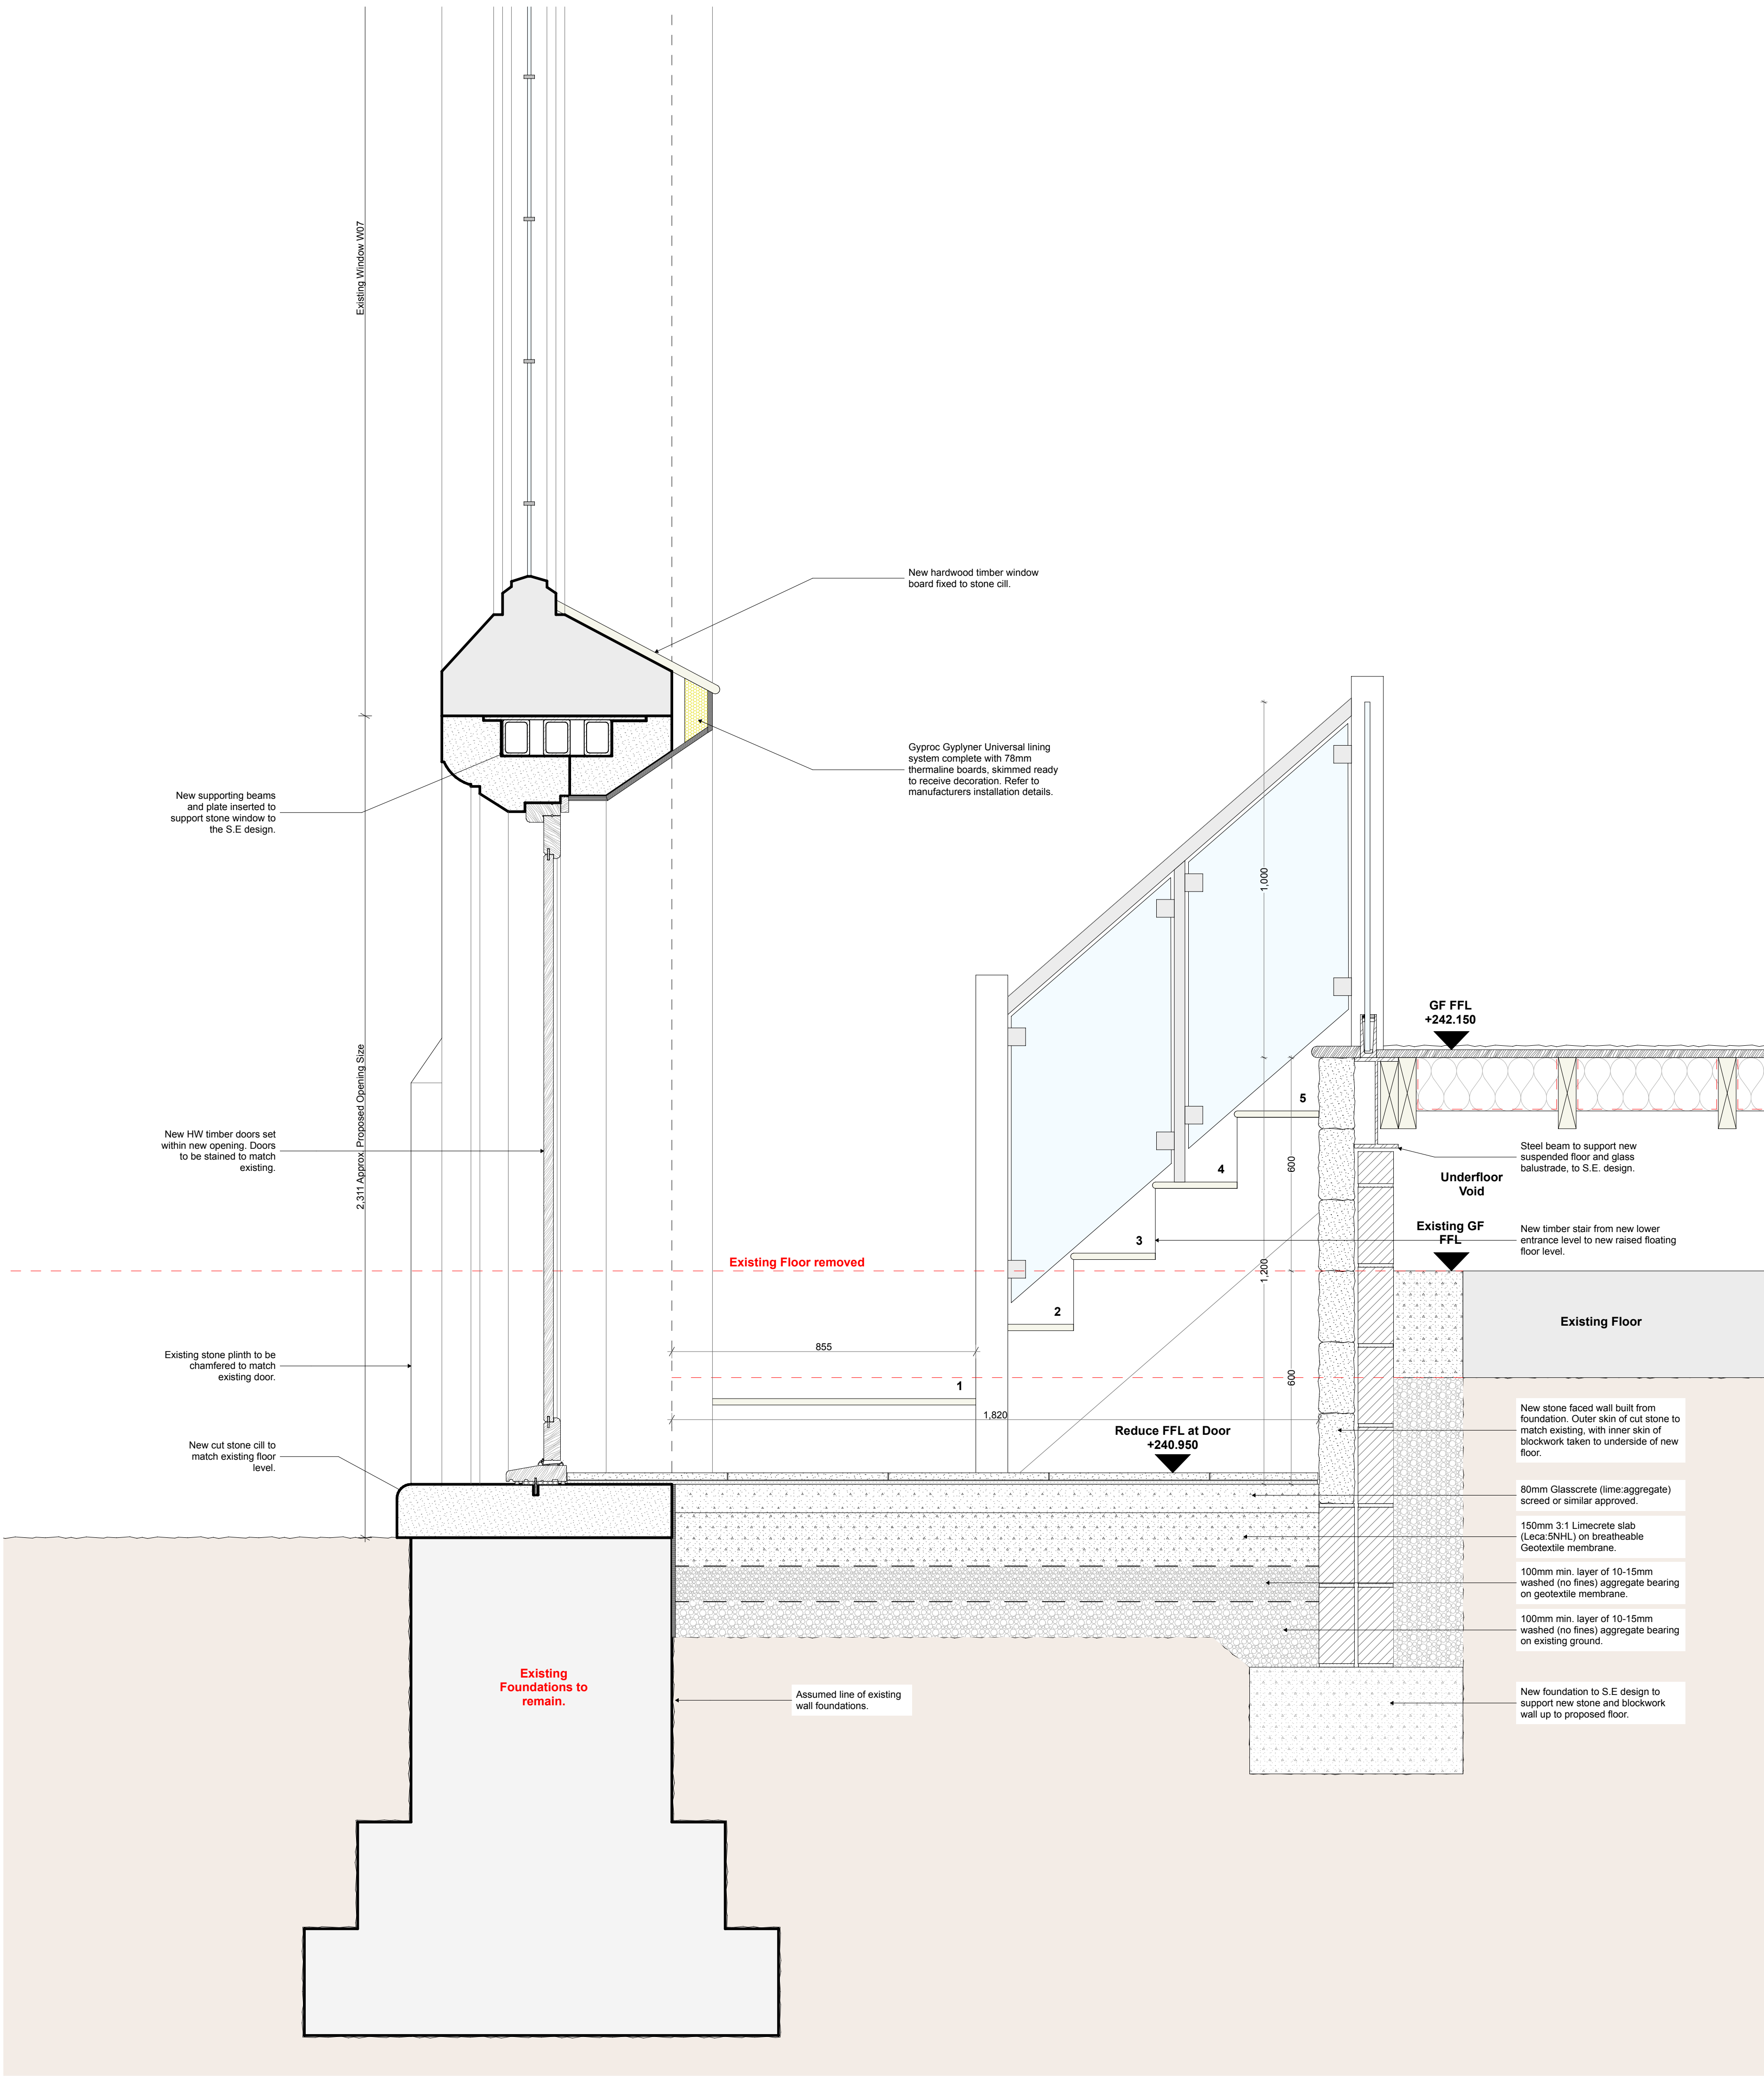

Proposed Section A-A

1:10

This drawing is to be read in conjunction with Document 2016-44 Schedule of Repairs, Renovation & Alterations.

Rev	Issued By	Date	Description
A	HC	26.02.21	Planning Issue
lime architecture			
Client: Amos Group Ltd.			
Project: Proposed Conversion of the Grade II listed St Wilfrids Church, Cotton Lane, Cotton, Staffordshire, ST10 3DP			
Drawing Title: Proposed W07 Window and Door Details			
Drawn:	26/05/2021	Scale:	1:10 @ A2
Drawn:	HC	Drawing No:	
Status:	(007) North Elevation	Revision:	2016-44-921
		Author:	A