


PLANNING ISSUE

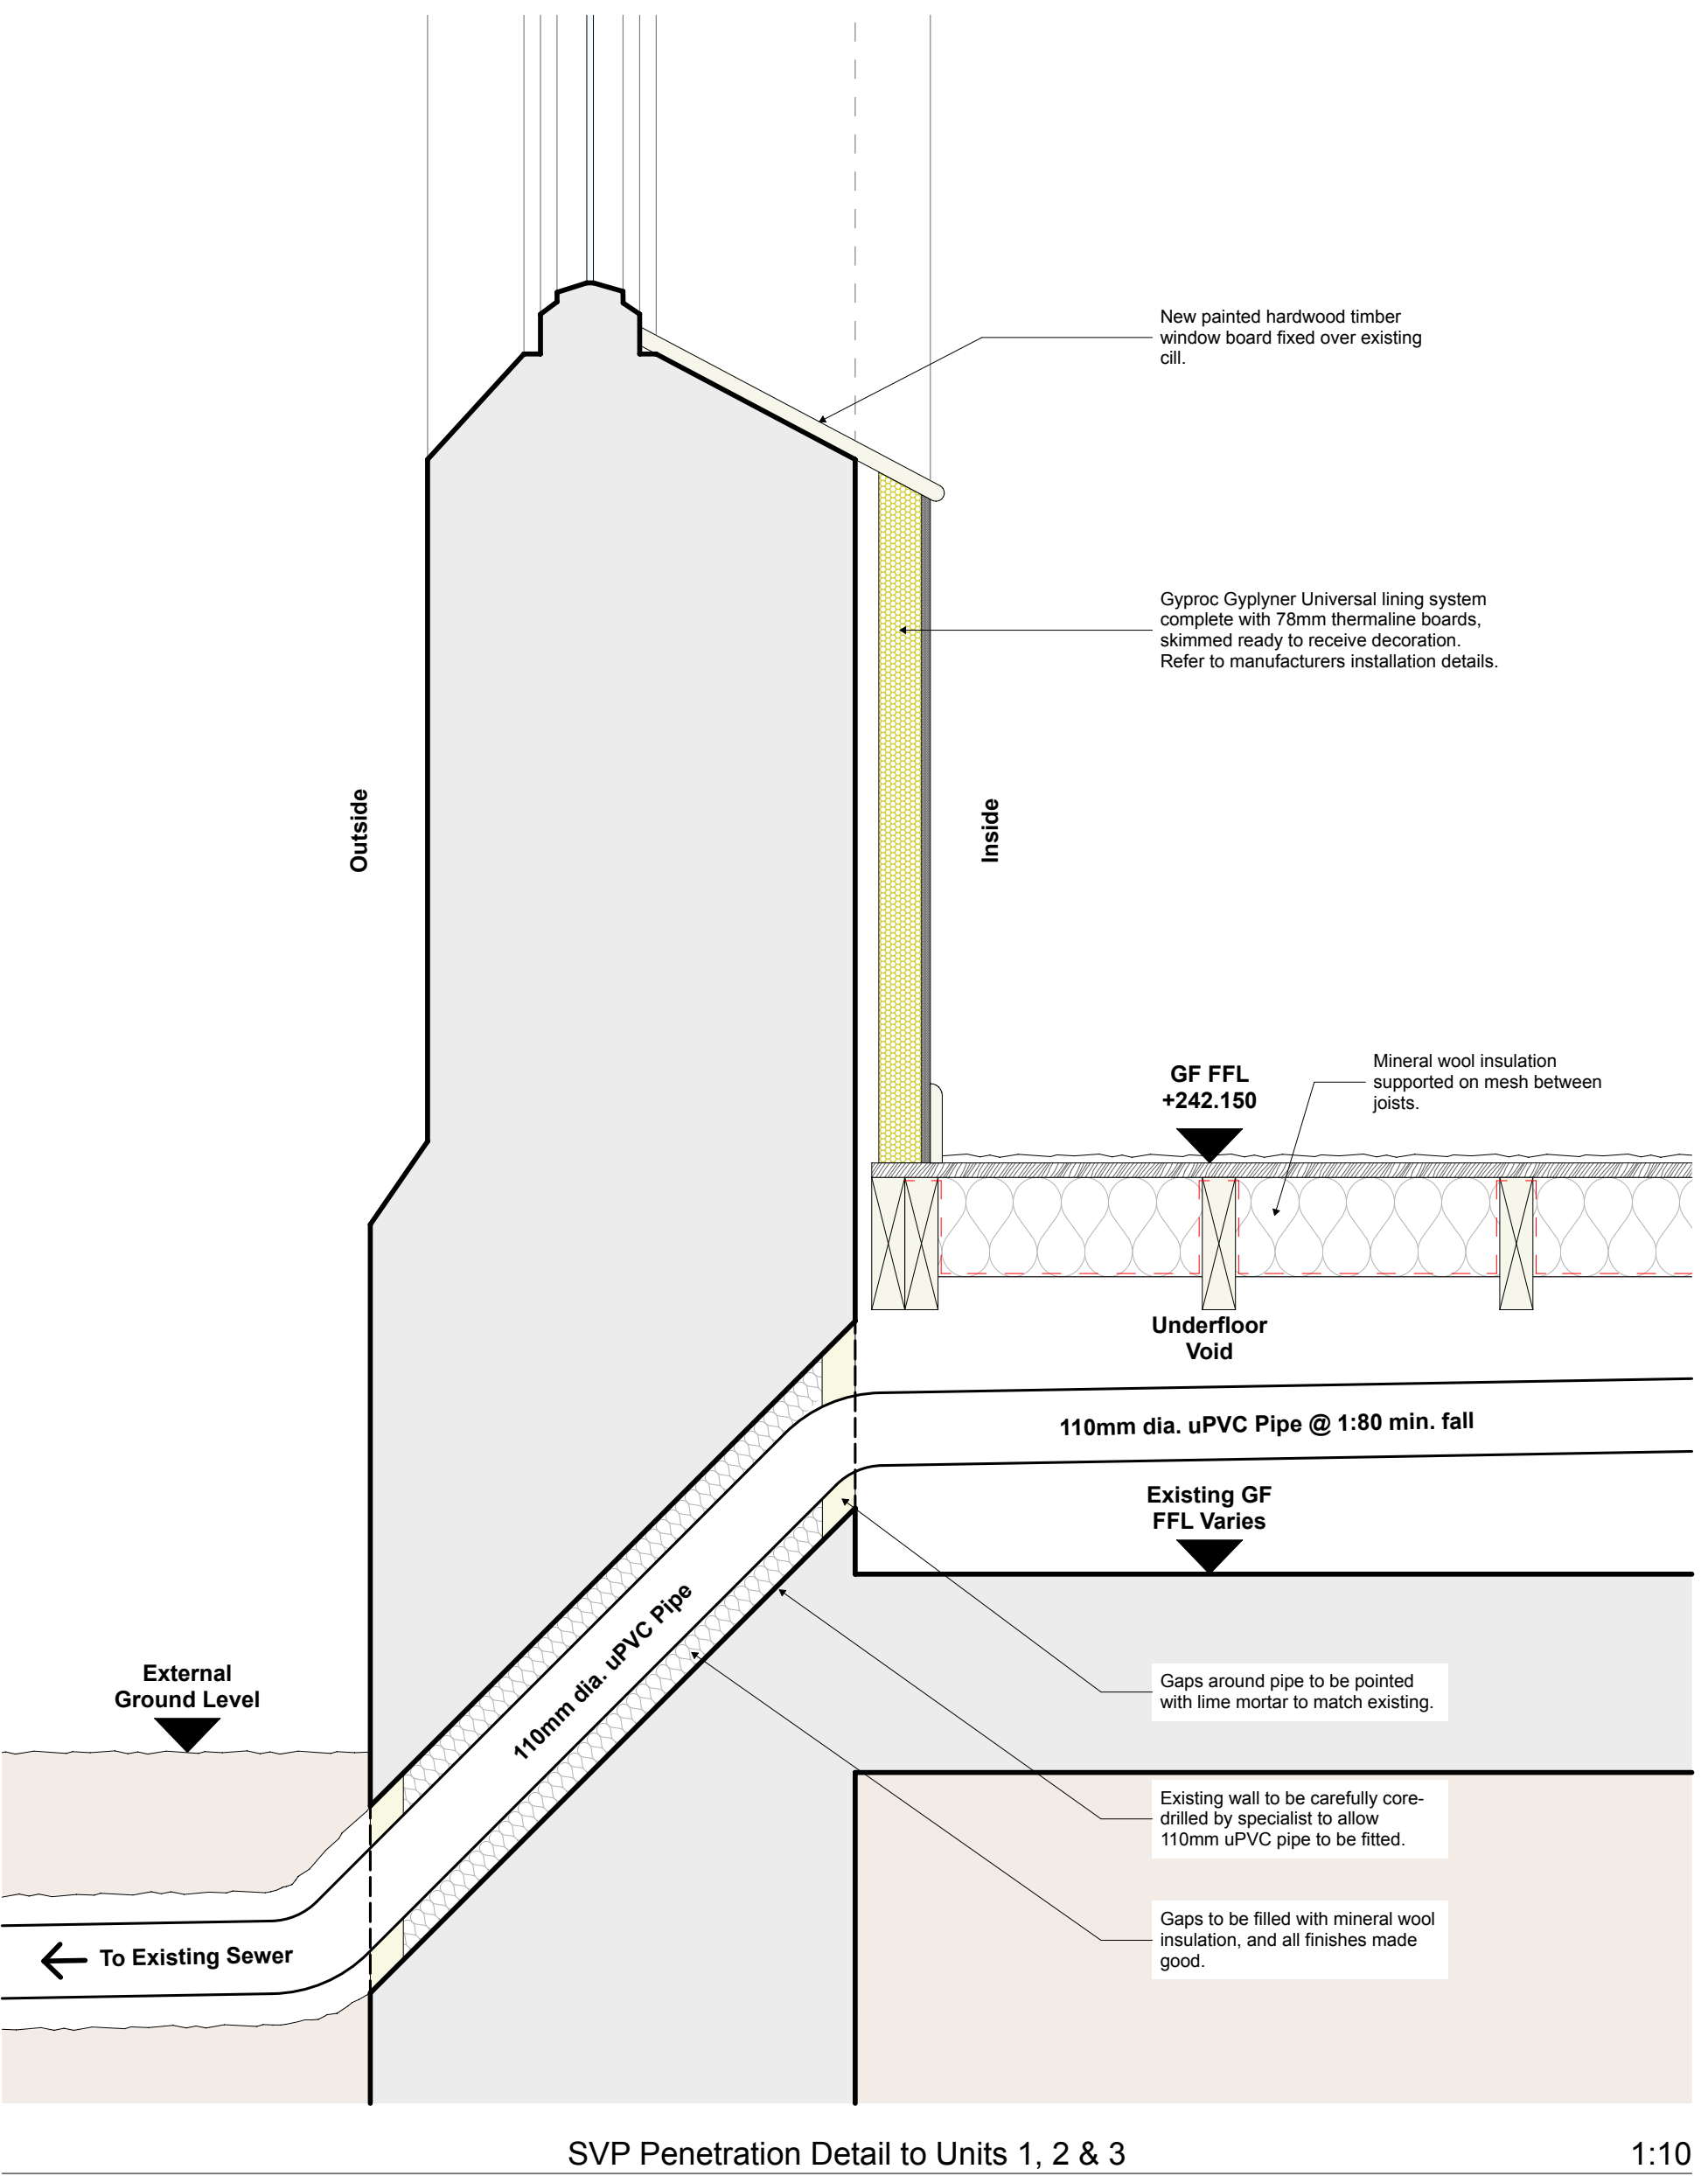

Legend

- Proposed surface water/Storm Drainage into existing surface water drainage discharging into watercourse.
- Proposed Foul Drainage into existing private foul drainage system to existing treatment plant.
- Existing private foul drainage to existing treatment plant.
- Existing surface water/storm drainage discharging into watercourse.
- Area of Burials and Grave Stones to remain undisturbed.

A	HC	27.03.21	Planning Issue.
Rev	Issued By	Date	Description
1	HC	27.03.21	Unit 3 Paraffinfields Enterprise Park, Cotton Road, Rugeley, Staffordshire, WS15 3HB. Tel: 01889 579777. www.lime-architecture.co.uk. email: info@lime-architecture.co.uk
lime architecture			
Client: Amos Group Ltd.			
Project: Proposed Conversion of the Grade II listed St Wilfrids Church, Cotton Lane, Cotton, Staffordshire, ST10 3DP			
Drawing Title: Proposed Drainage Plan			
Date:	27/03/2021	Scale:	1:200, 1:10 @ A1
Drawn:	HC	Drawing No.	2016-44-932
Status:	PLANNING ISSUE	Revision:	A