


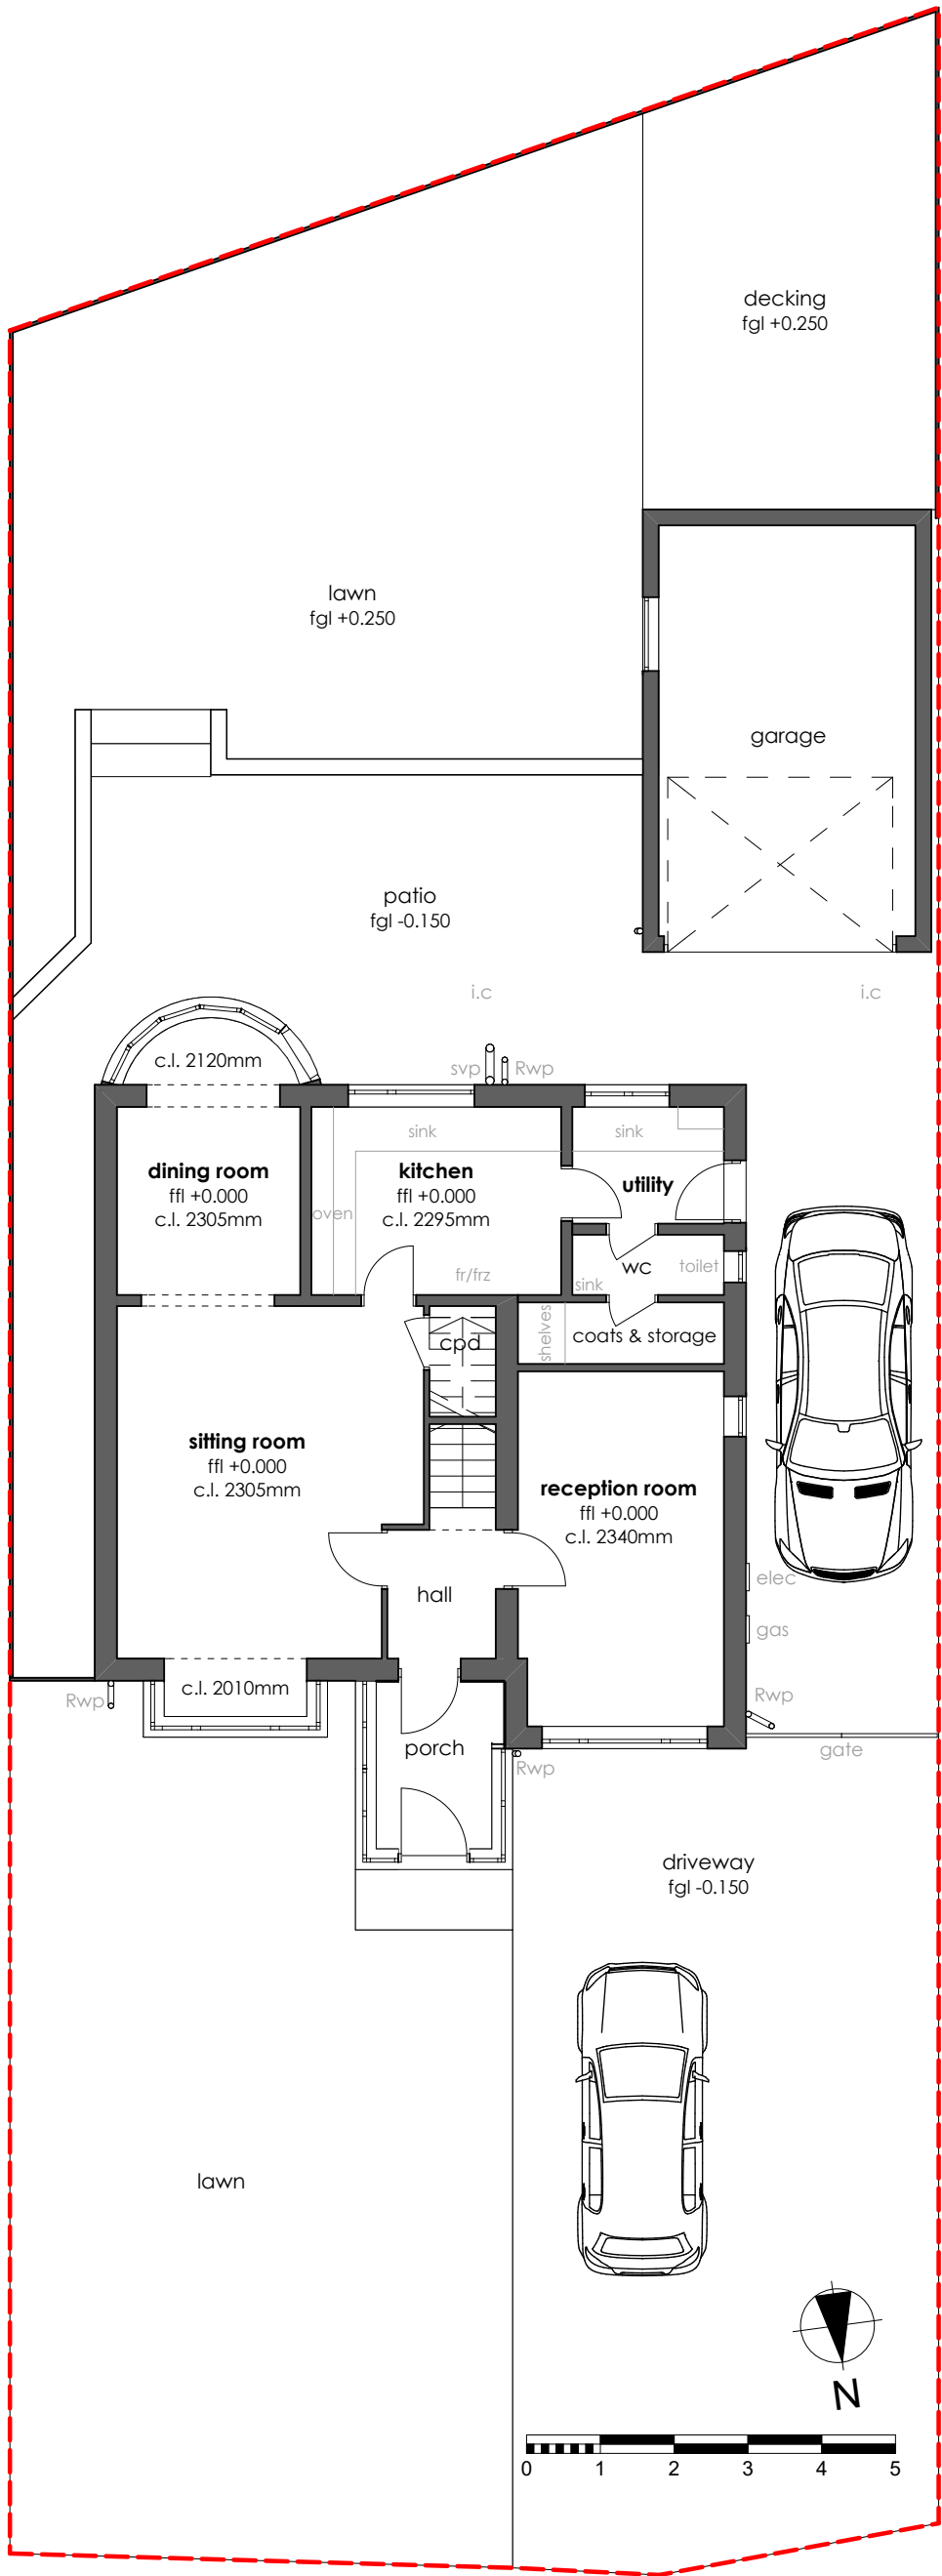

Existing Ground Floor Plan
scale 1:100

- revisions:
- This drawing must not be used for construction or installation purposes unless stated.
 - Do not scale from this drawing except for planning and building regulations.
 - All dimensions must be verified on site before completing shop drawings and setting out the work.
 - This drawing is to be read in conjunction with the technical specification and associated schedules prepared by houseEXTEND
 - This drawing is to be read in conjunction with other architectural and engineering drawings associated with this project.

Copyright on this drawing is held by
hous**Extend** Ltd



house**EXTEND**
the studio
2 Whitley Brook Court
Marsh Lane
Dutton, Northwich
WA4 4EY

james: 07495 322 544
info@house-**EXTEND**.co.uk
www.house-**EXTEND**.co.uk

client:
Angels and Neil Jeff

Job Title
extension and alterations to:
7 Whitbread Drive
Biddulph, Stoke-on-Trent
Staffordshire
ST8 7TE

Drawing Title
Existing Ground Floor Plan

Drawing Status
Prior Notification Application

Drawn by
jm

Drawing Size
A3

Date
April 2021

Project No. Drawing No. Revision

075 **P 02**