



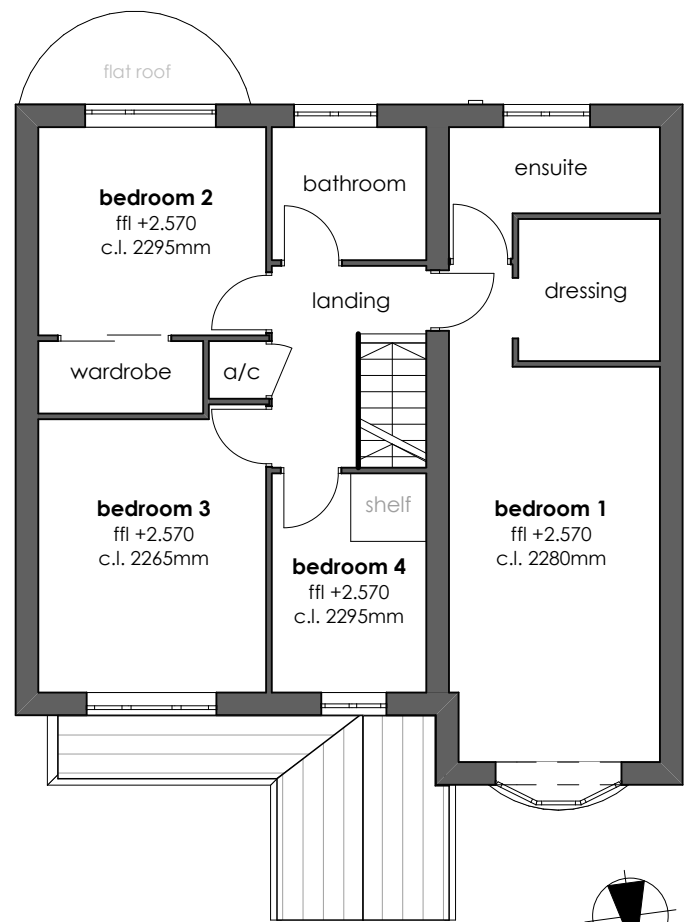

Existing First Floor Plan
scale 1:100

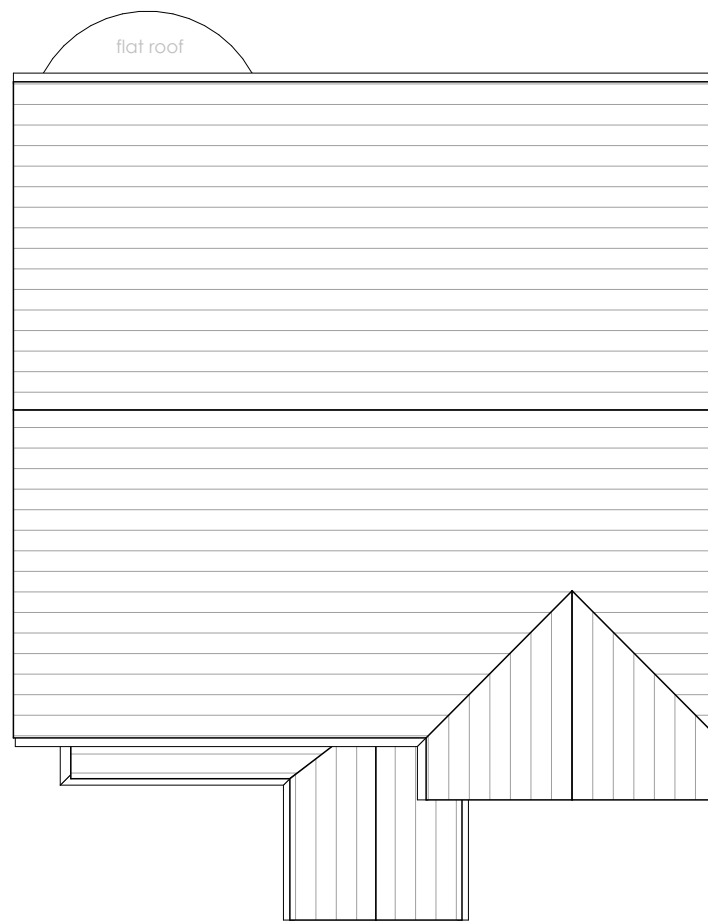

Existing Roof Plan
scale 1:100

- revisions:
- This drawing must not be used for construction or installation purposes unless stated.
 - Do not scale from this drawing except for planning and building regulations.
 - All dimensions must be verified on site before completing shop drawings and setting out the work.
 - This drawing is to be read in conjunction with the technical specification and associated schedules prepared by houseEXTEND
 - This drawing is to be read in conjunction with other architectural and engineering drawings associated with this project.

Copyright on this drawing is held by
hous**EXTEND** Ltd



house**EXTEND**

the studio
2 Whitley Brook Court
Marsh Lane
Dutton, Northwich
WA4 4EY

james: 07495 322 544
info@house-**EXTEND**.co.uk
www.house-**EXTEND**.co.uk

client:
Angels and Neil Jeff

Job Title
extension and alterations to:
7 Whitbread Drive
Biddulph, Stoke-on-Trent
Staffordshire
ST8 7TE

Drawing Title
Existing First and Roof Plan

Drawing Status
Prior Notification Application

Drawn by
jrm

Drawing Size
A3

Date
April 2021

Project No. Drawing No. Revision
075 P 03