


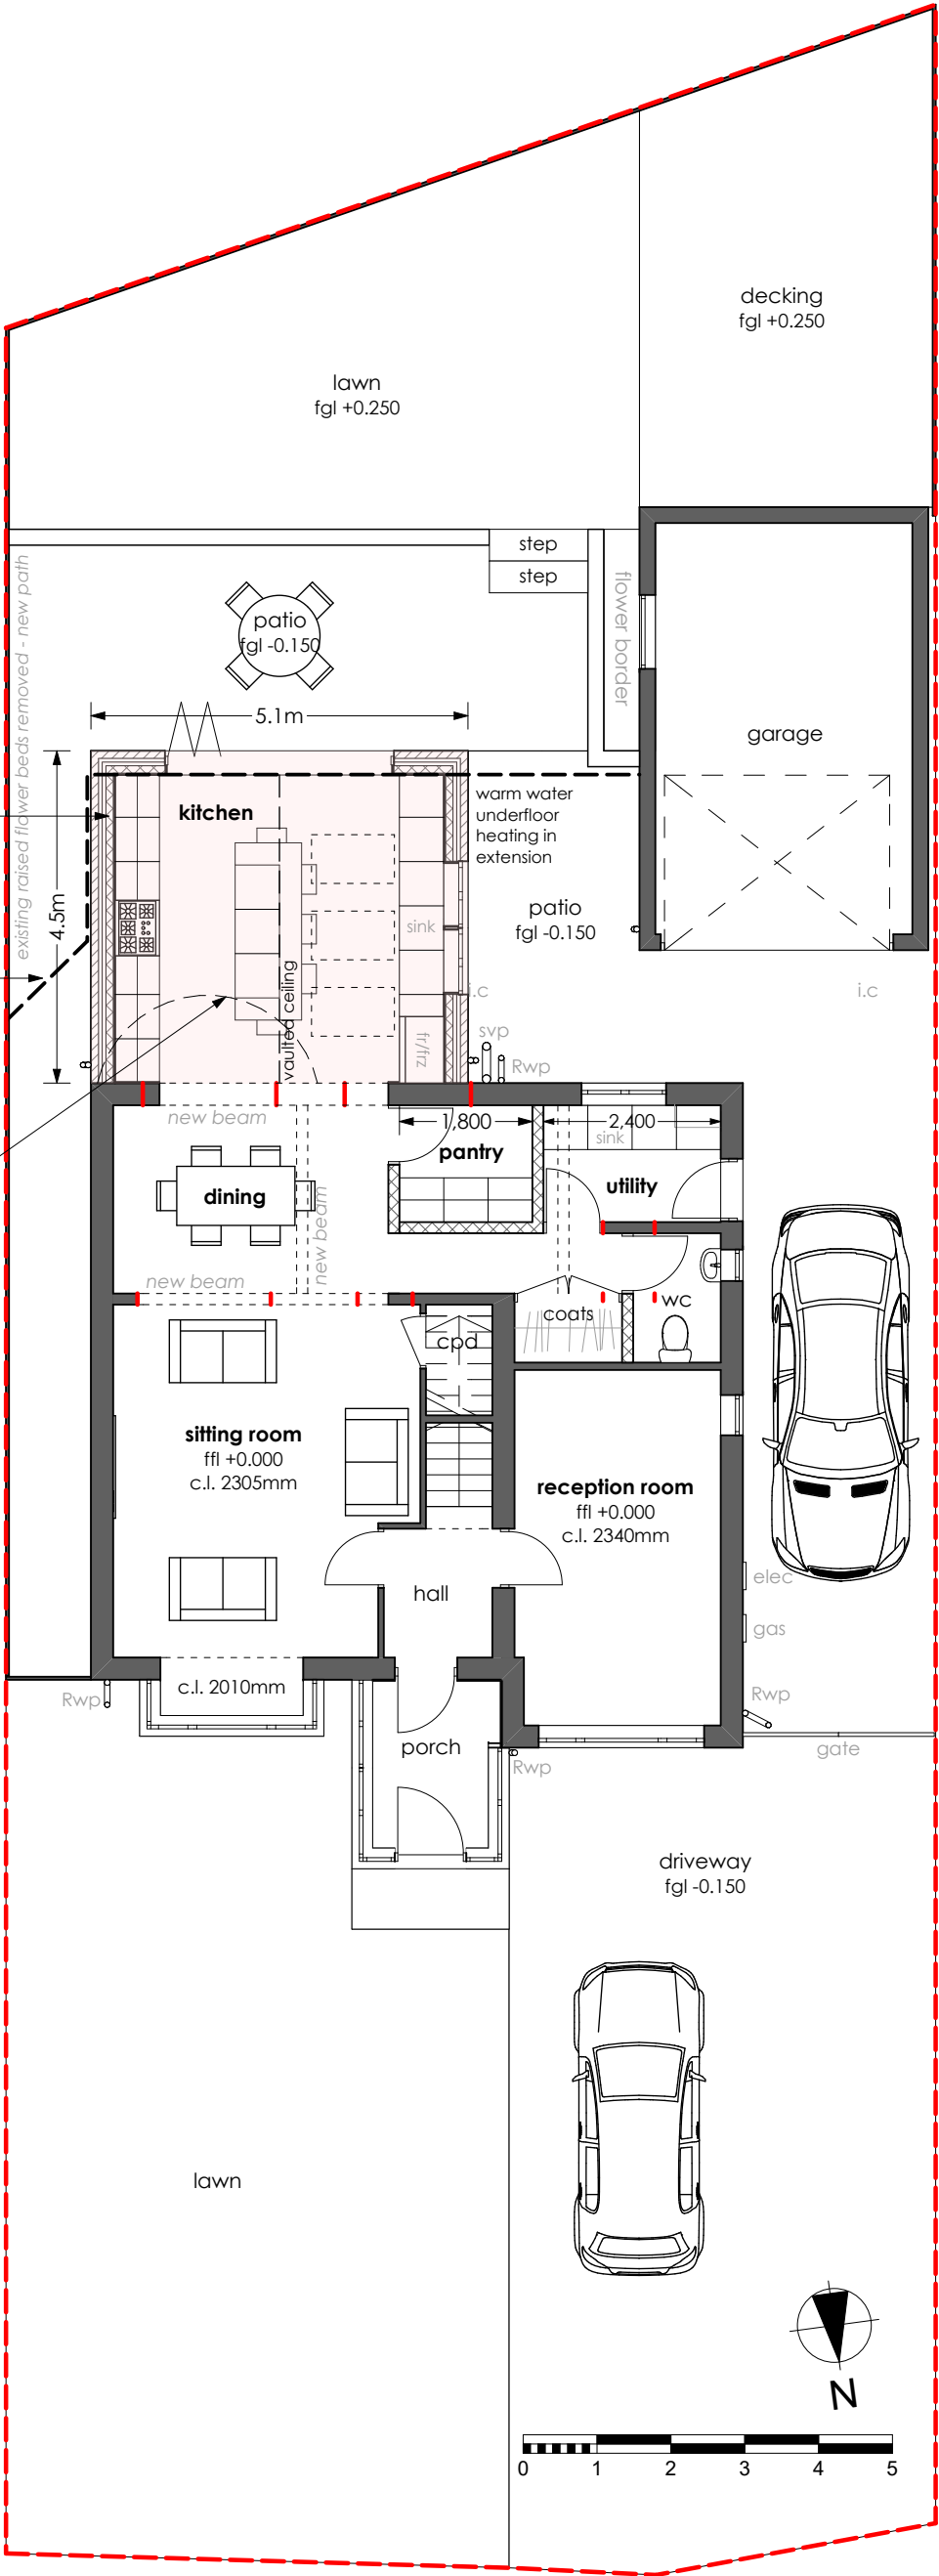

Proposed Ground Floor Plan
scale 1:100

revisions:

- This drawing must not be used for construction or installation purposes unless stated.
- Do not scale from this drawing except for planning and building regulations.
- All dimensions must be verified on site before completing shop drawings and setting out the work.
- This drawing is to be read in conjunction with the technical specification and associated schedules prepared by houseEXTEND
- This drawing is to be read in conjunction with other architectural and engineering drawings associated with this project.

Copyright on this drawing is held by
house**EXTEND** Ltd

house**EXTEND**

house**EXTEND**
the studio
2 Whitley Brook Court
Marsh Lane
Dutton, Northwich
WA4 4EY

james: 07495 322 544
info@house-**EXTEND**.co.uk
www.house-**EXTEND**.co.uk

client:
Angels and Neil Jeff

Job Title
extension and alterations to:
7 Whitbread Drive
Biddulph, Stoke-on-Trent
Staffordshire
ST8 7TE

Drawing Title
Proposed Ground Floor Plan

Drawing Status
Prior Notification Application

Drawn by
jm

Drawing Size
A3

Date
April 2021

Project No. Drawing No. Revision
075 P 05