



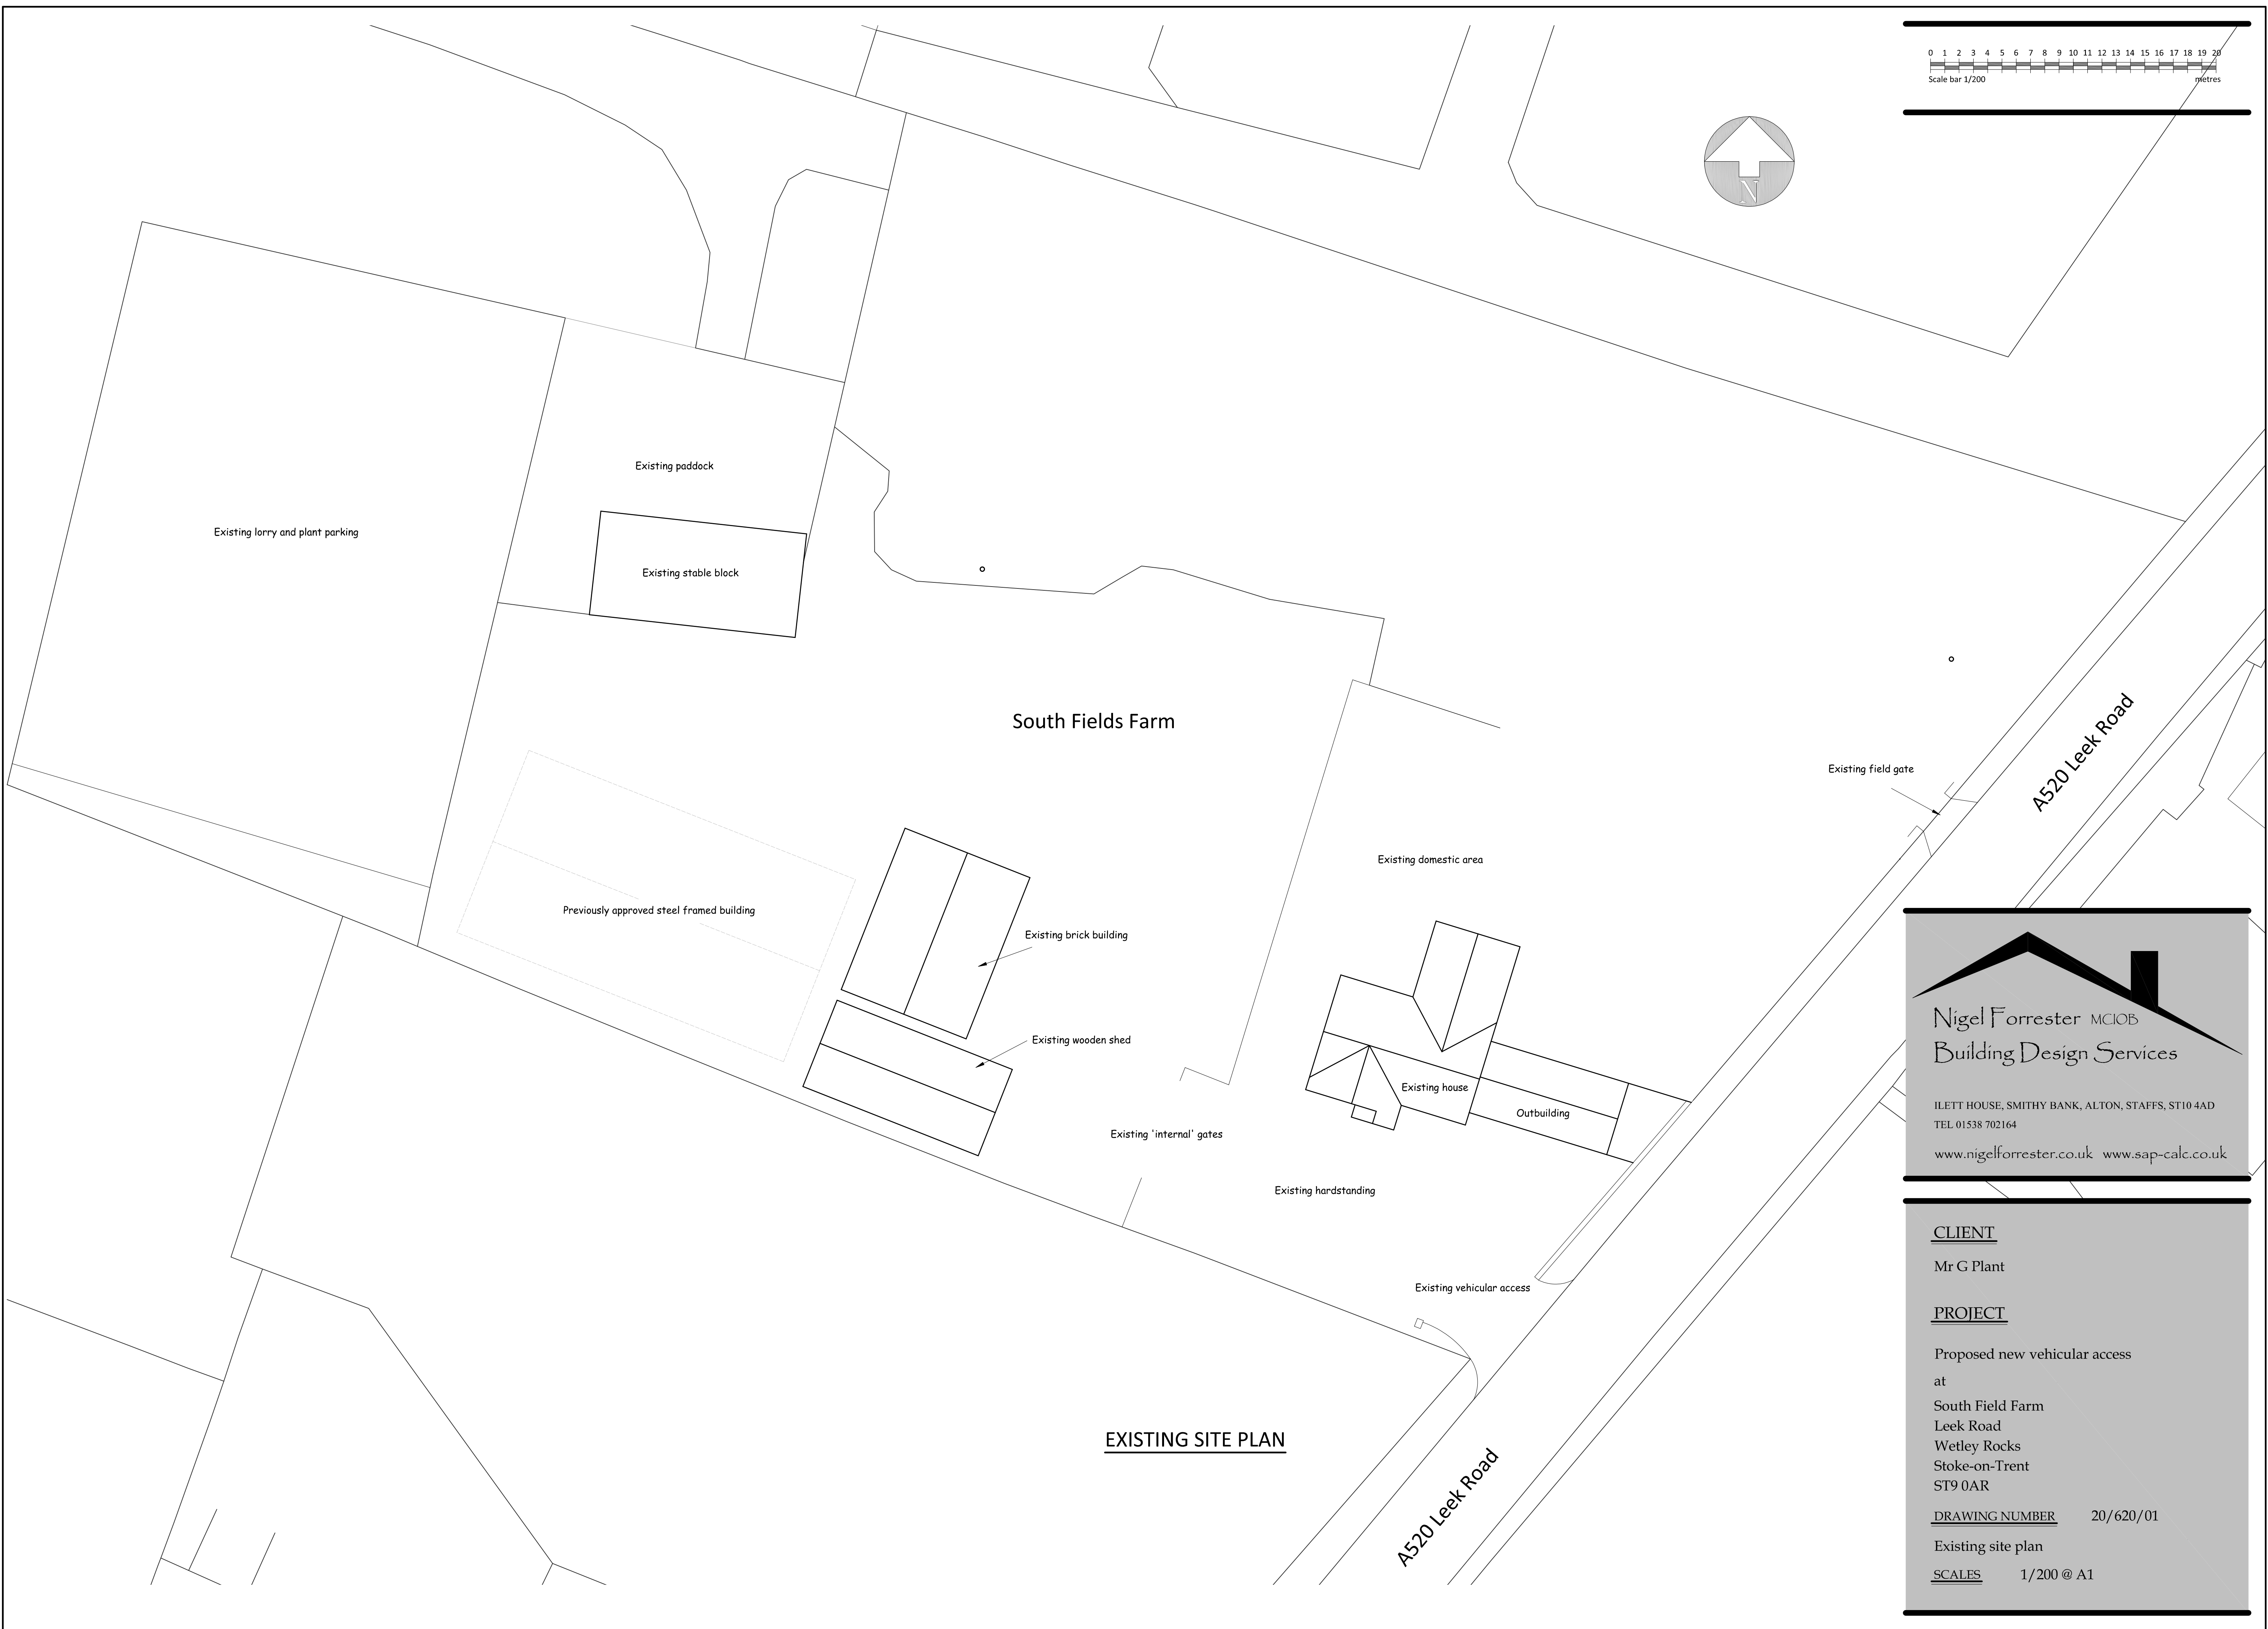

EXISTING SITE PLAN

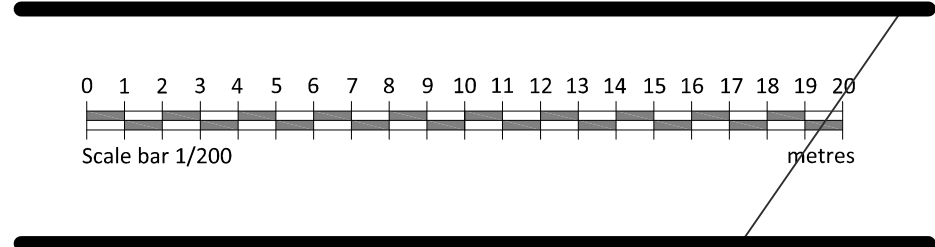

Nigel Forrester MCIOS
Building Design Services

ILETT HOUSE, SMITHY BANK, ALTON, STAFFS, ST10 4AD
TEL 01538 702164
www.nigelforrester.co.uk www.sap-calc.co.uk

CLIENT
Mr G Plant

PROJECT
Proposed new vehicular access
at
South Field Farm
Leek Road
Wetley Rocks
Stoke-on-Trent
ST9 0AR

DRAWING NUMBER 20/620/01
Existing site plan

SCALES 1/200 @ A1