



PLANNING ISSUE

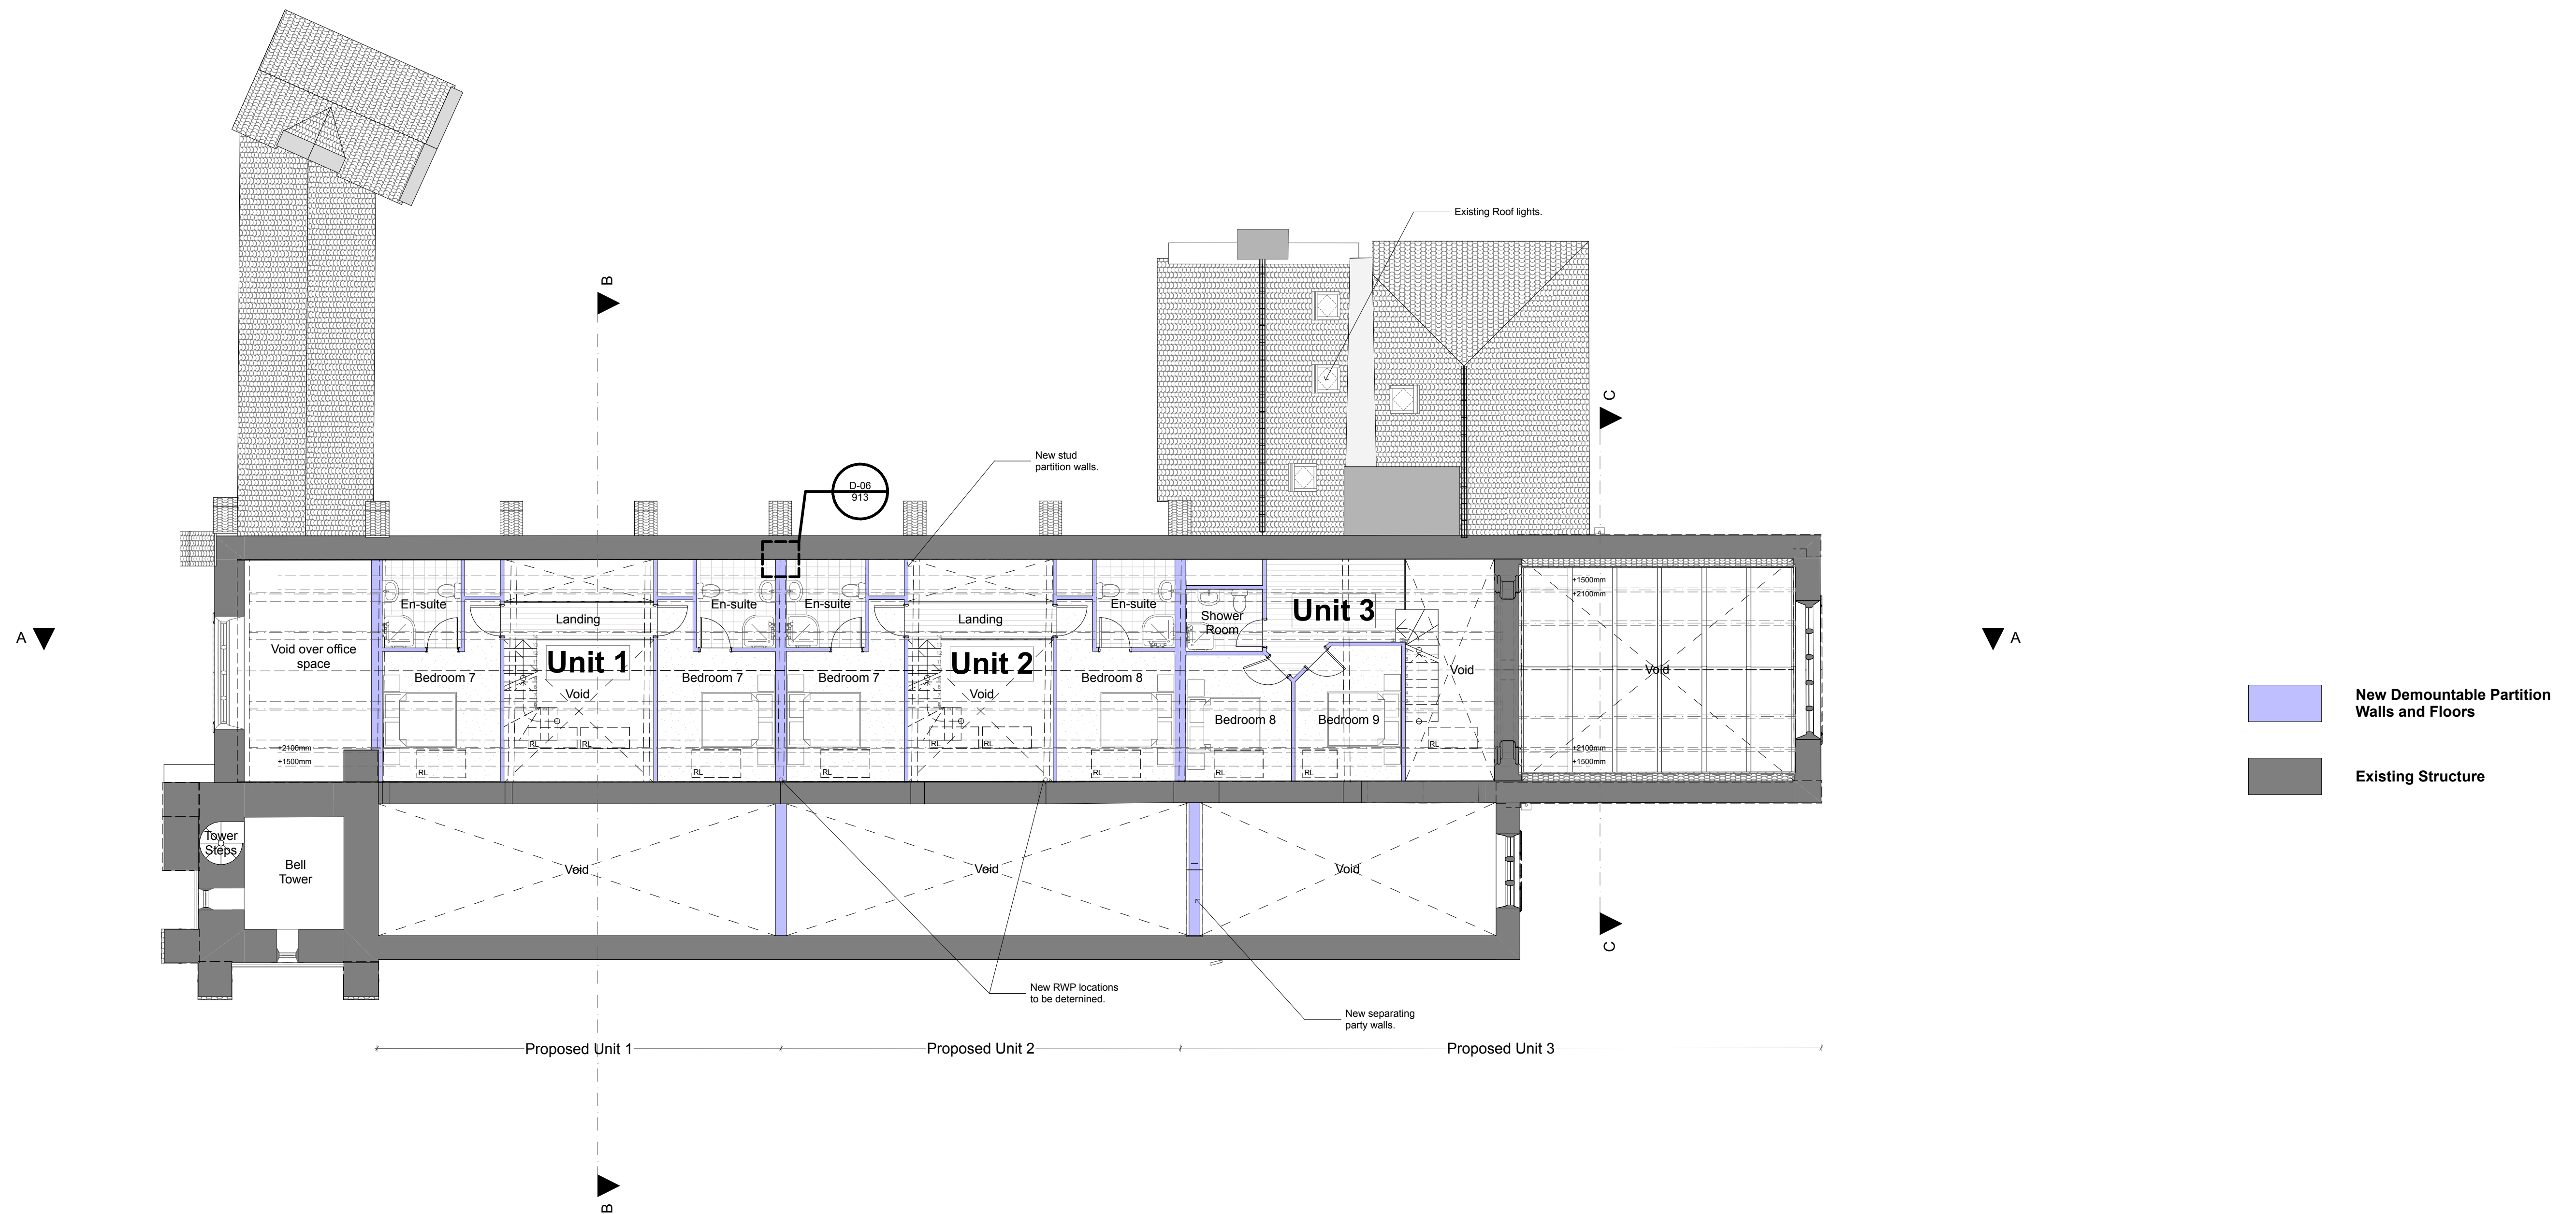

Proposed Second Floor Plan

1:100

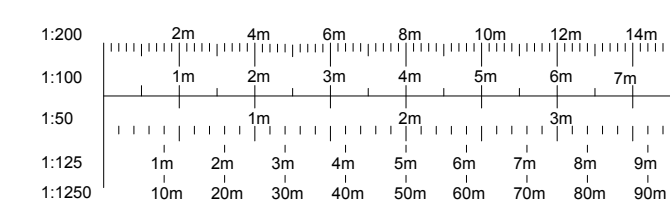

© This drawing and the works depicted are the copyright of Lime Architecture Ltd and may only be reproduced with written permission. No alteration to the design or specification in part or whole to be made without the written approval of the Lime Architecture Ltd. All dimensions and levels depicted are subject to checking on site. Any discrepancies to be immediately notified to office of origin. Figured dimensions only to be used. The information contained in this drawing must only be used at the named location. The location of any services indicated on this drawing are approximate only and must be checked on site by the main contractor before commencing works. It is considered that a competent contractor will be able to identify hazards associated with the project from the information above, and take the necessary precautions to deal with any risks to health and safety.

K	HC	13.03.21	Planning Issue.
Rev	Issued By	Date	Description
		Lime Architecture Ltd Unit 8 Parchfields Enterprise Park Cotton Road Rugley Staffordshire WS15 3HB Tel: 01889 579777 www.lime-architecture.co.uk email: info@lime-architecture.co.uk	
Client:			
Amos Group Ltd.			
Project:			
Proposed Conversion of the Grade II listed St Wilfrids Church, Cotton Lane, Cotton, Staffordshire, ST10 3DP			
Drawing Title:			
Proposed Second Floor Plan			
Date:	Scale:		
13/03/2021	1:100 @ A1		
Drawn:	Drawing No.		Revision:
HC			
Status:	PLANNING ISSUE		
2016-44-115			K