


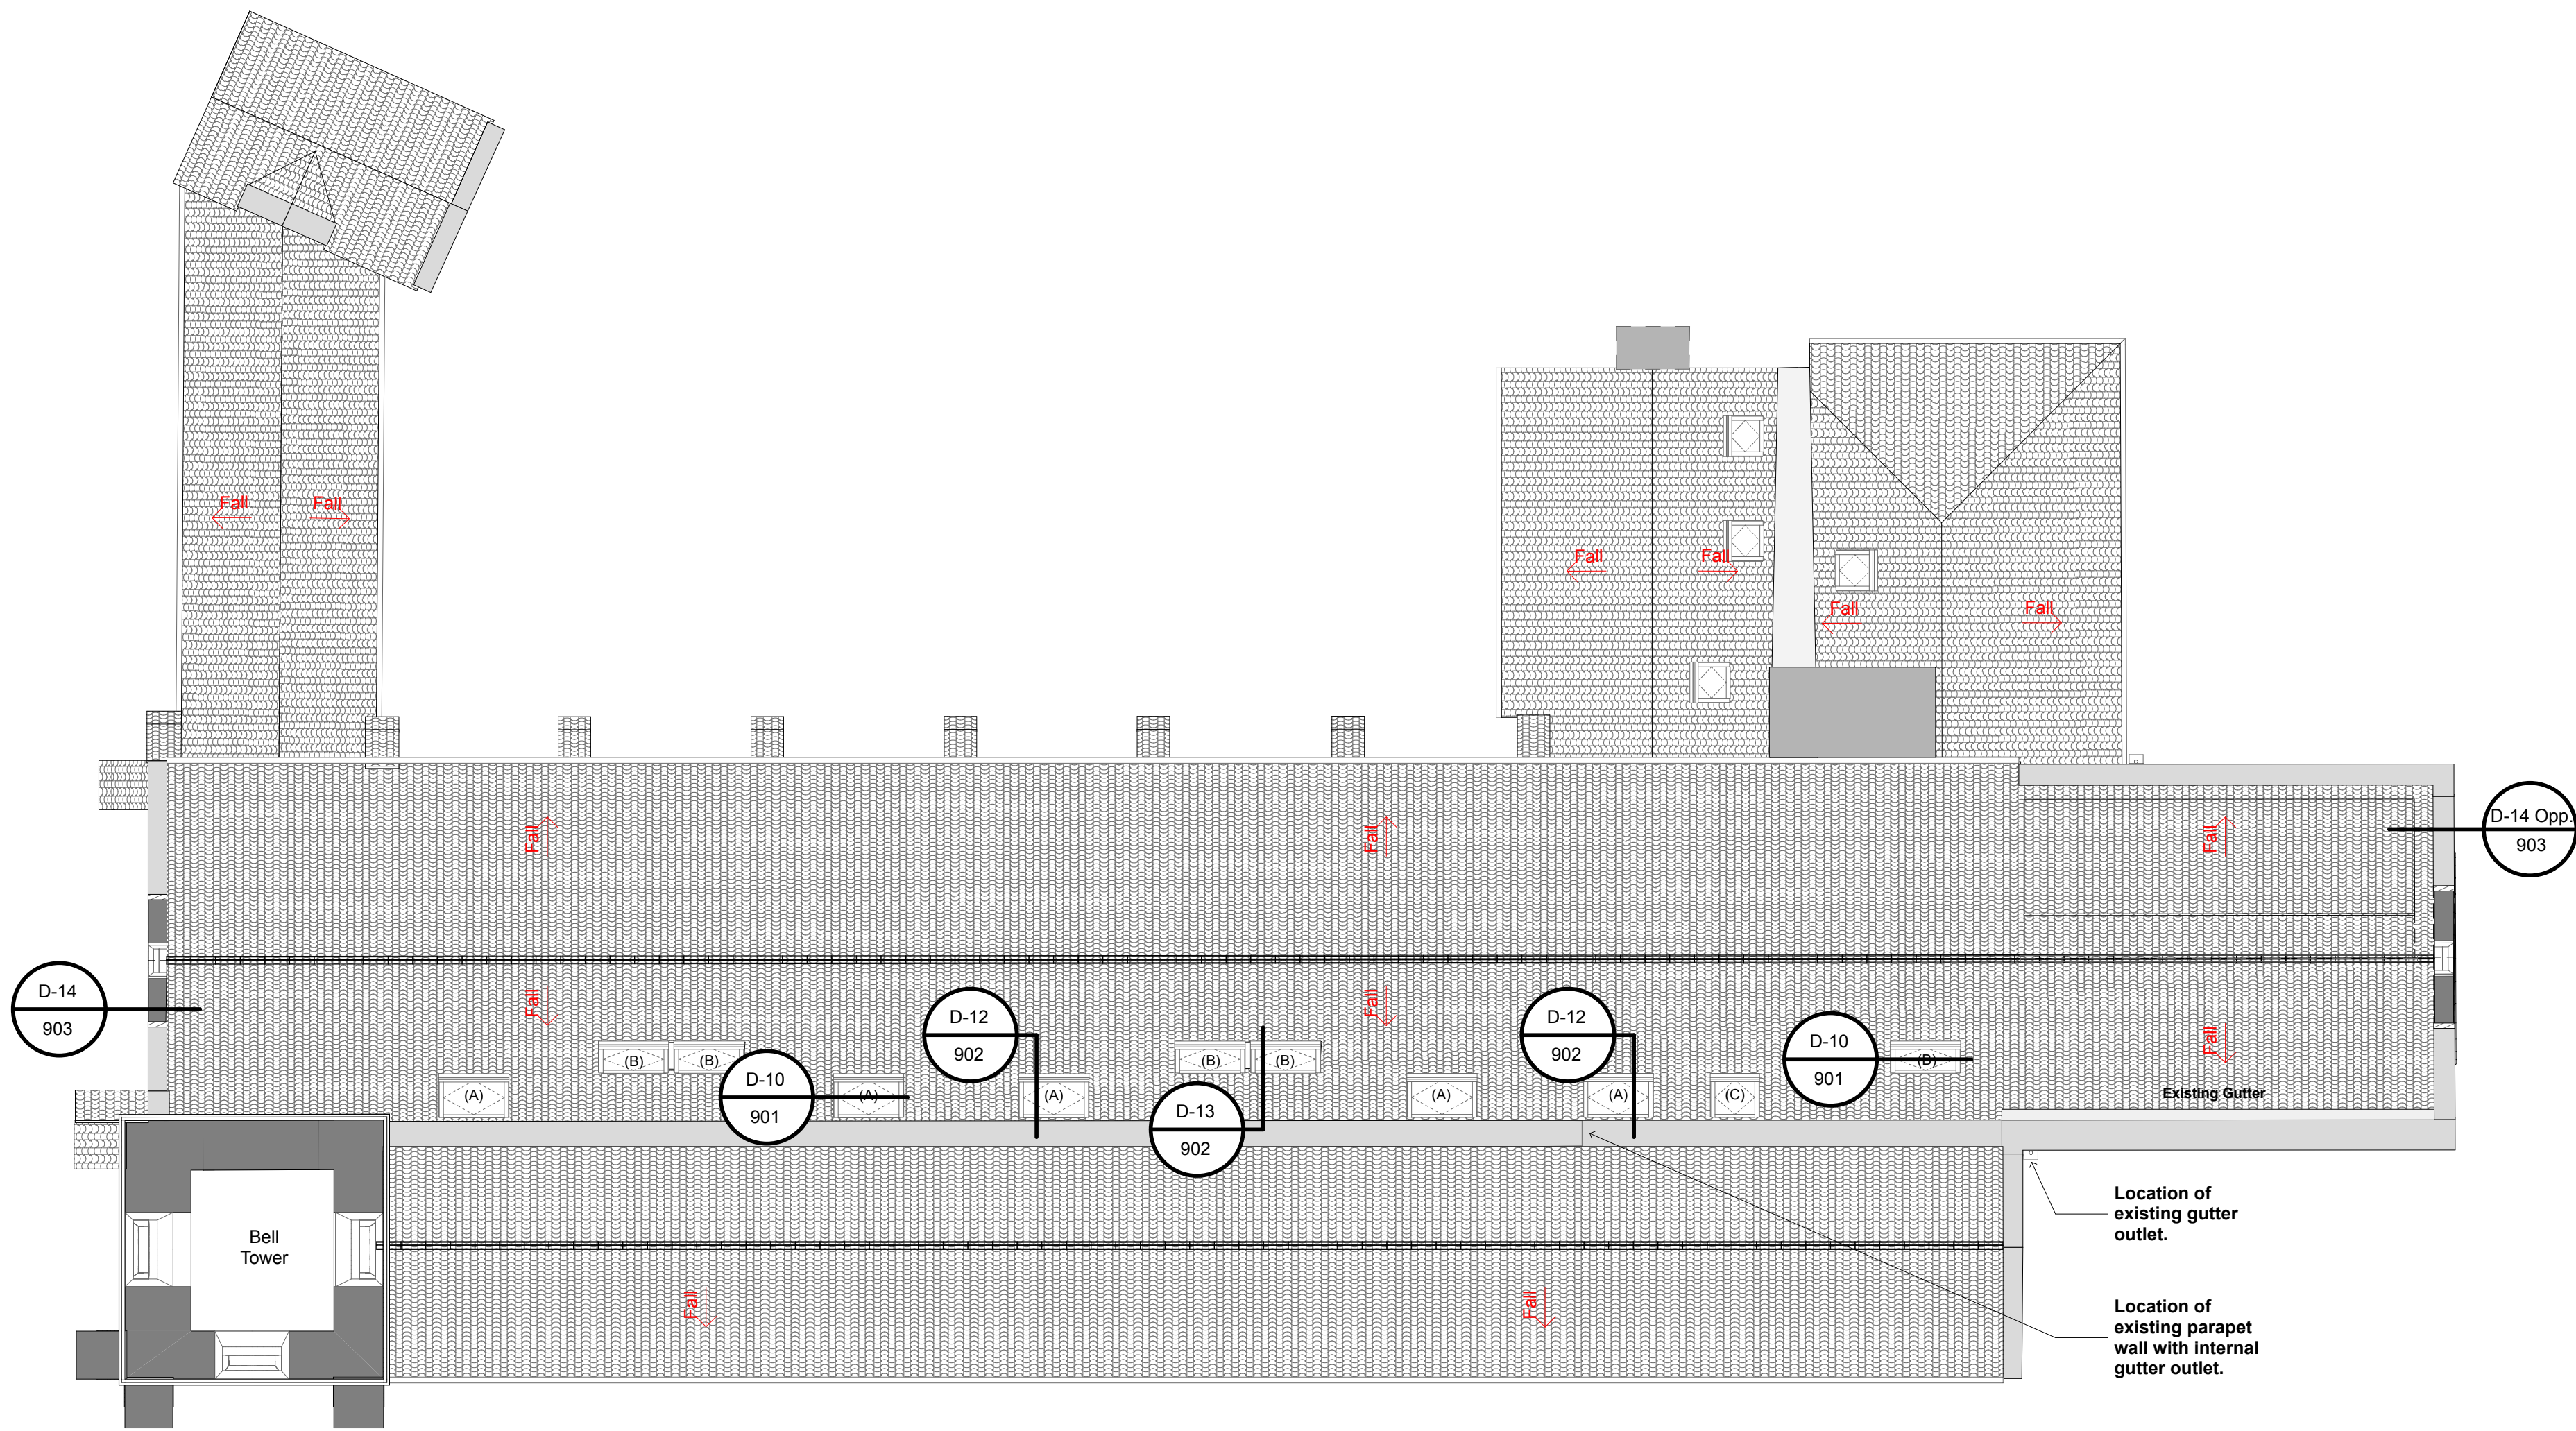

New Demountable Partition Walls and Floors

Existing Structure

Proposed Roof Windows:


(A) - 1340x1400mm Keylite Roof Window to suit plain clay roof tiles. Qty: 5No.

(B) - 1340x980mm Keylite Roof Window to suit plain clay roof tiles. Qty: 5No.

(C) - 940x1400mm Keylite Roof Window to suit plain clay roof tiles. Qty: 1No.

Proposed Roof Plan

1:100

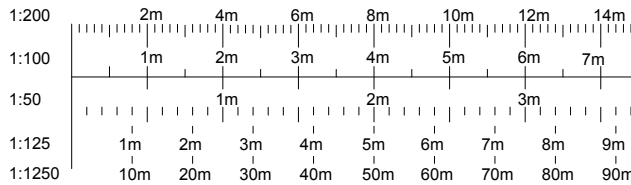

L HC 27.03.21 Planning Issue.

Rev Issued By Date Description

lime
architecture
Unit 5 Parachfields Enterprise Park
Cotton Road
Rugeley
Staffordshire
WS15 3HB
Tel: 01889 519777
www.lime-architecture.co.uk
email: info@lime-architecture.co.uk

Client:

Amos Group Ltd.

Project:

Proposed Conversion of the Grade II listed
St Wilfrids Church, Cotton Lane, Cotton,
Staffordshire, ST10 3DP

Drawing Title:

Proposed Roof Plan

Date: 27/03/2021	Scale: 1:100 @ A1	Revision:
Drawn: HC	Drawing No. 2016-44-116	Revision: L
Status: PLANNING ISSUE		