



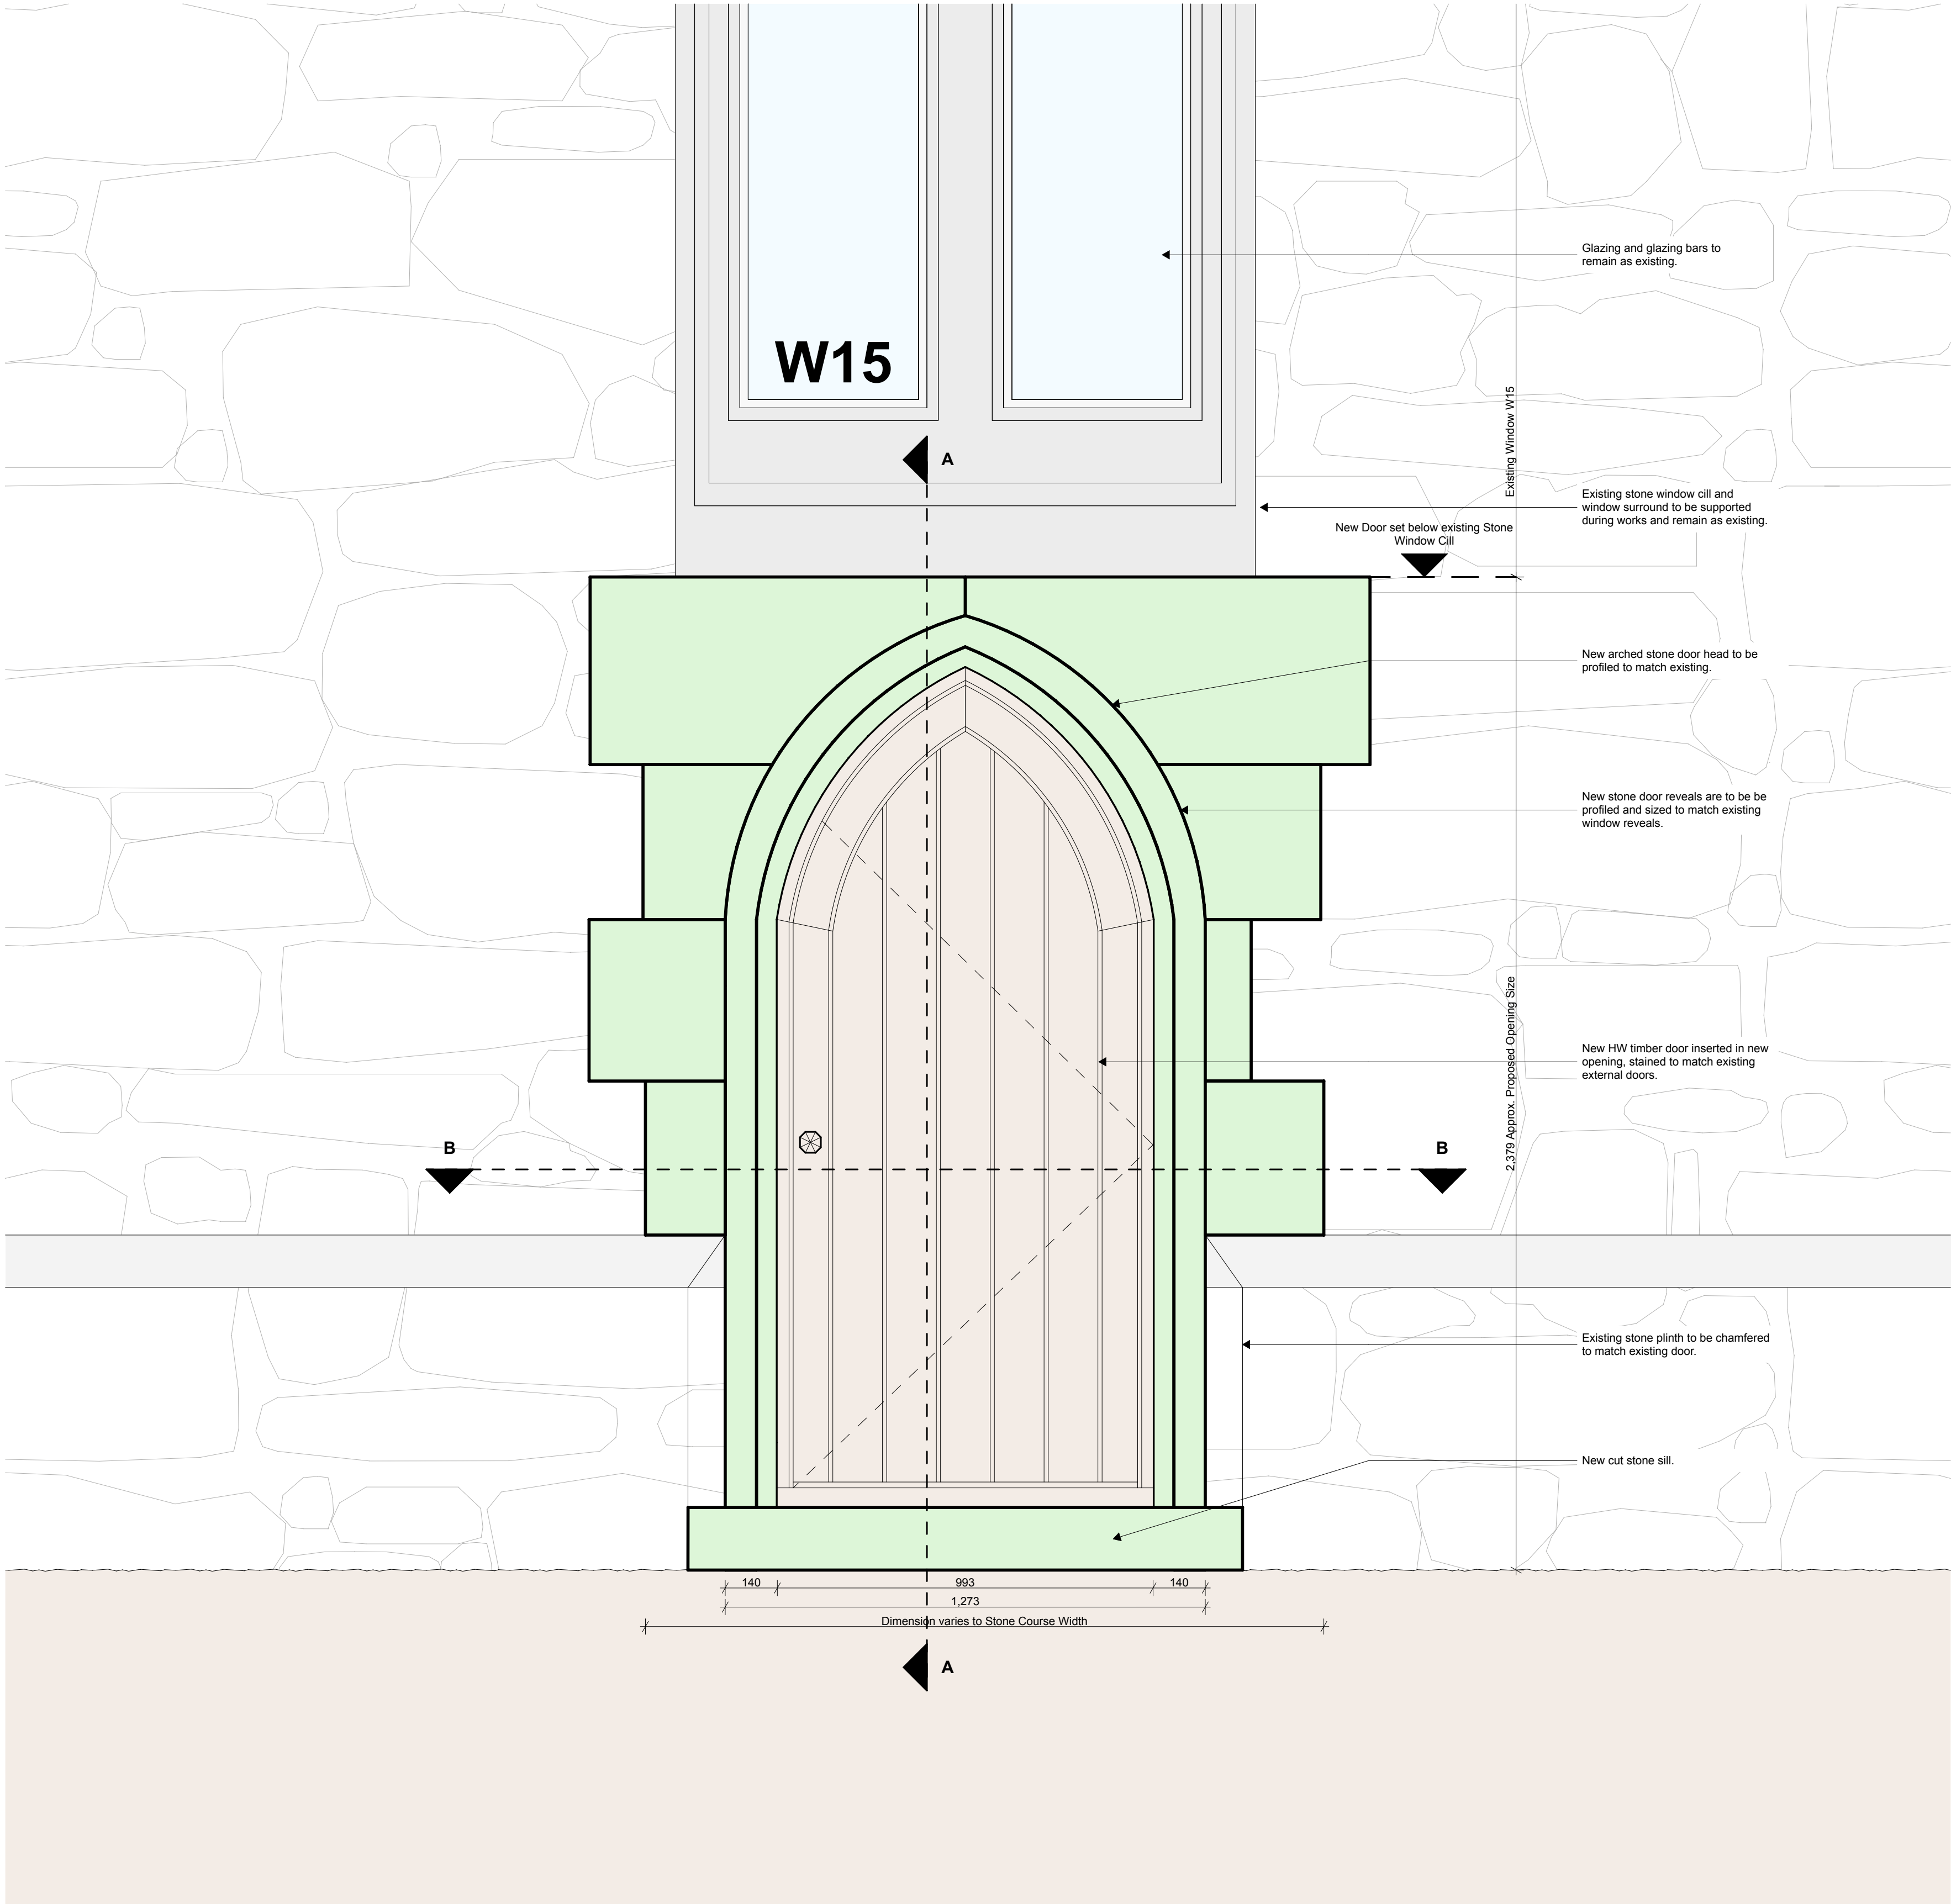


Elevation showing New Door below W15 as proposed

1:10

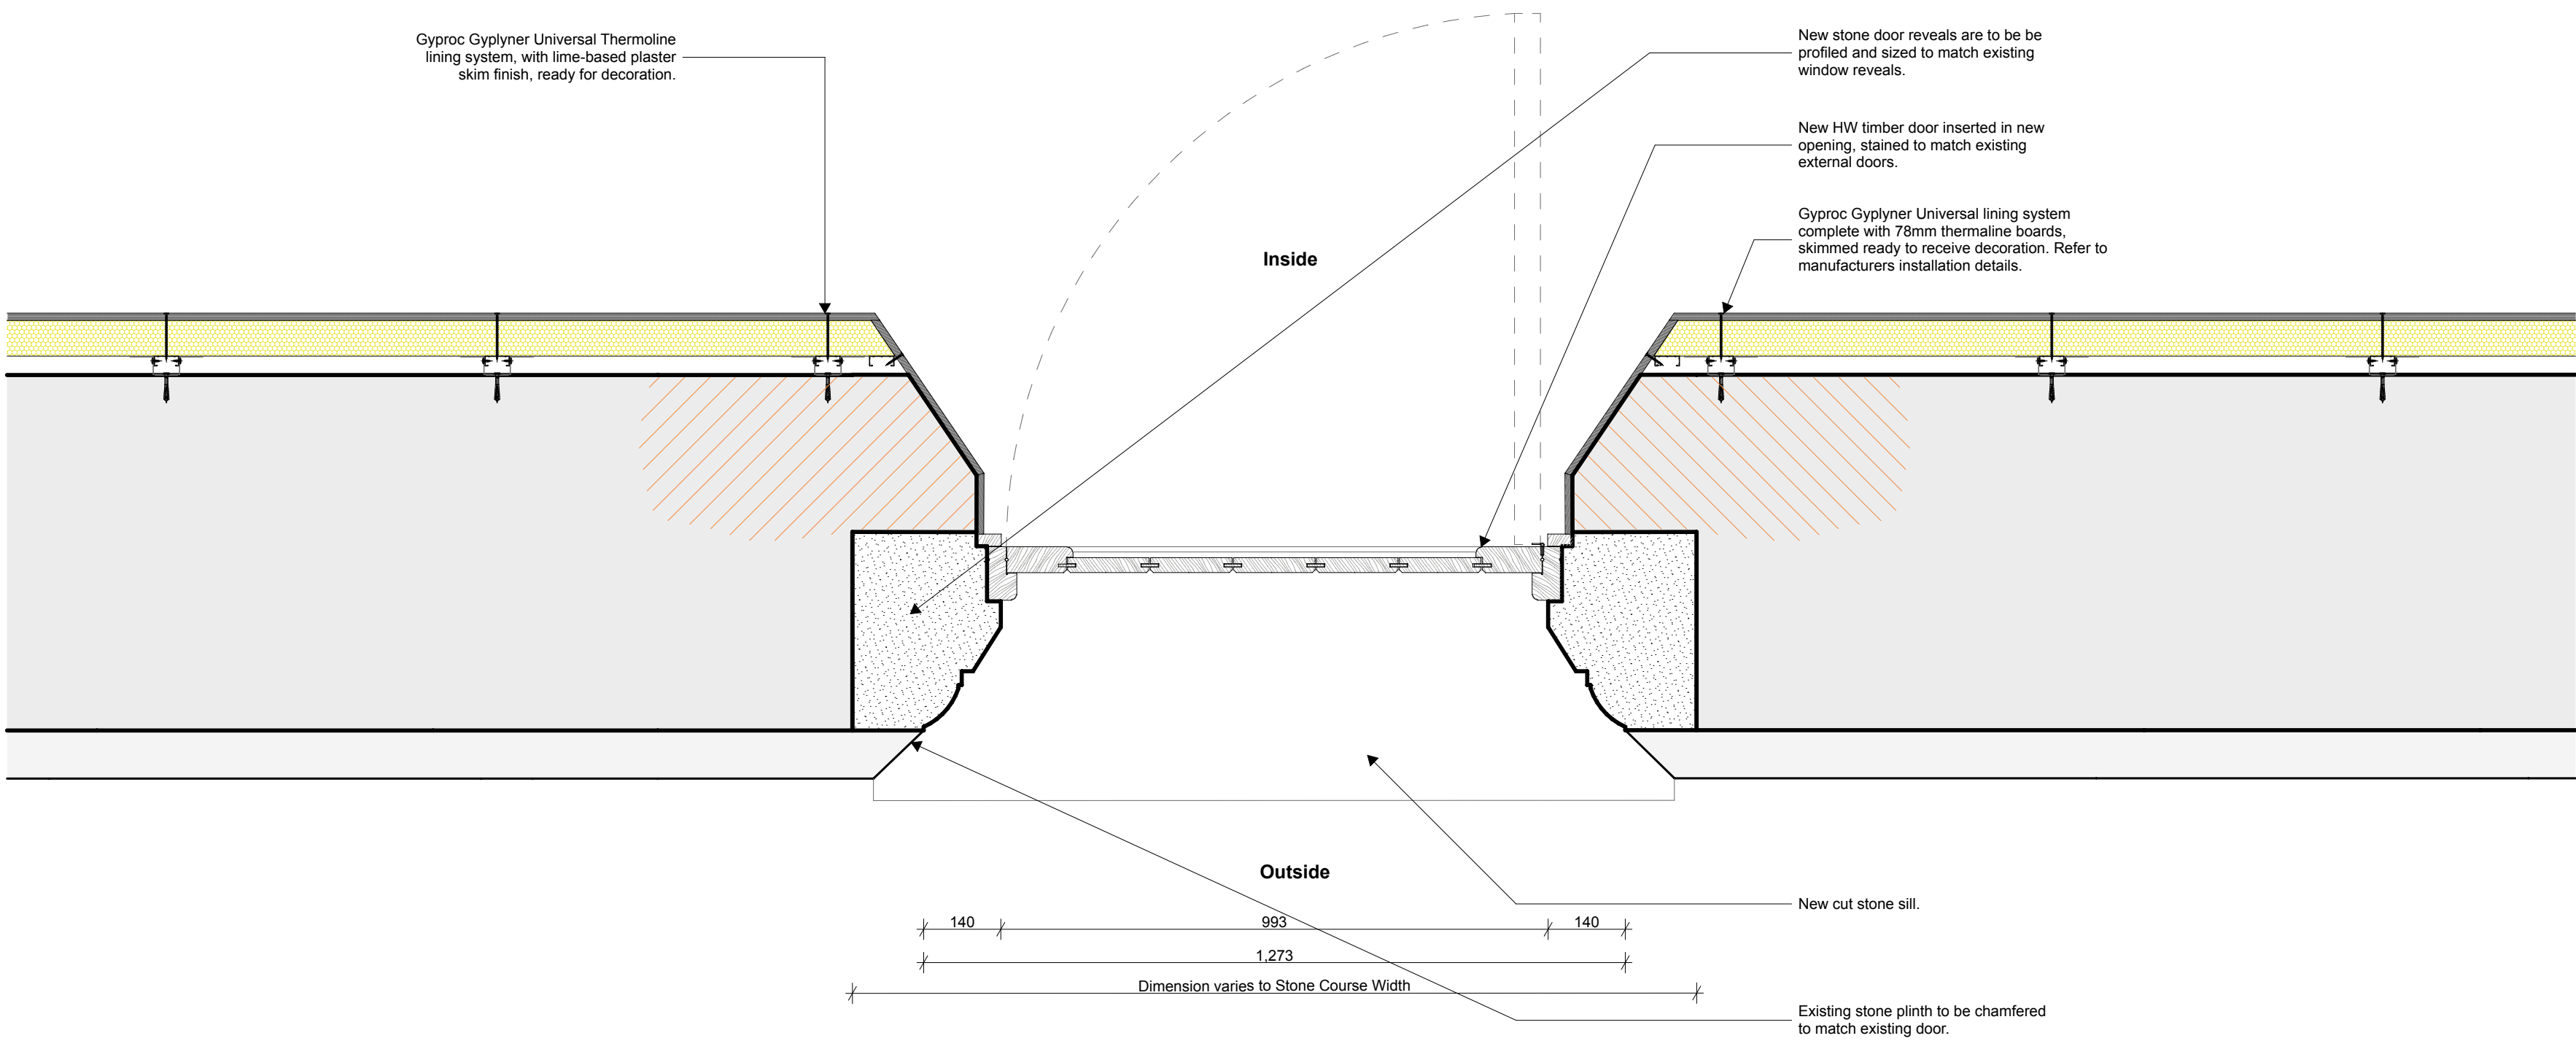

Proposed Section B-B

1:10

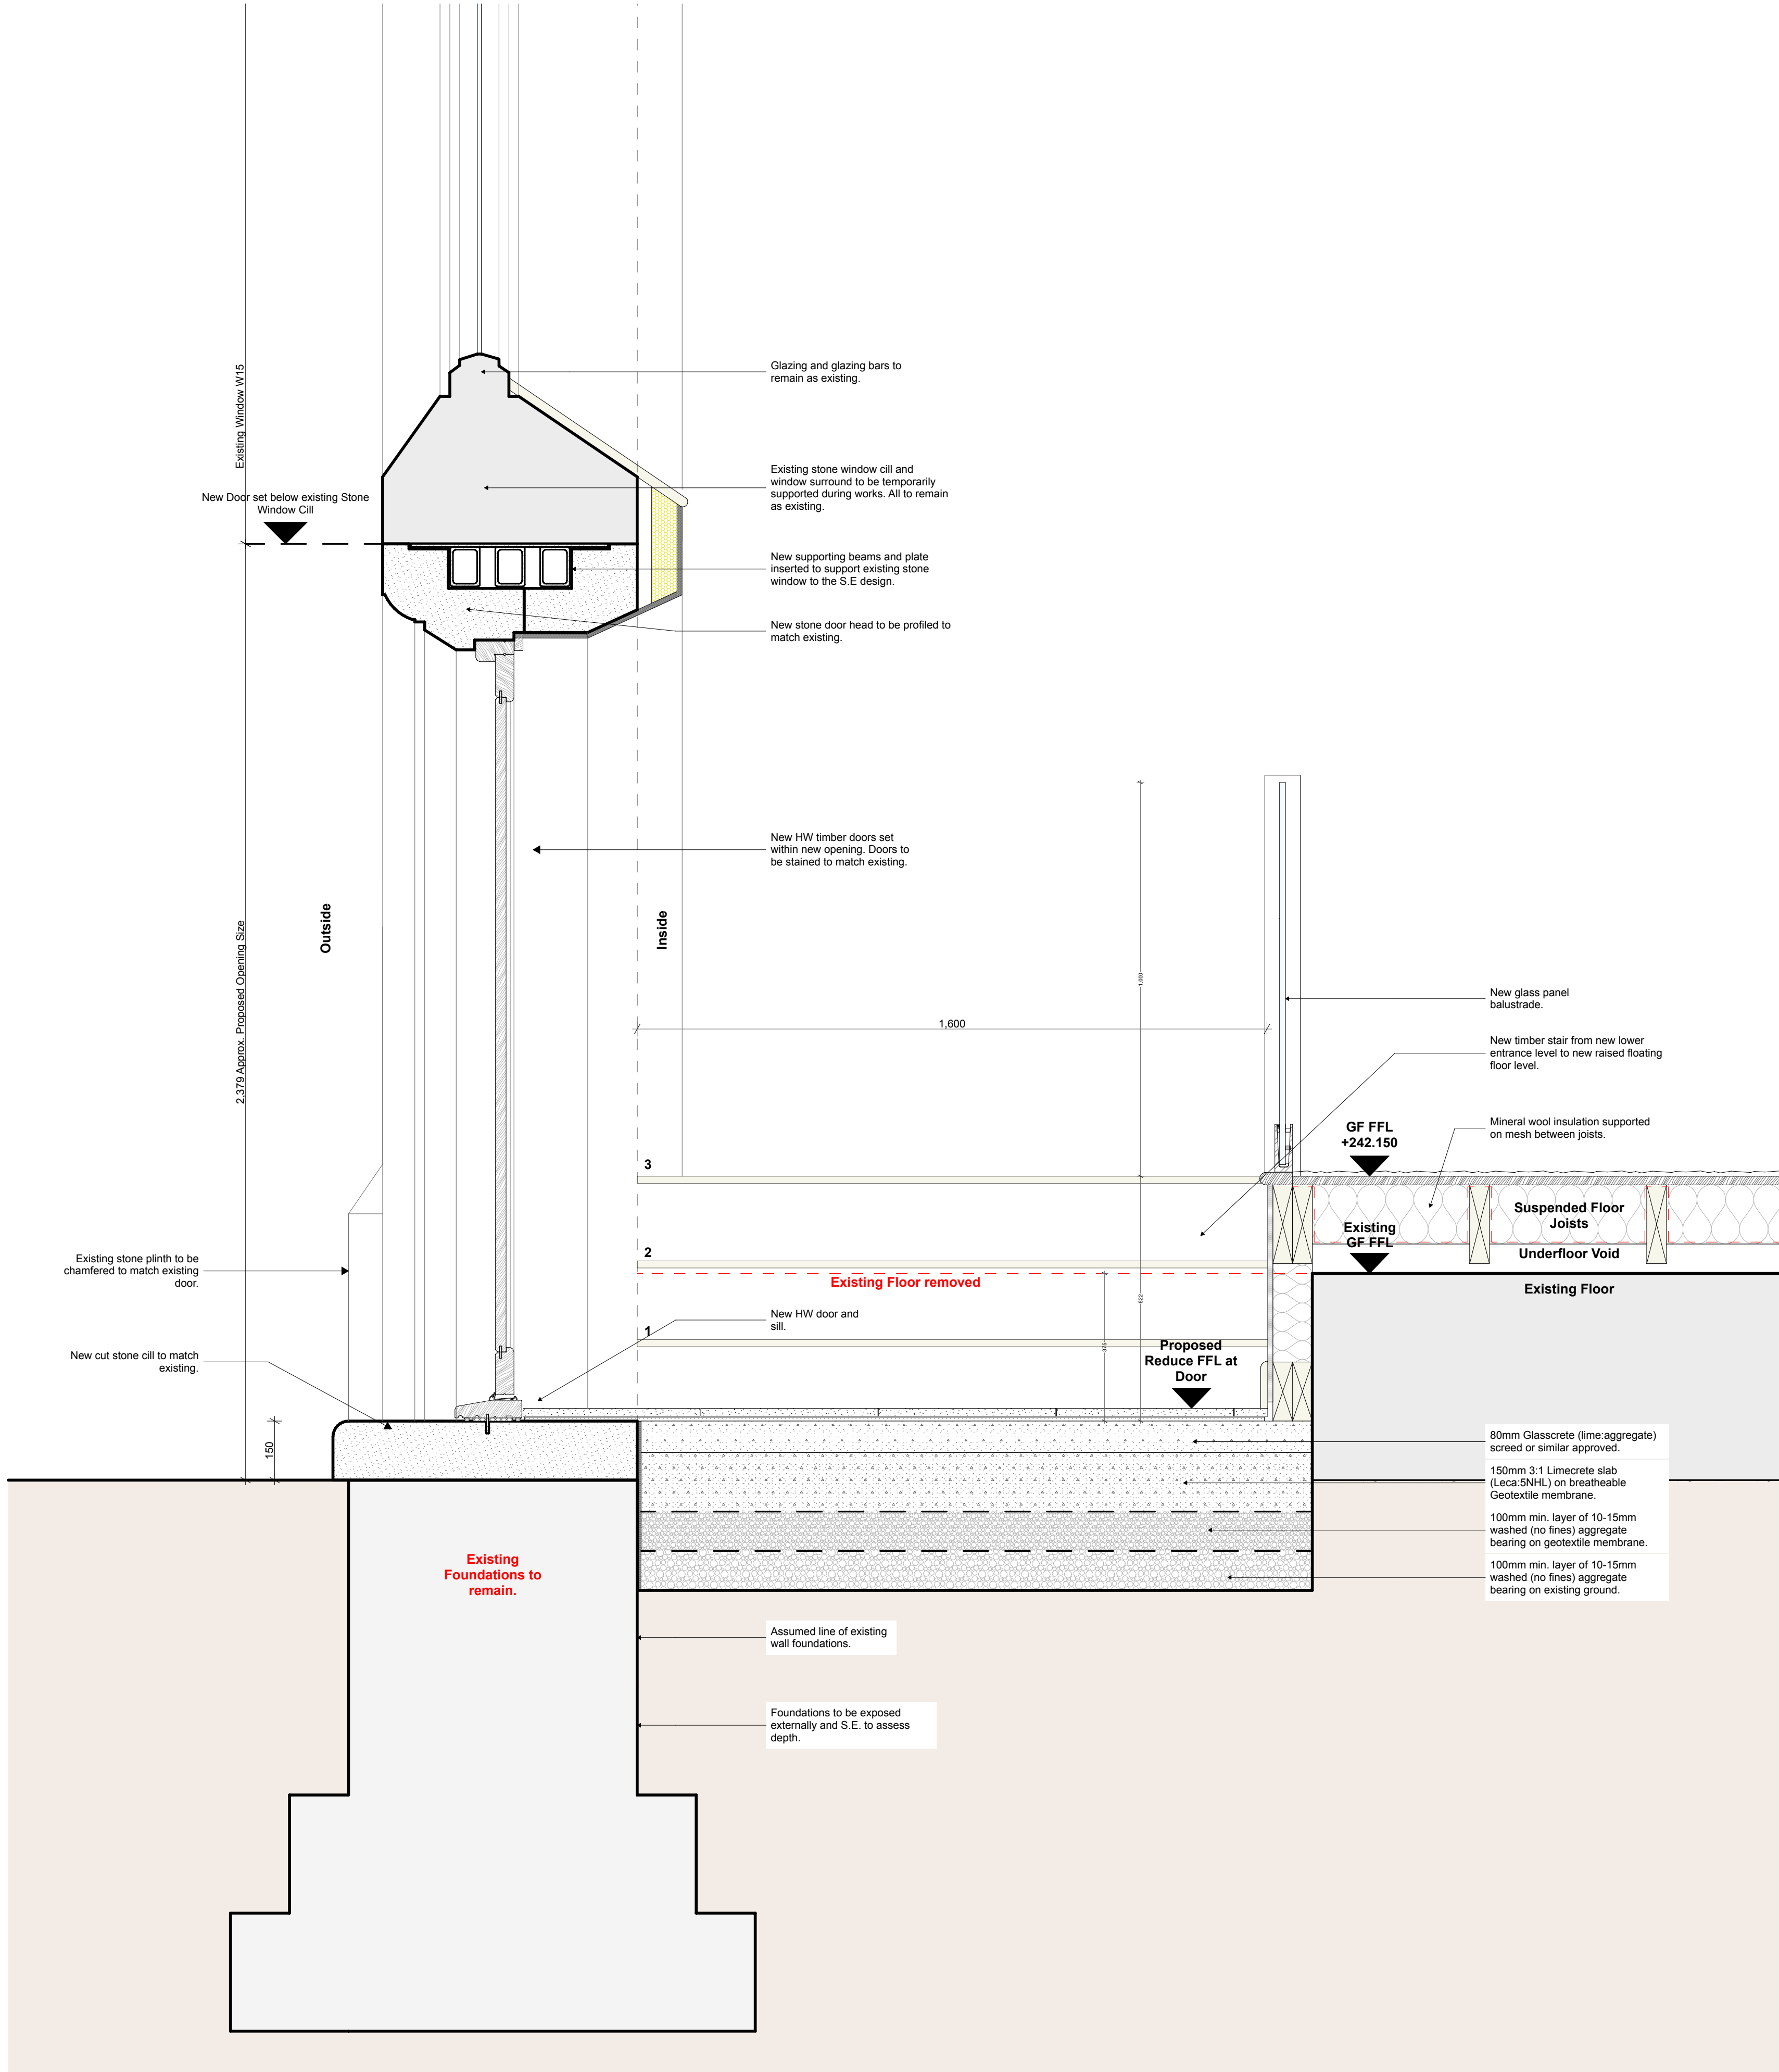

Proposed Section A-A

1:10

This drawing is to be read in conjunction
with Document 2016-44 Schedule of
Repairs, Renovation & Alterations.

Rev	Issued By	Date	Description
A	HC	27.02.21	Planning Issue
lime architecture			
Client: Amos Group Ltd.			
Project: Proposed Conversion of the Grade II listed St Wilfrids Church, Cotton Lane, Cotton, Staffordshire, ST10 3DP			
Drawing Title: Proposed W15 Window and Door Details			
Date:	27/05/2021	Scale:	1:10 @ A2
Drawn:	HC	Drawing No.:	
Status:	(015) South Elevation		
2016-44-922		Revision:	A