




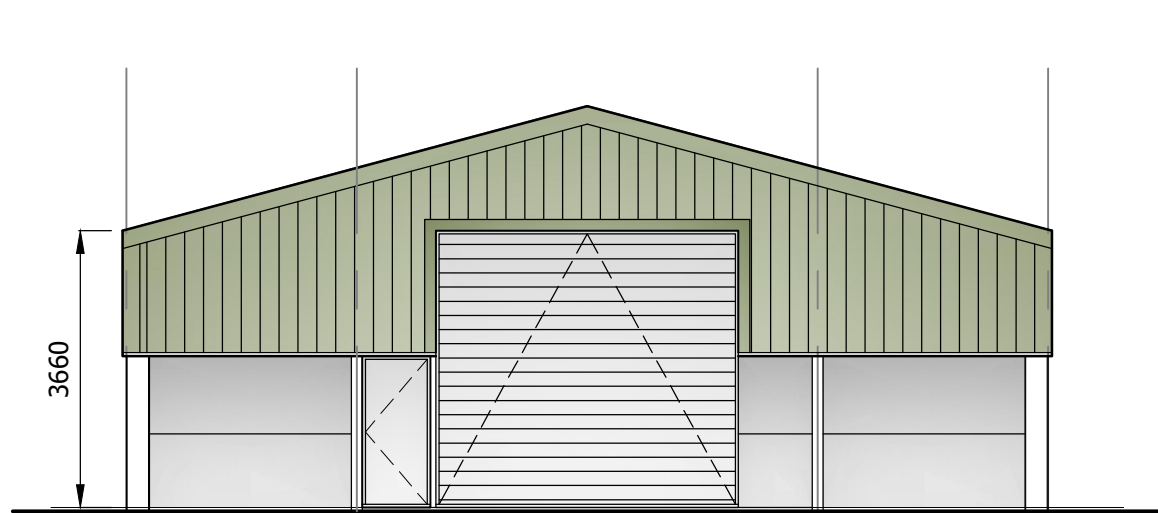


Proposed East Elevation
Scale 1 : 100

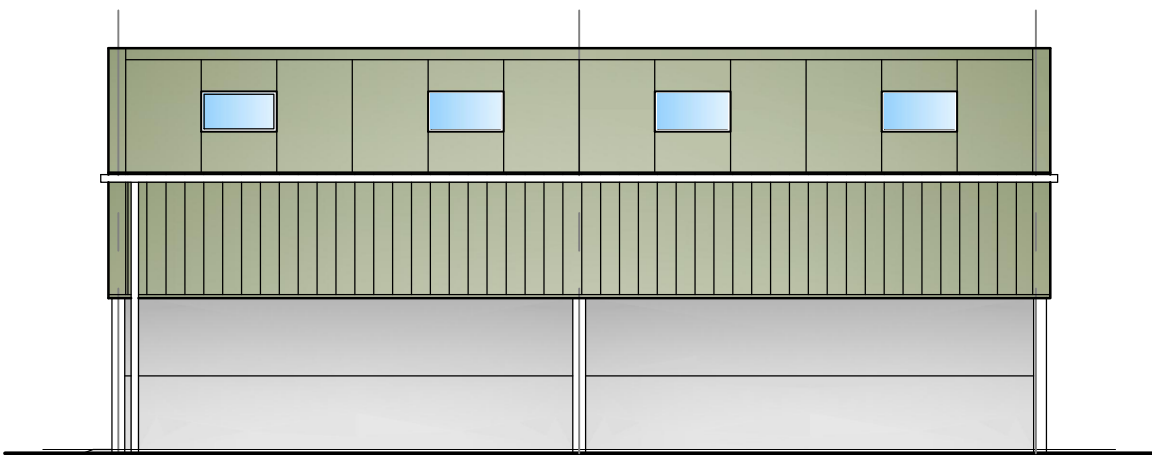


Proposed South Elevation
Scale 1 : 100

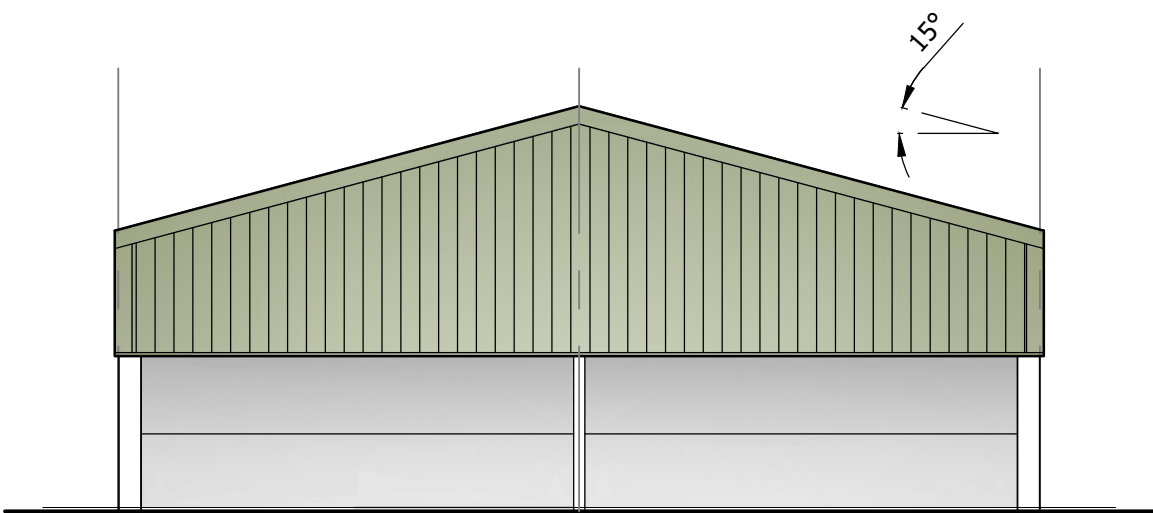


Proposed West Elevation
Scale 1 : 100

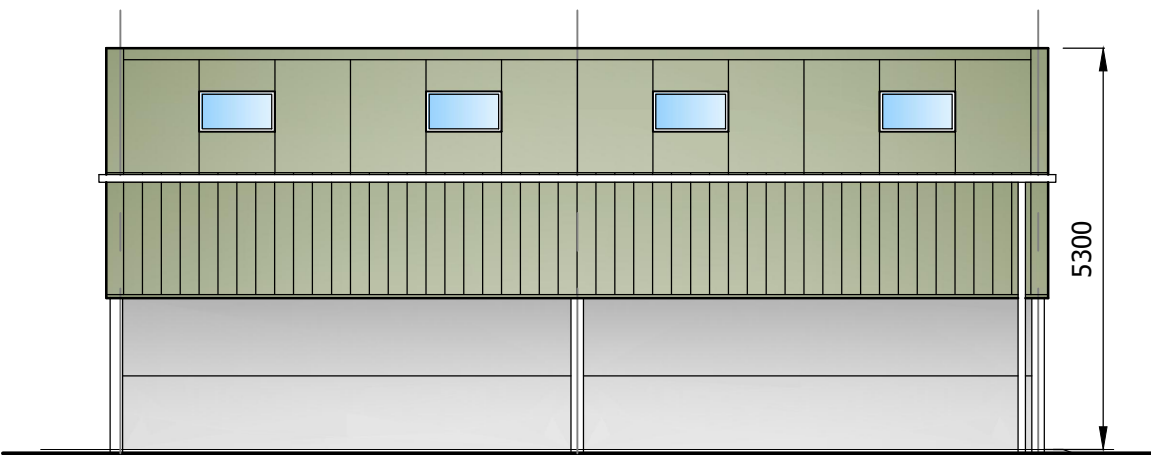


Proposed North Elevation
Scale 1 : 100

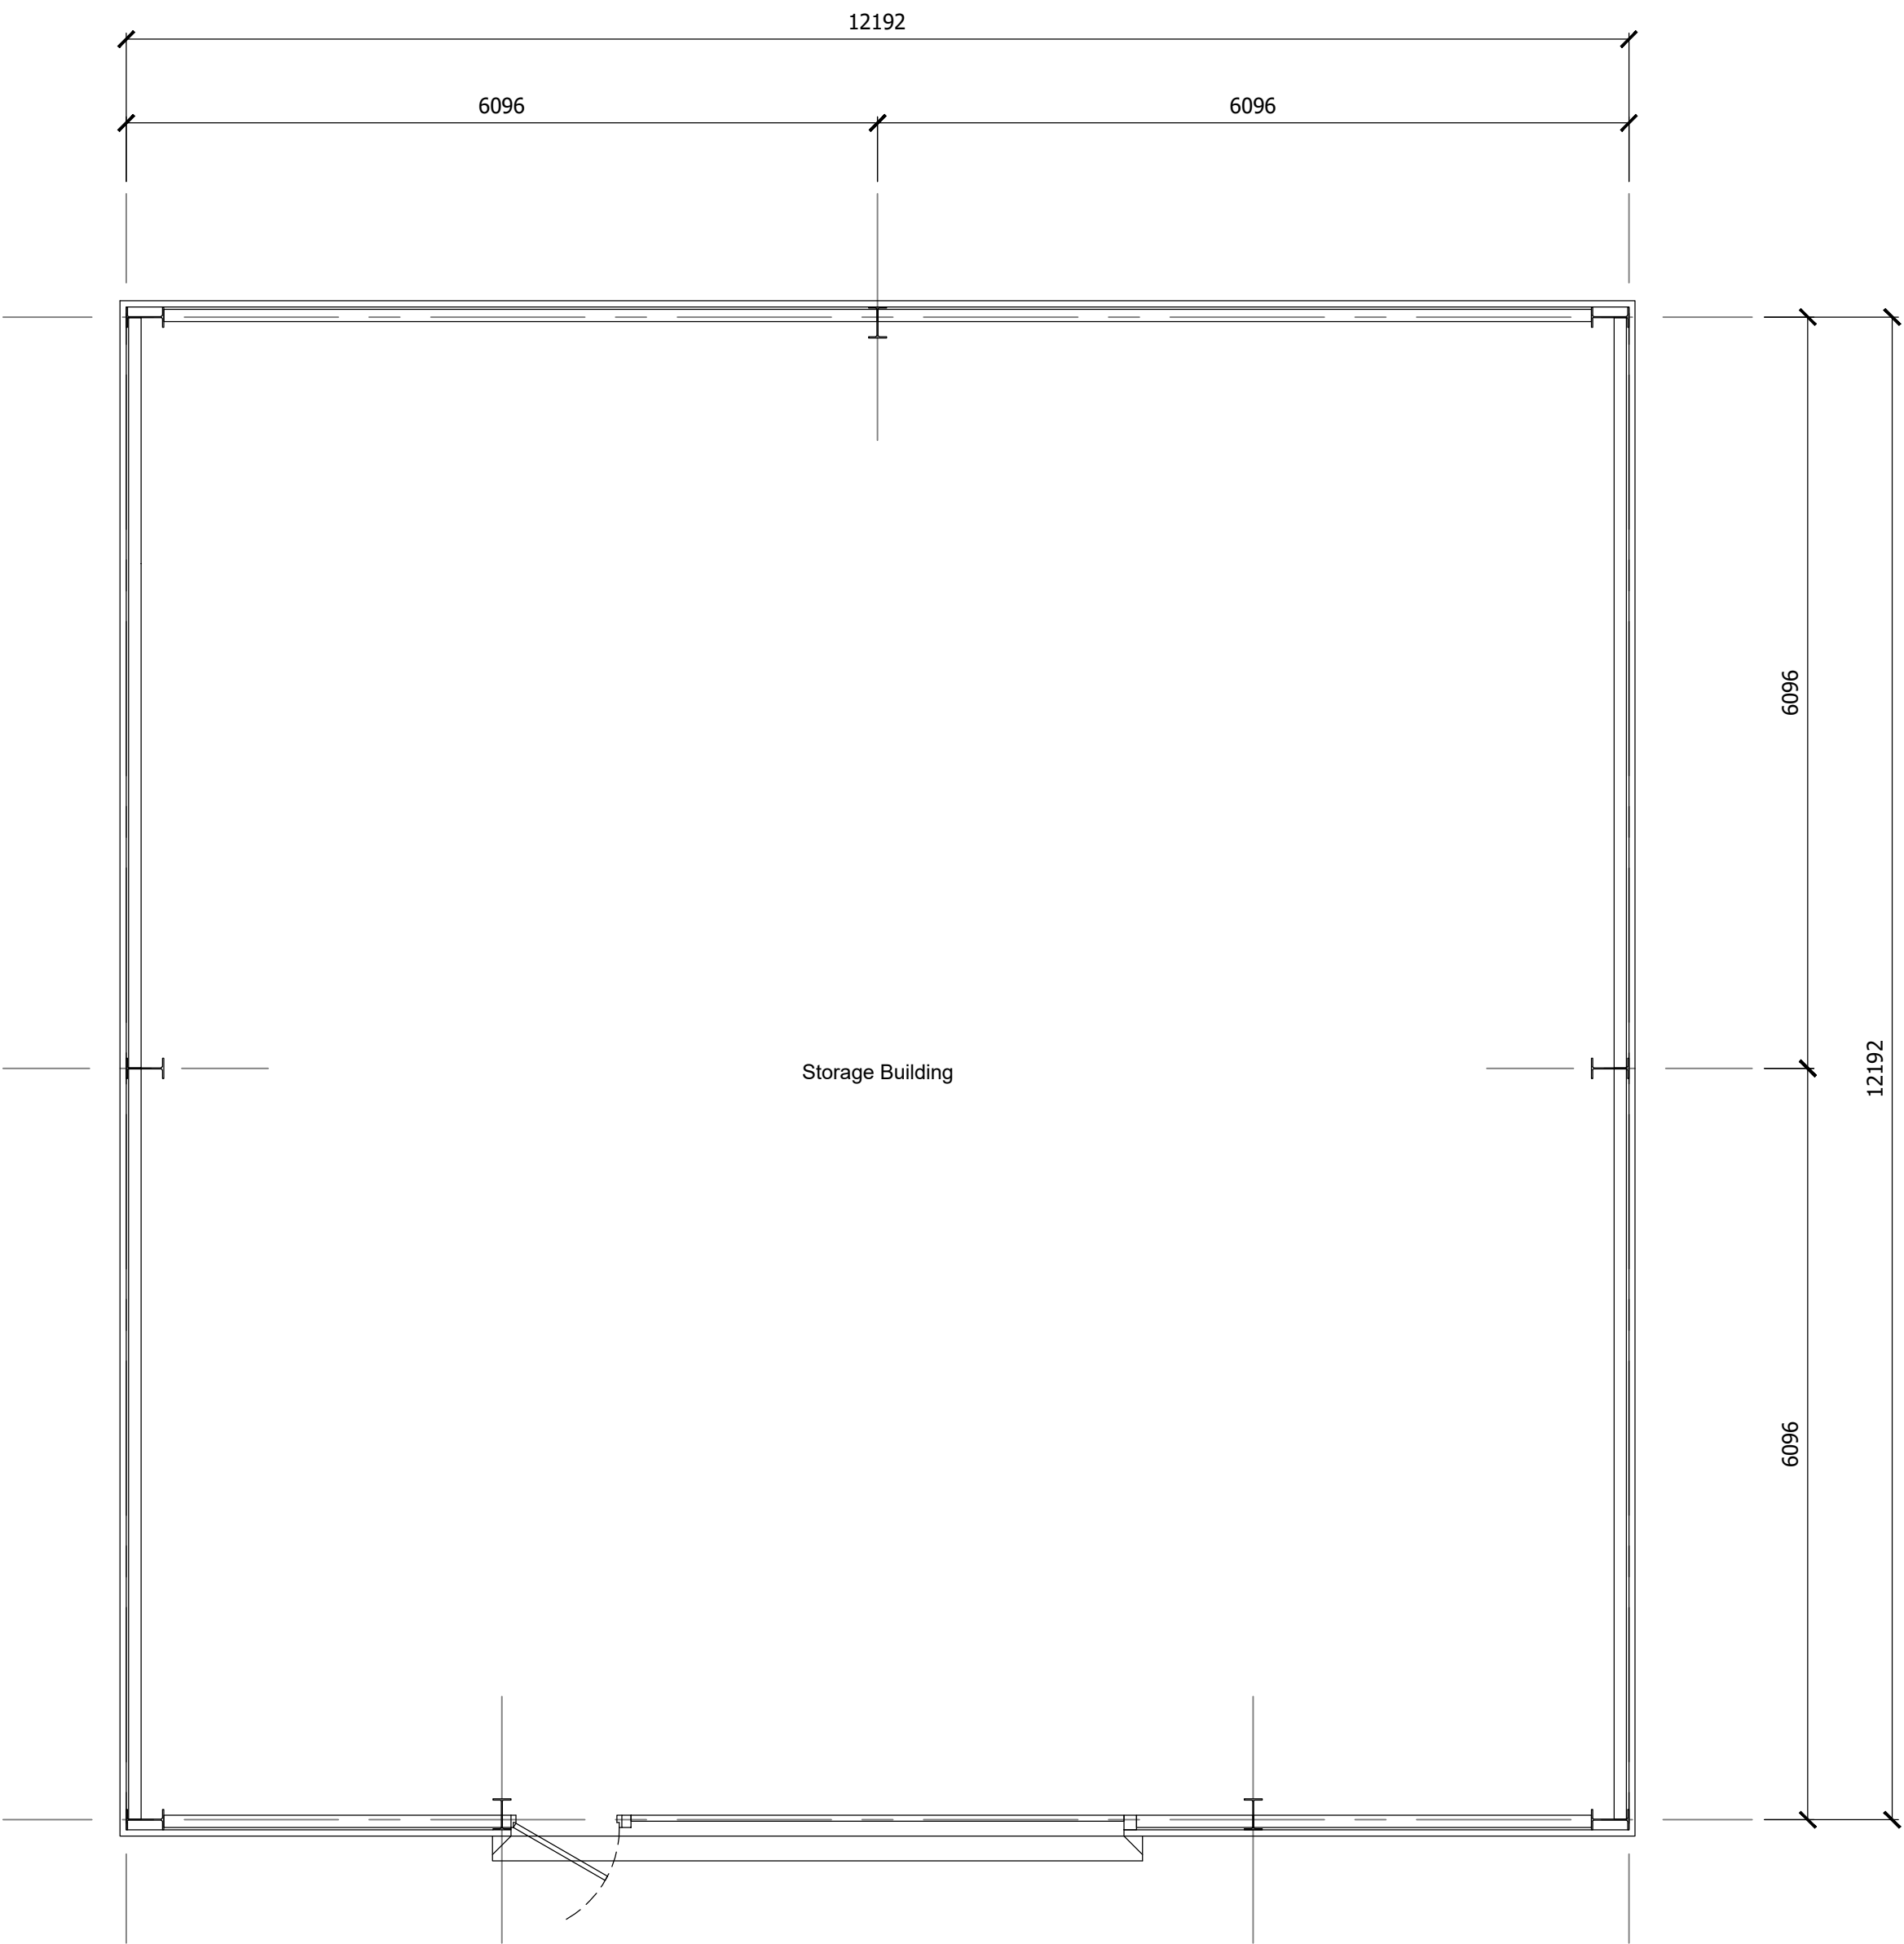

Proposed Floor Plan
Scale 1 : 50

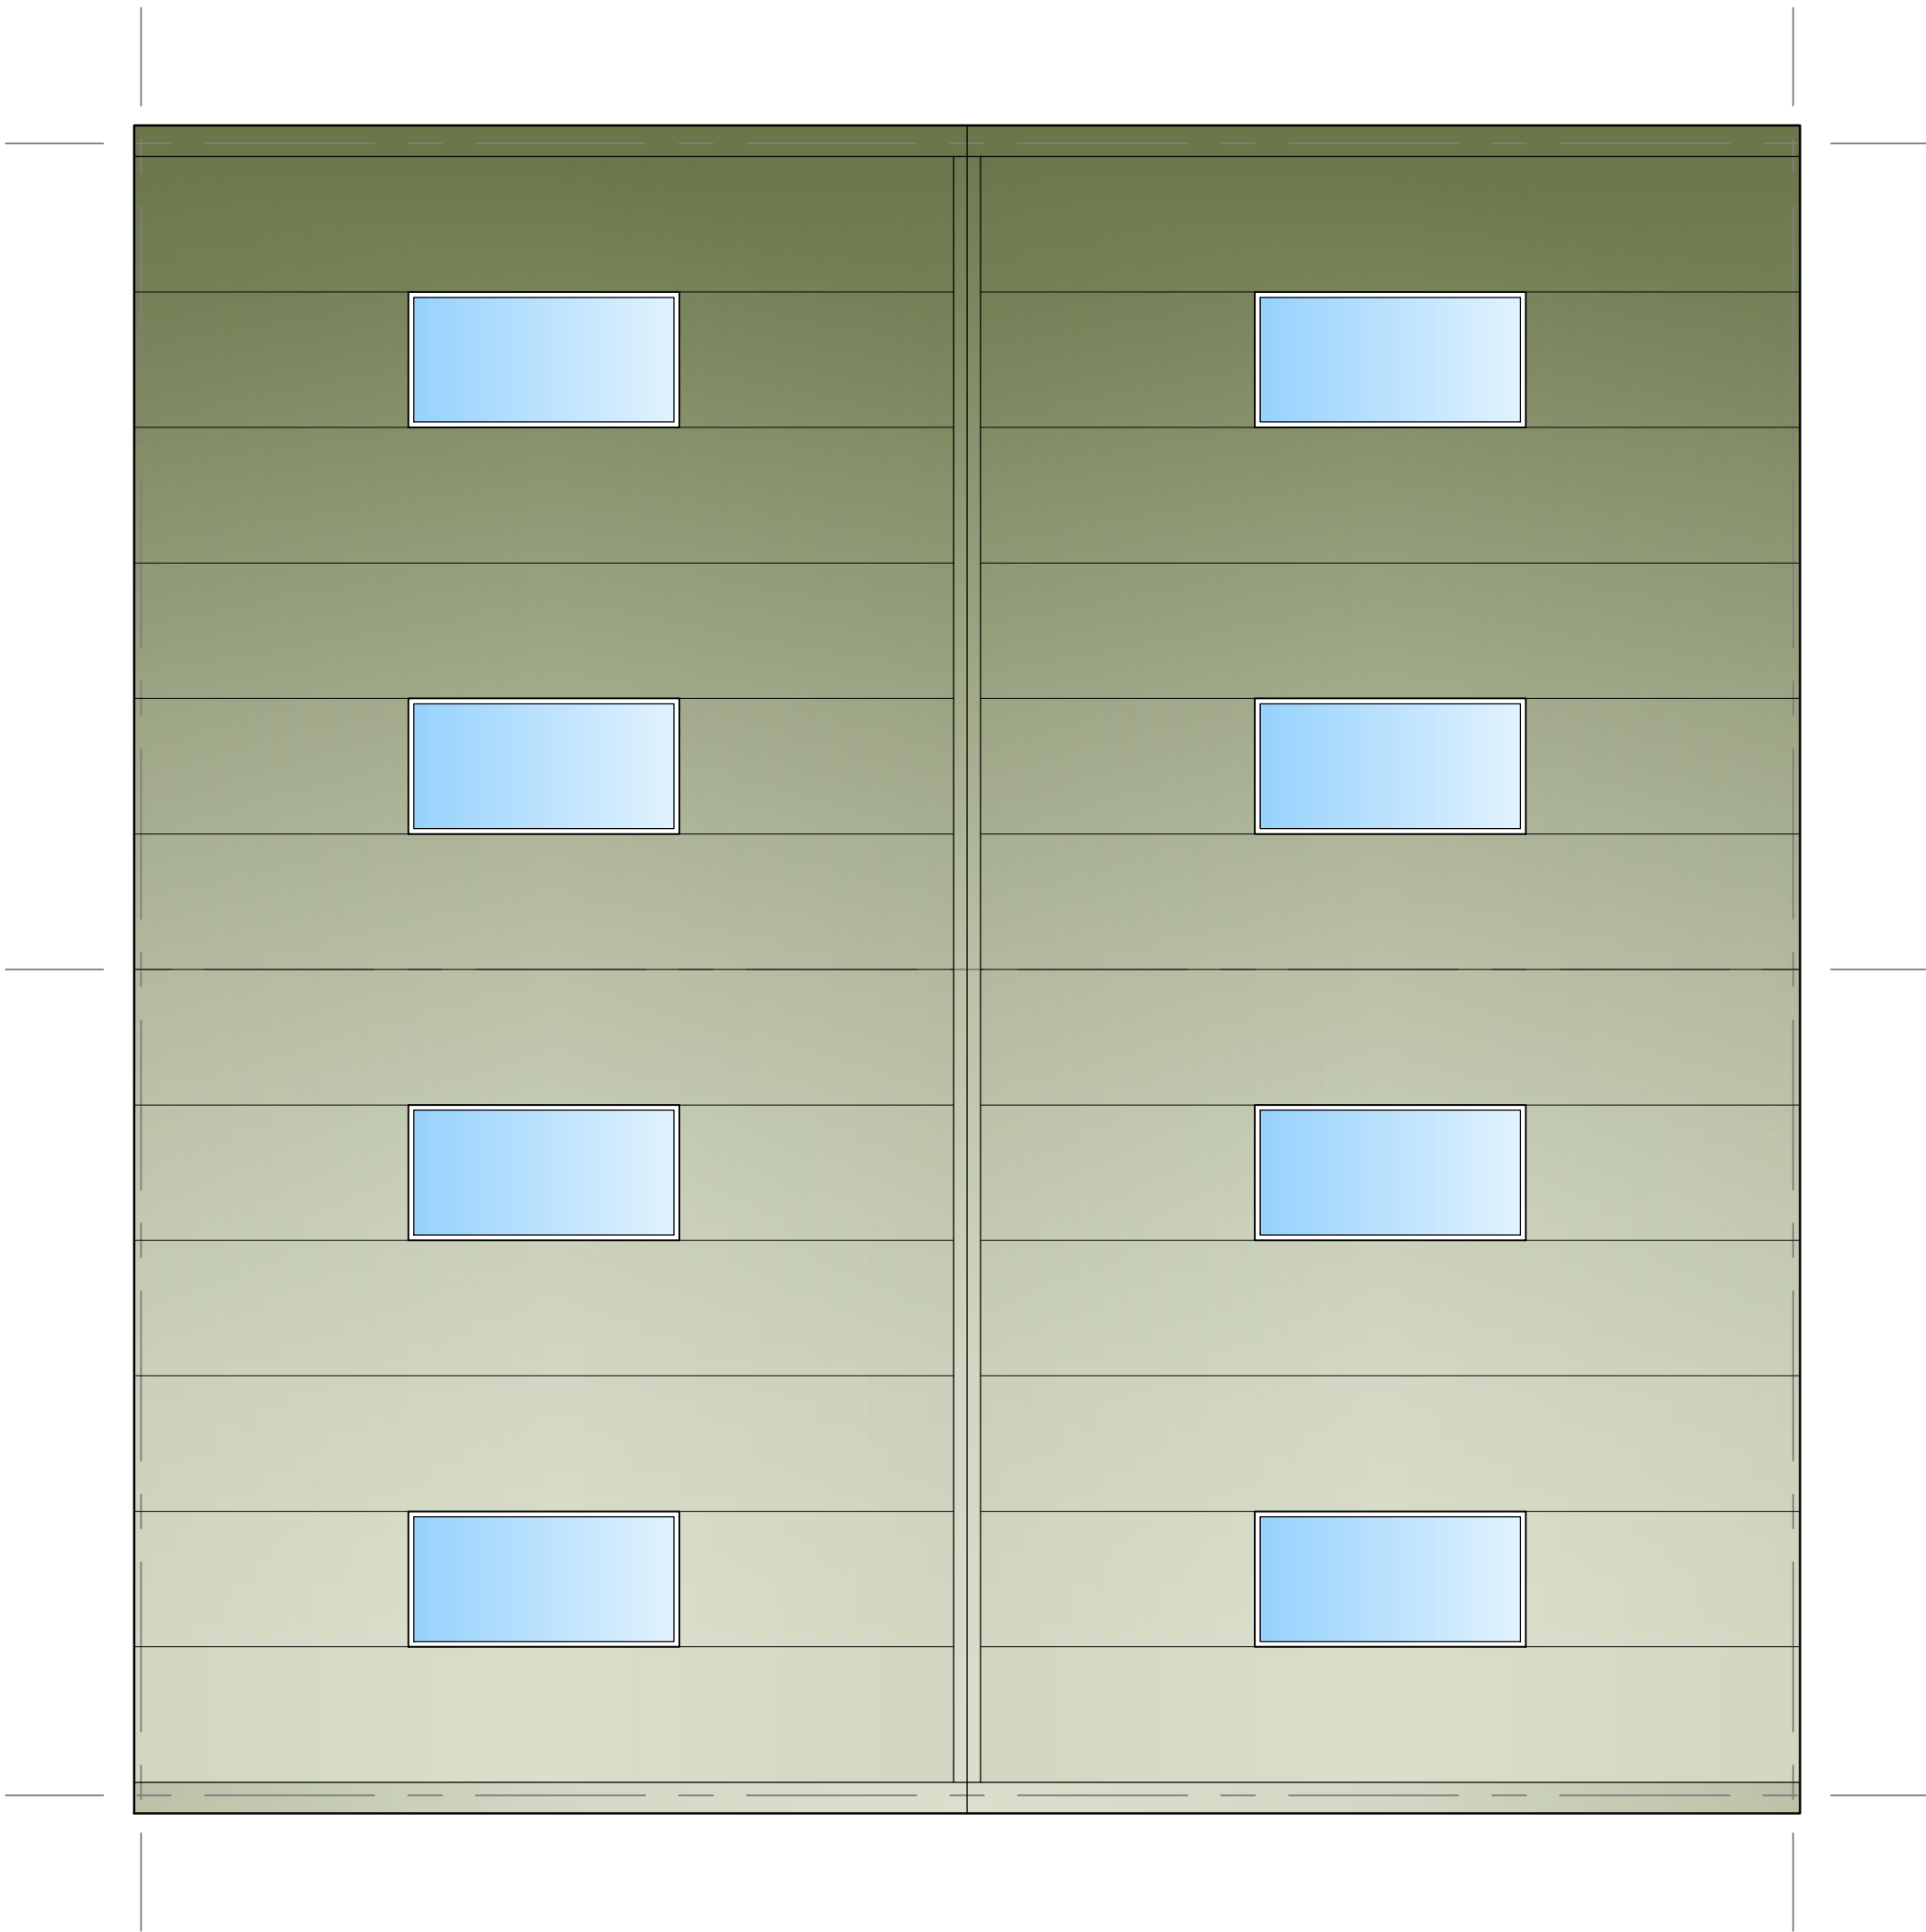

Proposed Roof Plan
Scale 1 : 50

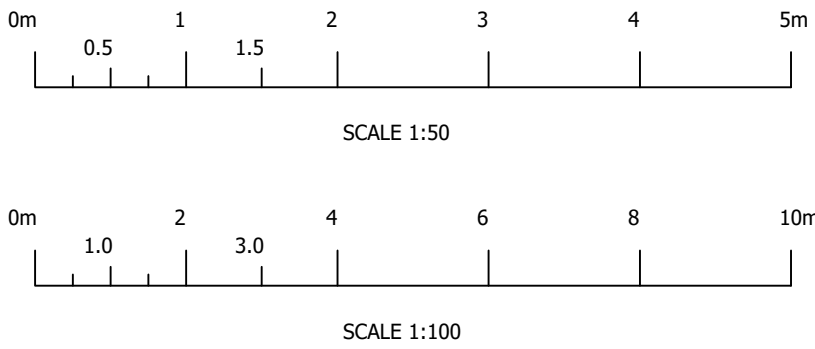

PLANNING PURPOSES ONLY.

Notes:

- 1) The contractor to confirm details of the existing structure are correct prior to commencement of any works. if there are any discrepancies please contact us.
- 2) Soakaways are to be a minimum of 5.0m away from any building and 10.0m away from any water course.
- 3) All drainage details are indicative and should there be any discrepancies, please contact us to review or agree with the building control officer.
- 4) Contractor to locate the position of any existing services prior to excavation.
- 5) In any project in which a Party Wall Agreement is required, it is the contractor/ client responsibility.

CDM 2015

UNLESS NOTED OTHERWISE BELOW, REES CONSTRUCTION MANAGEMENT HAVE NOT IDENTIFIED ANY SIGNIFICANT RISK ASSOCIATED WITH THE DESIGN INTENT SHOWN ON THIS DRAWING WHICH COULD NOT BE MANAGED SAFELY BY A COMPETENT CONTRACTOR.

WHERE WE HAVE IDENTIFIED RISKS BELOW, REFER TO THE PROJECT RISK ASSESSMENTS ISSUED WITH DESIGN CALCULATIONS.

ELEMENT/OPERATION	IDENTIFIED HAZARDS
X X X	X X X

WHERE THE ABOVE IS BLANK - NO UNUSUAL RISKS HAVE BEEN IDENTIFIED

RISK LEGEND



P1	Personnel door position revised.	JG			10/02/2021
Rev.	Revision Description	Drm			Date



Address: 60 Carter Street, Uttoxeter, Staff, ST14 8EU.
Tel: 01889 227127

Client: Mr Iain Moss
Holmwood, Ramshorn Road,
Oakamoor, Stoke-on-Trent, ST10 3BZ

Title: Proposed Storage Building:
Proposed Plans and Elevations

Drawn by:	Date:	Index No.:
JG	February 2021	

Scales: As Shown, Paper Size A1.

Drawing No:	Revision
R0136 - 002	P1