




Notes:
This drawing is copyright.
Figured dimensions only to be used.

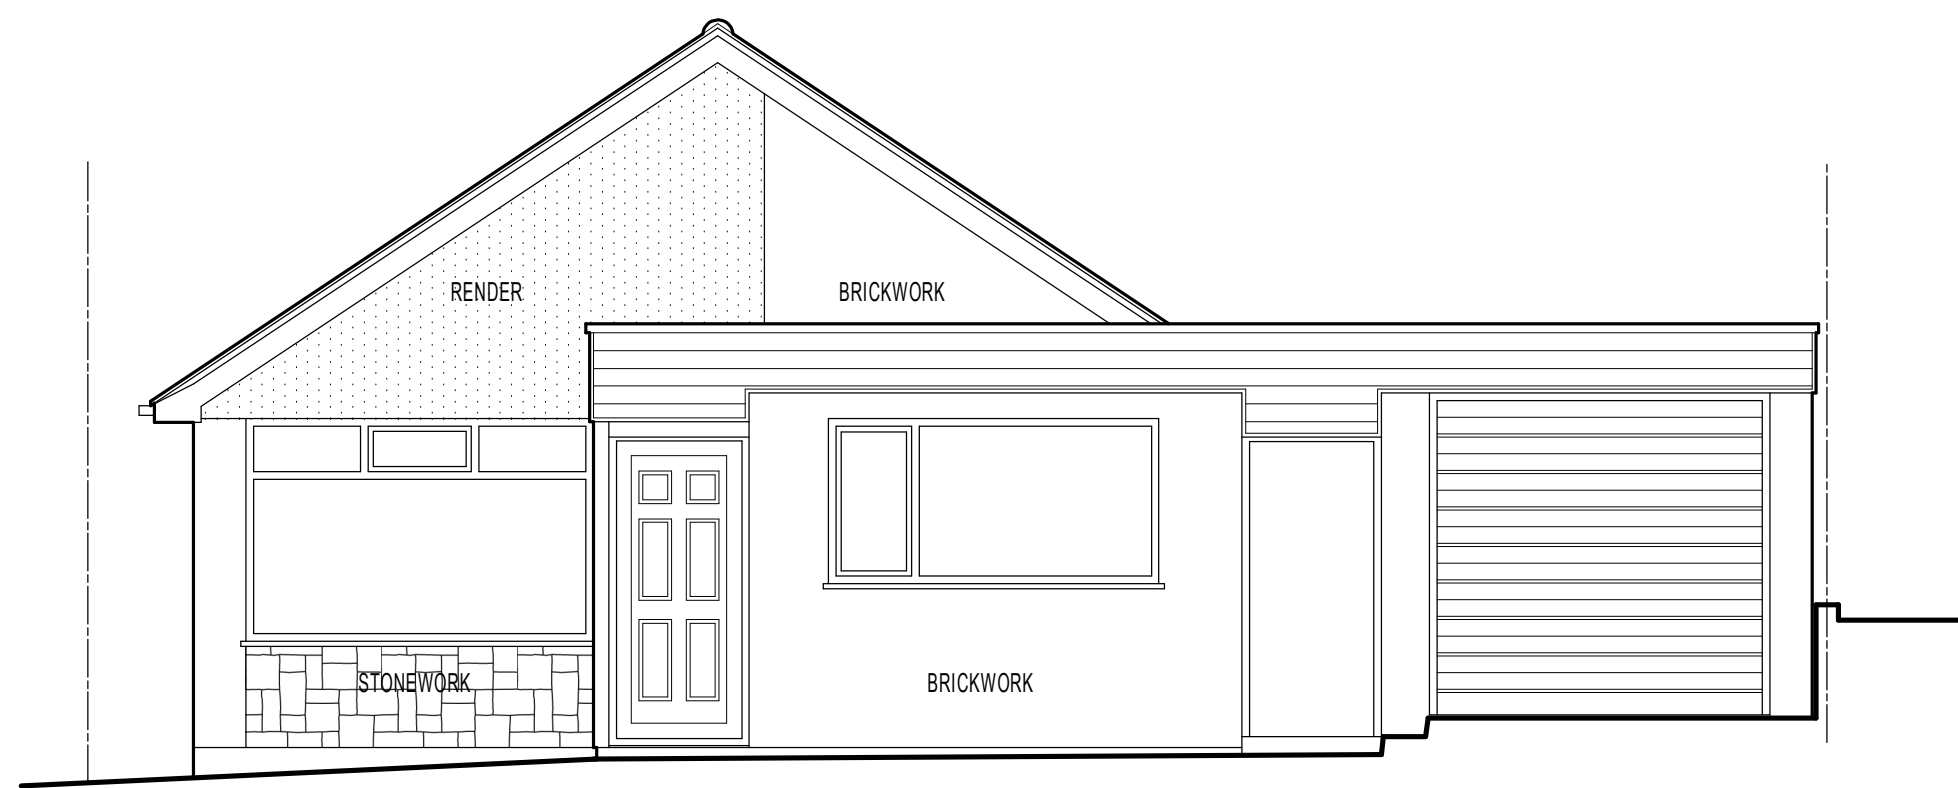


FRONT ELEVATION TO UPLANDS CROFT

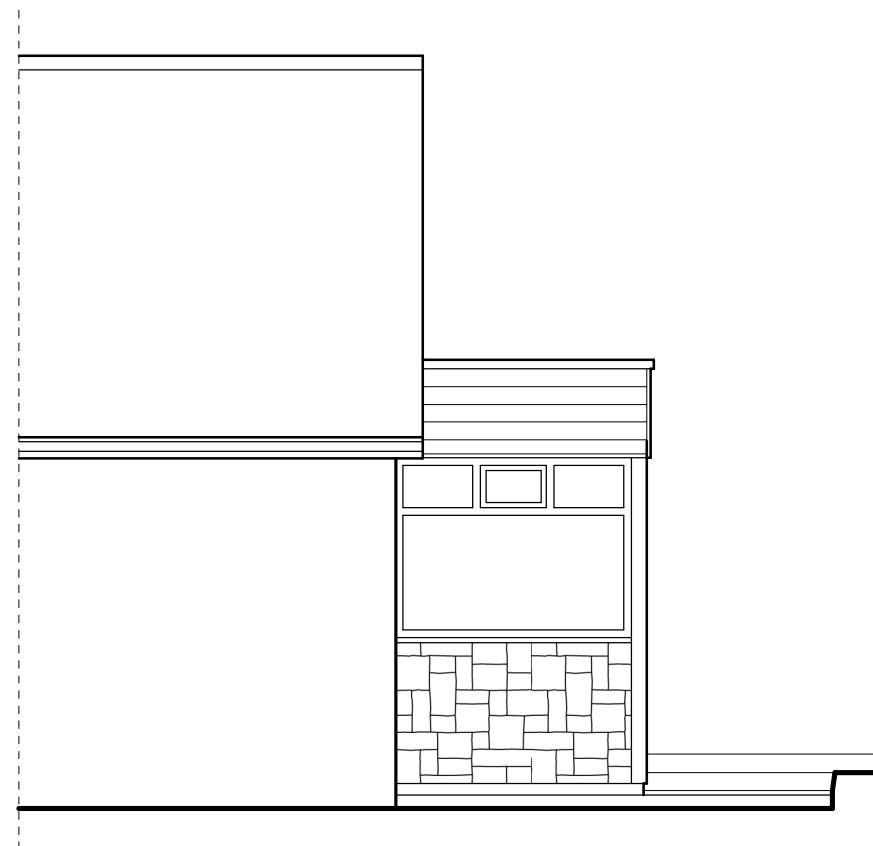

PART SIDE ELEVATION TO No 68.

 

PART SIDE ELEVATION TO No 72.

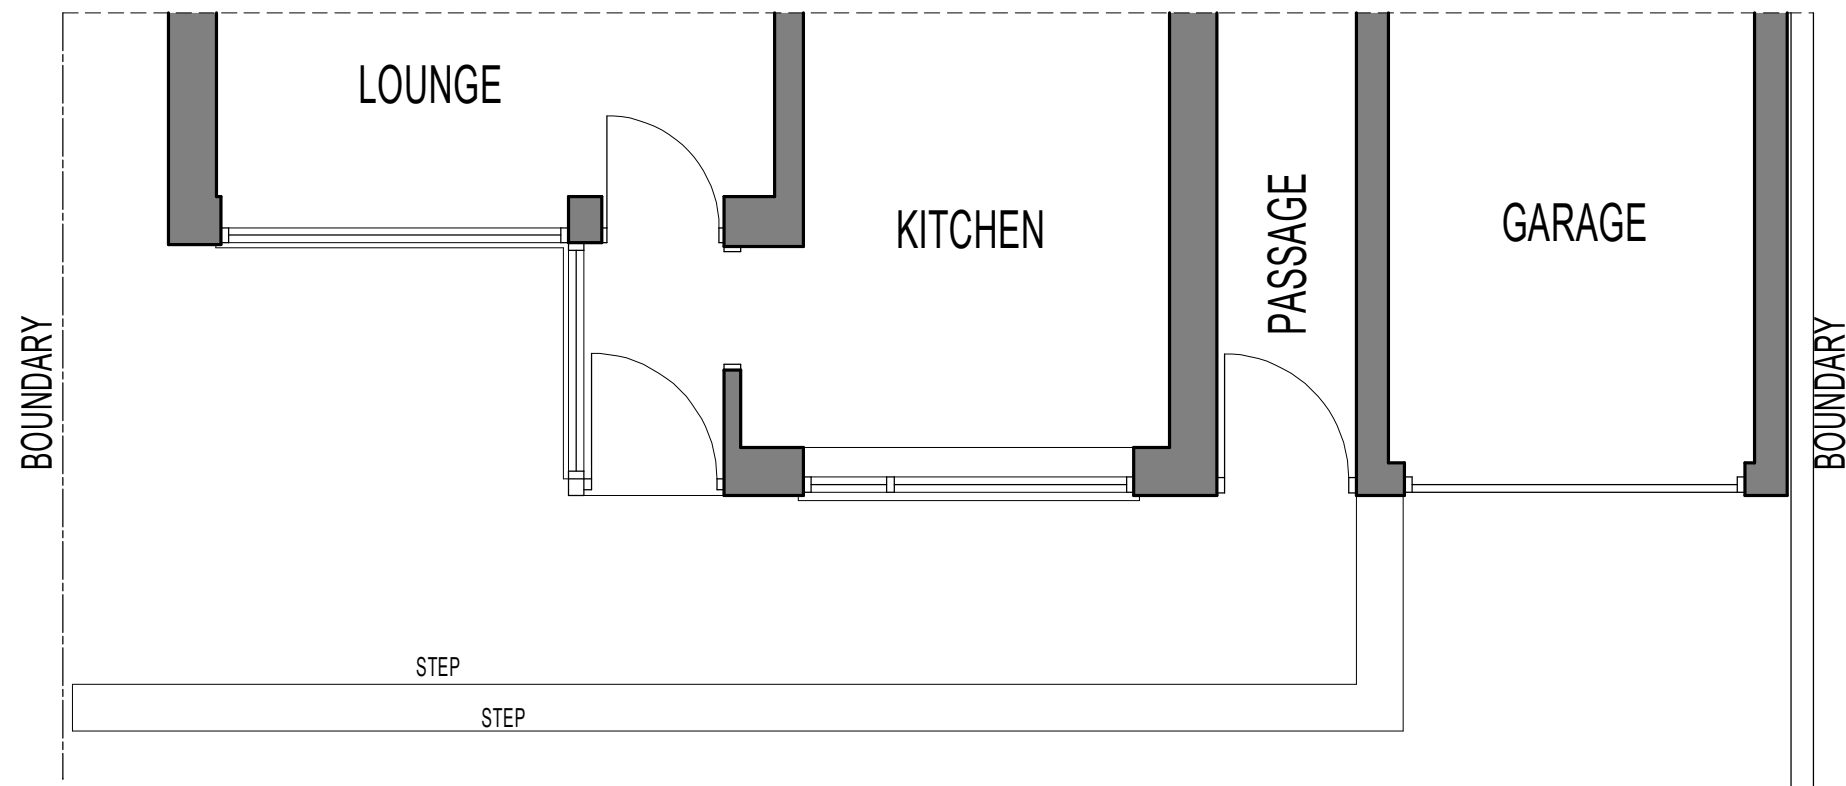

PART GROUND FLOOR PLAN



SCALE 1:50 @ A1

Revisions		
Client		
MR. W. ALLBUTT.		
Contract		
PROPOSED FRONT ALTERATIONS TO 70, UPLANDS CROFT, WERRINGTON, STOKE-ON-TRENT, ST9 0LF.		
Drawing Title		
PART SURVEY OF EXISTING CONDITIONS.		
Date	29th MARCH 2021	Contract Number
Scale	1:50	WA-01
Drg. no.	WA-01-001	Revision Suffix