




Notes:
This drawing is copyright.
Figured dimensions only to be used.

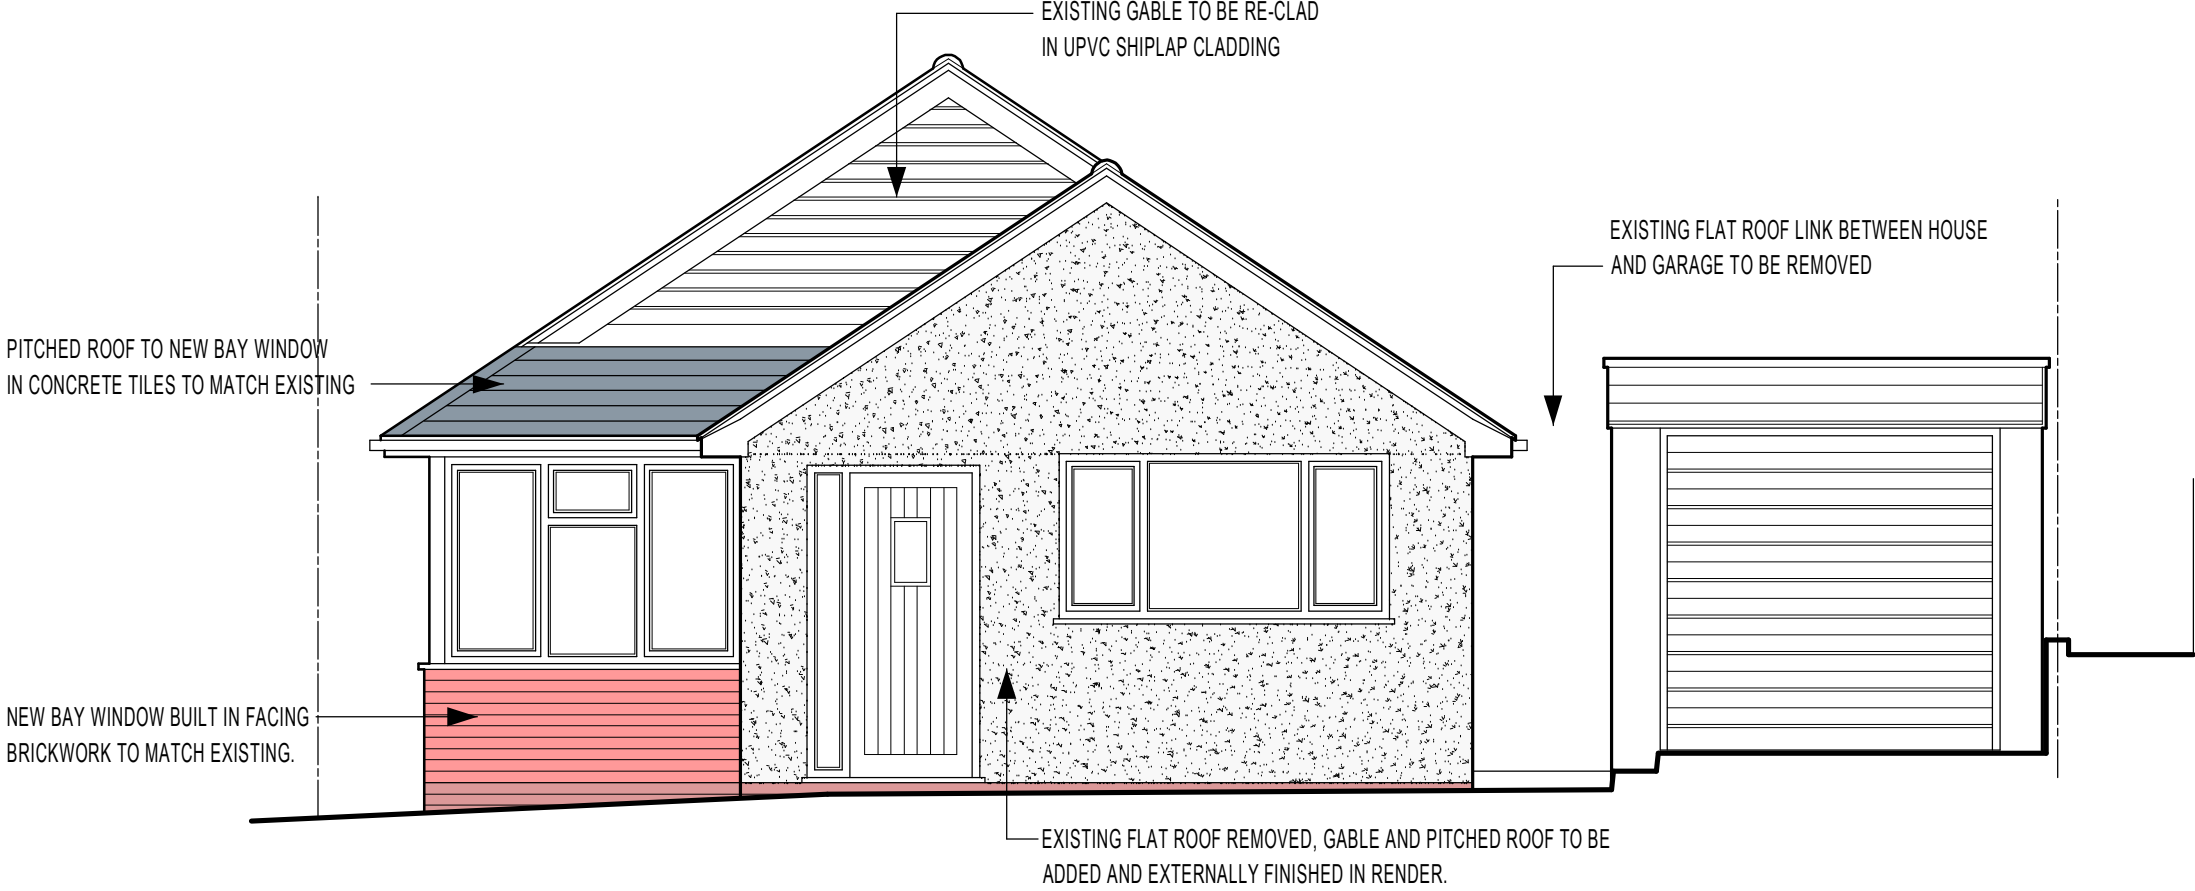


FRONT ELEVATION TO UPLANDS CROFT

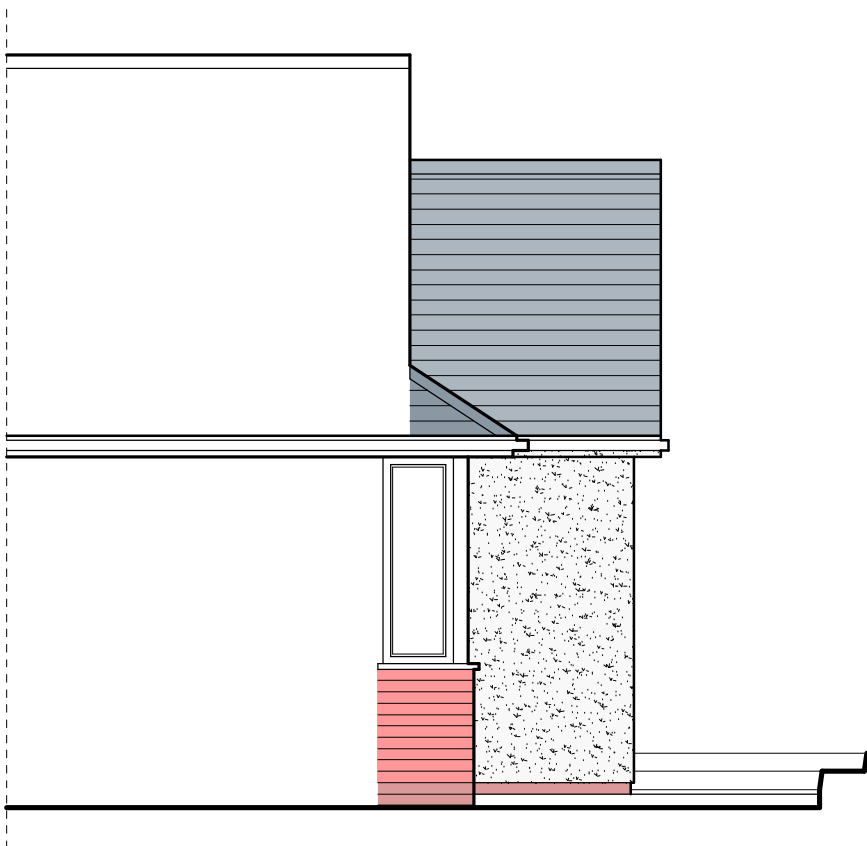

PART SIDE ELEVATION TO No 68.

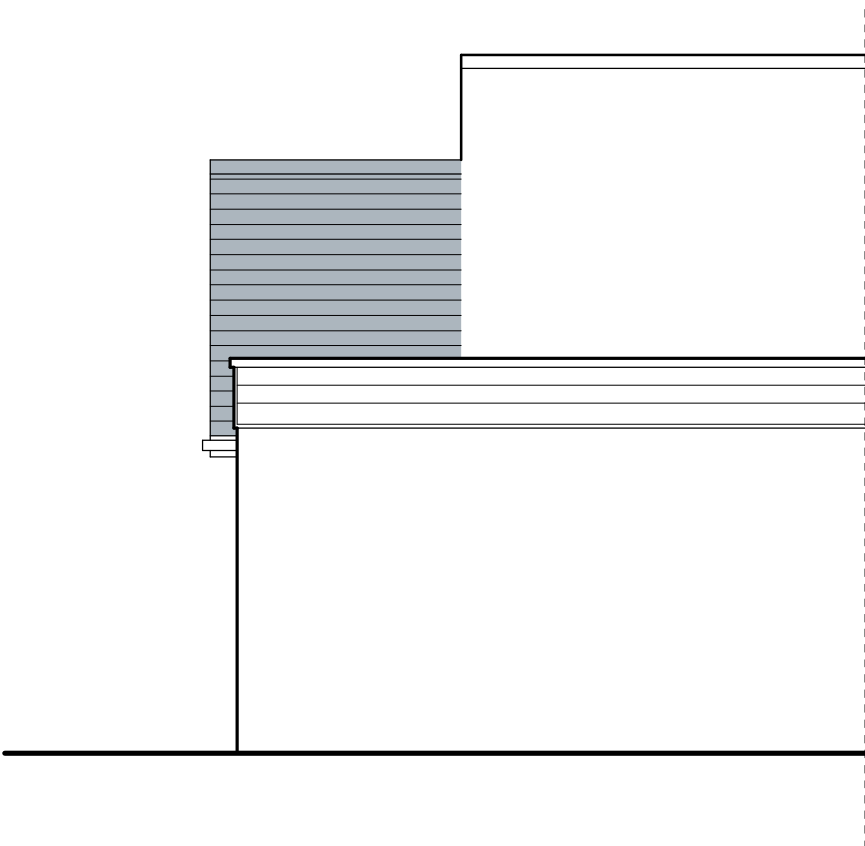

PART SIDE ELEVATION TO No 72.

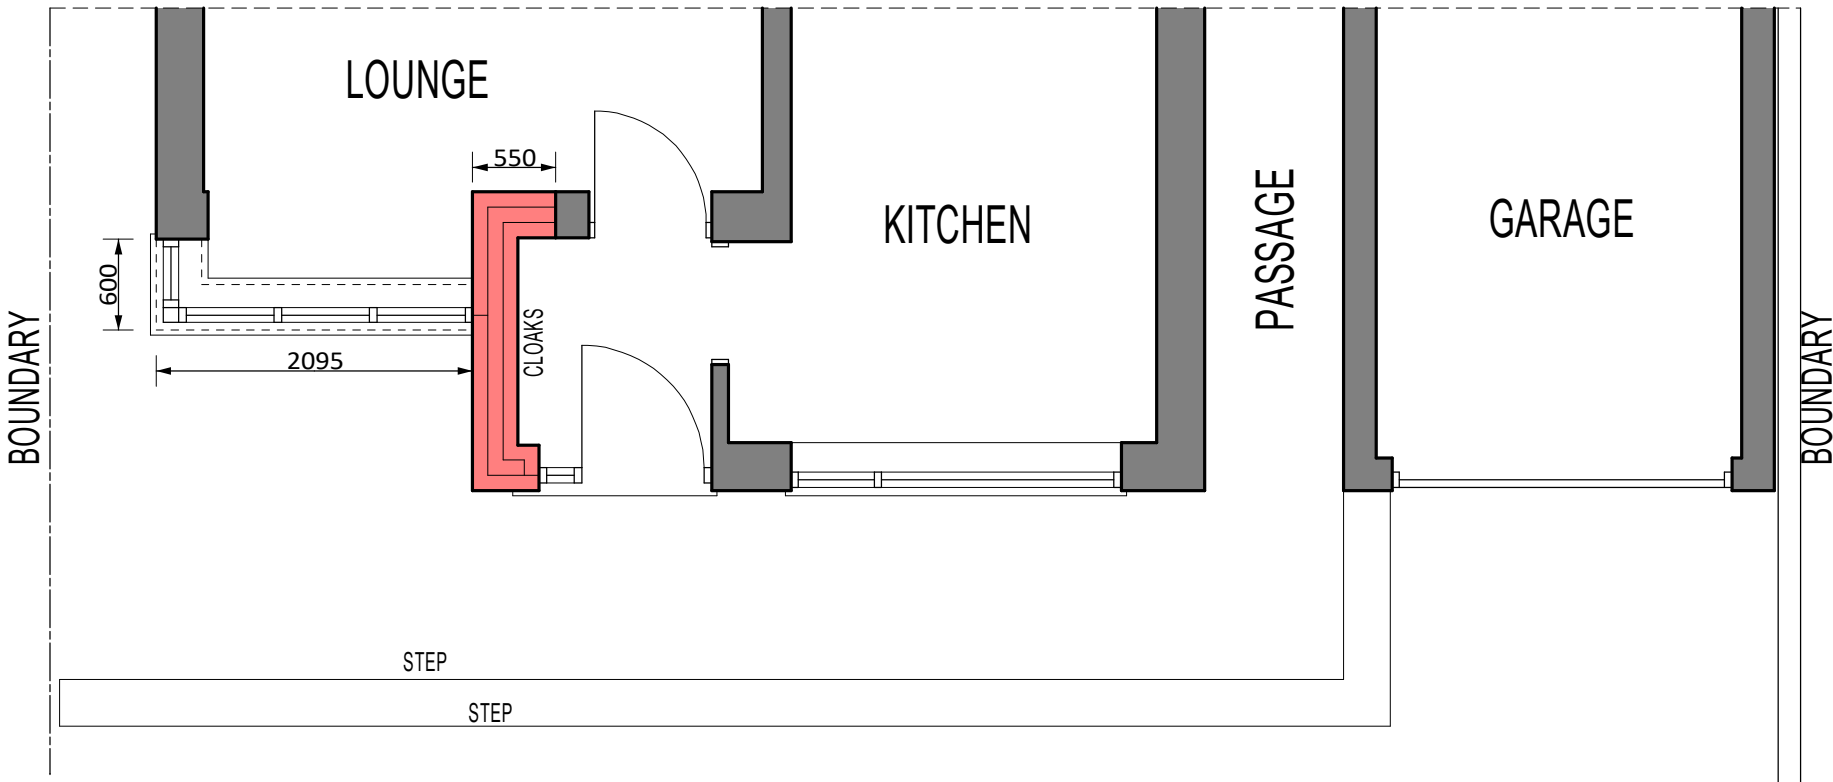

PART GROUND FLOOR PLAN



SCALE 1:50 @ A1

Revisions	
Client	
MR. W. ALLBUTT.	
Contract	
PROPOSED FRONT ALTERATIONS TO 70, UPLANDS CROFT, WERRINGTON, STOKE-ON-TRENT, ST9 0LF.	
Drawing Title	
SCHEME 1 AS PROPOSED	
Date 29th MARCH 2021	Contract Number
Scale 1:50	WA-01
Drg. no. WA-01-002	Revision Suffix