


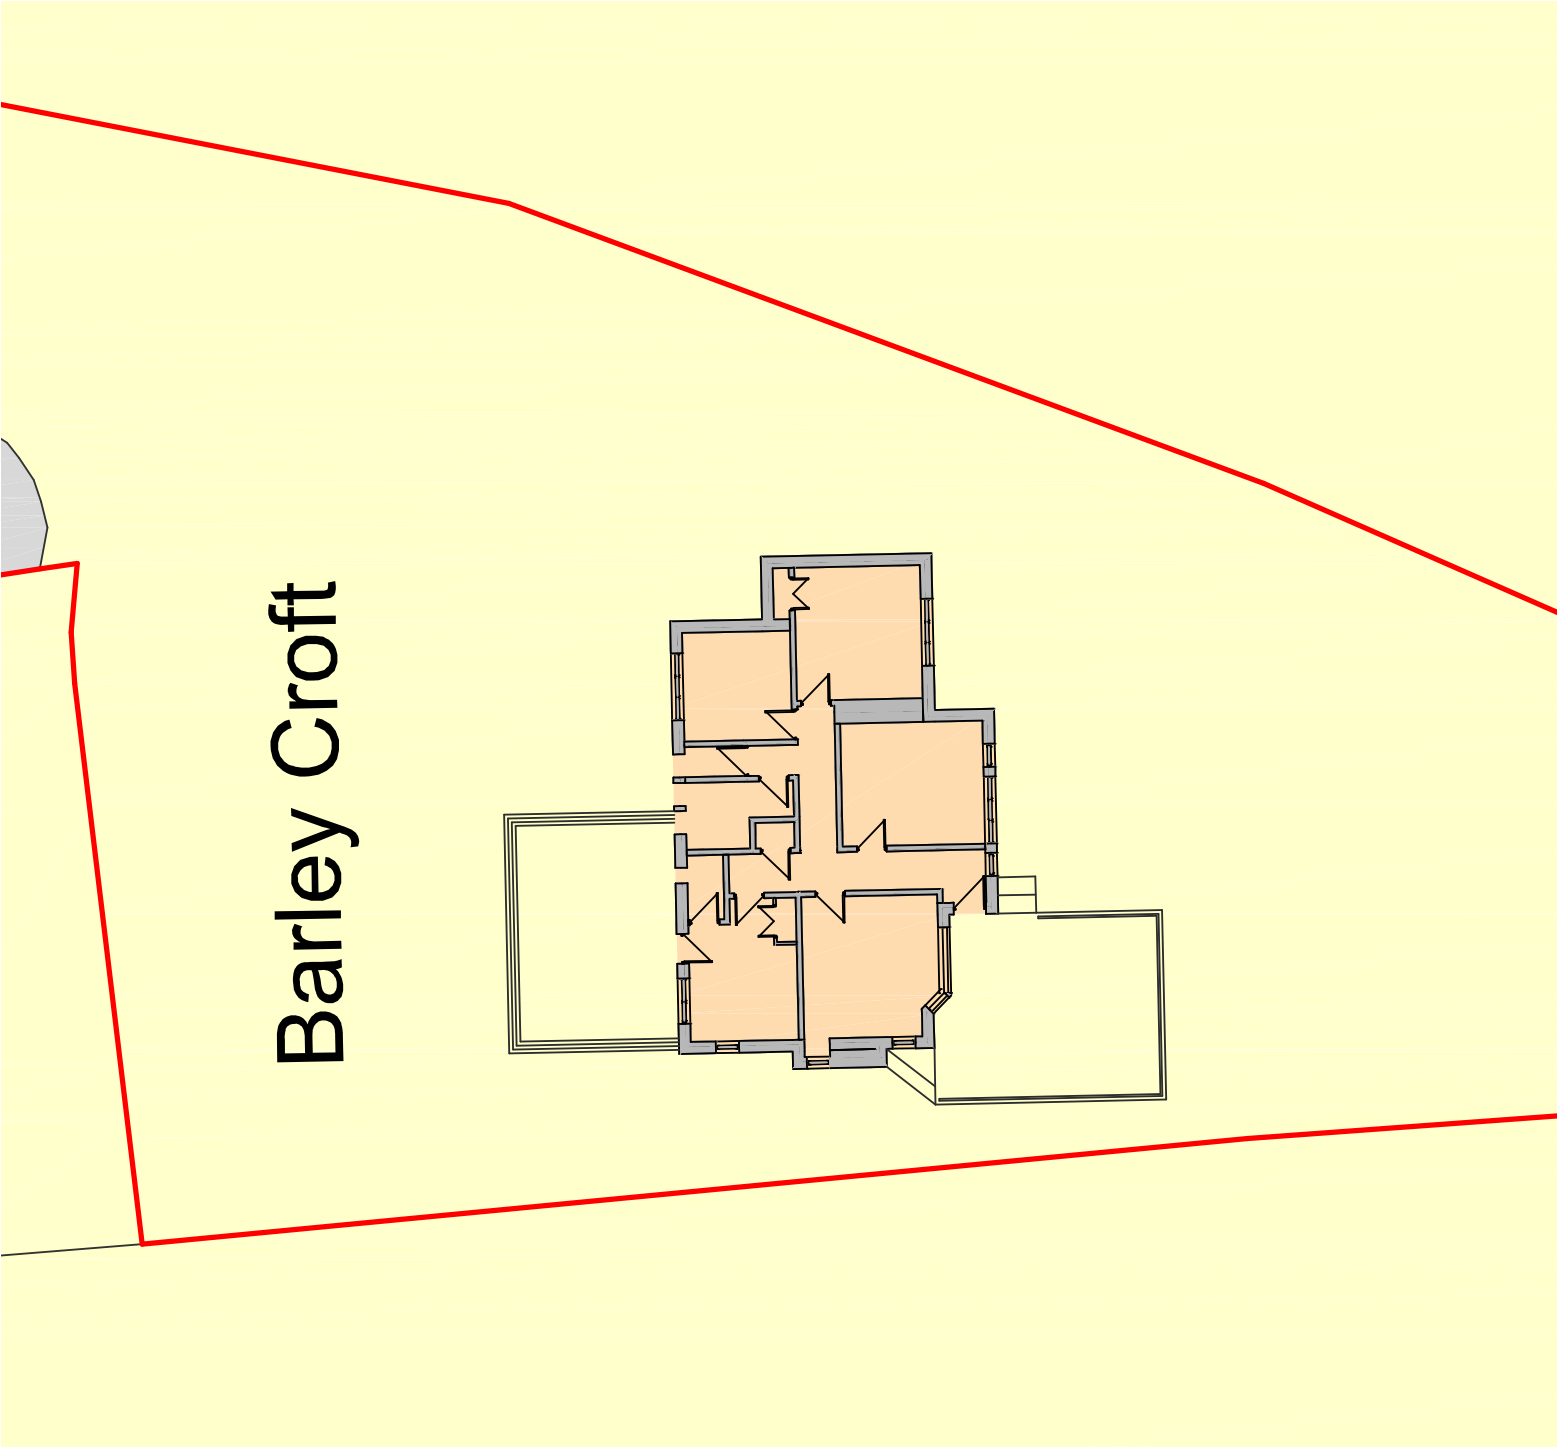
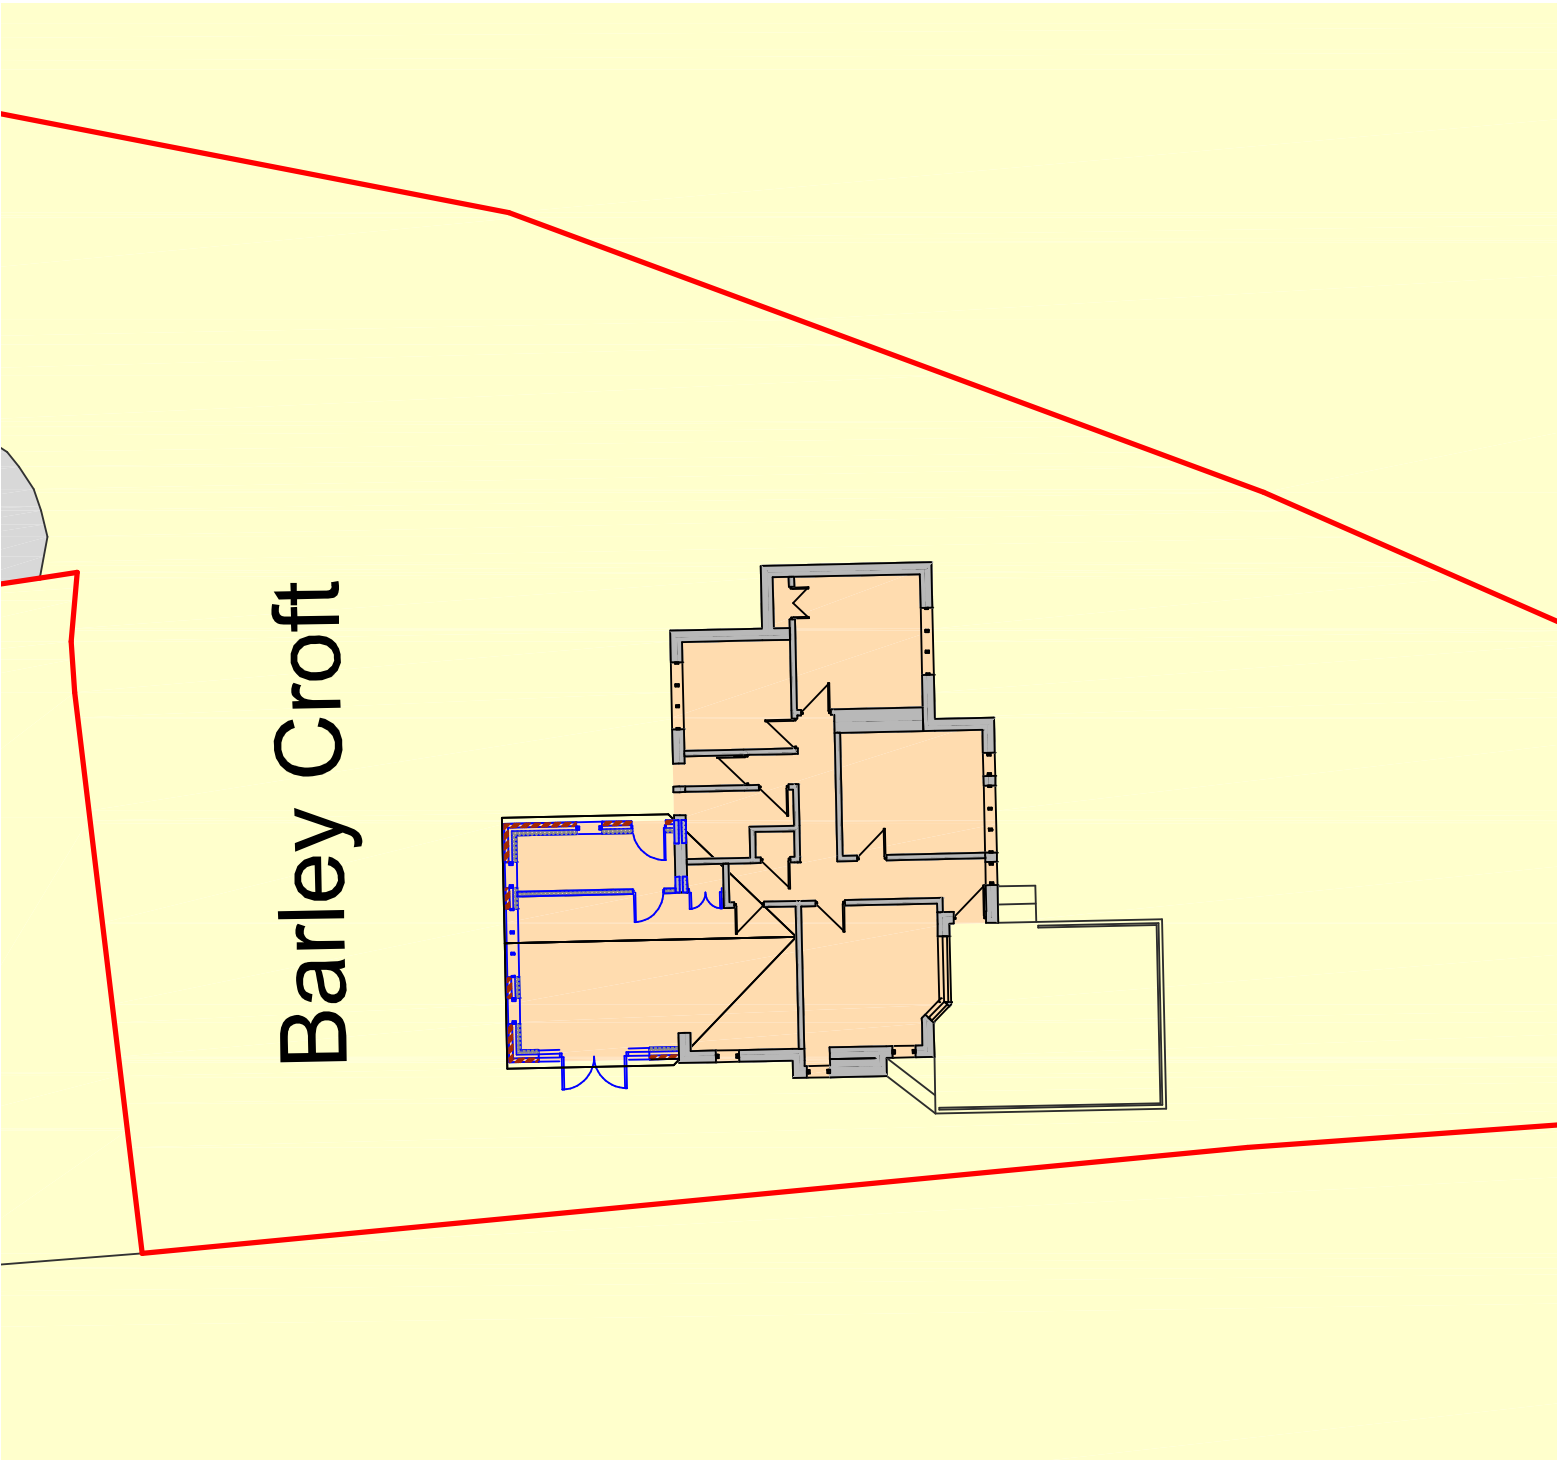


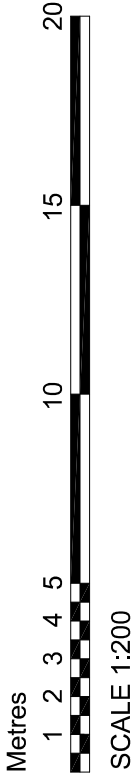

Site Plan as Existing


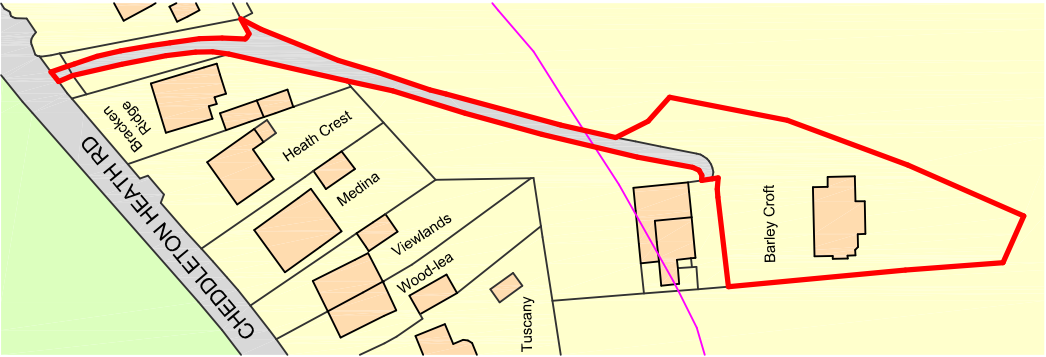


Site Plan as Proposed

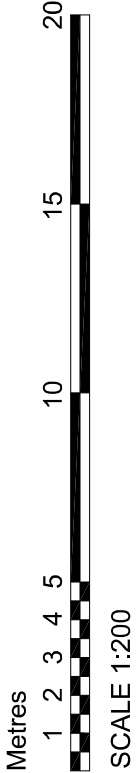

Ordnance Survey, (c) Crown Copyright 2021. All rights reserved. Licence number 100022432

Site Location Plan

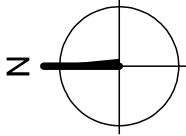 

**DBD Architectural
Consultancy Ltd ©2021**

1. Copyright is vested with DBD Architectural Consultancy Ltd.
2. All dimensions to be checked on site before proceeding.
3. Contractor to check/adjust dimensions of new work to suit existing conditions.
4. Contractor must verify the architect of any discrepancies before proceeding.
5. All drawings to be read in conjunction with all other consultation drawings and reports.

A	22/03/21	Revisions made following comments			
B	22/03/21	Revisions made following comments			
C	22/03/21	Revisions made following comments			
D	22/03/21	Revisions made following comments			



DBD Architectural Consultancy Ltd
50 Broad Street, Leek,
Staffordshire ST13 5NS
01828 851118
01828 851119
info@dbdconsultants.co.uk
www.dbdconsultants.co.uk

Mr & Mrs Hughes
Barleycroft
Cheddleton Heath Rd
ST13 7DX

Client

Retrospective Permission for Rear
Extension with Existing Floorlab and
Raised Decking Area at Front

Project

Site Plans

Rev: Planning
Date: 17/03/21
Scale: 1:200
Drawing Number: PL 01B