

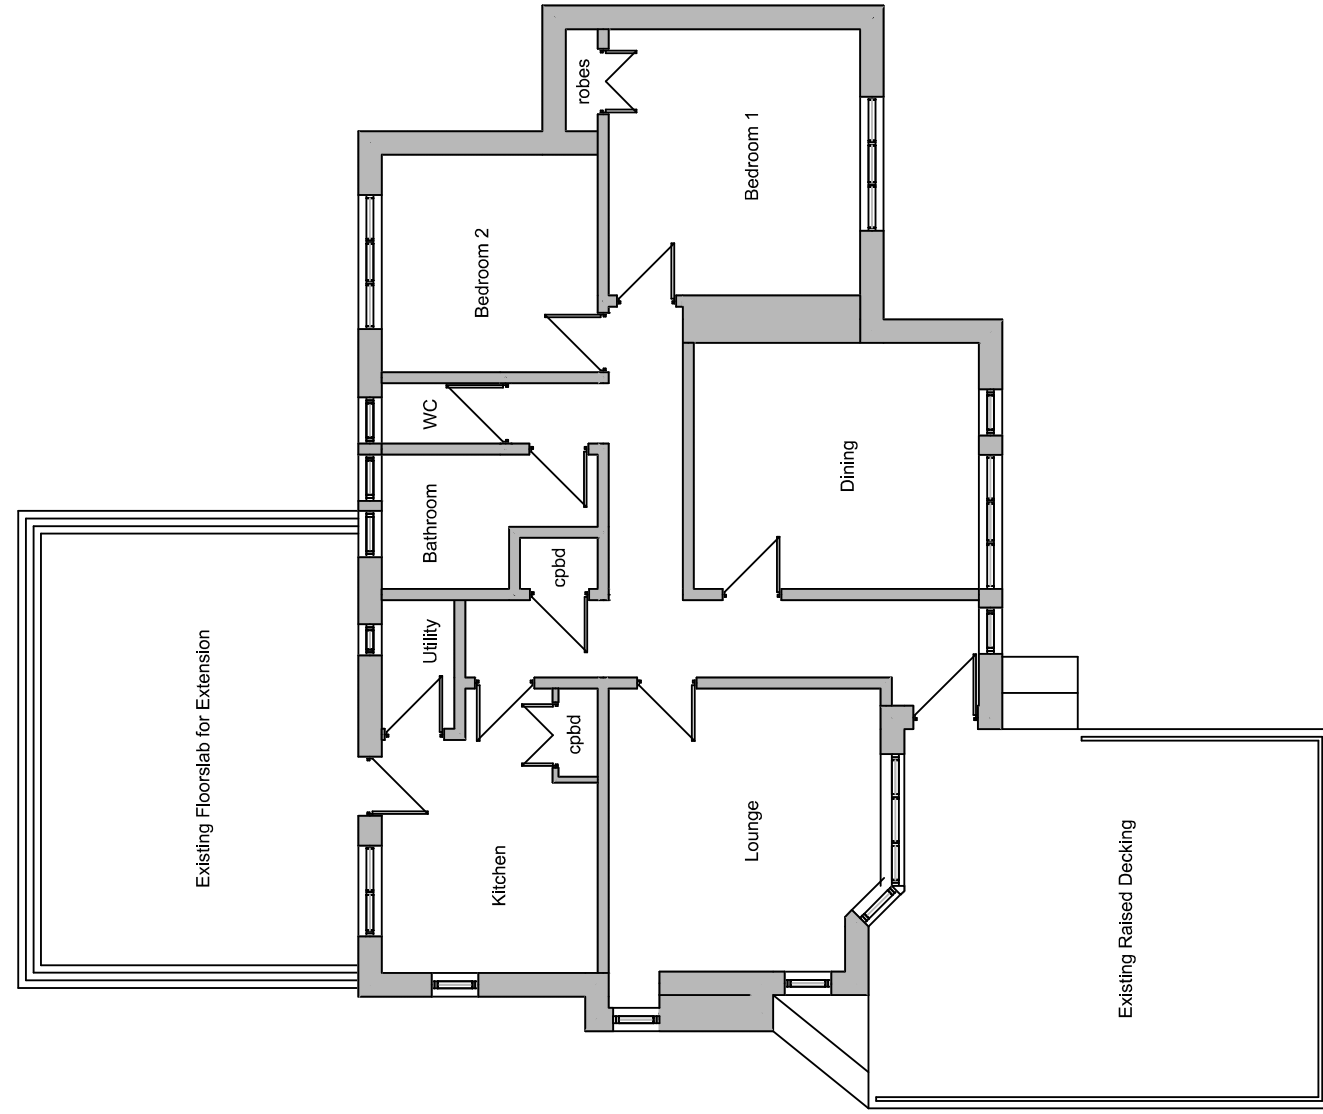
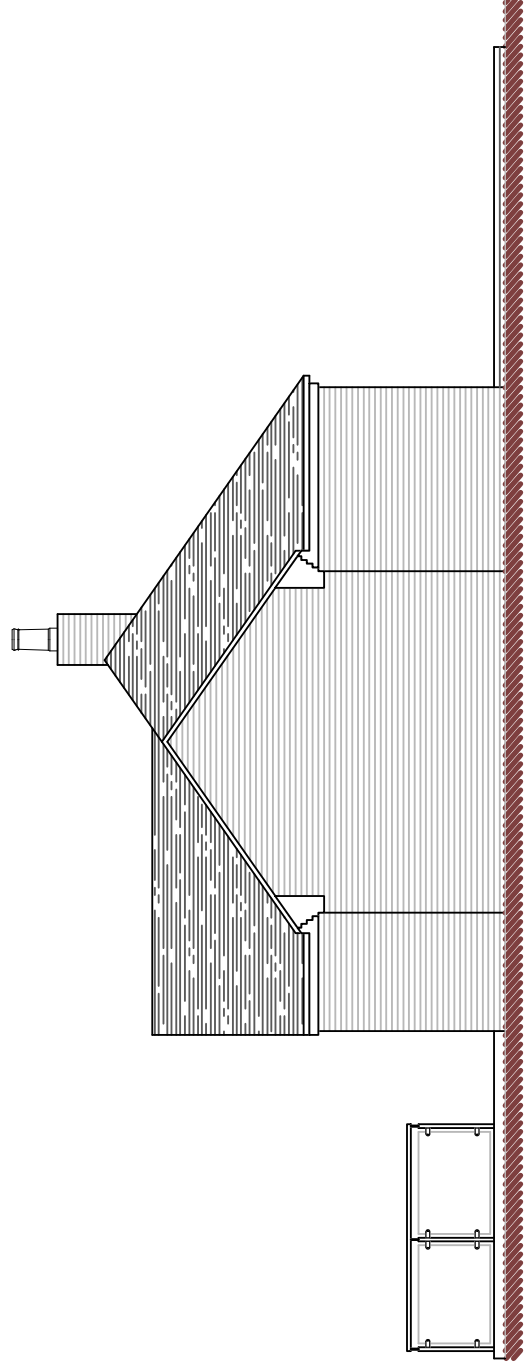
 
 
 
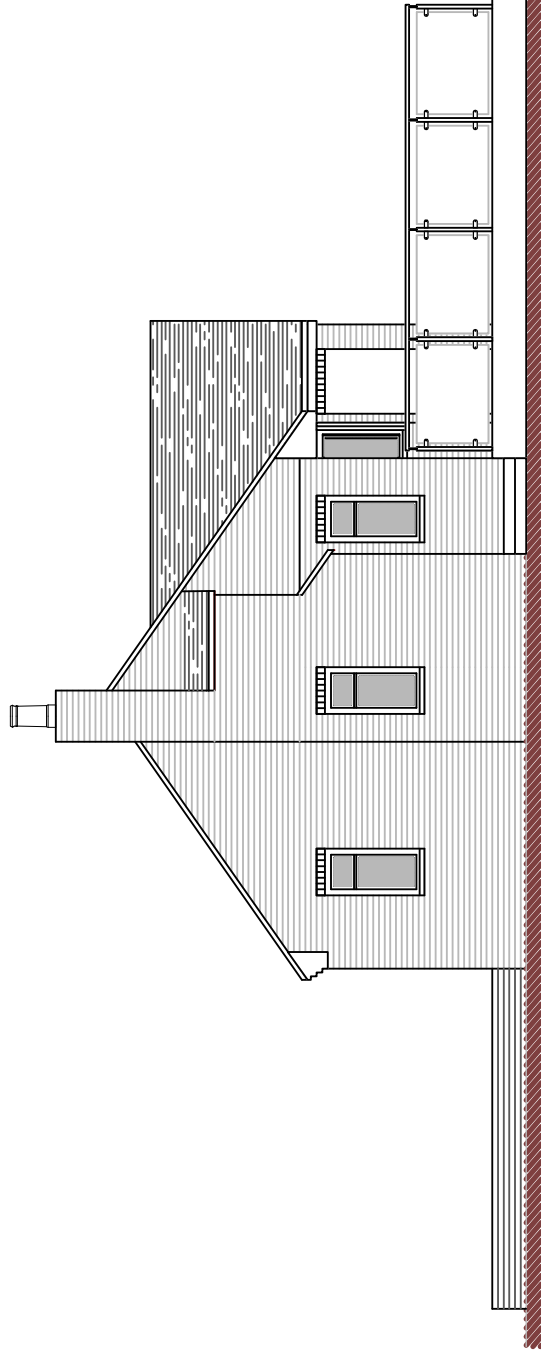
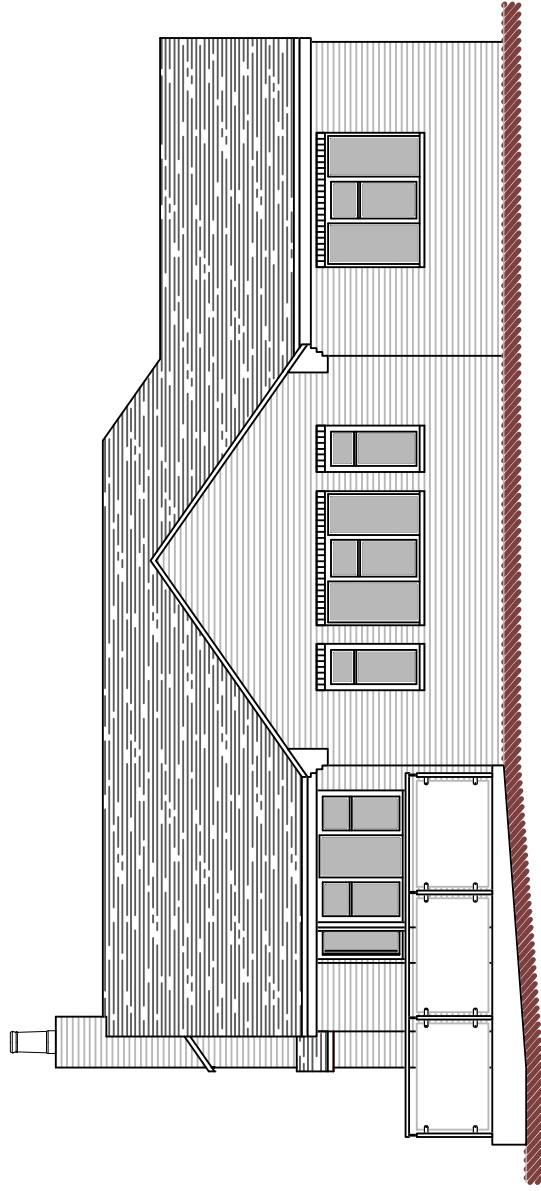


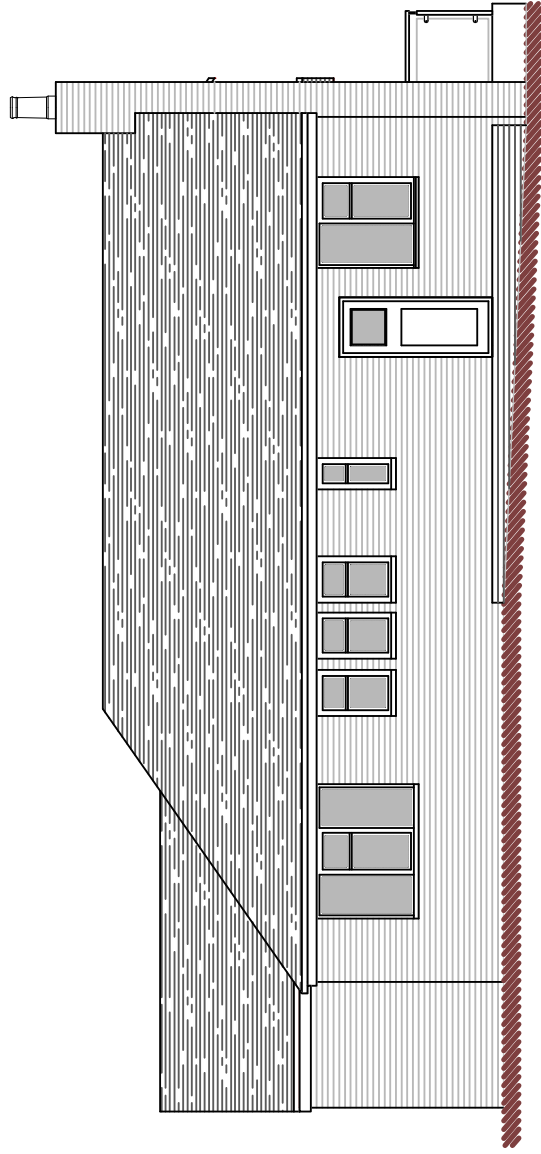

Ground Floor Plan

 

SCALE 1:100

**DBD Architectural
Consultancy Ltd ©2021**

1. Copyright is vested with DBO Architectural Consultancy Ltd.
2. All dimensions to be checked on site before proceeding.
3. Contractor to check/adjust dimensions of new work to suit existing conditions.
4. Drawings to show existing structure or details are plumb, square and level.
5. All drawings to be read in conjunction with all other consultants drawings and specs.

A	01.04.21	Minor Amendments	
Rev	Date	Description	



Mr & Mrs Hughes
Barleycroft
Cheddleton Heath Farm
ST13 7DX

Retrospective Permission for Rear Extension with Existing Floorslab and Raised Decking Area at Front

Plans as Existing

Stage: Planning		Job No: 2118	
Size: A2	Date: 17.03.21	PL 02A	
Scale: 1:100			
Drawing Number:			