



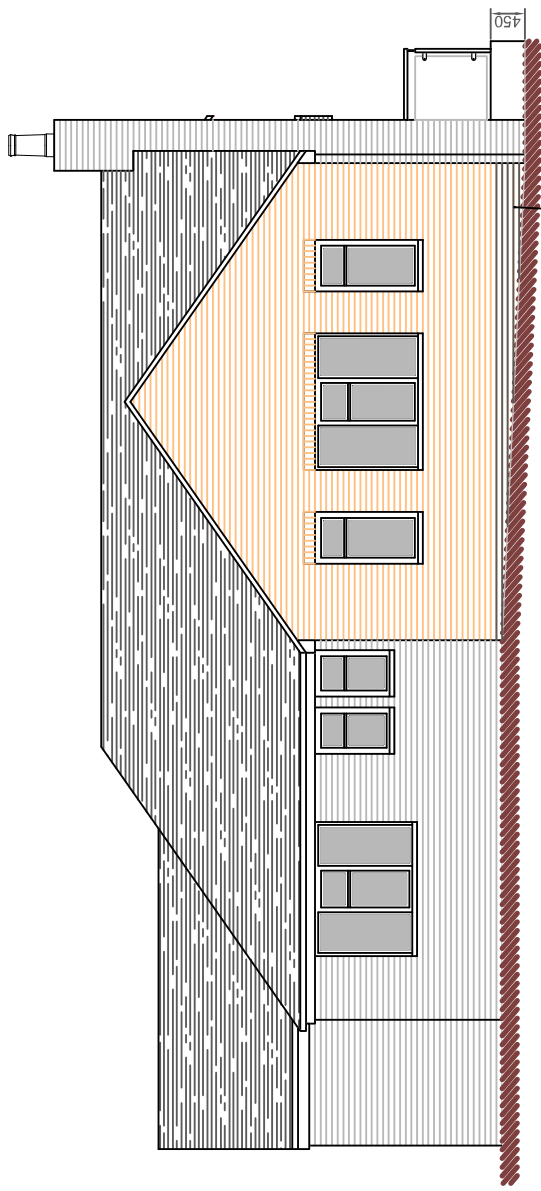


Rear Elevation

Extension built up off existing
floor slab/foundations.

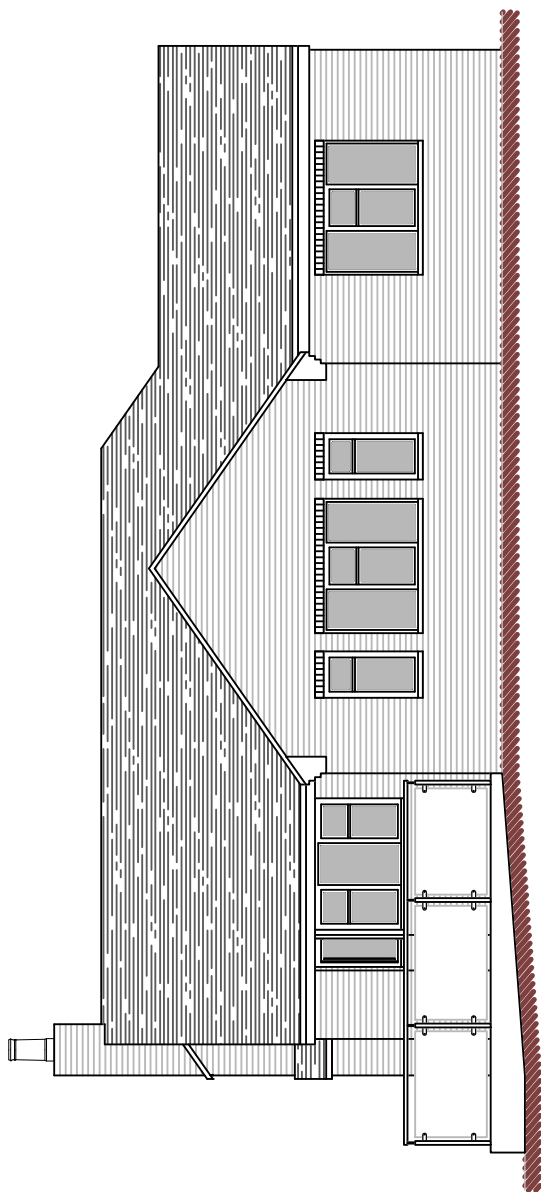


Front Elevation


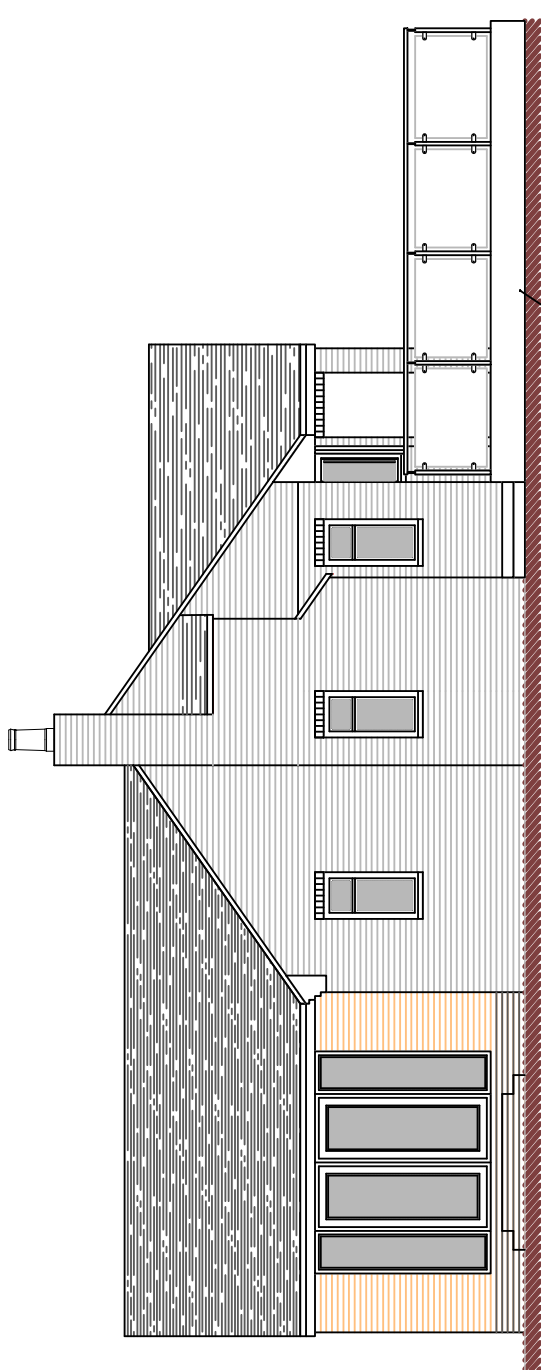


Side Elevation

Existing raised decking area constructed
using treated timber and glazed
surround guards.

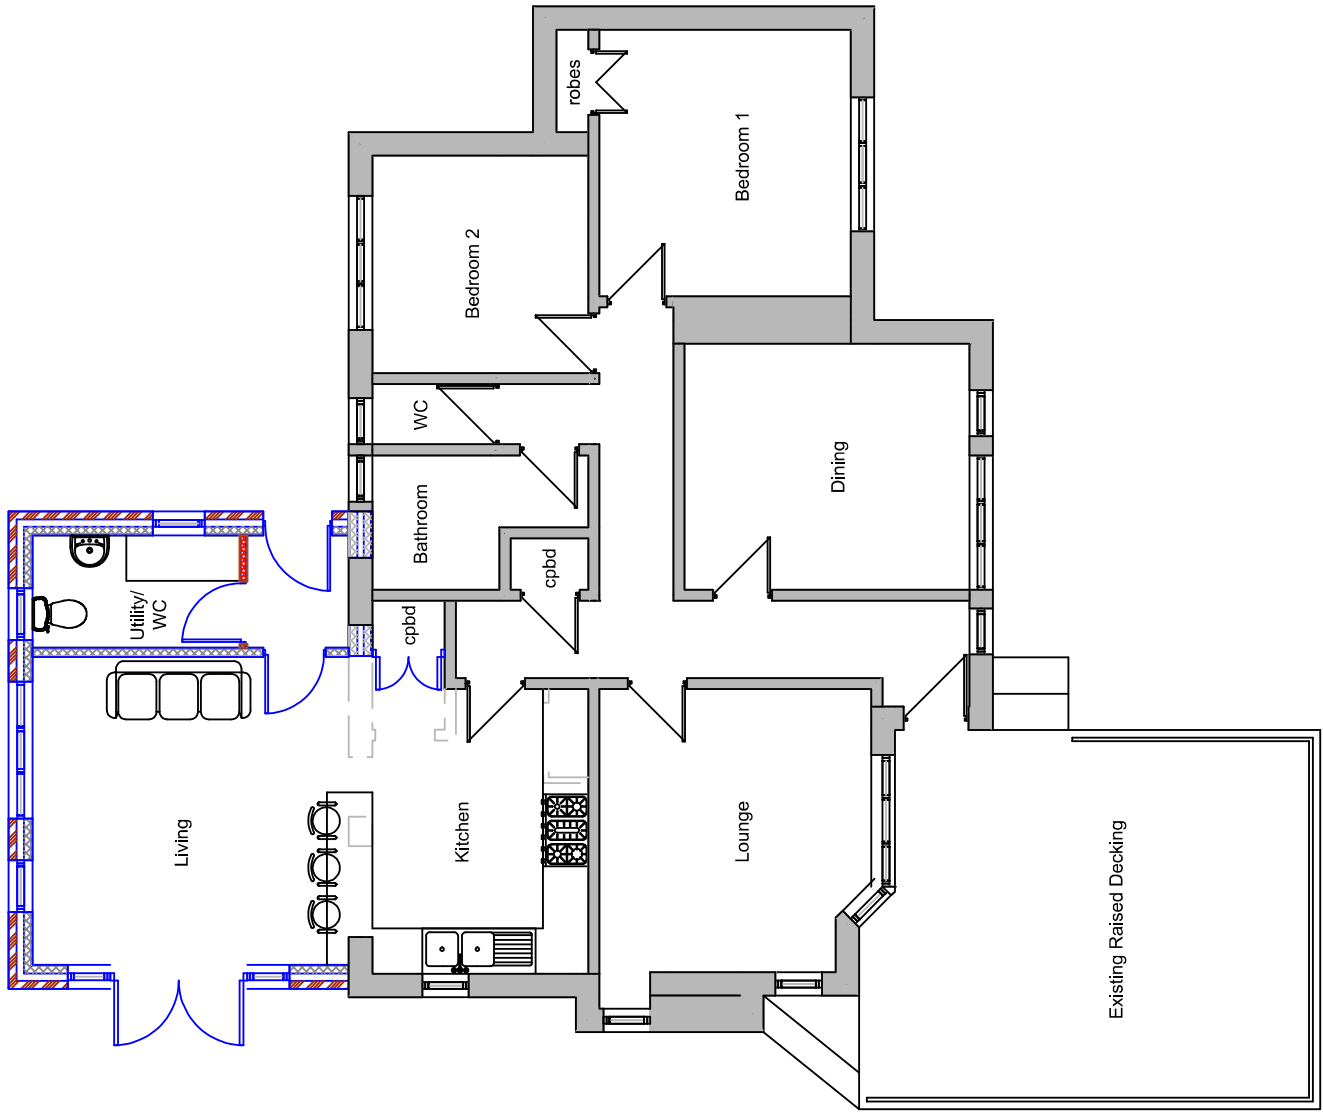

Ground Floor Plan

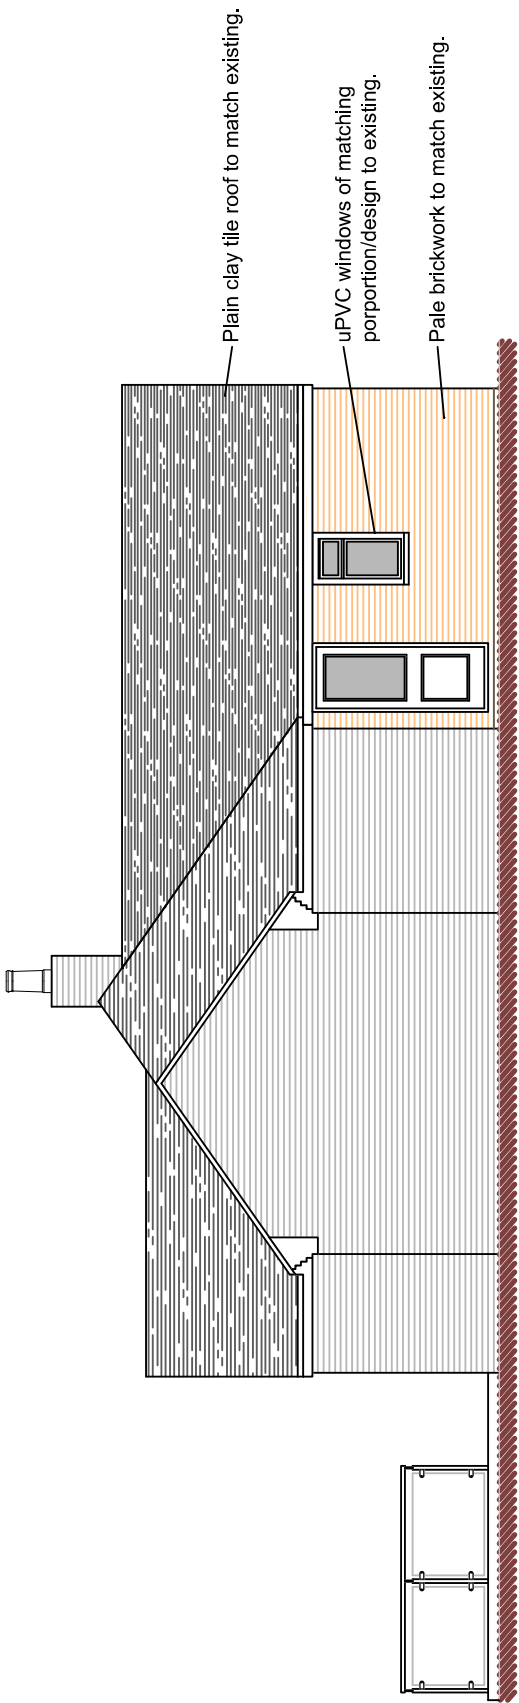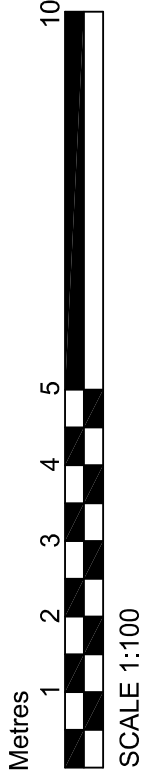

Side Elevation

Plain clay tile roof to match existing.
uPVC windows of matching
proportion/design to existing.
Pale brickwork to match existing.

DBD Architectural Consultancy Ltd ©2021

1. Copyright is vested with DBD Architectural Consultancy Ltd.
2. All dimensions to be checked on site before proceeding.
3. Contractor to check/adjust dimensions of new work to suit existing conditions. Do not assume existing structure or details are plumb, square or level.
4. Contractor must notify the architect of any discrepancies before proceeding.
5. All drawings to be read in conjunction with all other consultants drawings and specs.

Rev	Date	Description
1	17/03/21	Issue for Amendments
2	22/03/21	Amendments made following comments



Mr & Mrs Hughes
Barnard Road
Cheddleton Heath Rd
ST13 7DX

Retrospective Permission for Rear
Extension with Existing Floor slab and
Raised Decking Area at Front

Plans as Proposed	
Drawn: Planning	Check: 2116
Date: 17.03.21	Scale: 1:100
Drawing Number: PL 03B	