
 
 


Floor Plan

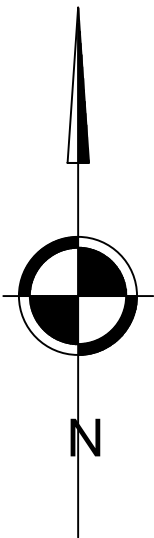

Scale 1:100 at A2

**Graham Watkins &
Co**

Scale 1:100 at A2

Stuart Potts

**Hayhill Farm
Akesmoor Lane
Gillow Heath
Stoke-on-Trent
ST8 6RT**

EJG

Graham Watkins & Co
Chartered Surveyors, Estate Agents
Auctioneers & Valuers