

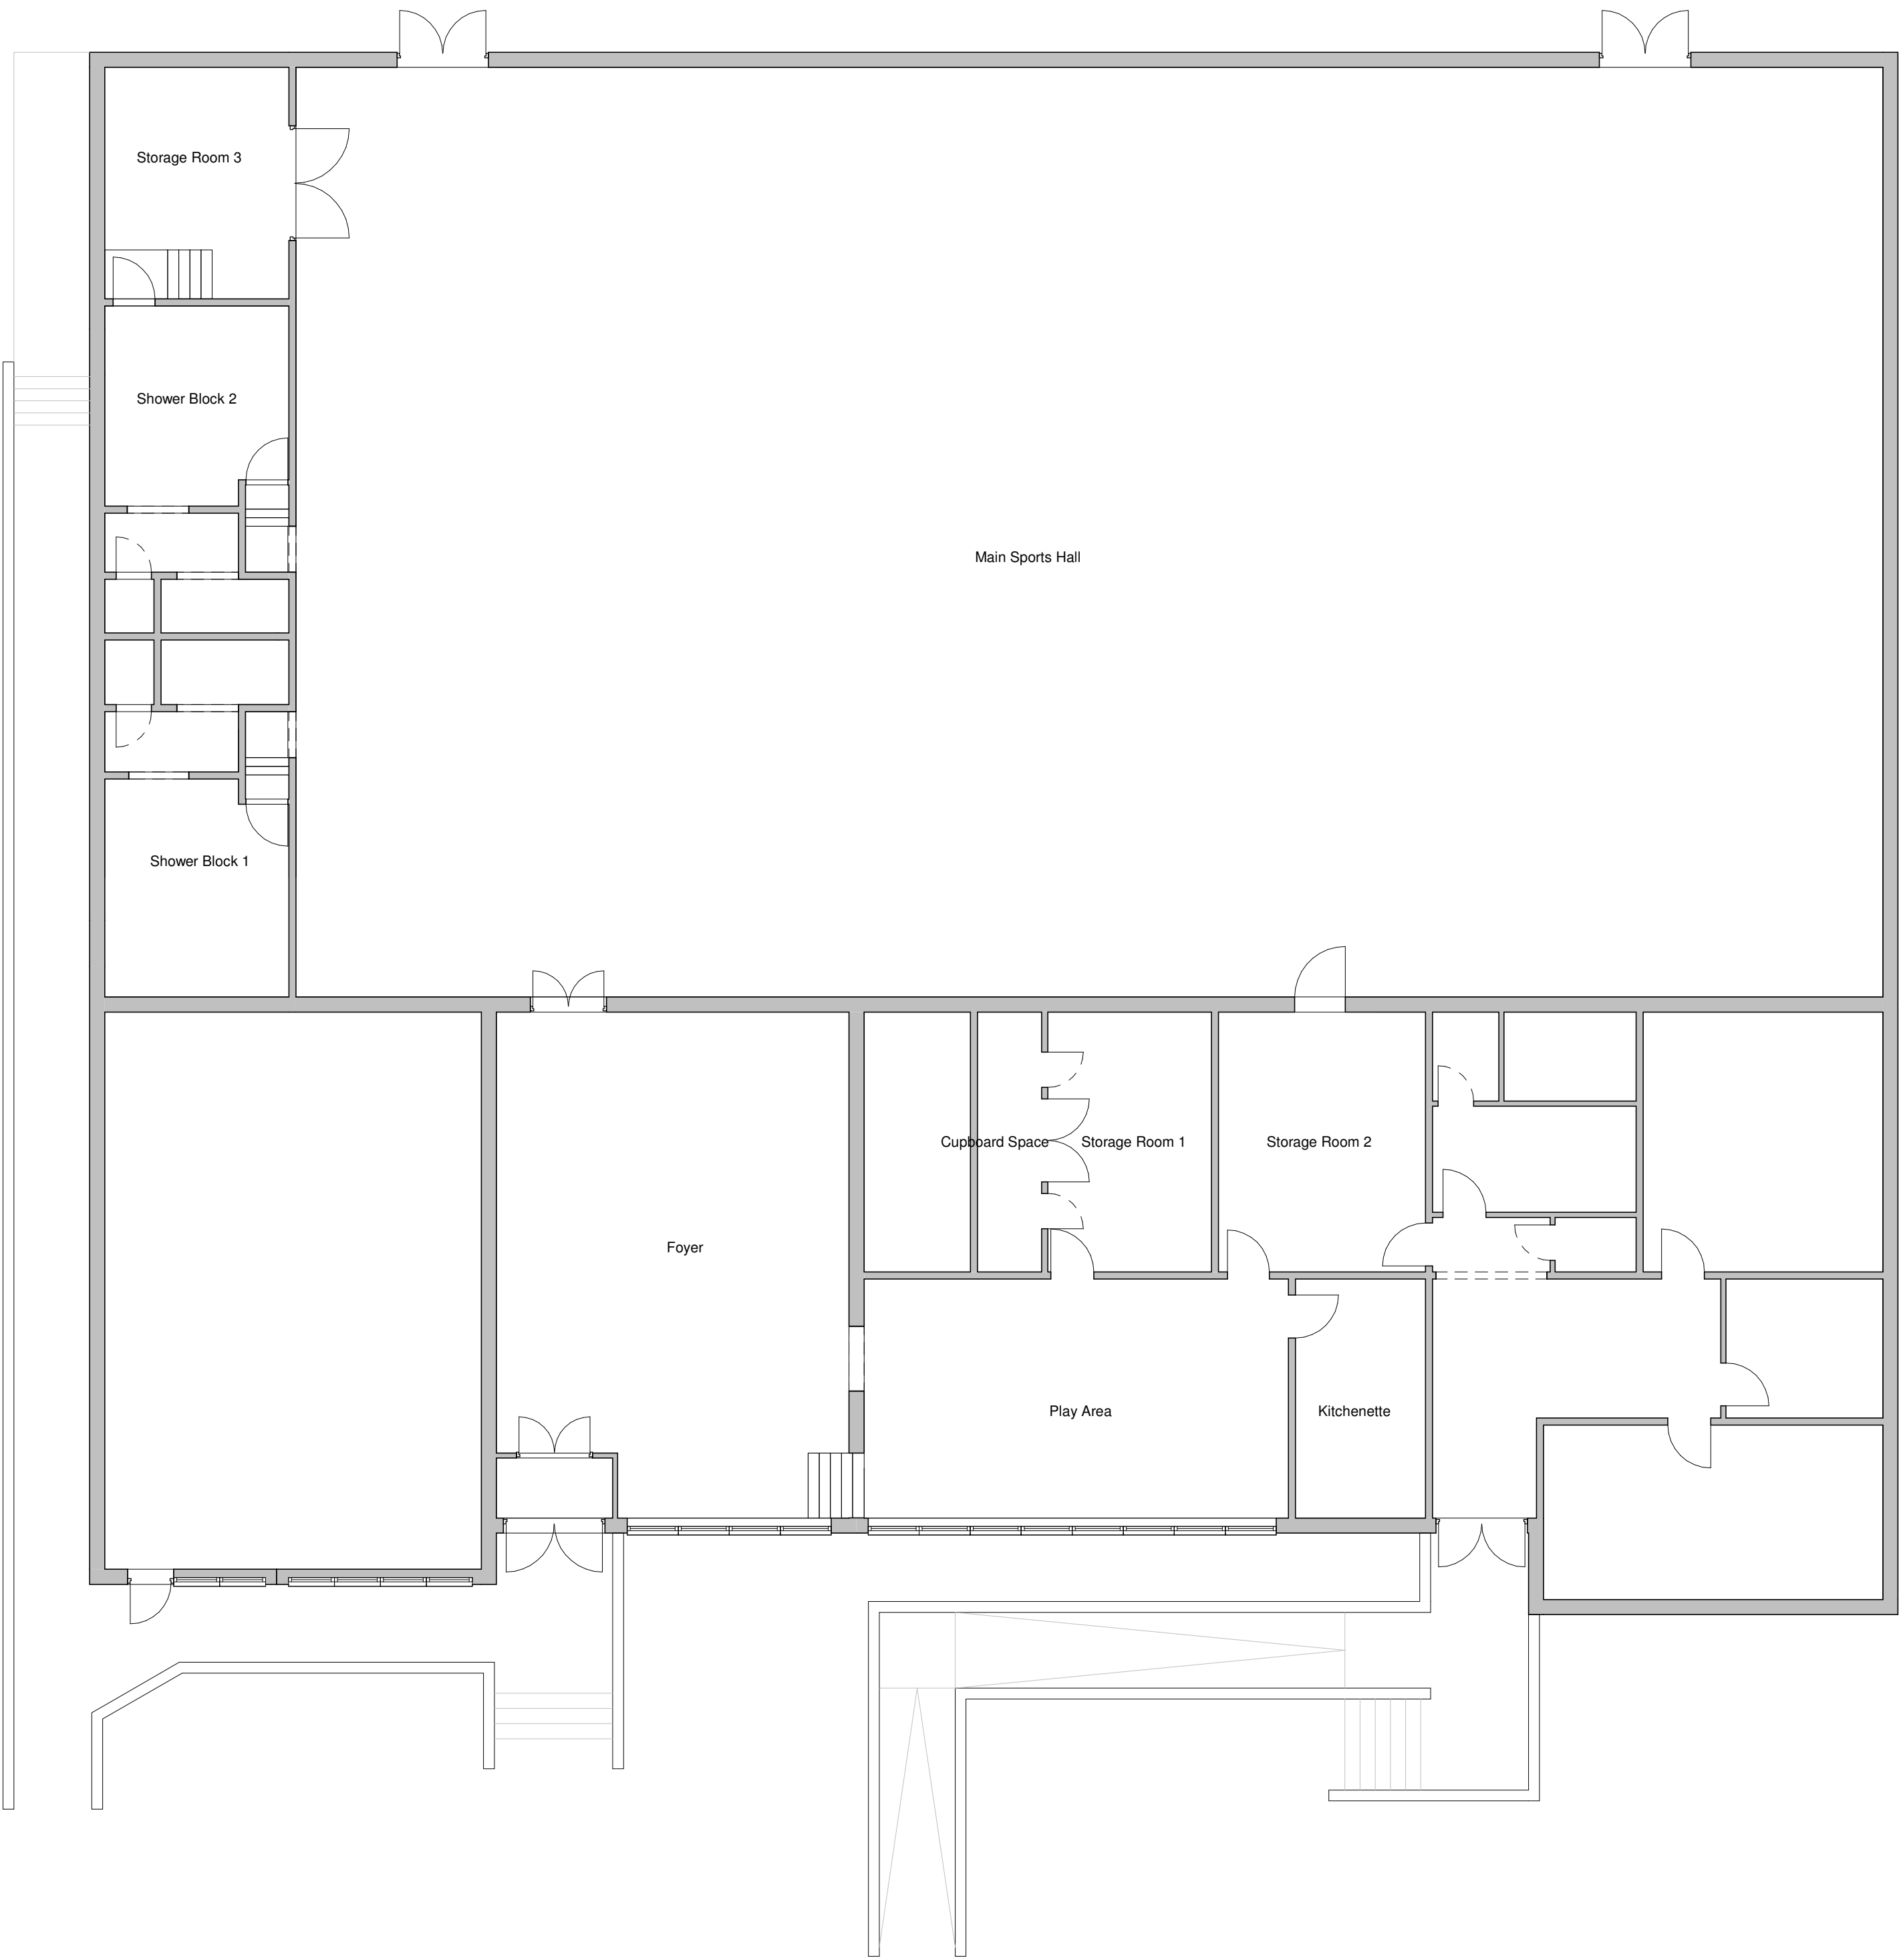


Existing Ground Floor Plan
1 : 100

 

Copyright: of this drawing is vested in the Architect and it must not be copied or reproduced without consent. **Approval:** This drawing is issued for Planning purposes only. Please note that paper prints of this drawing may not be an accurate reproduction of the given scale. Key dimensions are noted for reference. Unless marked as such drawing should not be used for Construction purposes. Detailed setting out drawings will need to be supplied for Tender and Construction purposes. Figured dimensions only are to be taken from this drawing. A scale bar is shown for the purposes of scaling. All Dimensions and Levels are to be checked on site, prior to commencement. All contractors are to be responsible for taking and checking all dimensions relative to their work. Dimensions are in millimetres unless otherwise stated. bpArchitecture are to be advised of any variation between drawings and site conditions. This drawings is to be read in conjunction with all other consultant's drawings, specifications and schedules. IF IN DOUBT ASK

Rev.	Drawn	Comments	Date
------	-------	----------	------

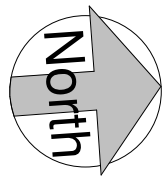

bpArchitecture
01782 515 555
Enquiries@bpArchitecture.co.uk
www.bparchitecture.co.uk
93 High Street, Biddulph, Staffs ST8 6AB
Architects : Interior Architecture : Conservation : Landscape

Client			
Biddulph Youth & Community Zone			
Project			
Biddulph Youth & Community Zone			
Church Road			
Biddulph, ST8 6NE			
Title			
Existing Plans			
Status			
Stage 4			
Date			
Feb 2021			
Scale @A1			
1 : 100			
Project No			
21-011			
Drawing No.			
AS(0)04			
Drawn			
MQ			
Checked			
Checker			
Dwg Status			
Rev			