


Proposed Ground Floor Plan
1 : 100

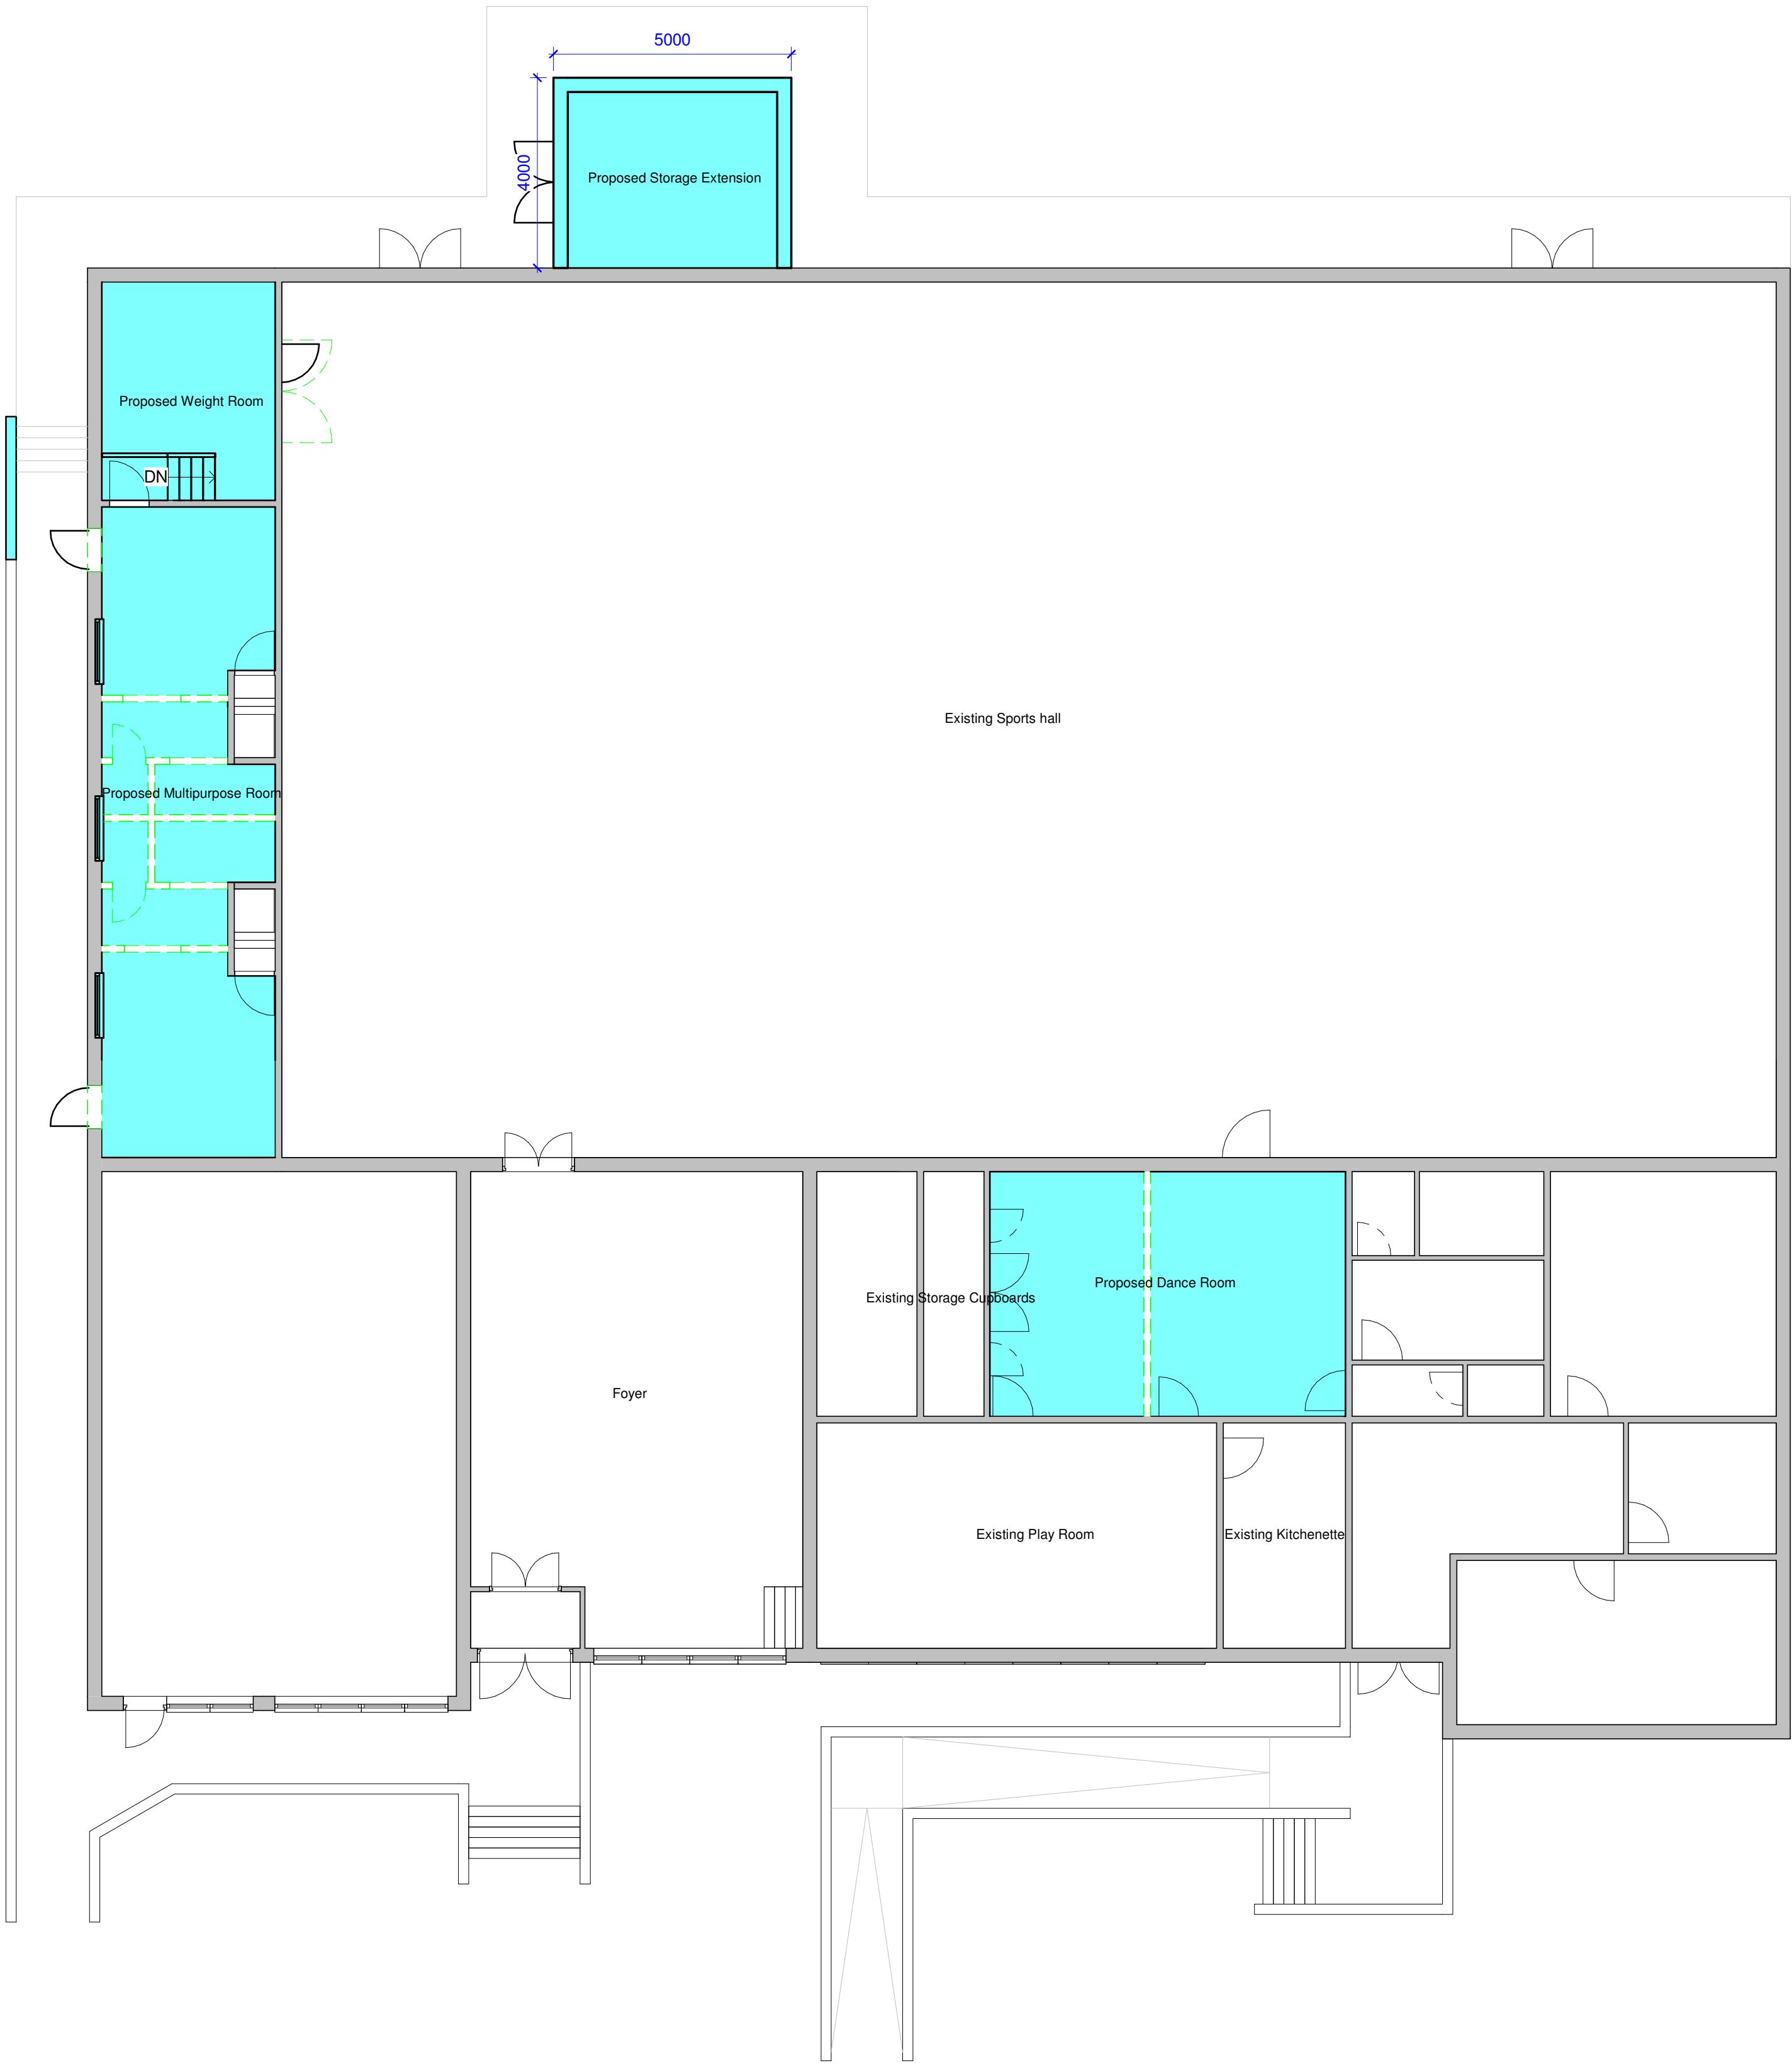

Copyright: of this drawing is vested in the Architect and it must not be copied or reproduced without consent. **Approval:** This drawing is issued for Planning purposes only. Please note that paper prints of this drawing may not be an accurate reproduction of the given scale. Key dimensions are noted for reference. Unless marked as such drawing should not be used for Construction purposes. Detailed setting out drawings will need to be supplied for Tender and Construction purposes. Figured dimensions only are to be taken from this drawing. A scale bar is shown for the purposes of scaling. All Dimensions and Levels are to be checked on site, prior to commencement. All contractors are to be responsible for taking and checking all dimensions relative to their work. Dimensions are in millimetres unless otherwise stated. bpArchitecture are to be advised of any variation between drawings and site conditions. This drawings is to be read in conjunction with all other consultant's drawings, specifications and schedules.....IF IN DOUBT ASK

Rev.	Drawn	Comments	Date
------	-------	----------	------

Extension (Part E)



GEA: 20.0 sqm
GIA: 16.2 sqm

Refurbished Areas

PART A: GIA: 38.2 sqm
PART C: GIA: 63.2 sqm

NOTE
Items in blue indicate proposed works

Demolished Lines

 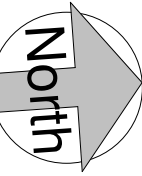

bpArchitecture
01782 515 555
Enquiries@bpArchitecture.co.uk
www.bparchitecture.co.uk
93 High Street, Biddulph, Staffs ST8 6AB
Architects : Interior Architecture : Conservation : Landscape

Client
Biddulph Youth & Community Zone

Project
**Biddulph Youth & Community Zone
Church Road
Biddulph, ST8 6NE**

Title
Proposed Plans

Status **RIBA Stage 3: Planning**

Date
Scale @A1 **As indicated**

Project No **21-011**
Drawing No. **AS(0)06**

Drawn **MQ**
Checked **Checker**
Dwg Status Rev

RIBA Stage 3: Planning