



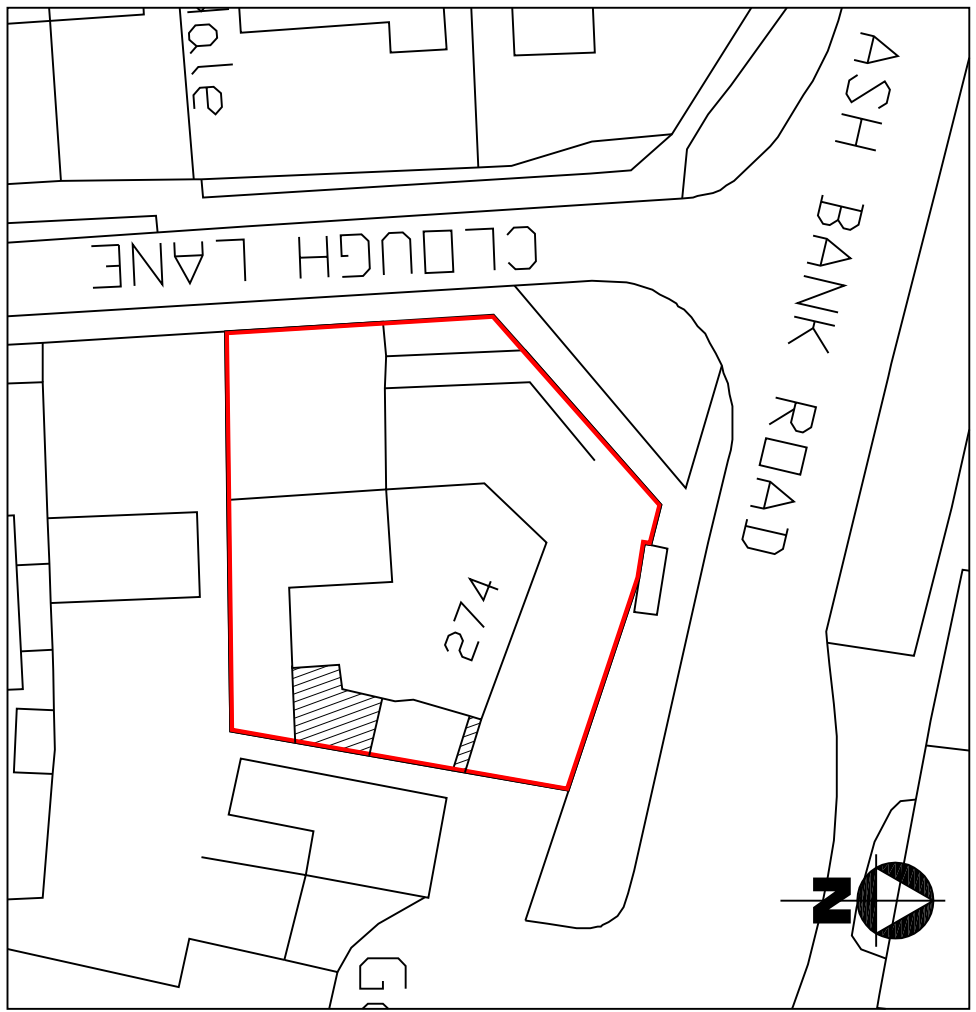


Site Plan (scale 1:500)

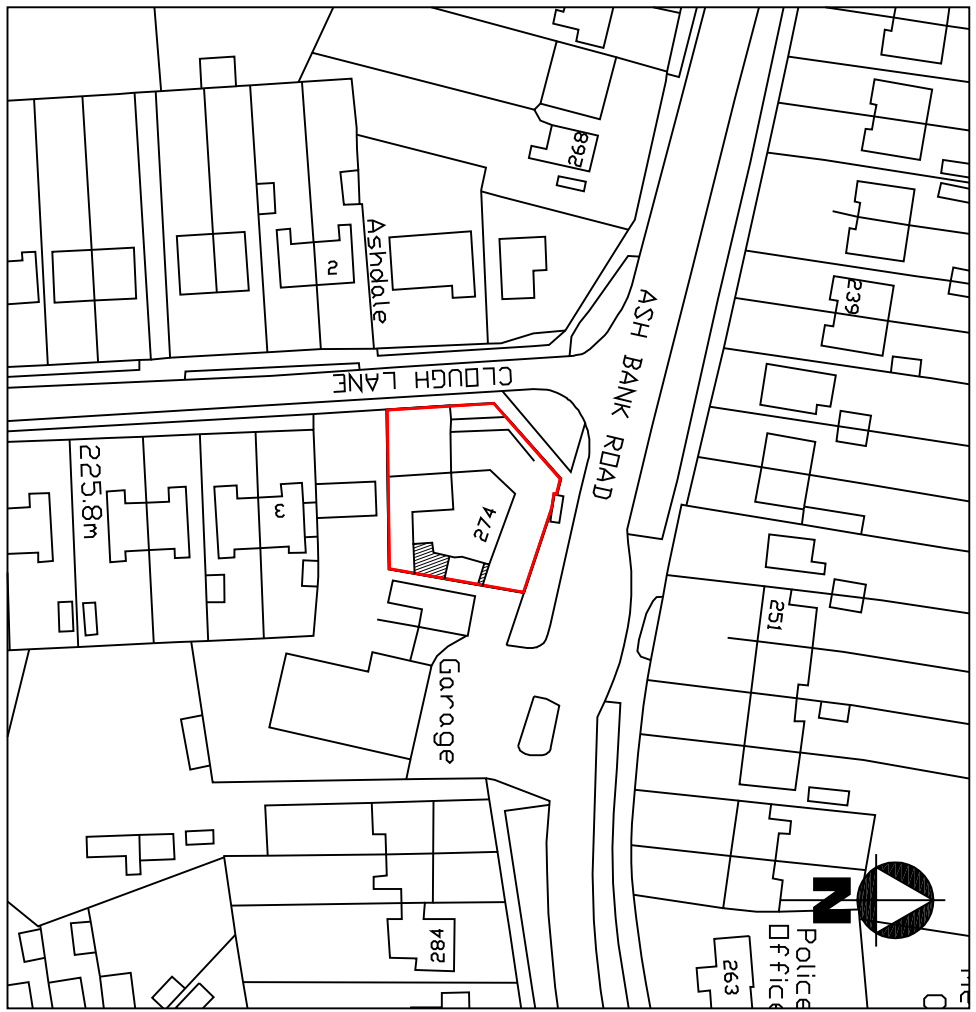


Location Plan (scale 1:1250)


Ordnance Survey © Crown Copyright 2018
All rights reserved. Licence number: 100059991

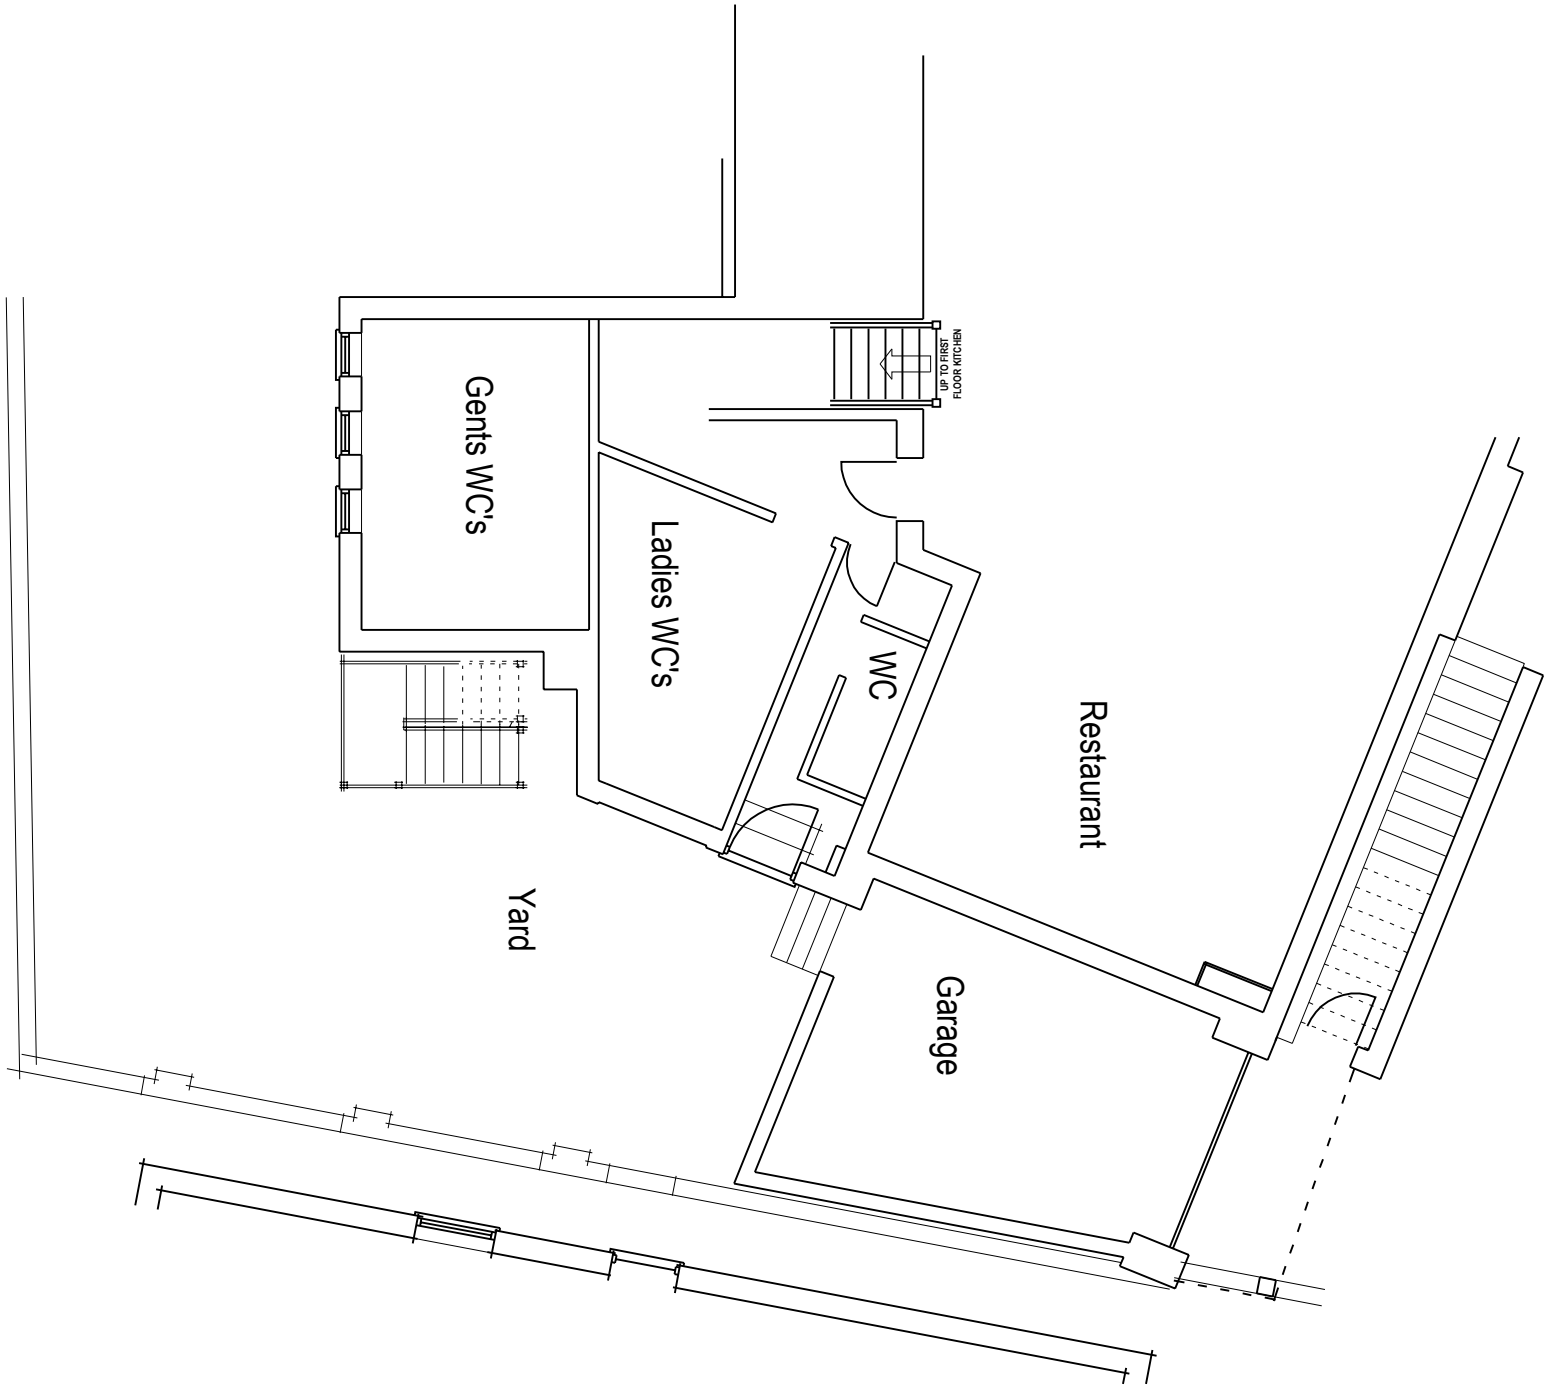


Existing Ground Floor Plan

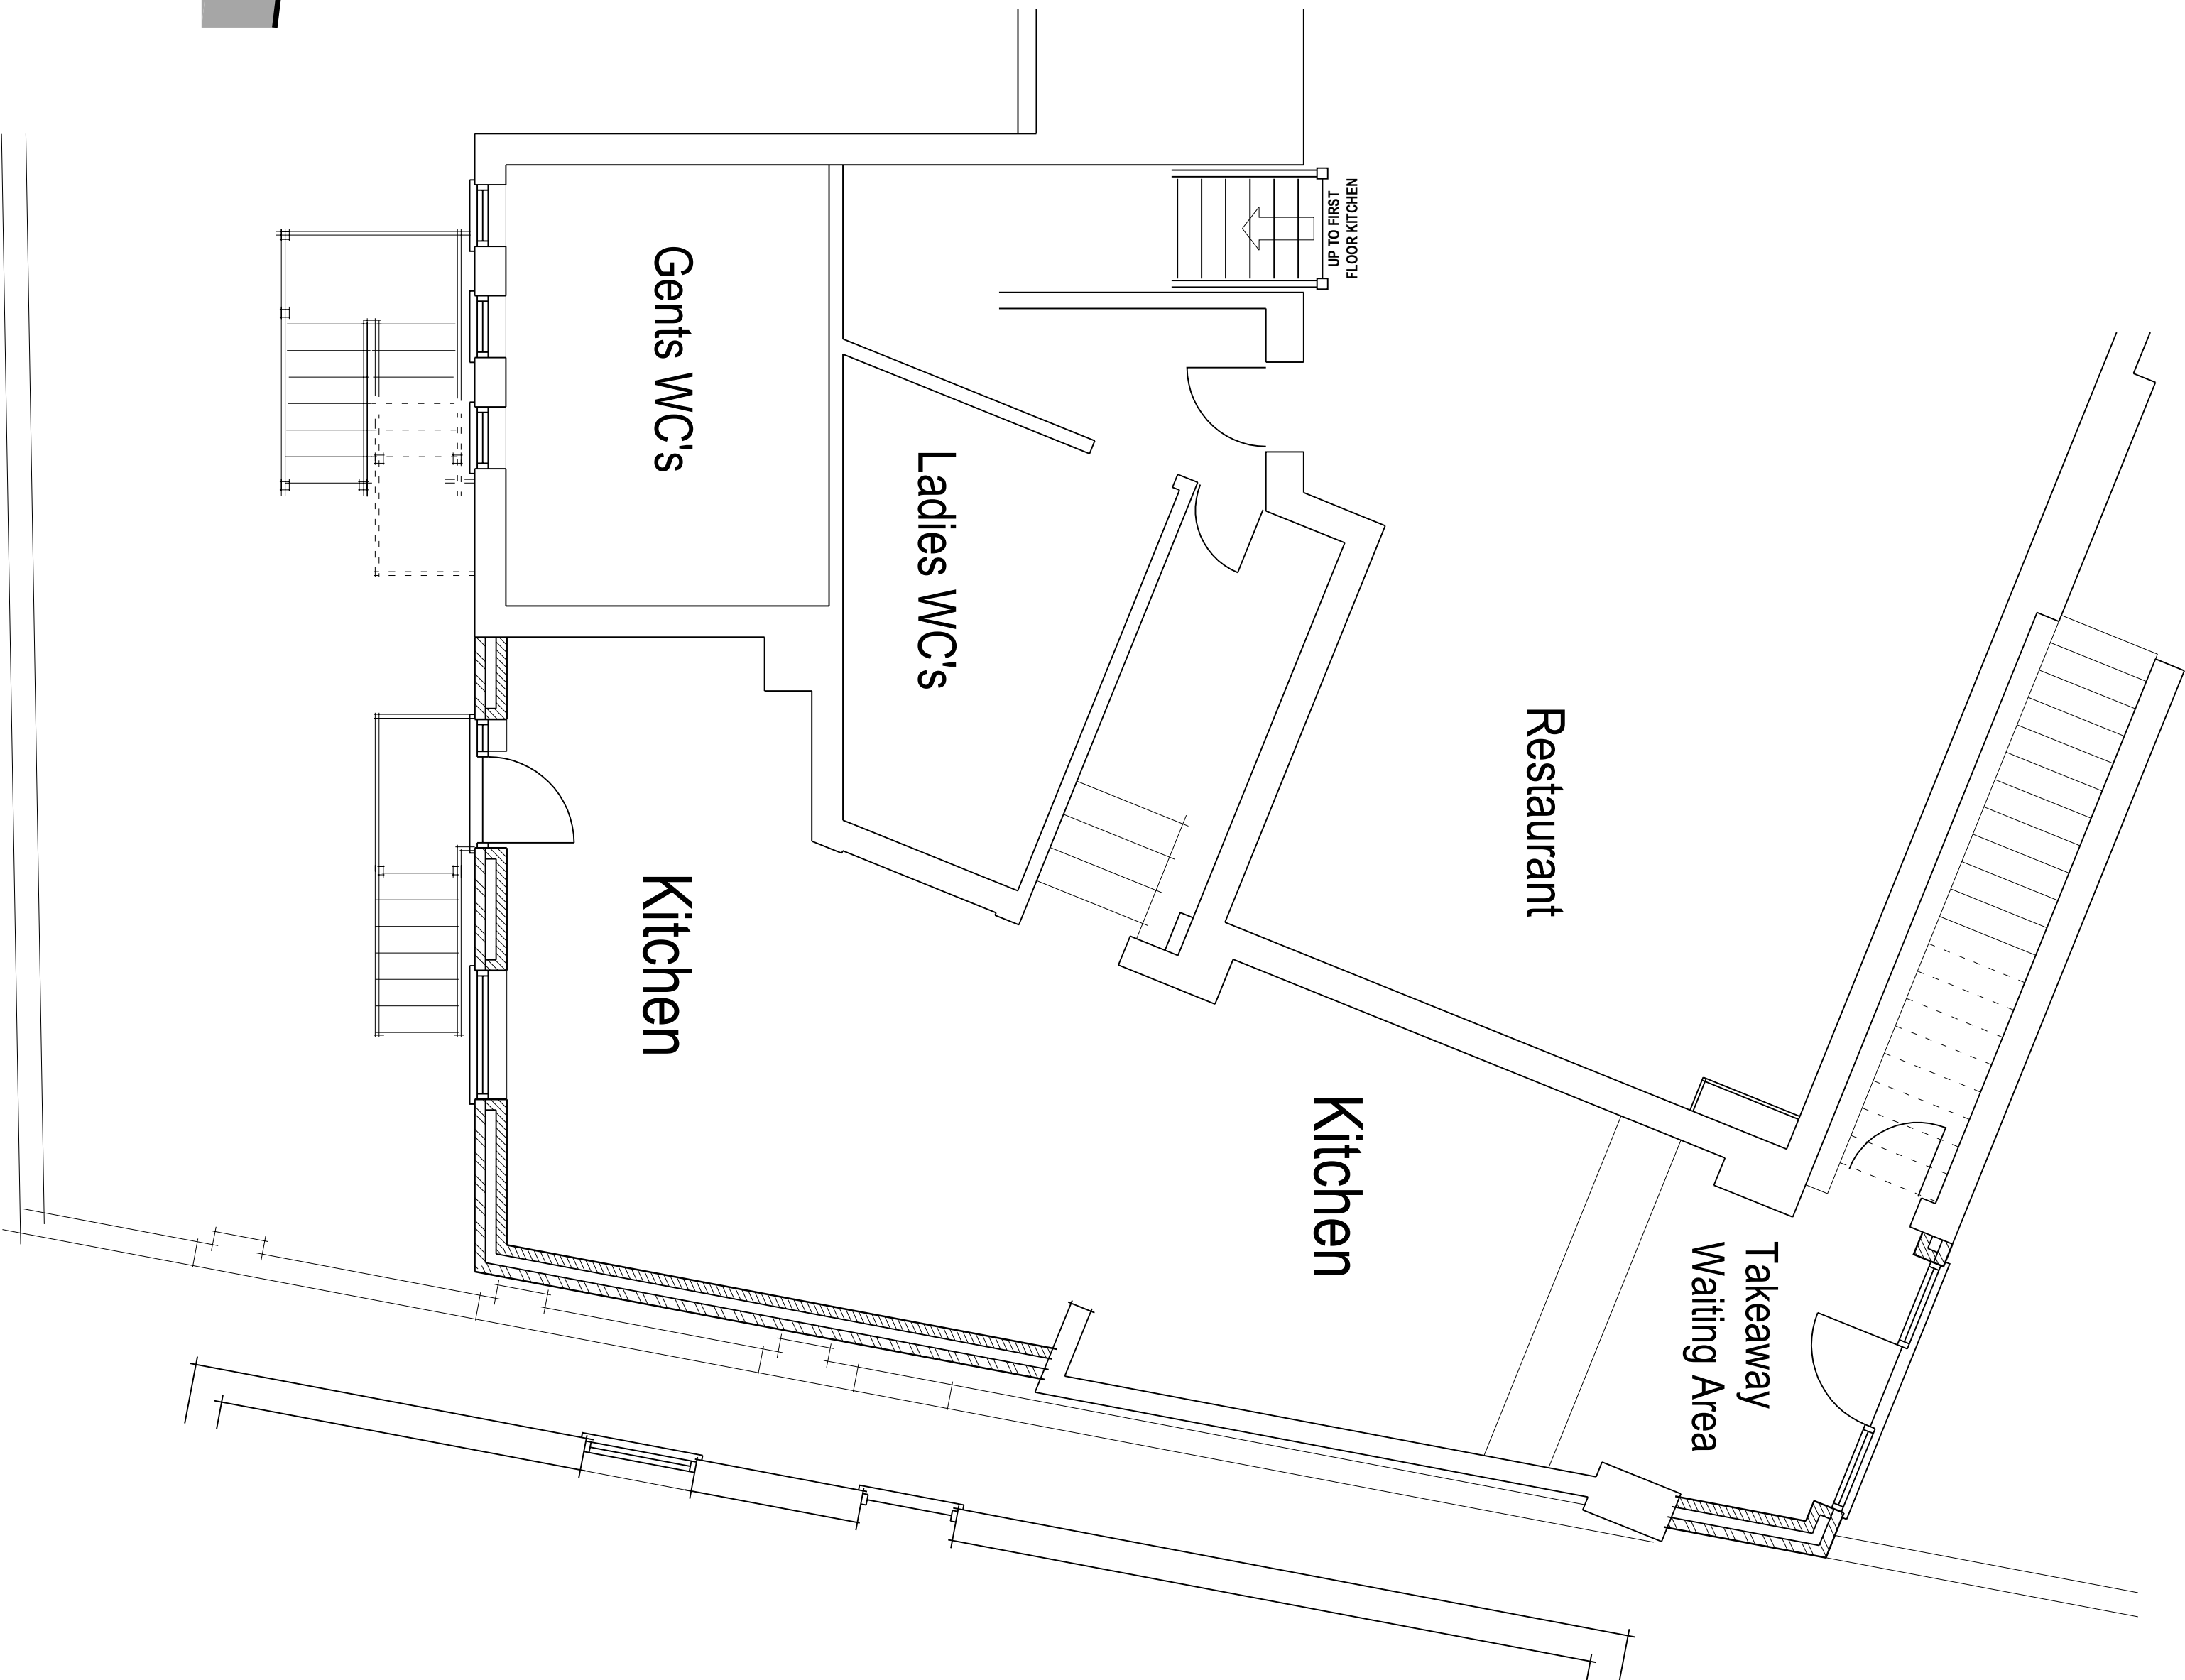


Proposed Ground Floor Plan

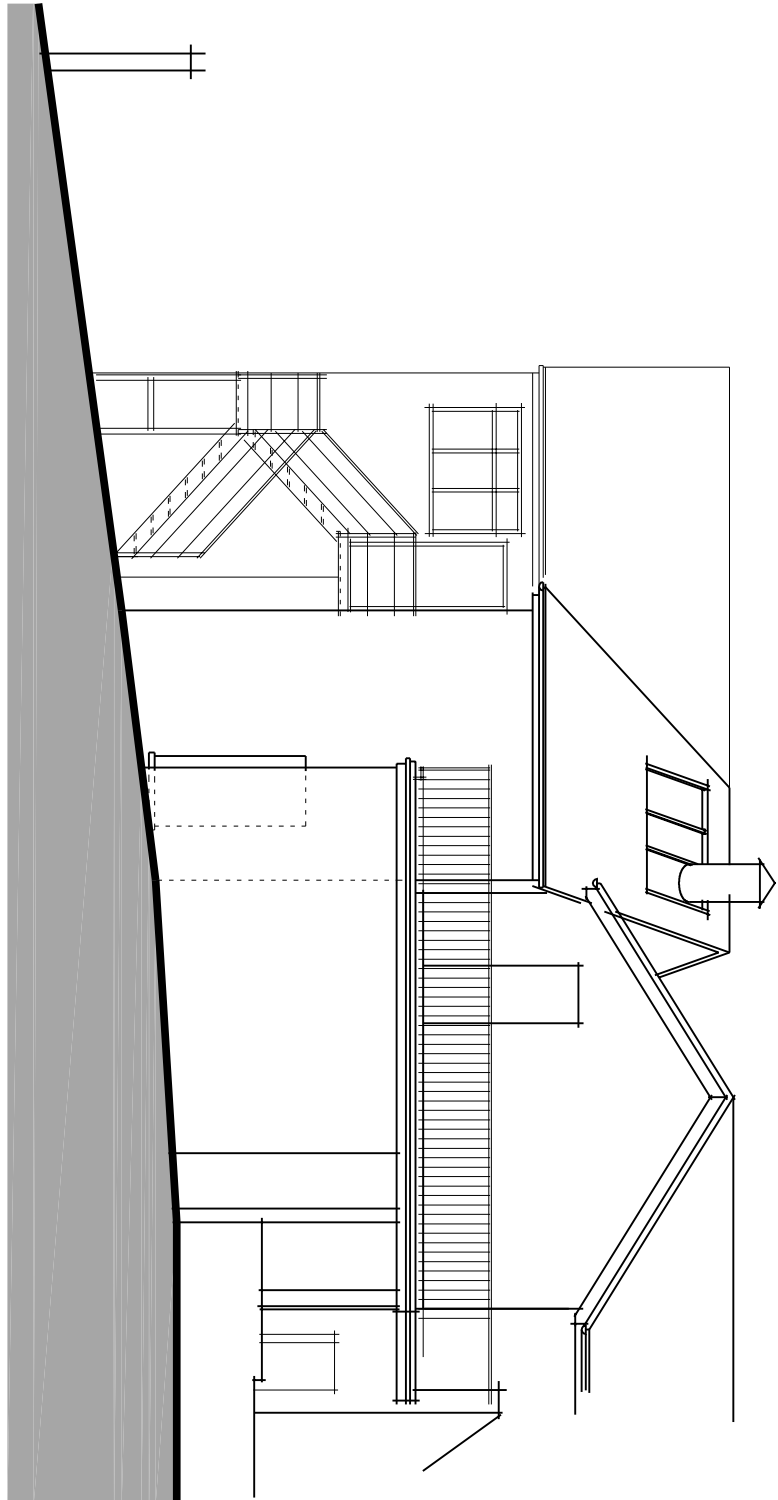


Existing Side Elevation

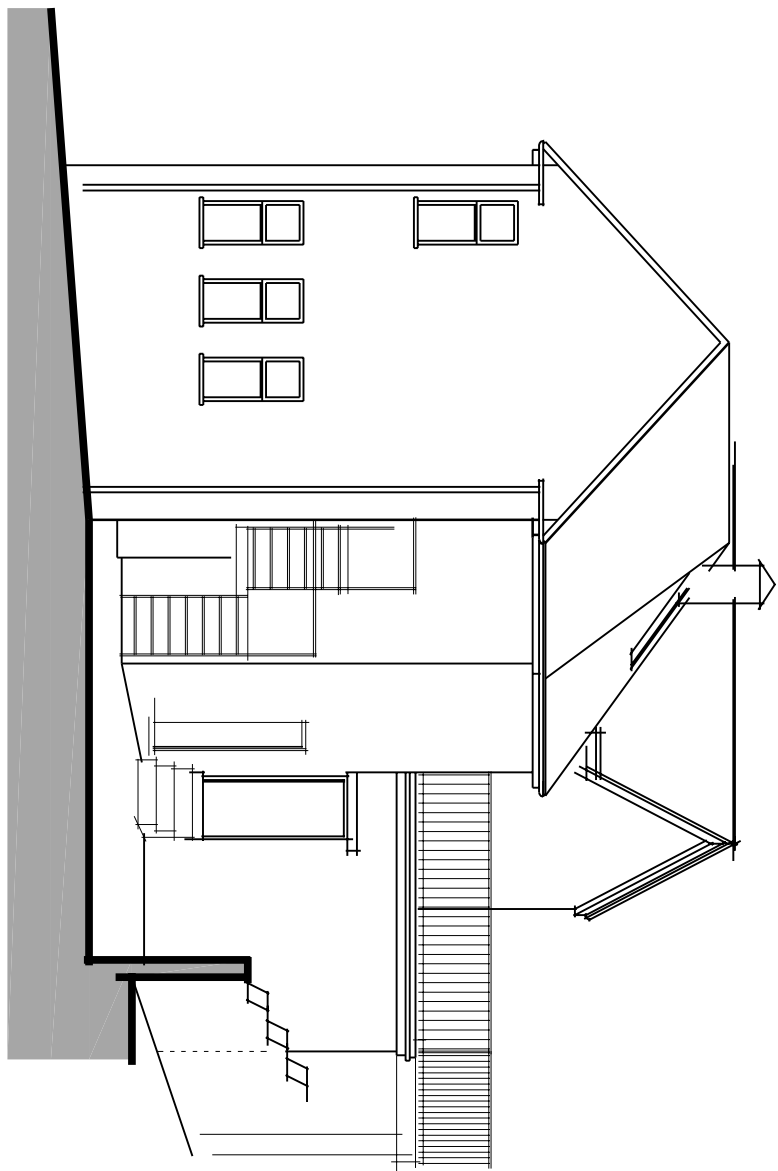


Existing Rear Elevation

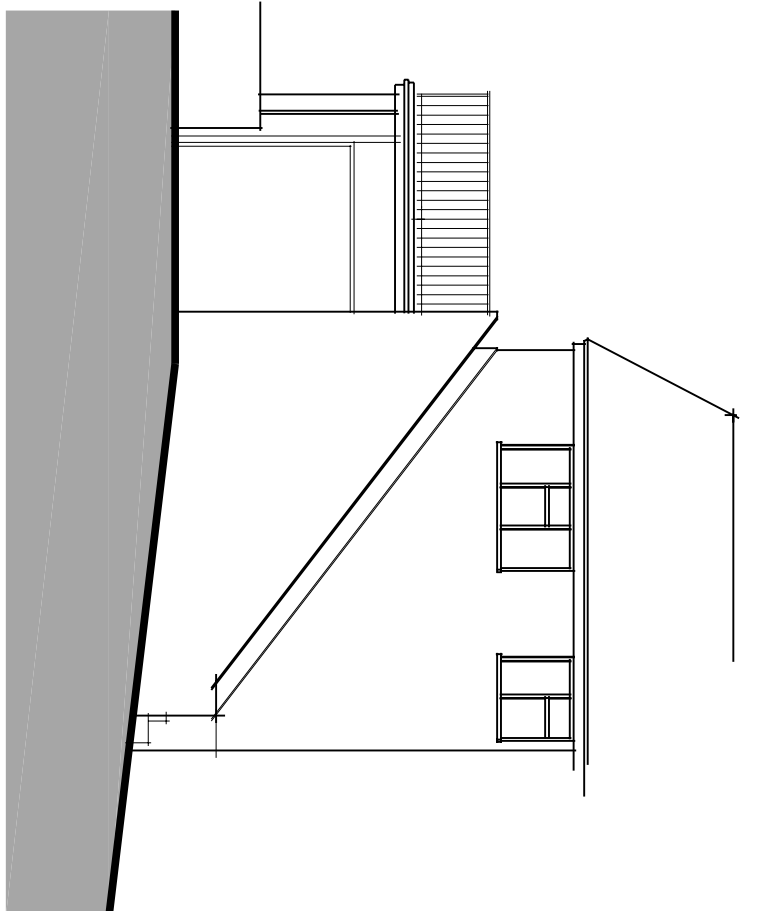


Existing Front Elevation

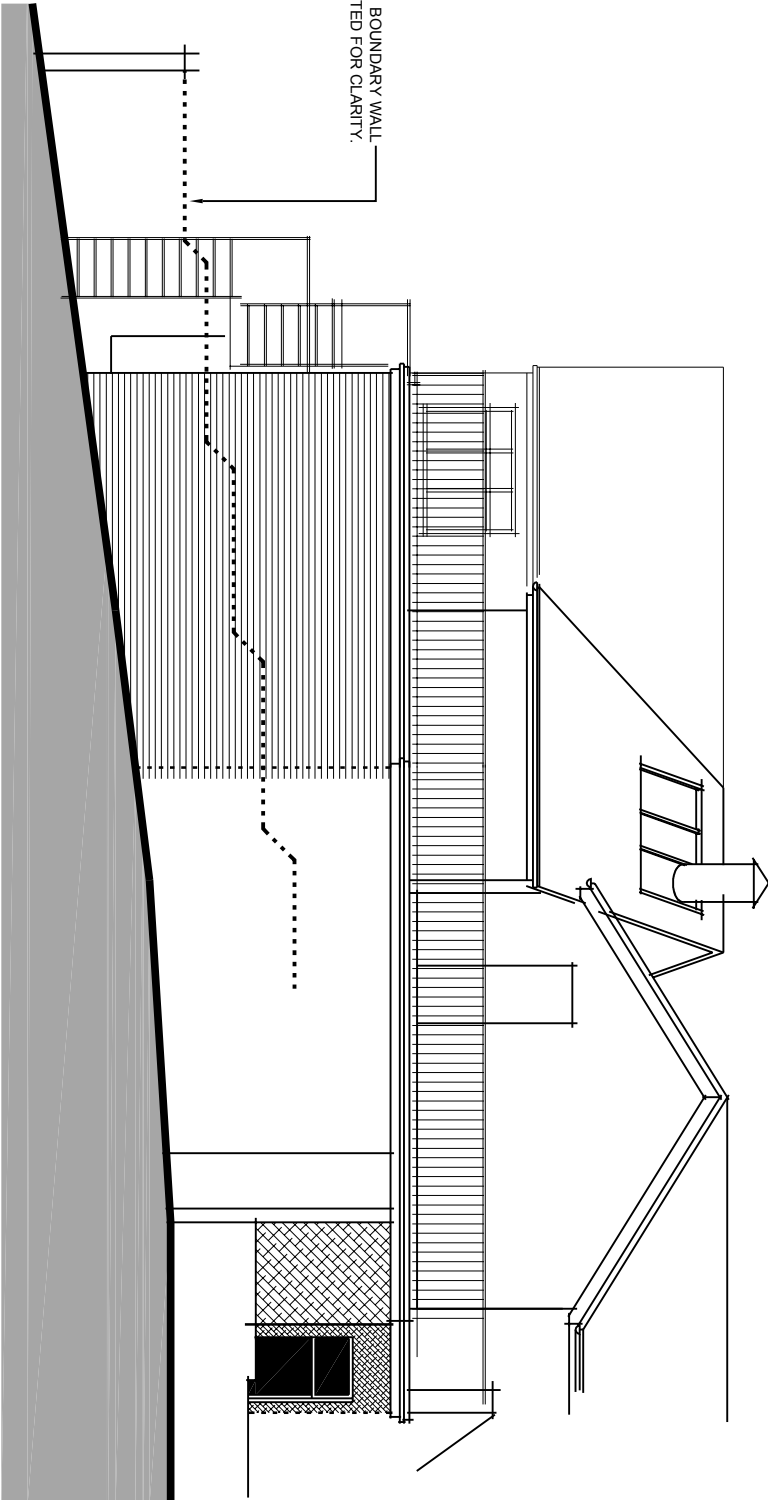

Proposed Side Elevation

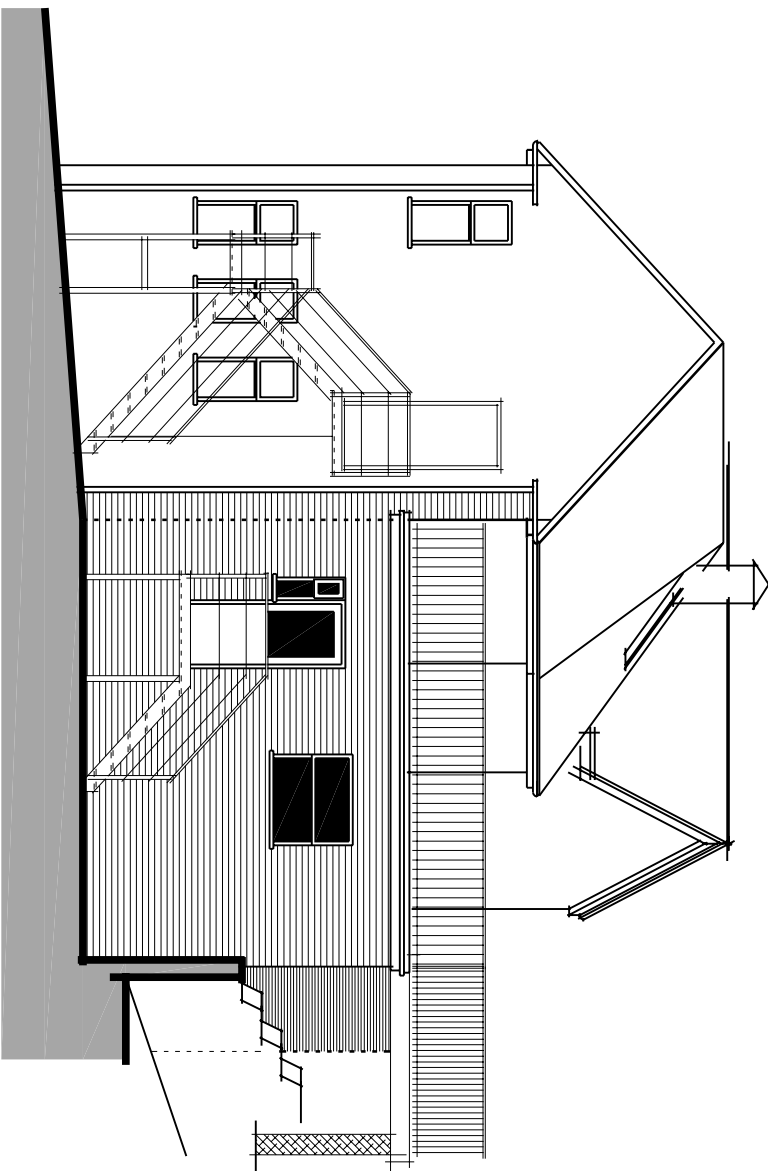

Proposed Rear Elevation

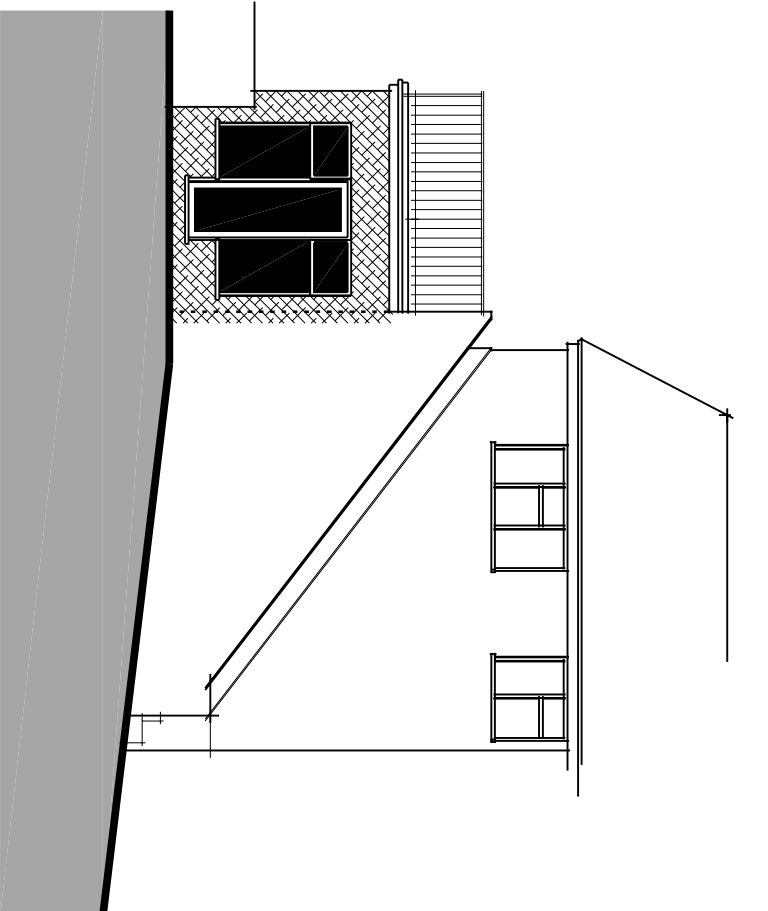

Proposed Front Elevation

Project:
Single Storey Rear Extension & Front Elevation Alterations, at
The Red Onion, 274 Werrington Road,
Werrington, 274 Werrington Road,
Side on Trent, Staffs.

Title:
Planning Submission:
Existing and Proposed Floor Plans & Elevations.

Client:
The Red Onion, 274 Werrington Road,
Werrington, 274 Werrington Road,
Side on Trent, Staffs.

Date: 14/10/2021
Scale: 1:50, 1:100, 1:500 & 1:1250
Drawing No: 1410/A1/01
Rev: A