


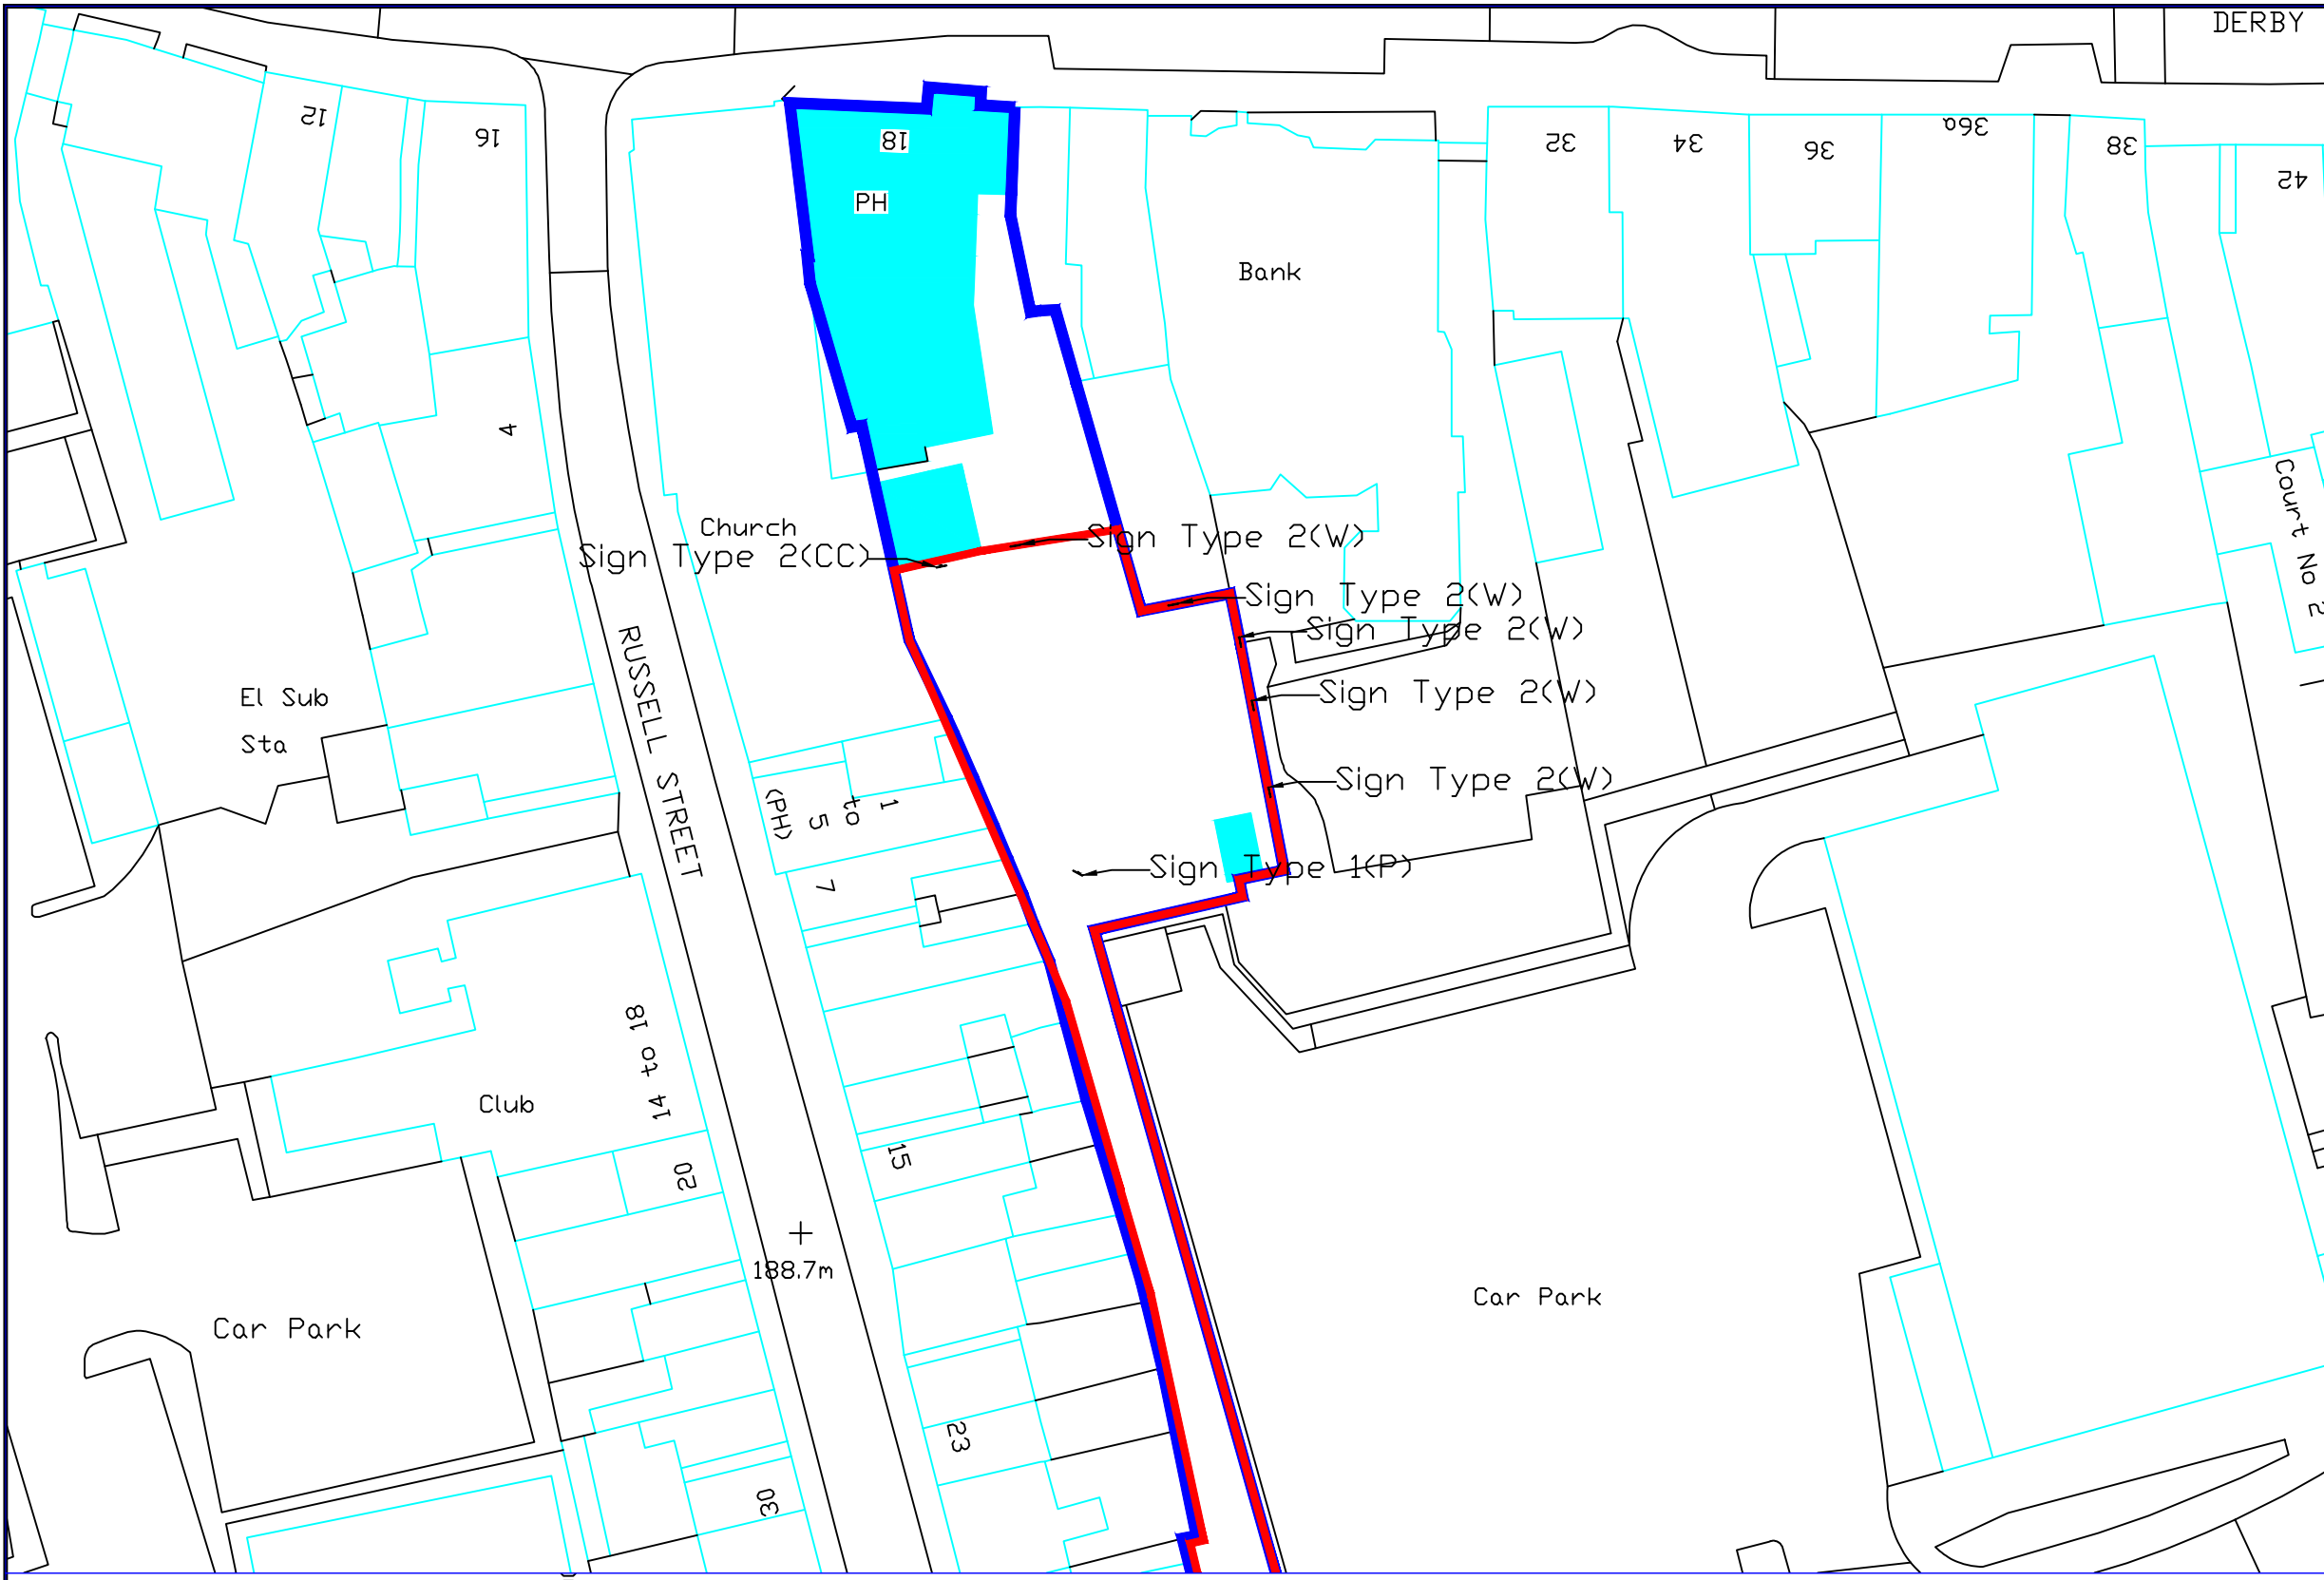

- Notes:**
- 1. Contractors to check dimensions and notify any discrepancies or errors to the company immediately.
 - 2. Work to figured dimensions only and to be checked before commencement of work on site.
 - 3. Drawing to be used for planning purposes only.
 - 4. All dimensions in millimeters unless otherwise stated.

Legend

—	Location Plan
—	Site Plan
(P)	Pole Mounted
(W)	Wall Mounted
(CC)	Camera Column Mounted

Rev	Purpose Of Issue	Drn	Ckd	App	Date
ParkingEye car park solutions					
Office Contact: 40 Eaton Avenue, Matrix Park Buckshaw Village, Chorley, Lancashire, PR7 7NA					
Tel: 01772 450 970 Fax: 01772 450 979 Email: ops.civils@parkingeye.co.uk					
Client: Titanic Brewery Co Limited					
Project: The Roebuck Leek					
Title: Signage Plan					
Purpose: Information	Drawn: <i>Jaden Fish</i>	Date: 12/03/2021			
Status: Planning	Checked: <i>G. Lang</i>	Date:			
Scale @ A3: 1:500	Approved: <i>G. Lang</i>	Date:			
Drg. No: C-26737-003					Rev: B