




North Elevation Scale 1:100




West Elevation Scale 1:100

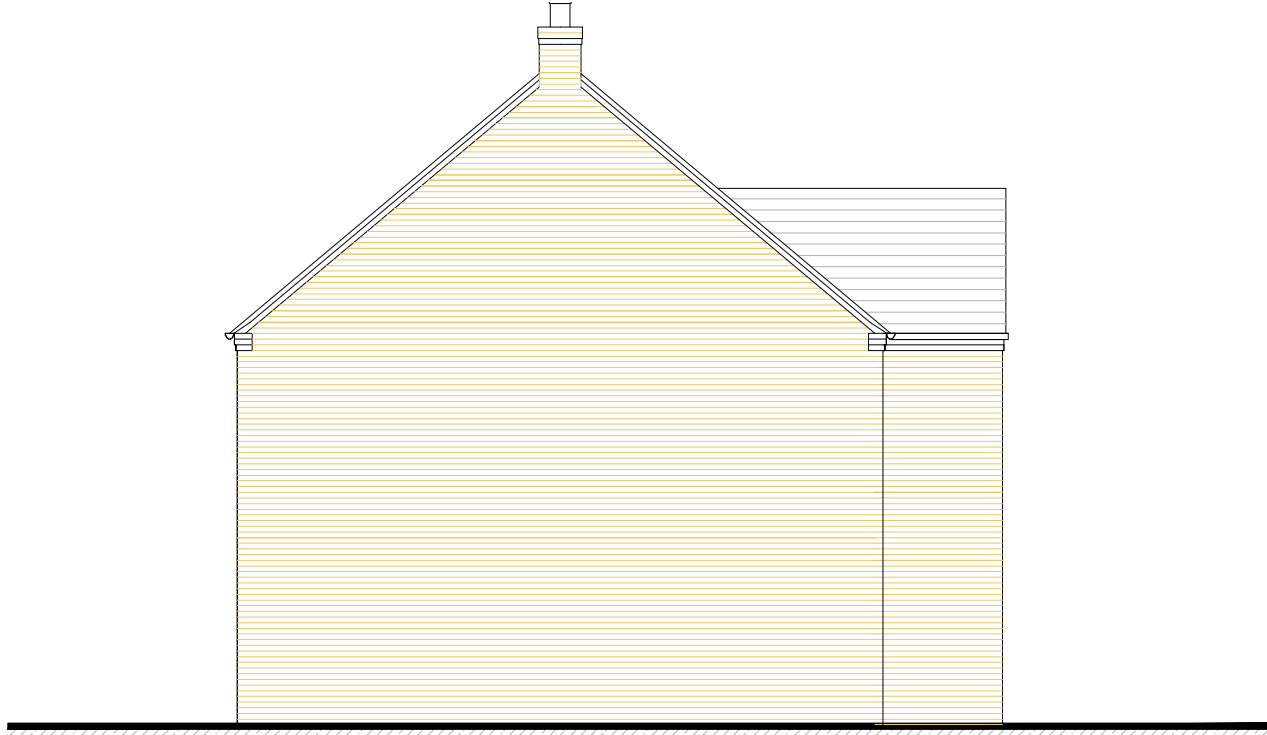



East Elevation Scale 1:100




South Elevation Scale 1:50

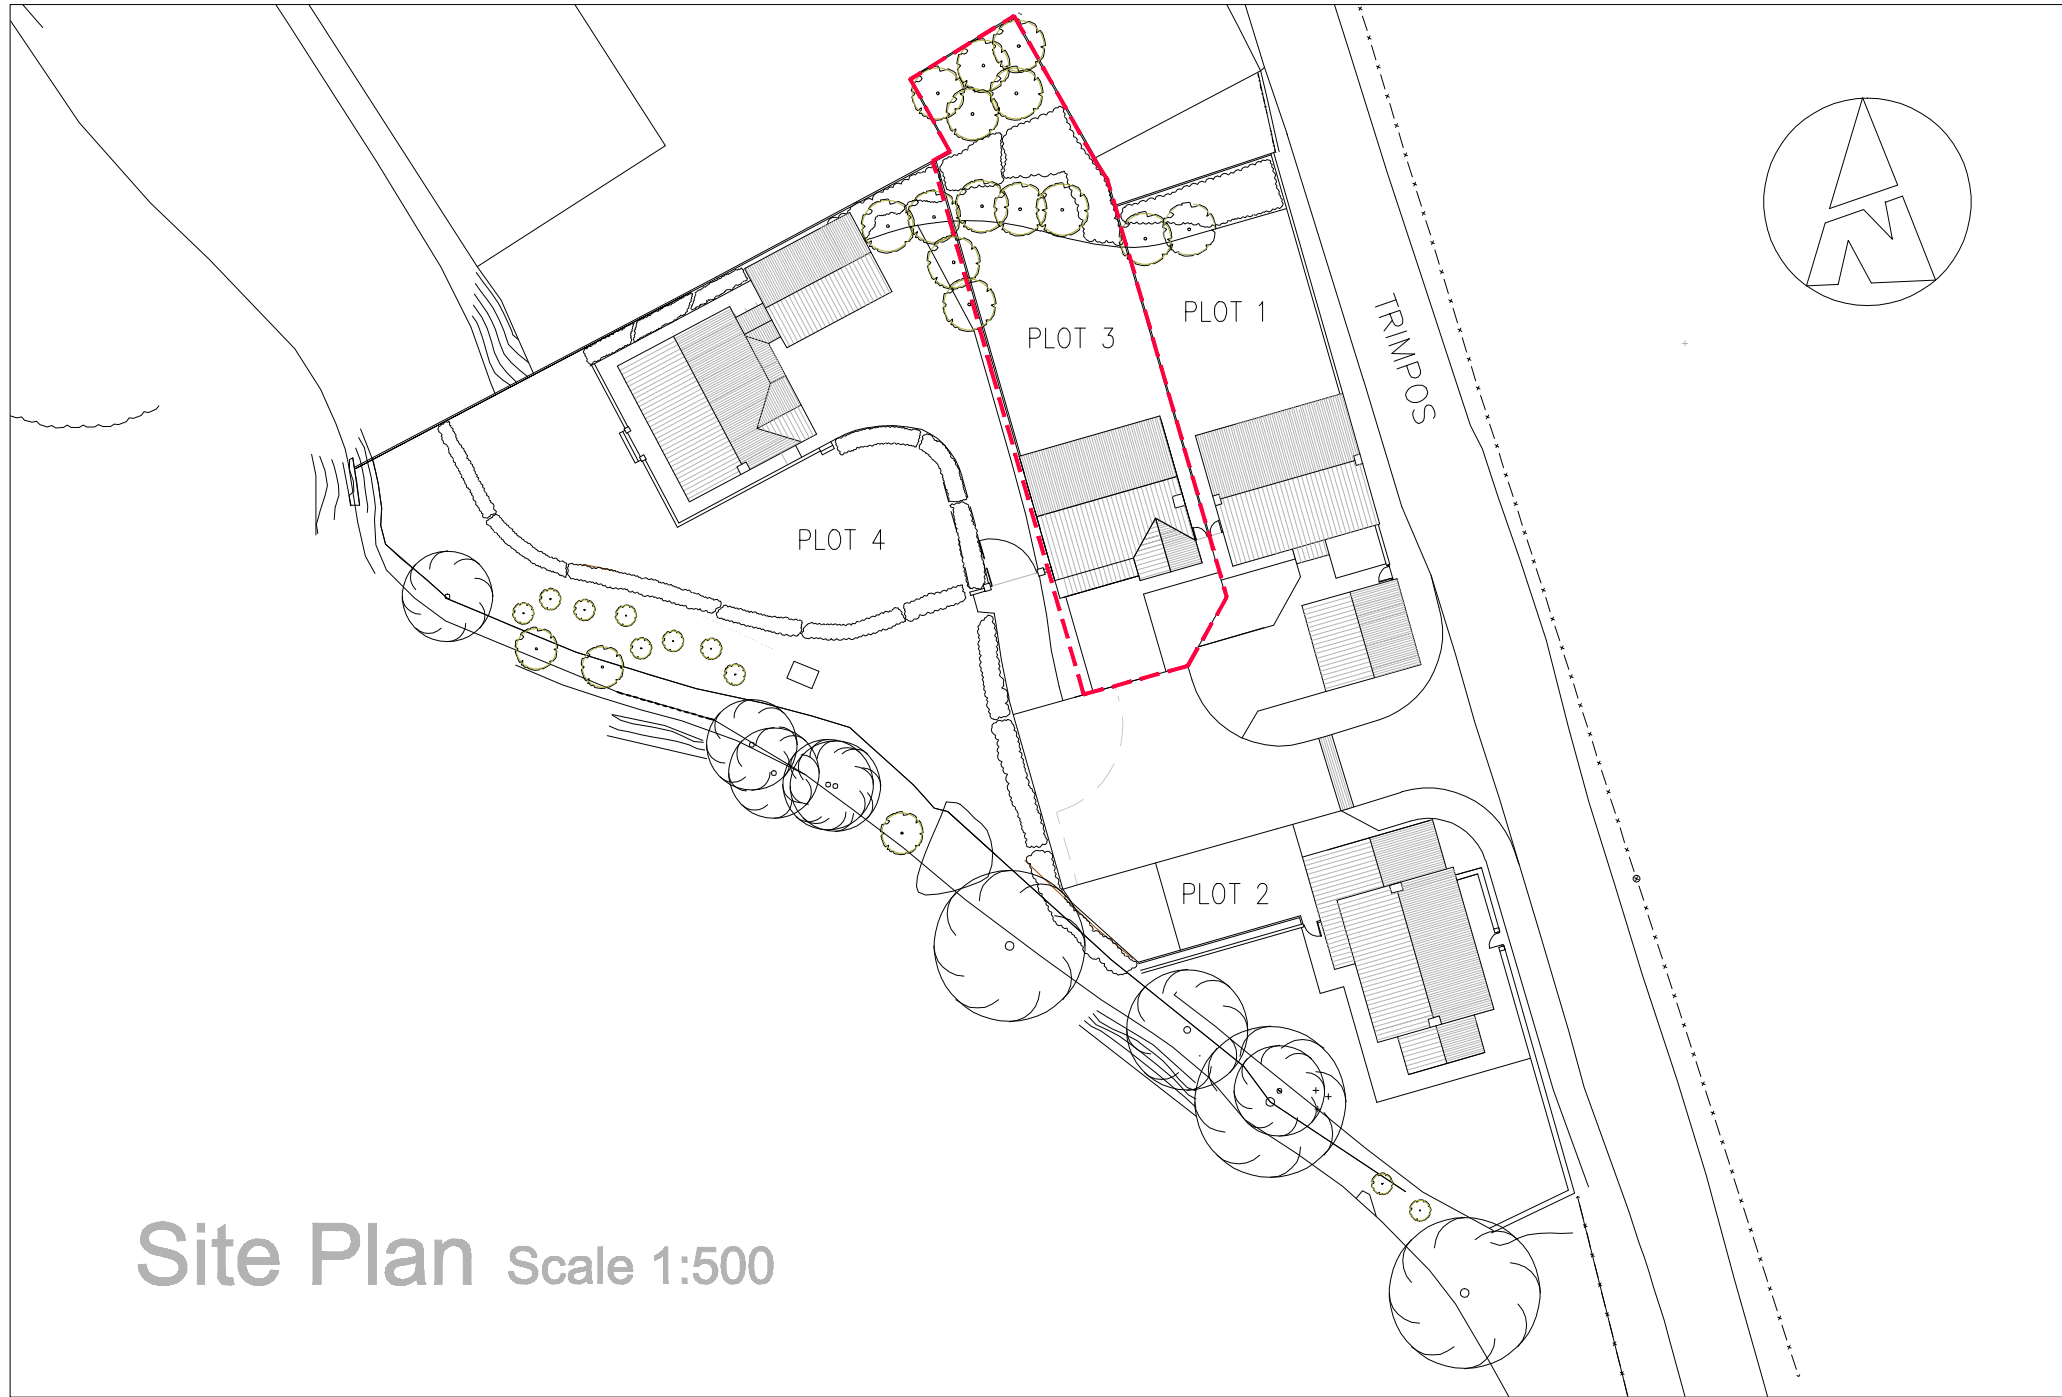


Site Plan Scale 1:500

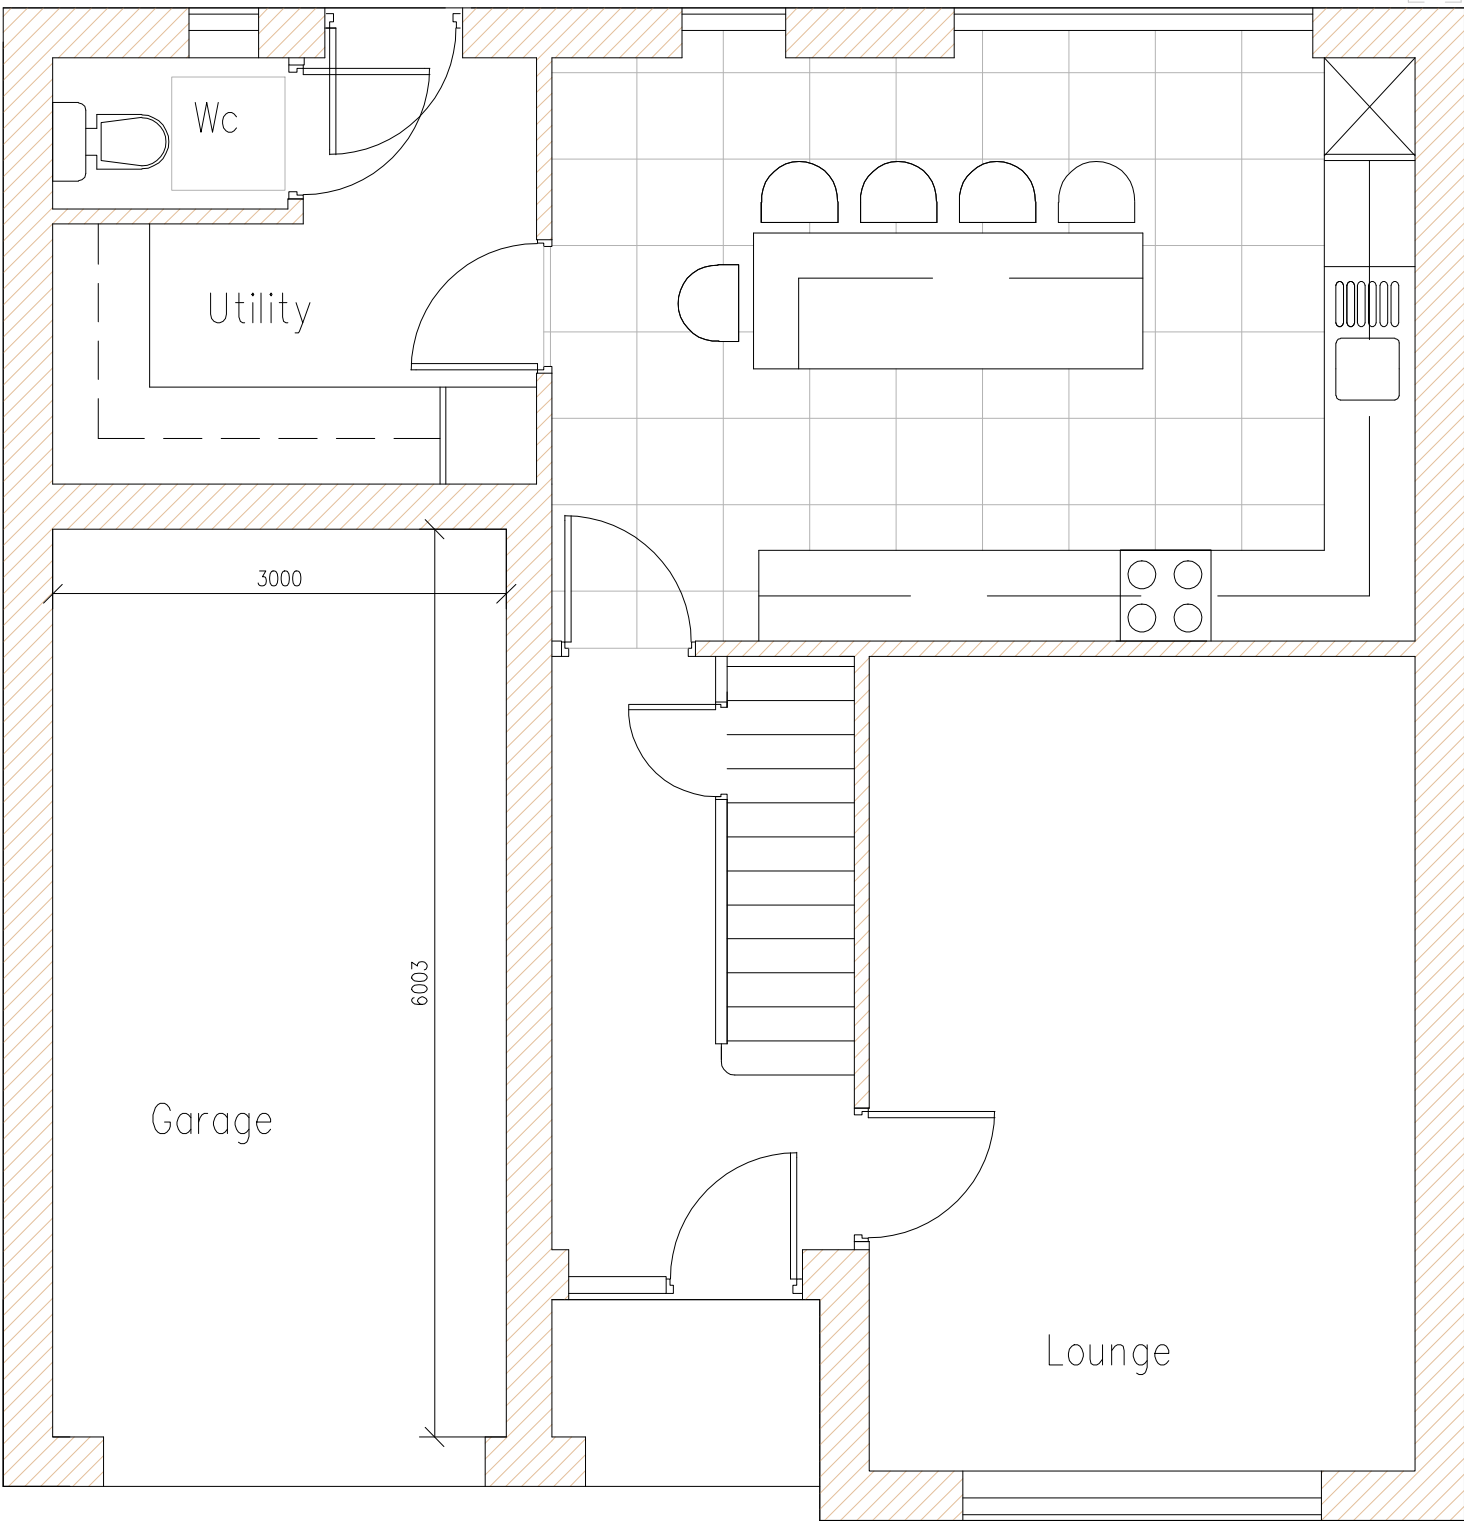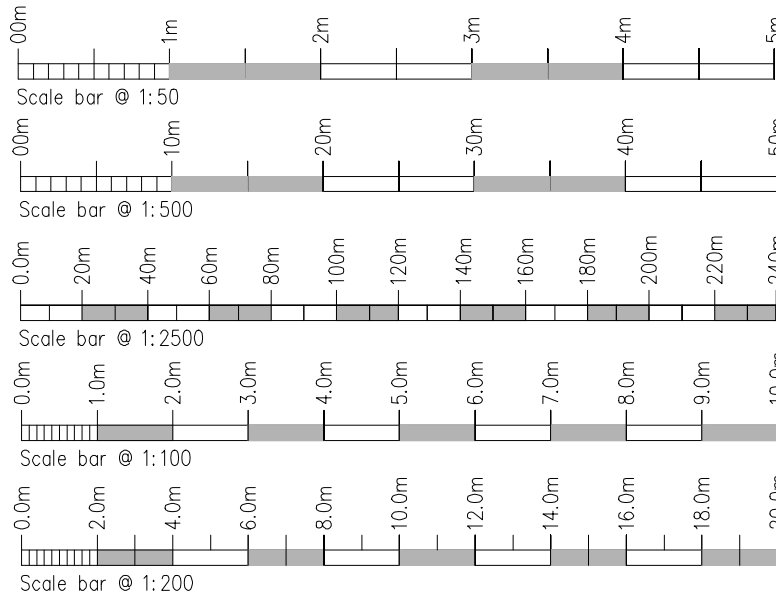

Ground Floor Scale 1:50

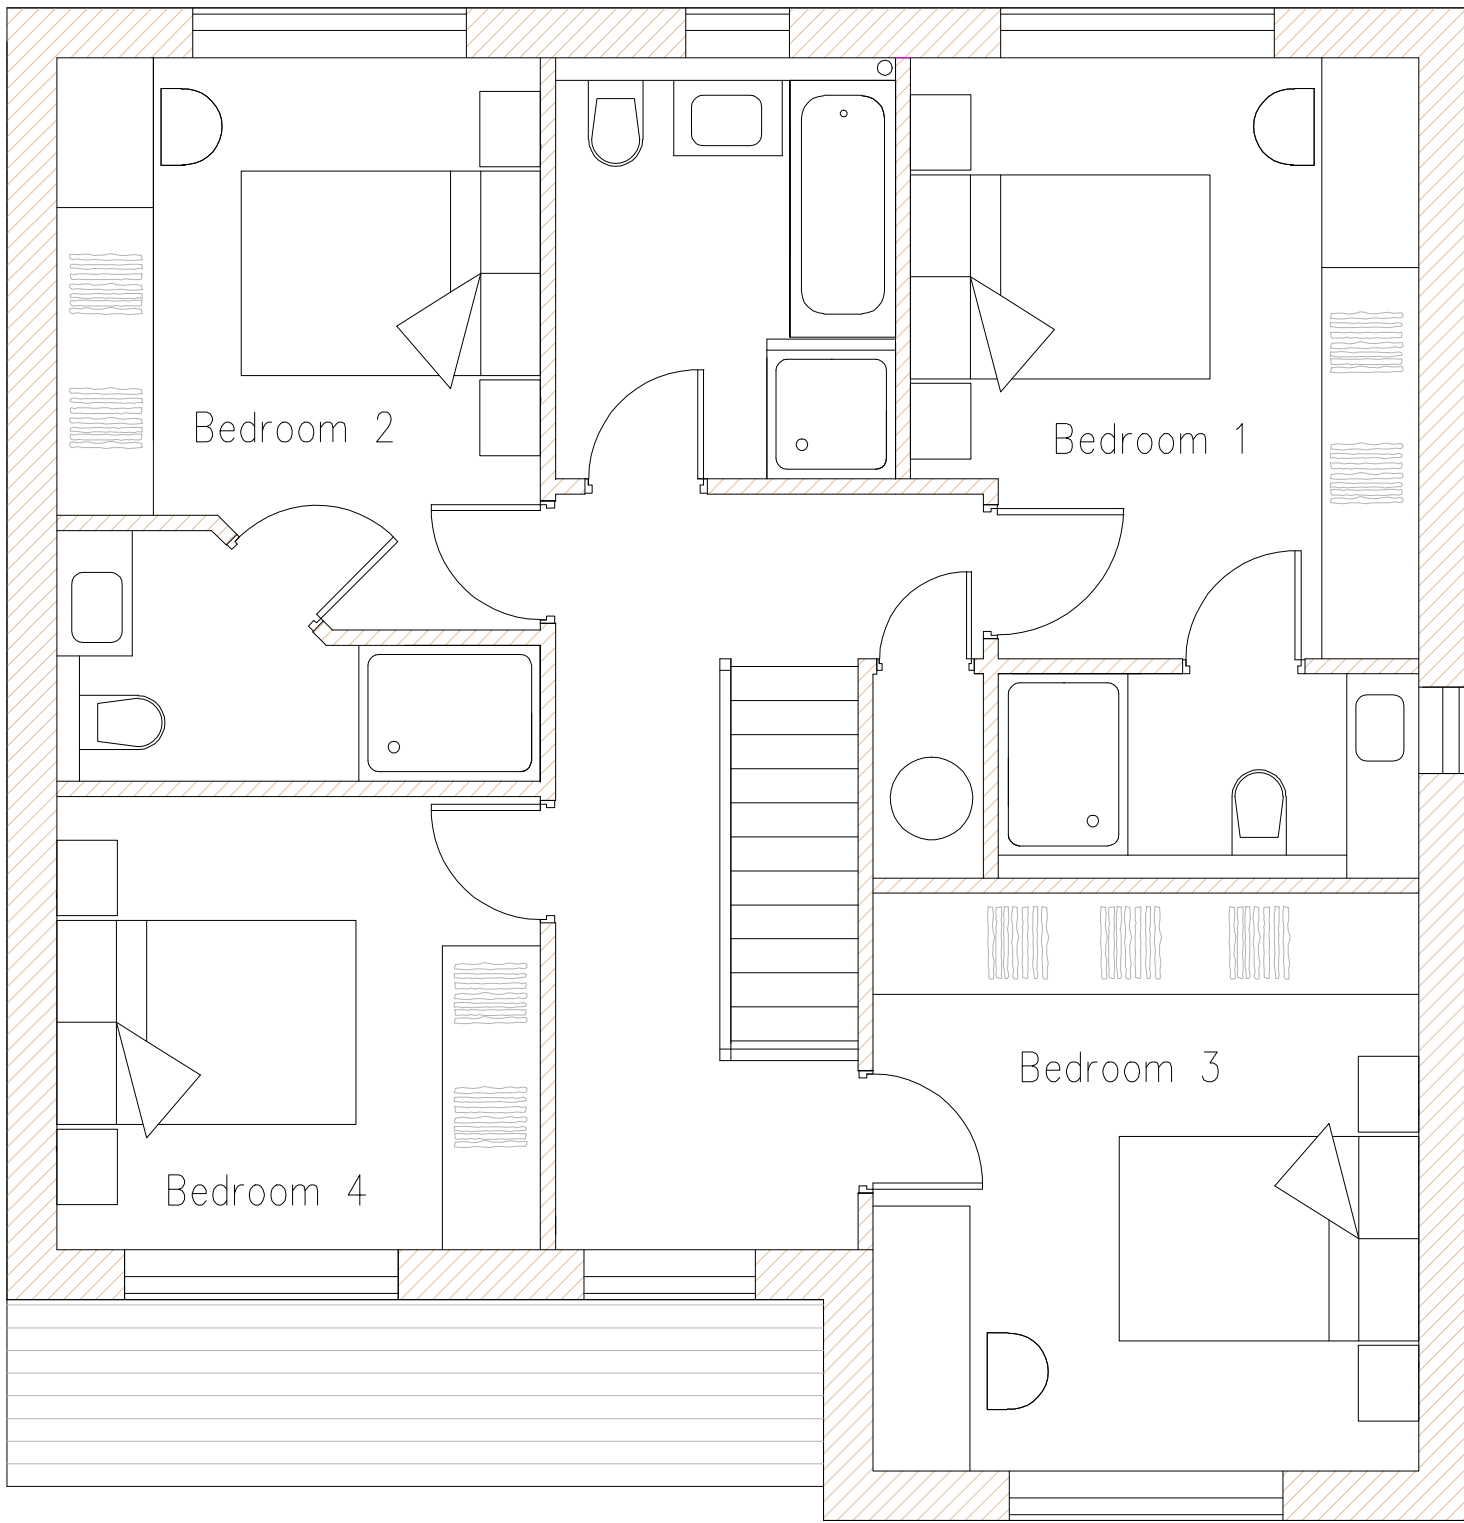

First Floor Scale 1:50

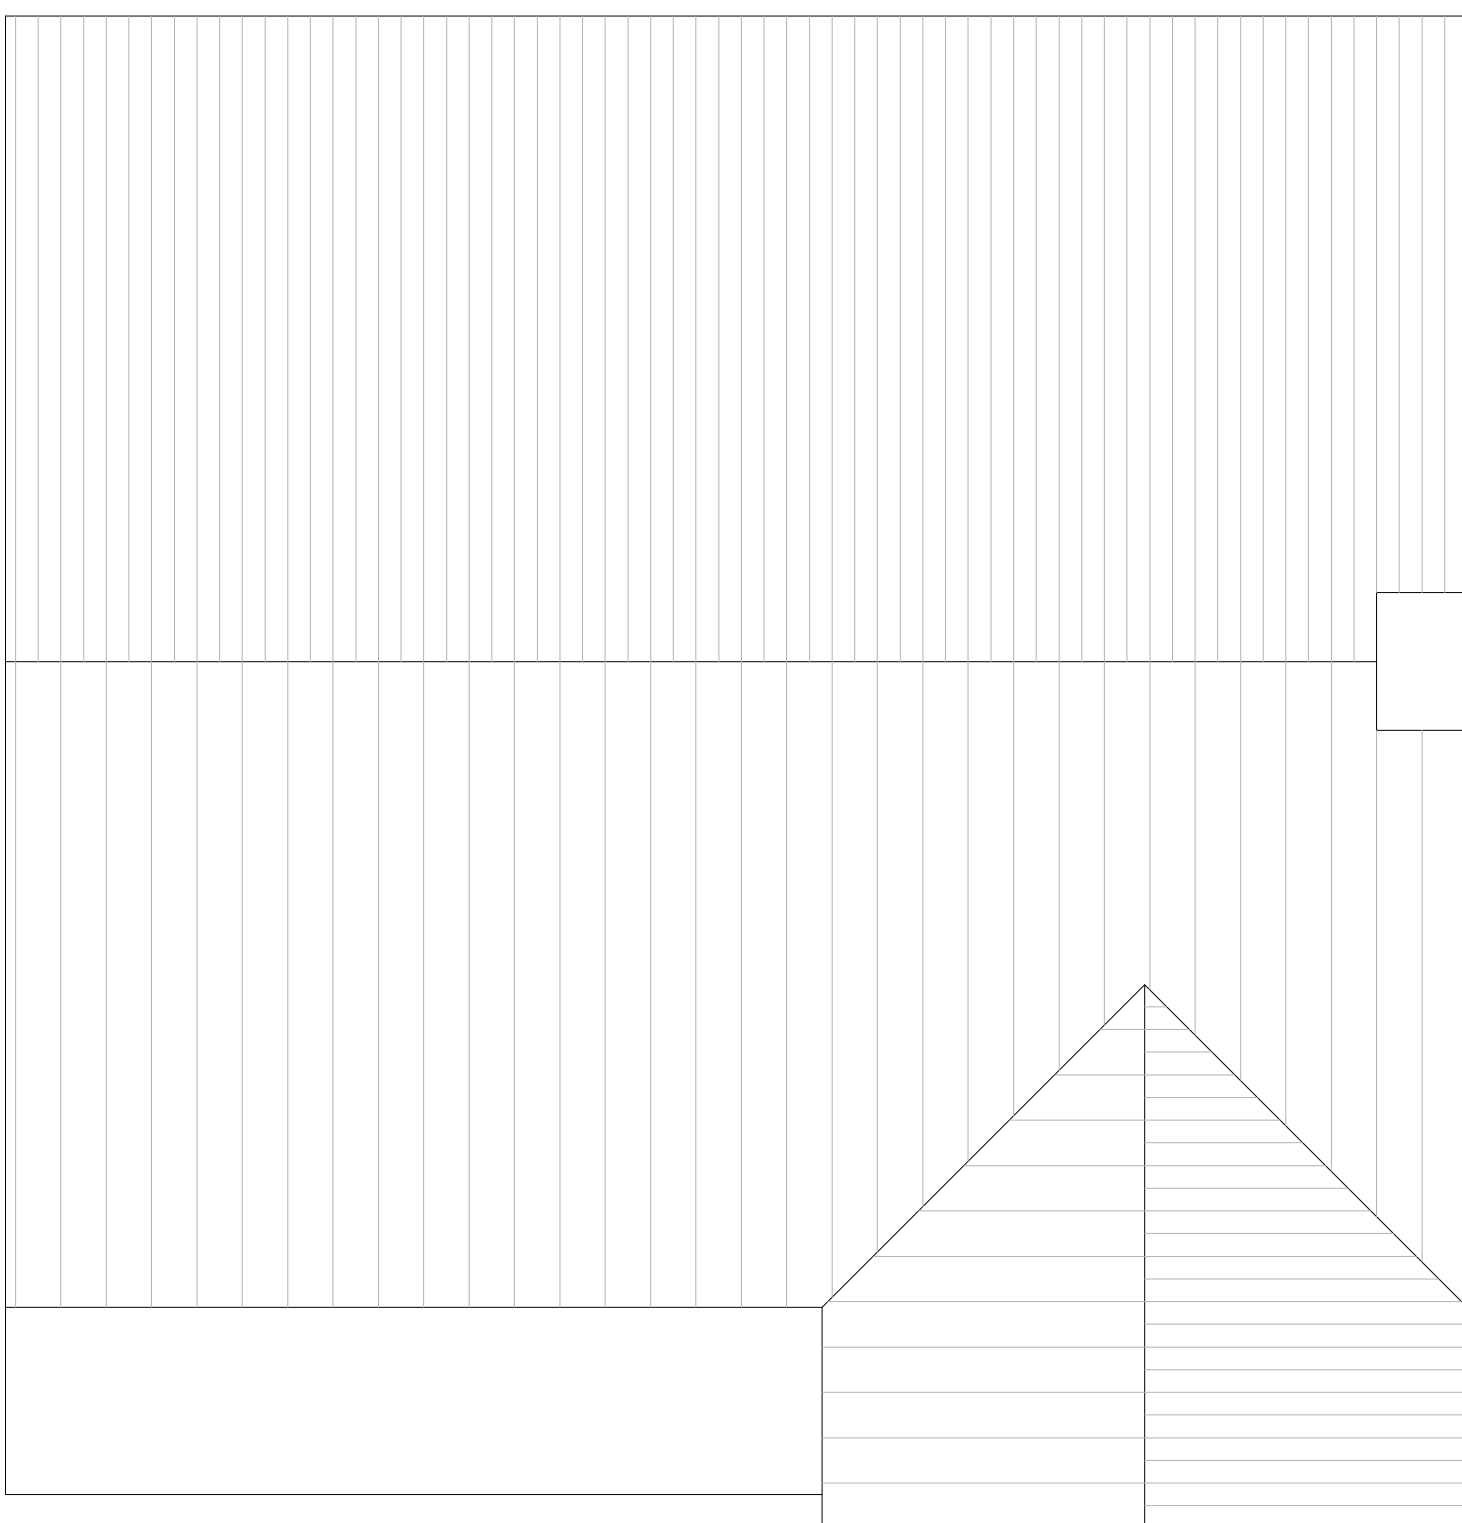

Roof Plan Scale 1:50

Rev.	Drawn	Comments.	Date

MAC
ARCHITECTURAL DESIGN LTD
Moorland House, 123 Moorland Road, Burslem, ST6 1JD.
T:01782 503302 E:admin@mac-arch.co.uk

Client:
Mr D Hamilton & Dr C Craven.

Project:
**Proposed Residential Development
at Adderley Mill, Timpos, Nr Cheadle.
Staffordshire ST10 2NJ
(Eastings 399162 Northings 343906)**

Title:
Plans & Elevations. (Plot 3)

Status:
Planning.