






East Elevation Scale 1:50

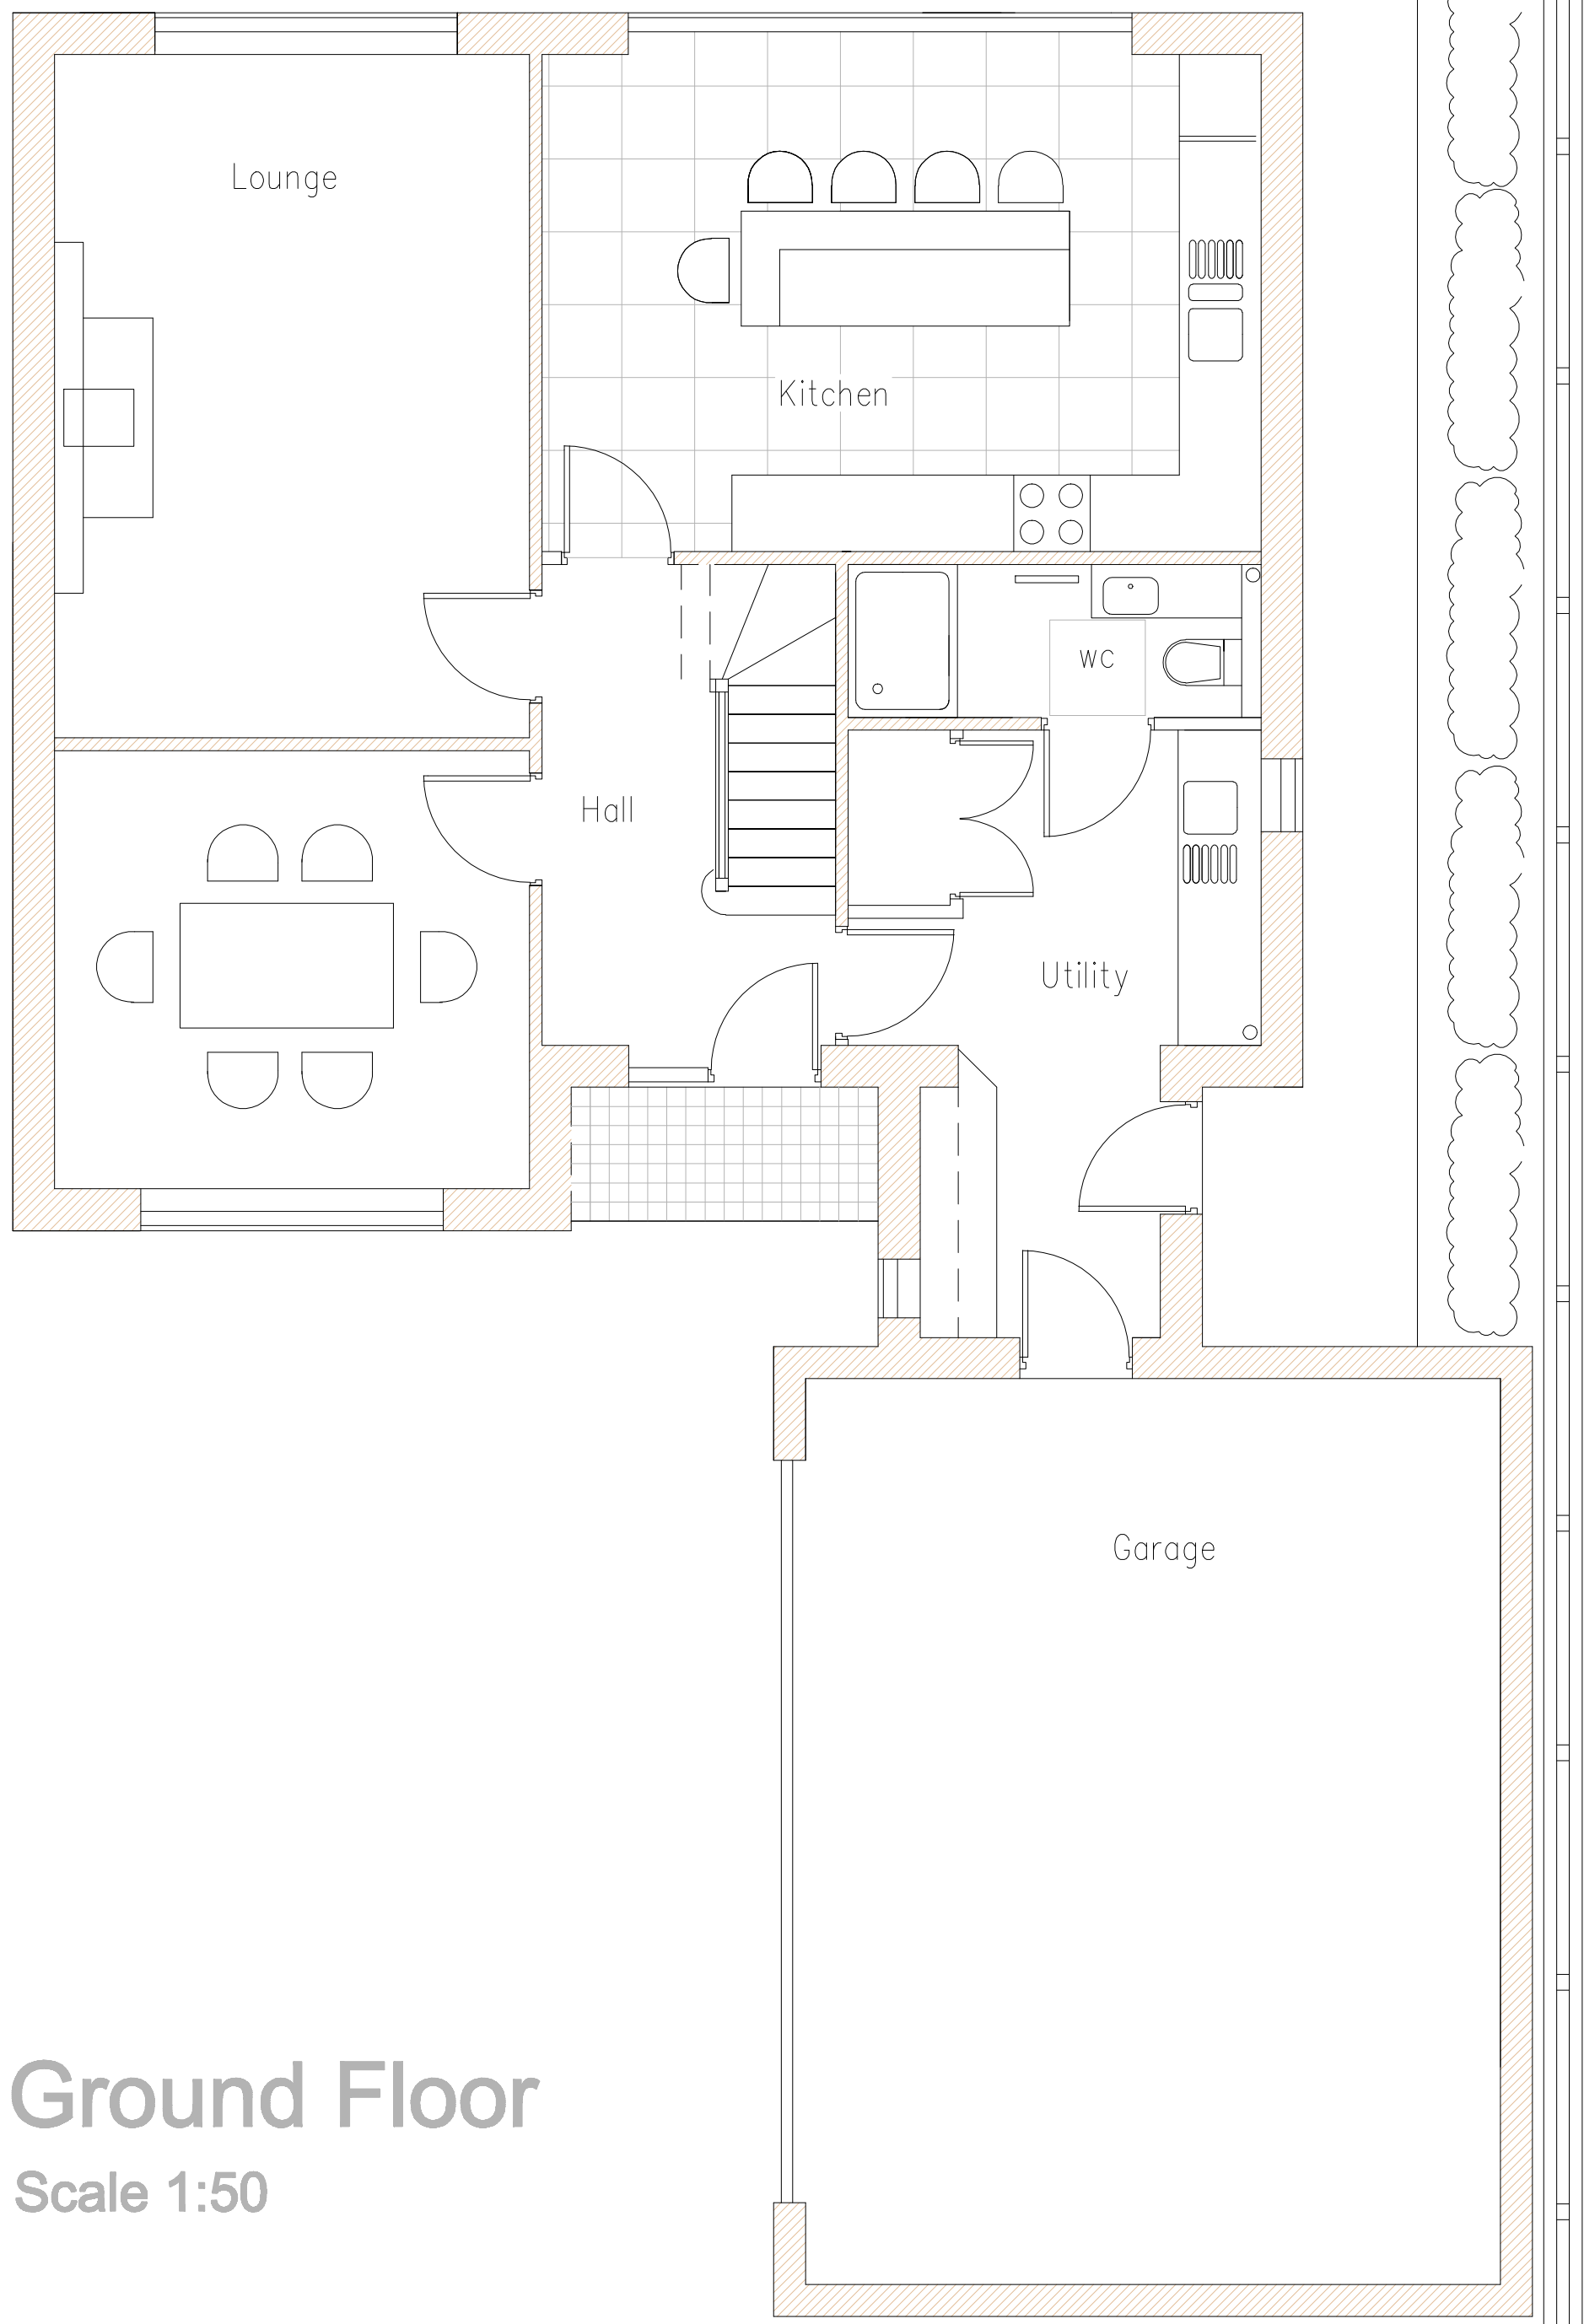

Ground Floor Scale 1:50

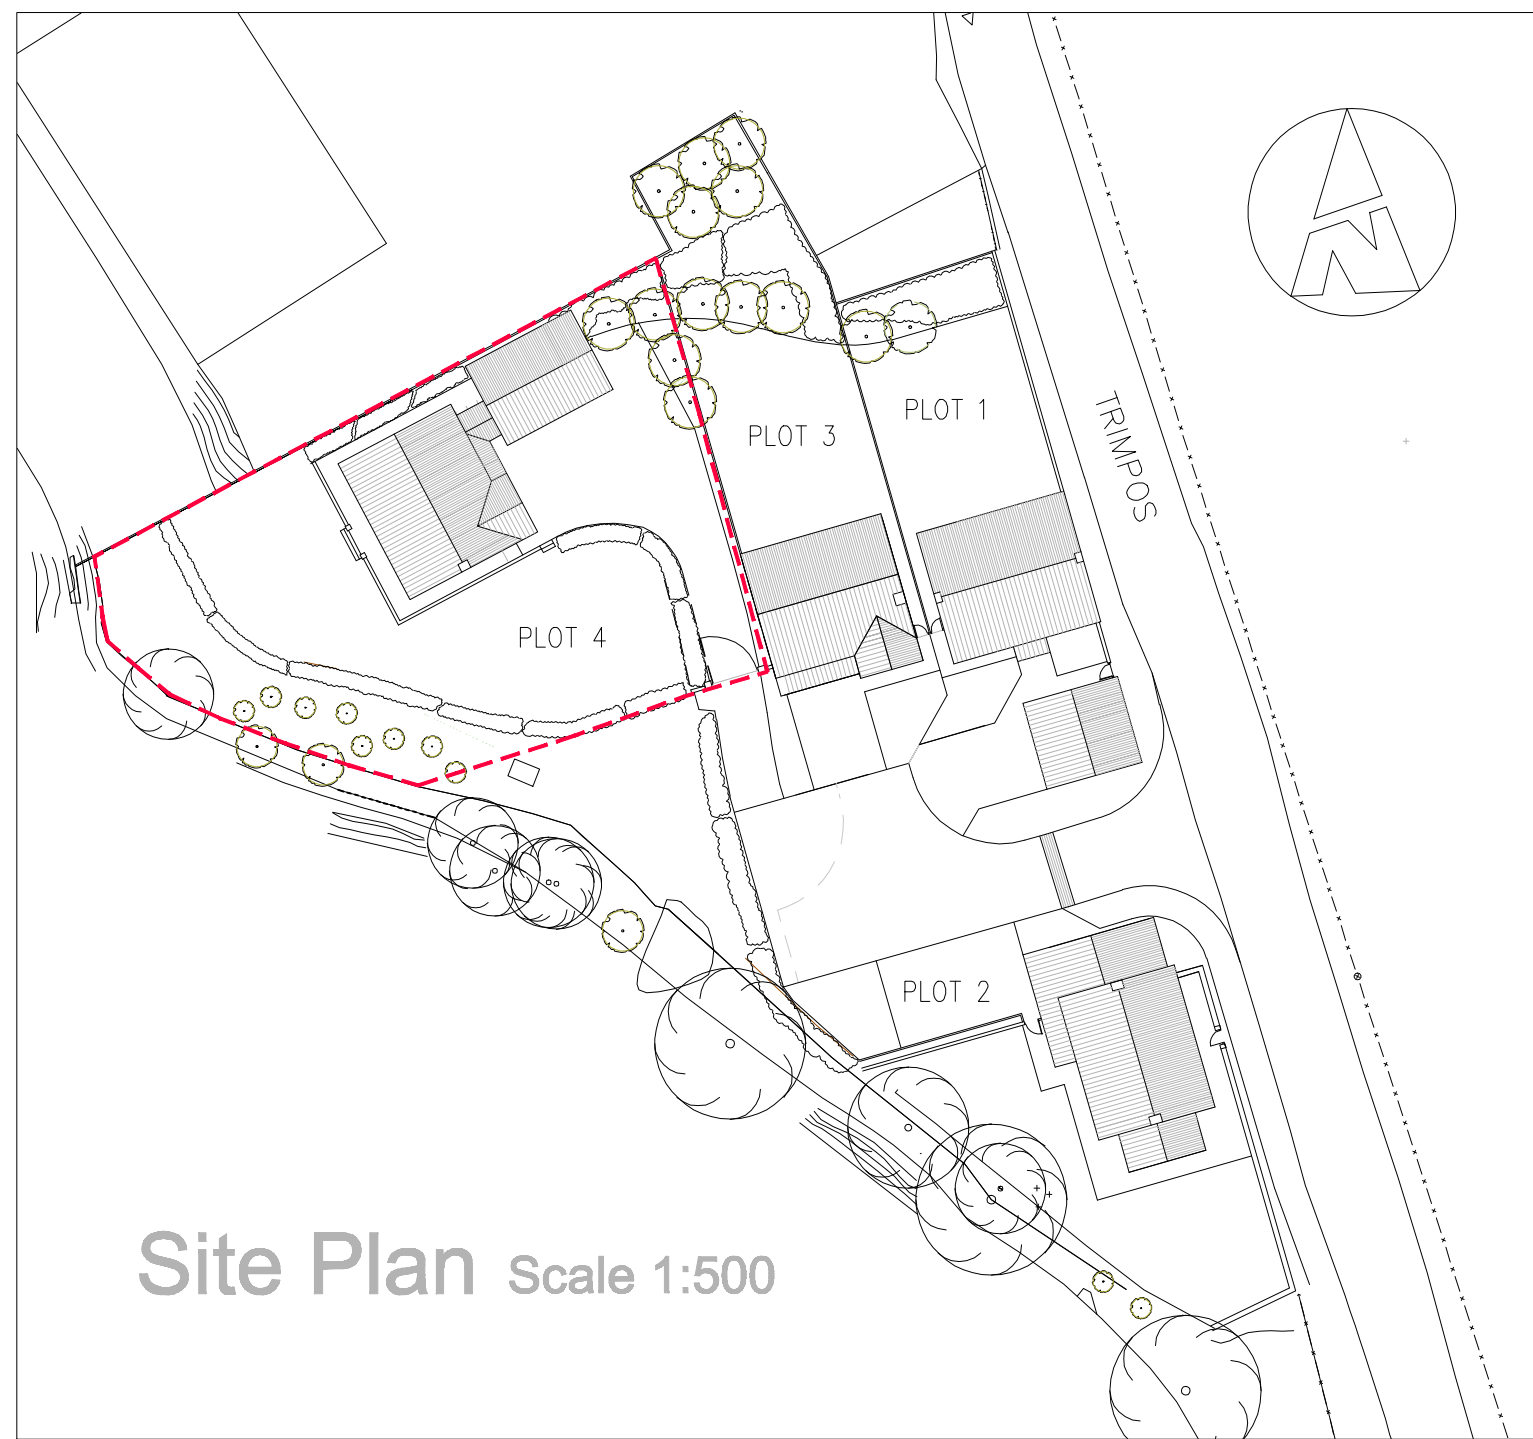

Site Plan Scale 1:500

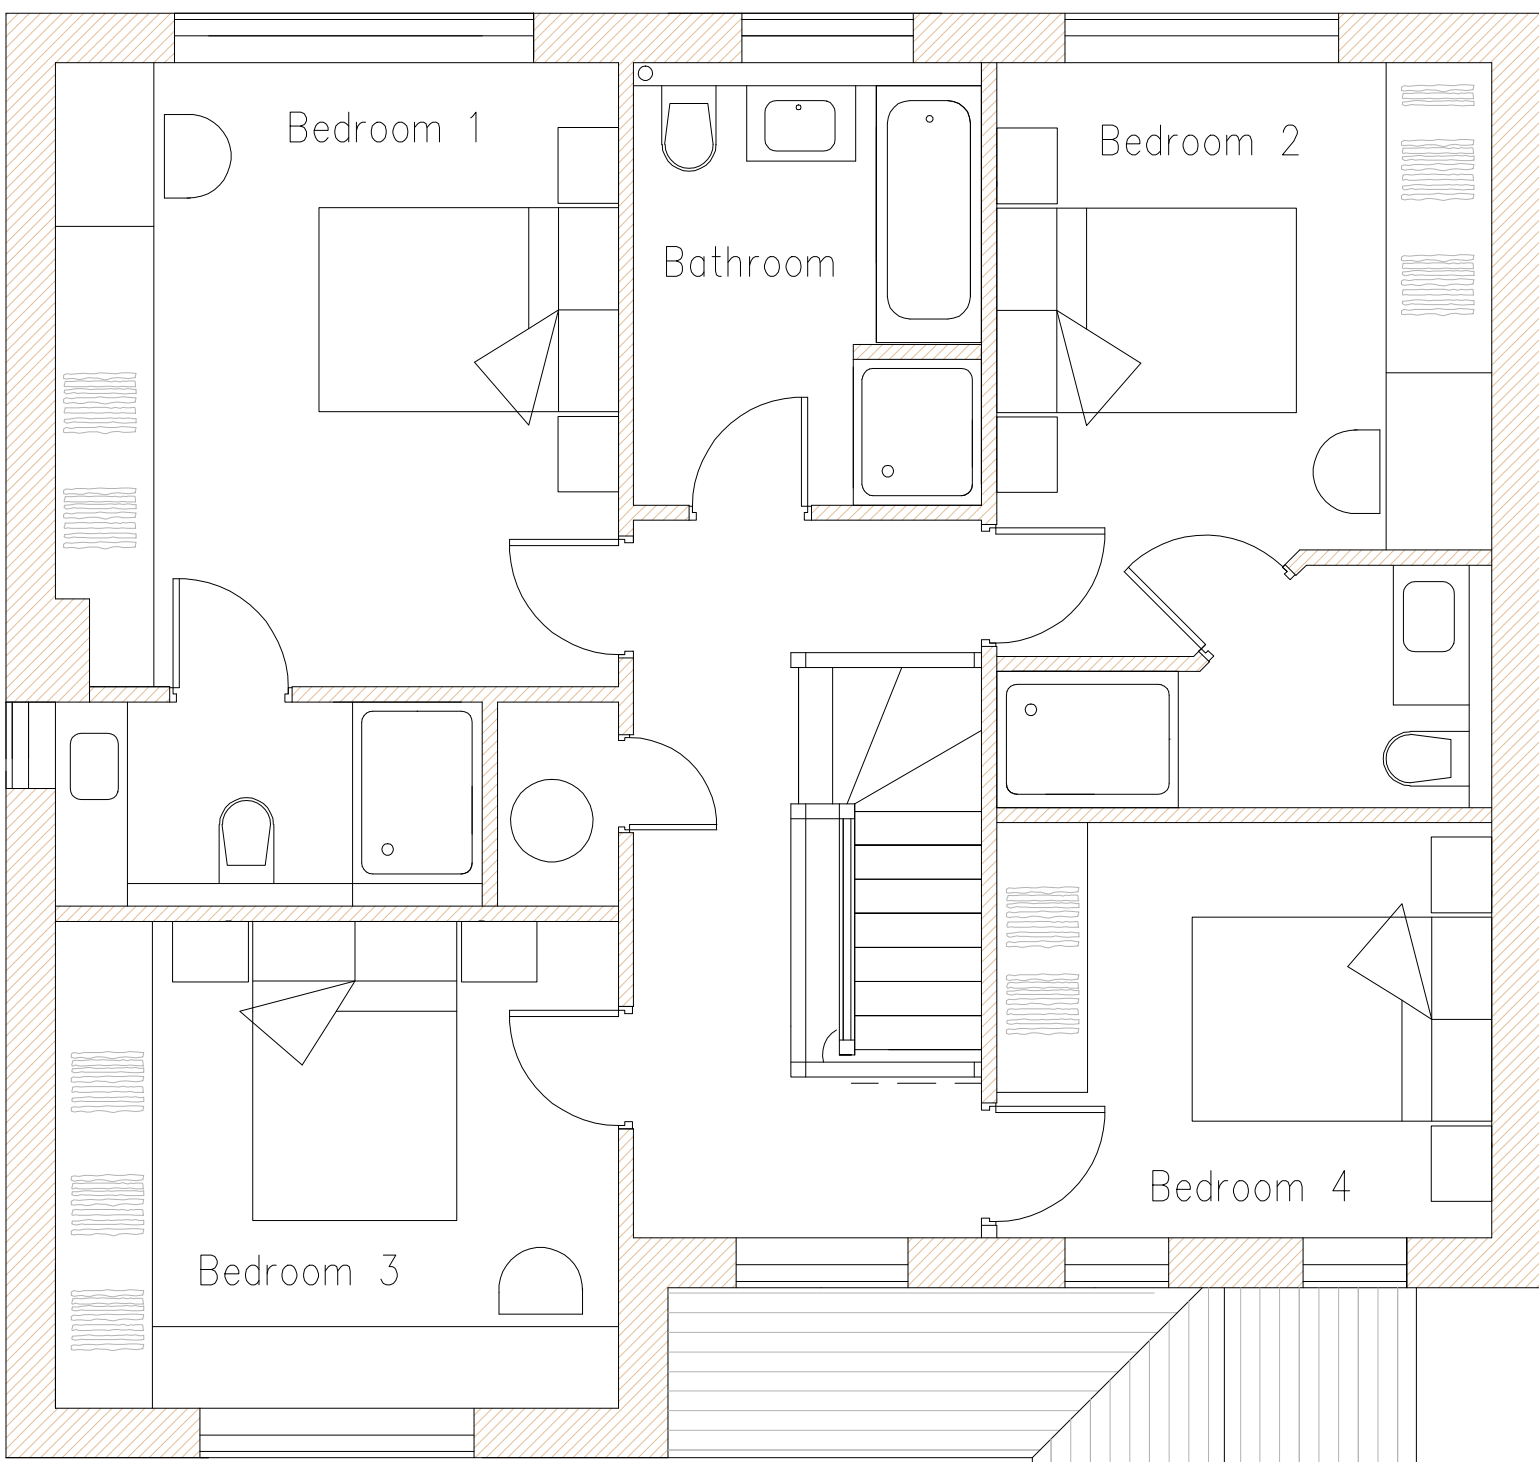


First Floor Scale 1:50



West Elevation Scale 1:100



East Elevation Scale 1:100

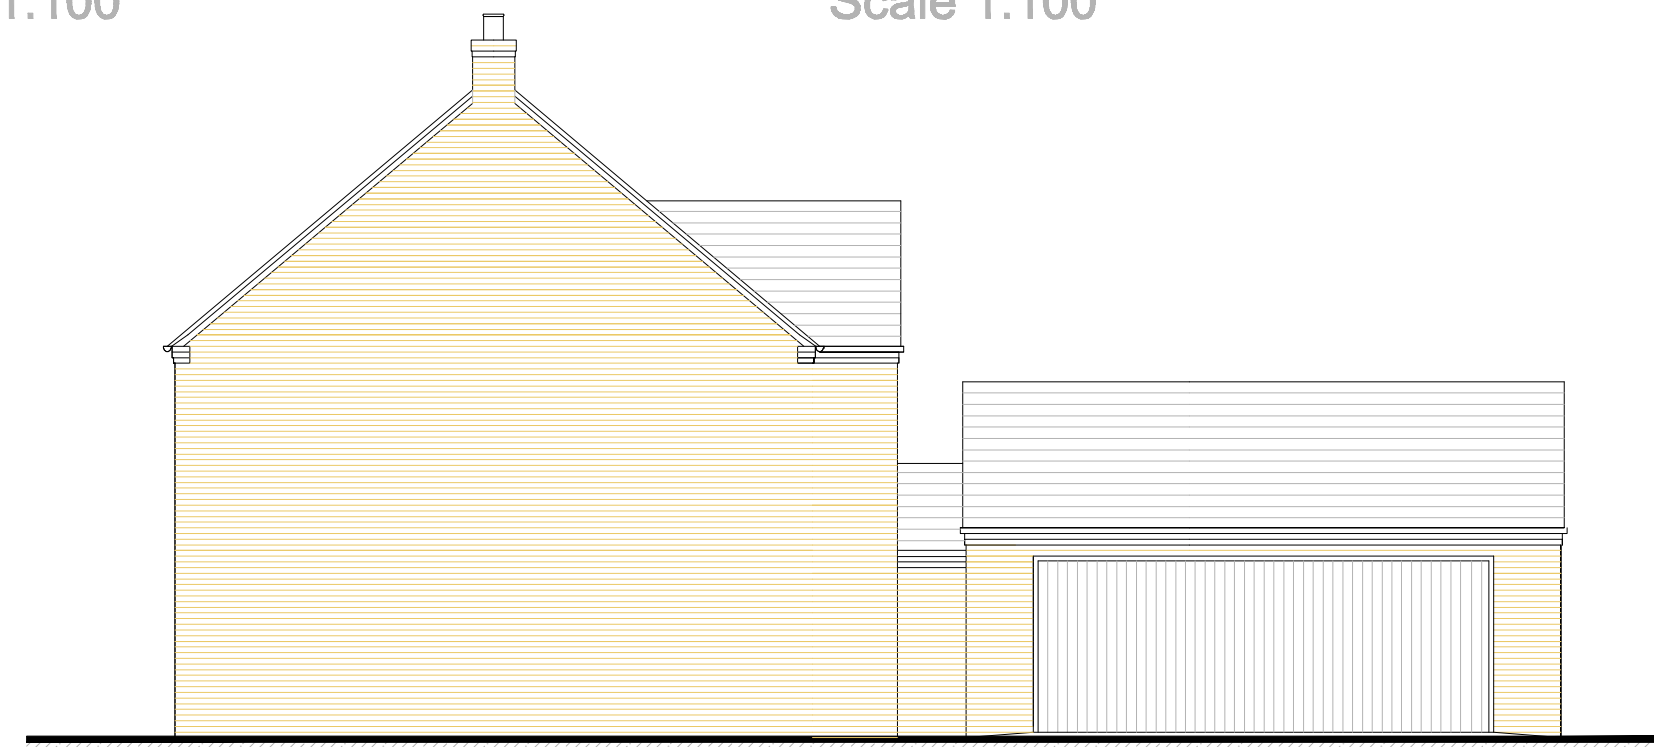

South Elevation Scale 1:100




North Elevation Scale 1:100



Roof Plan Scale 1:100

©MAC ARCHITECTURAL DESIGN LTD. All rights reserved.
This Drawing and its contents has been produced for the Client only and is not intended for any other person or for any other purpose than the Drawing Status. No part of this drawing and associated graphical contents may be reproduced, copied, modified or distributed, without the prior written consent of MAC Architectural Design Ltd.

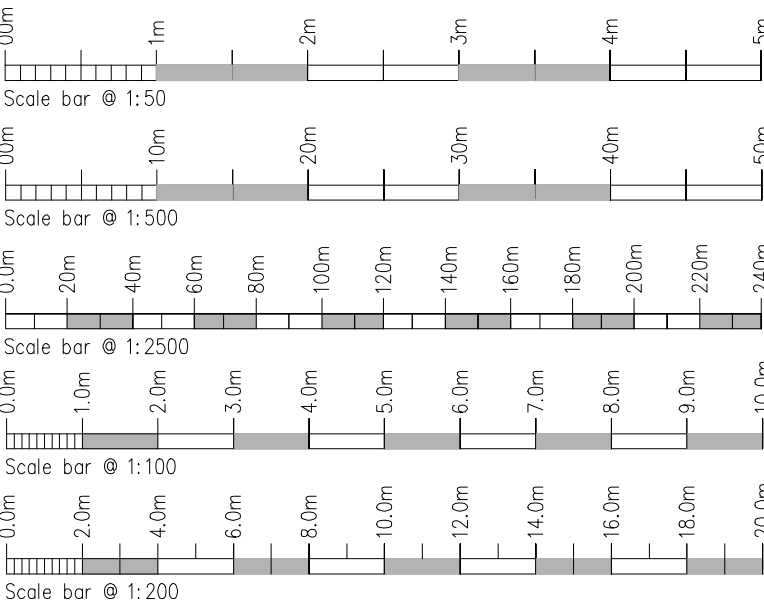

Rev.	Drawn	Comments.	Date

MAC
ARCHITECTURAL DESIGN LTD
Moorland House, 123 Moorland Road, Burslem, ST6 1JD.
T:01782 503302 E:admin@mac-arch.co.uk

Client:
Mr D Hamilton & Dr C Craven.

Project:
**Proposed Residential Development
at Adderley Mill, Timpos, Nr Cheadle.
Staffordshire ST10 2NJ
(Eastings 399162 Northings 343906)**

Title:
Plans & Elevations. (Plot 4)

Status:
Planning.

Paper A1: Drawn: ACBailey Sept. 2020 Drawing Ref: 1487-14