


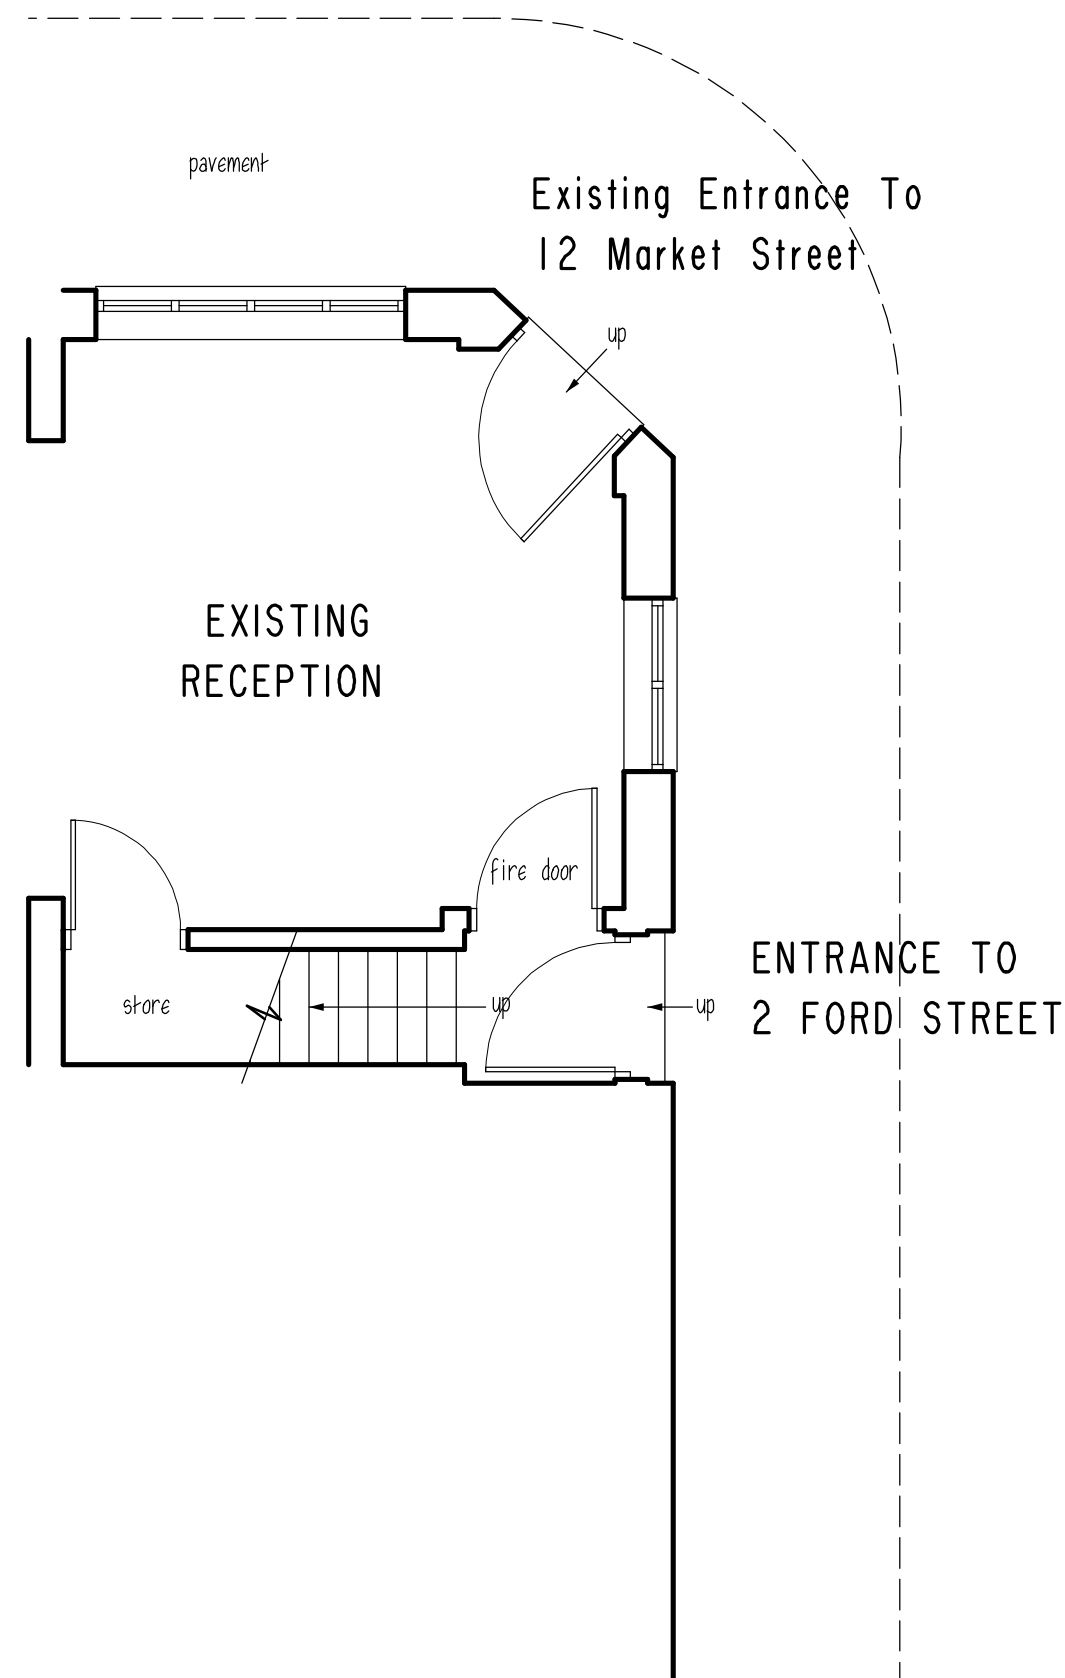


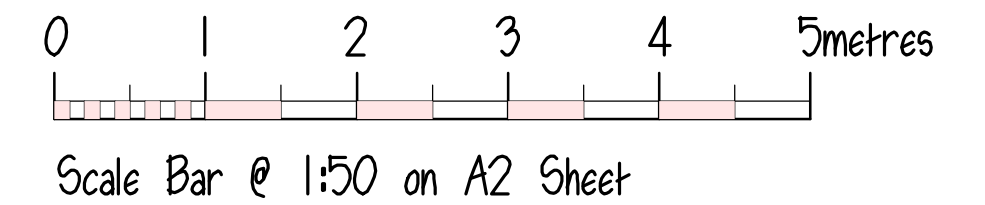

PART GROUND FLOOR PLAN

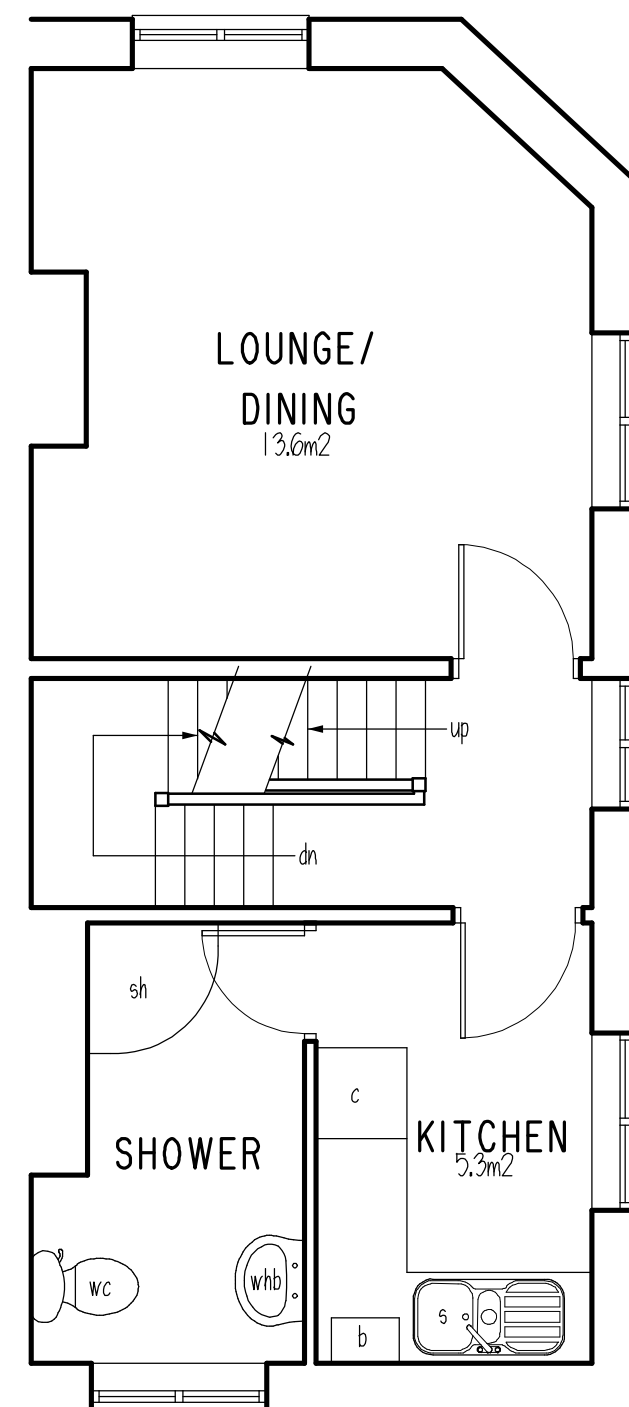

FIRST FLOOR PLAN

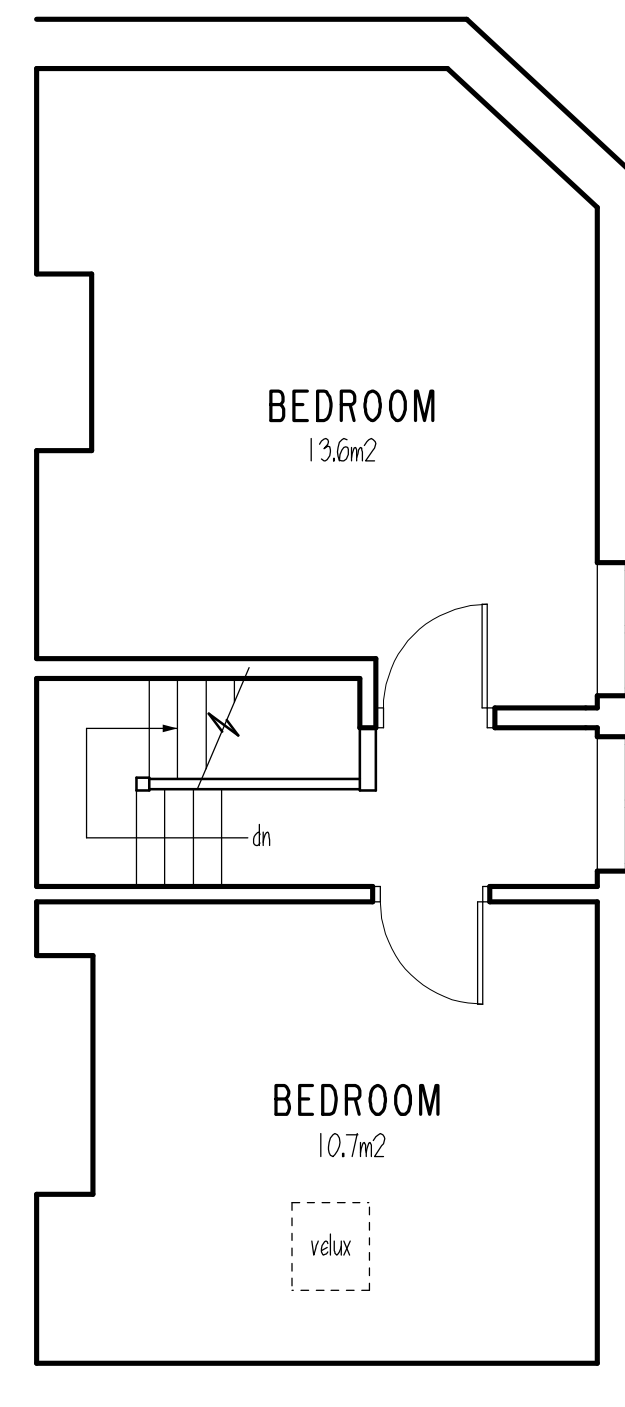

SECOND FLOOR PLAN



Clients are advised to clarify dimensions with the author prior to setting out and not to scale from the drawing. This drawing is copyright and should not be reproduced without the written consent of RLM ASSOCIATES.

RLM ASSOCIATES

JOB 2, FORD STREET, LEEK.		
CLIENT Mr. N. UPRIGHT.		
DRAWING FLOOR PLANS AS PROPOSED.		
DATE April 2021.	SCALE 1:50.	
DRWG No. RLM540/4.	REVISION	