




SCALE 1:100




01 - First Floor Level
1:50

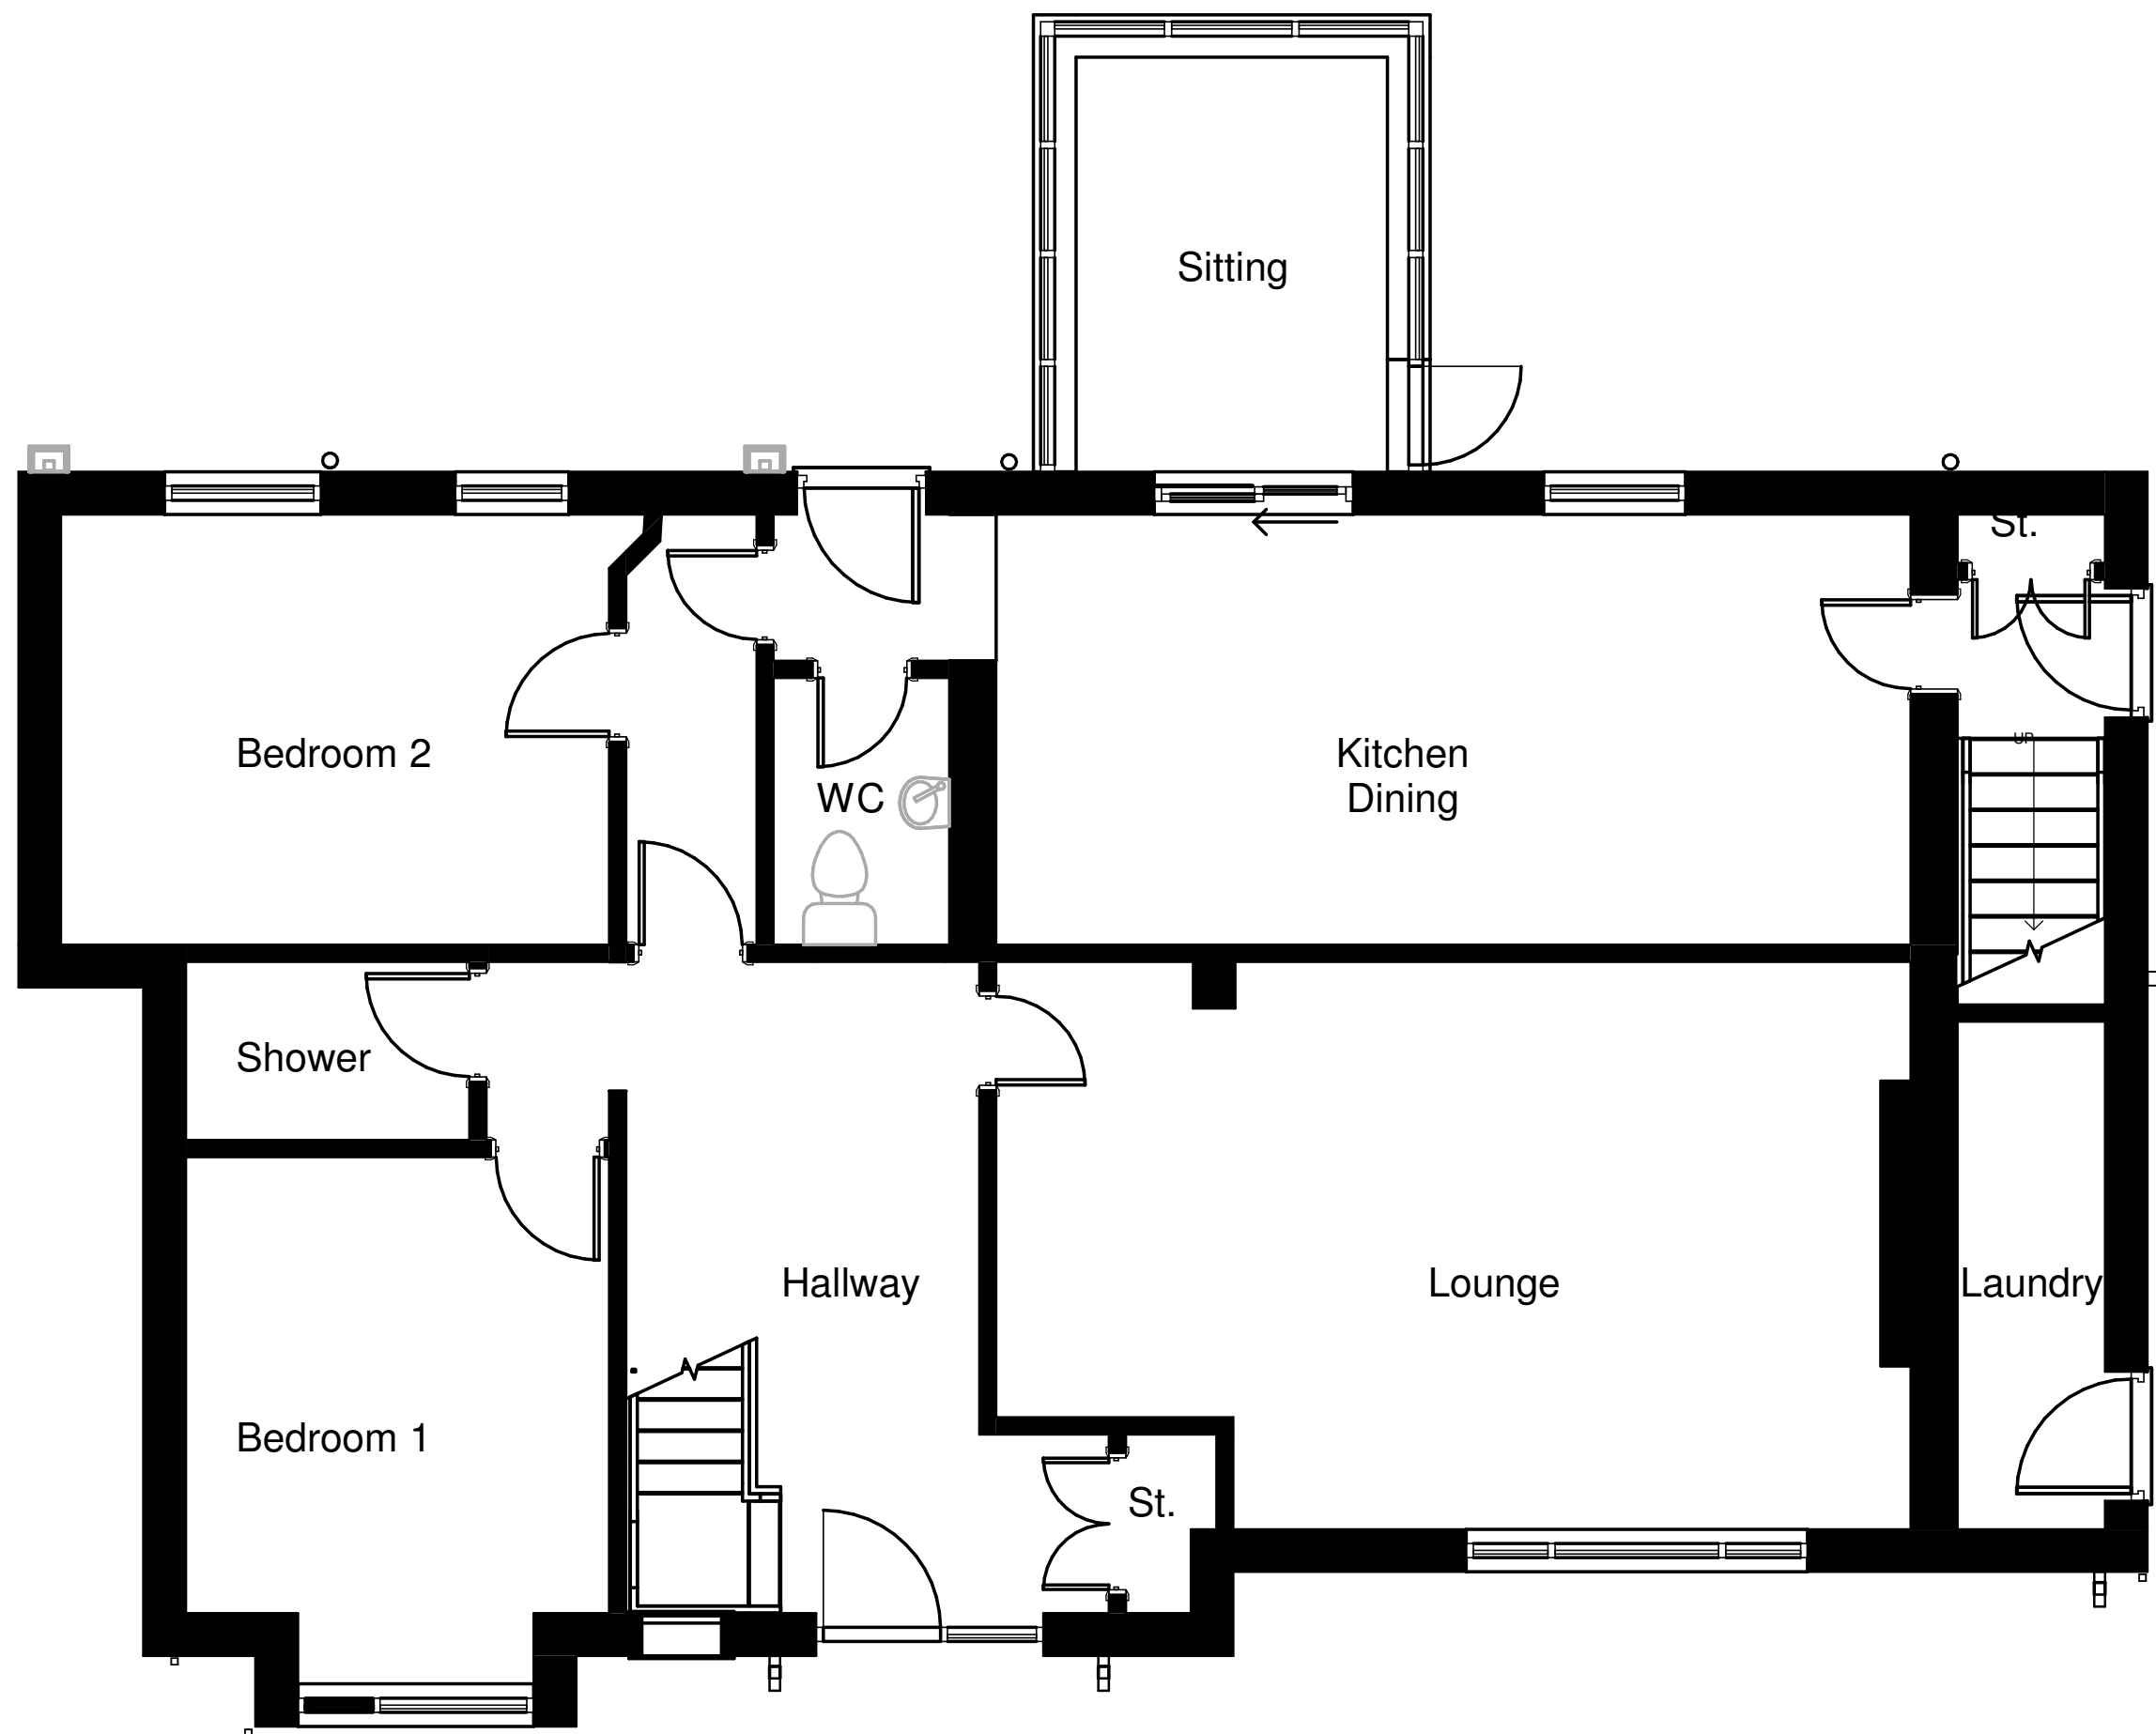

00 - Ground Floor Level
1:50




East Elevation
1:100

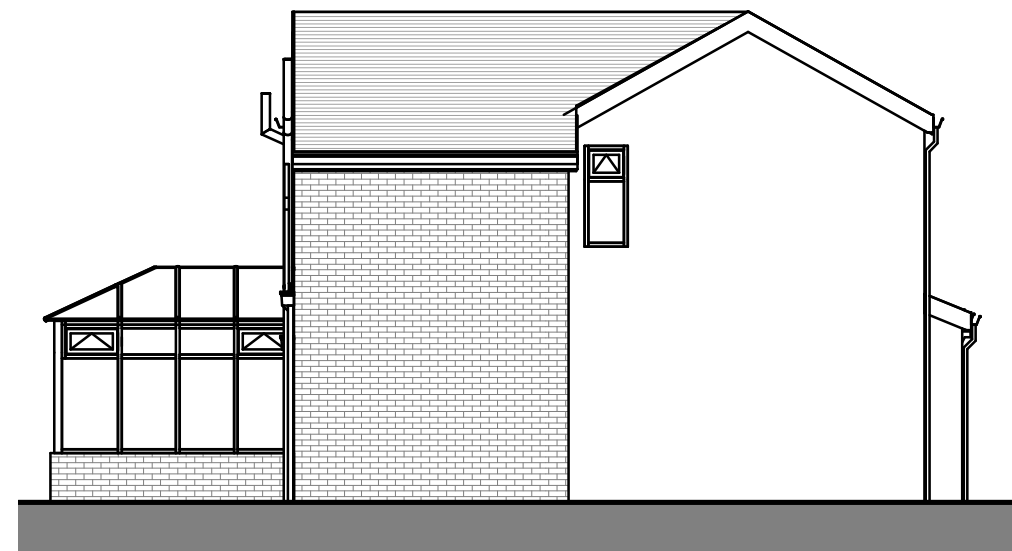

West Elevation
1:100



North Elevation
1:100

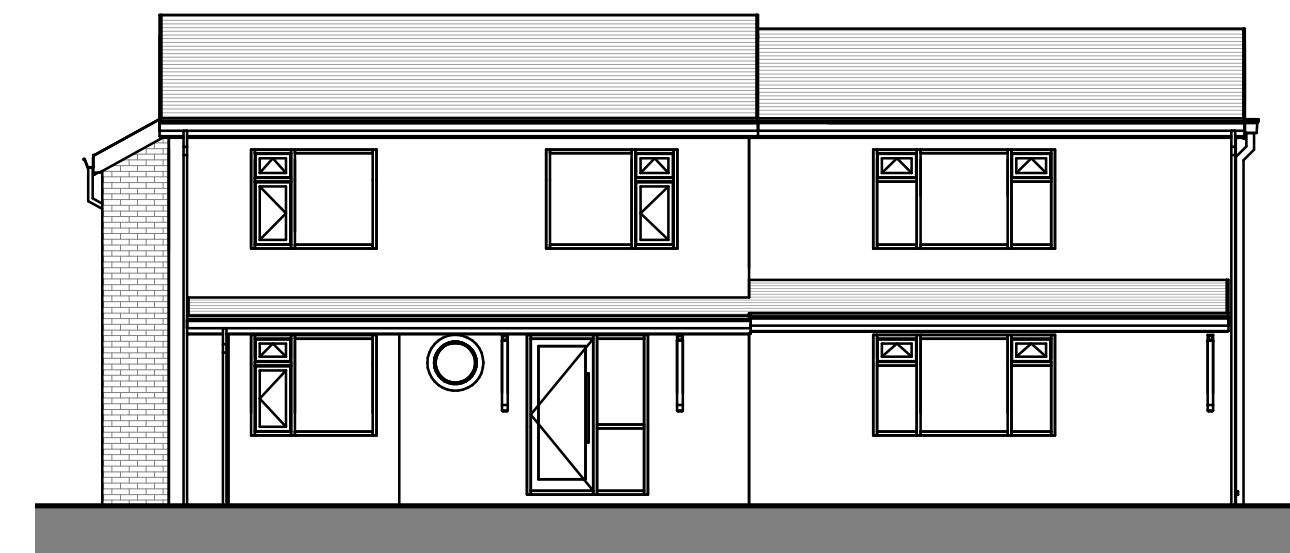

South Elevation
1:100

Rev. No.	Description	Date
DirC Architectural Ltd. 13 Kingsmill Gardens, Moston Manchester M40 5GS m: 07940 553 458 e: dirc@btinternet.co.uk		
Client:	Compassionate Healthcare Limited	
Project:	Retrospective Change of use to residential institution (Use class C2) including elevational alterations	
Project Address:	177a Uttongeter Rd, Draycott in the Moors, Stoke-on-Trent ST11 9AB	
Sheet title:	Existing Floor Plans and Elevations	
Project number:	1878	Date: 29.10.2018
Drawn by:	DirC	Checked by: DirC
Drawing Number:	1878.201	Scale @ A1: As indicated