



SCALE 1:50

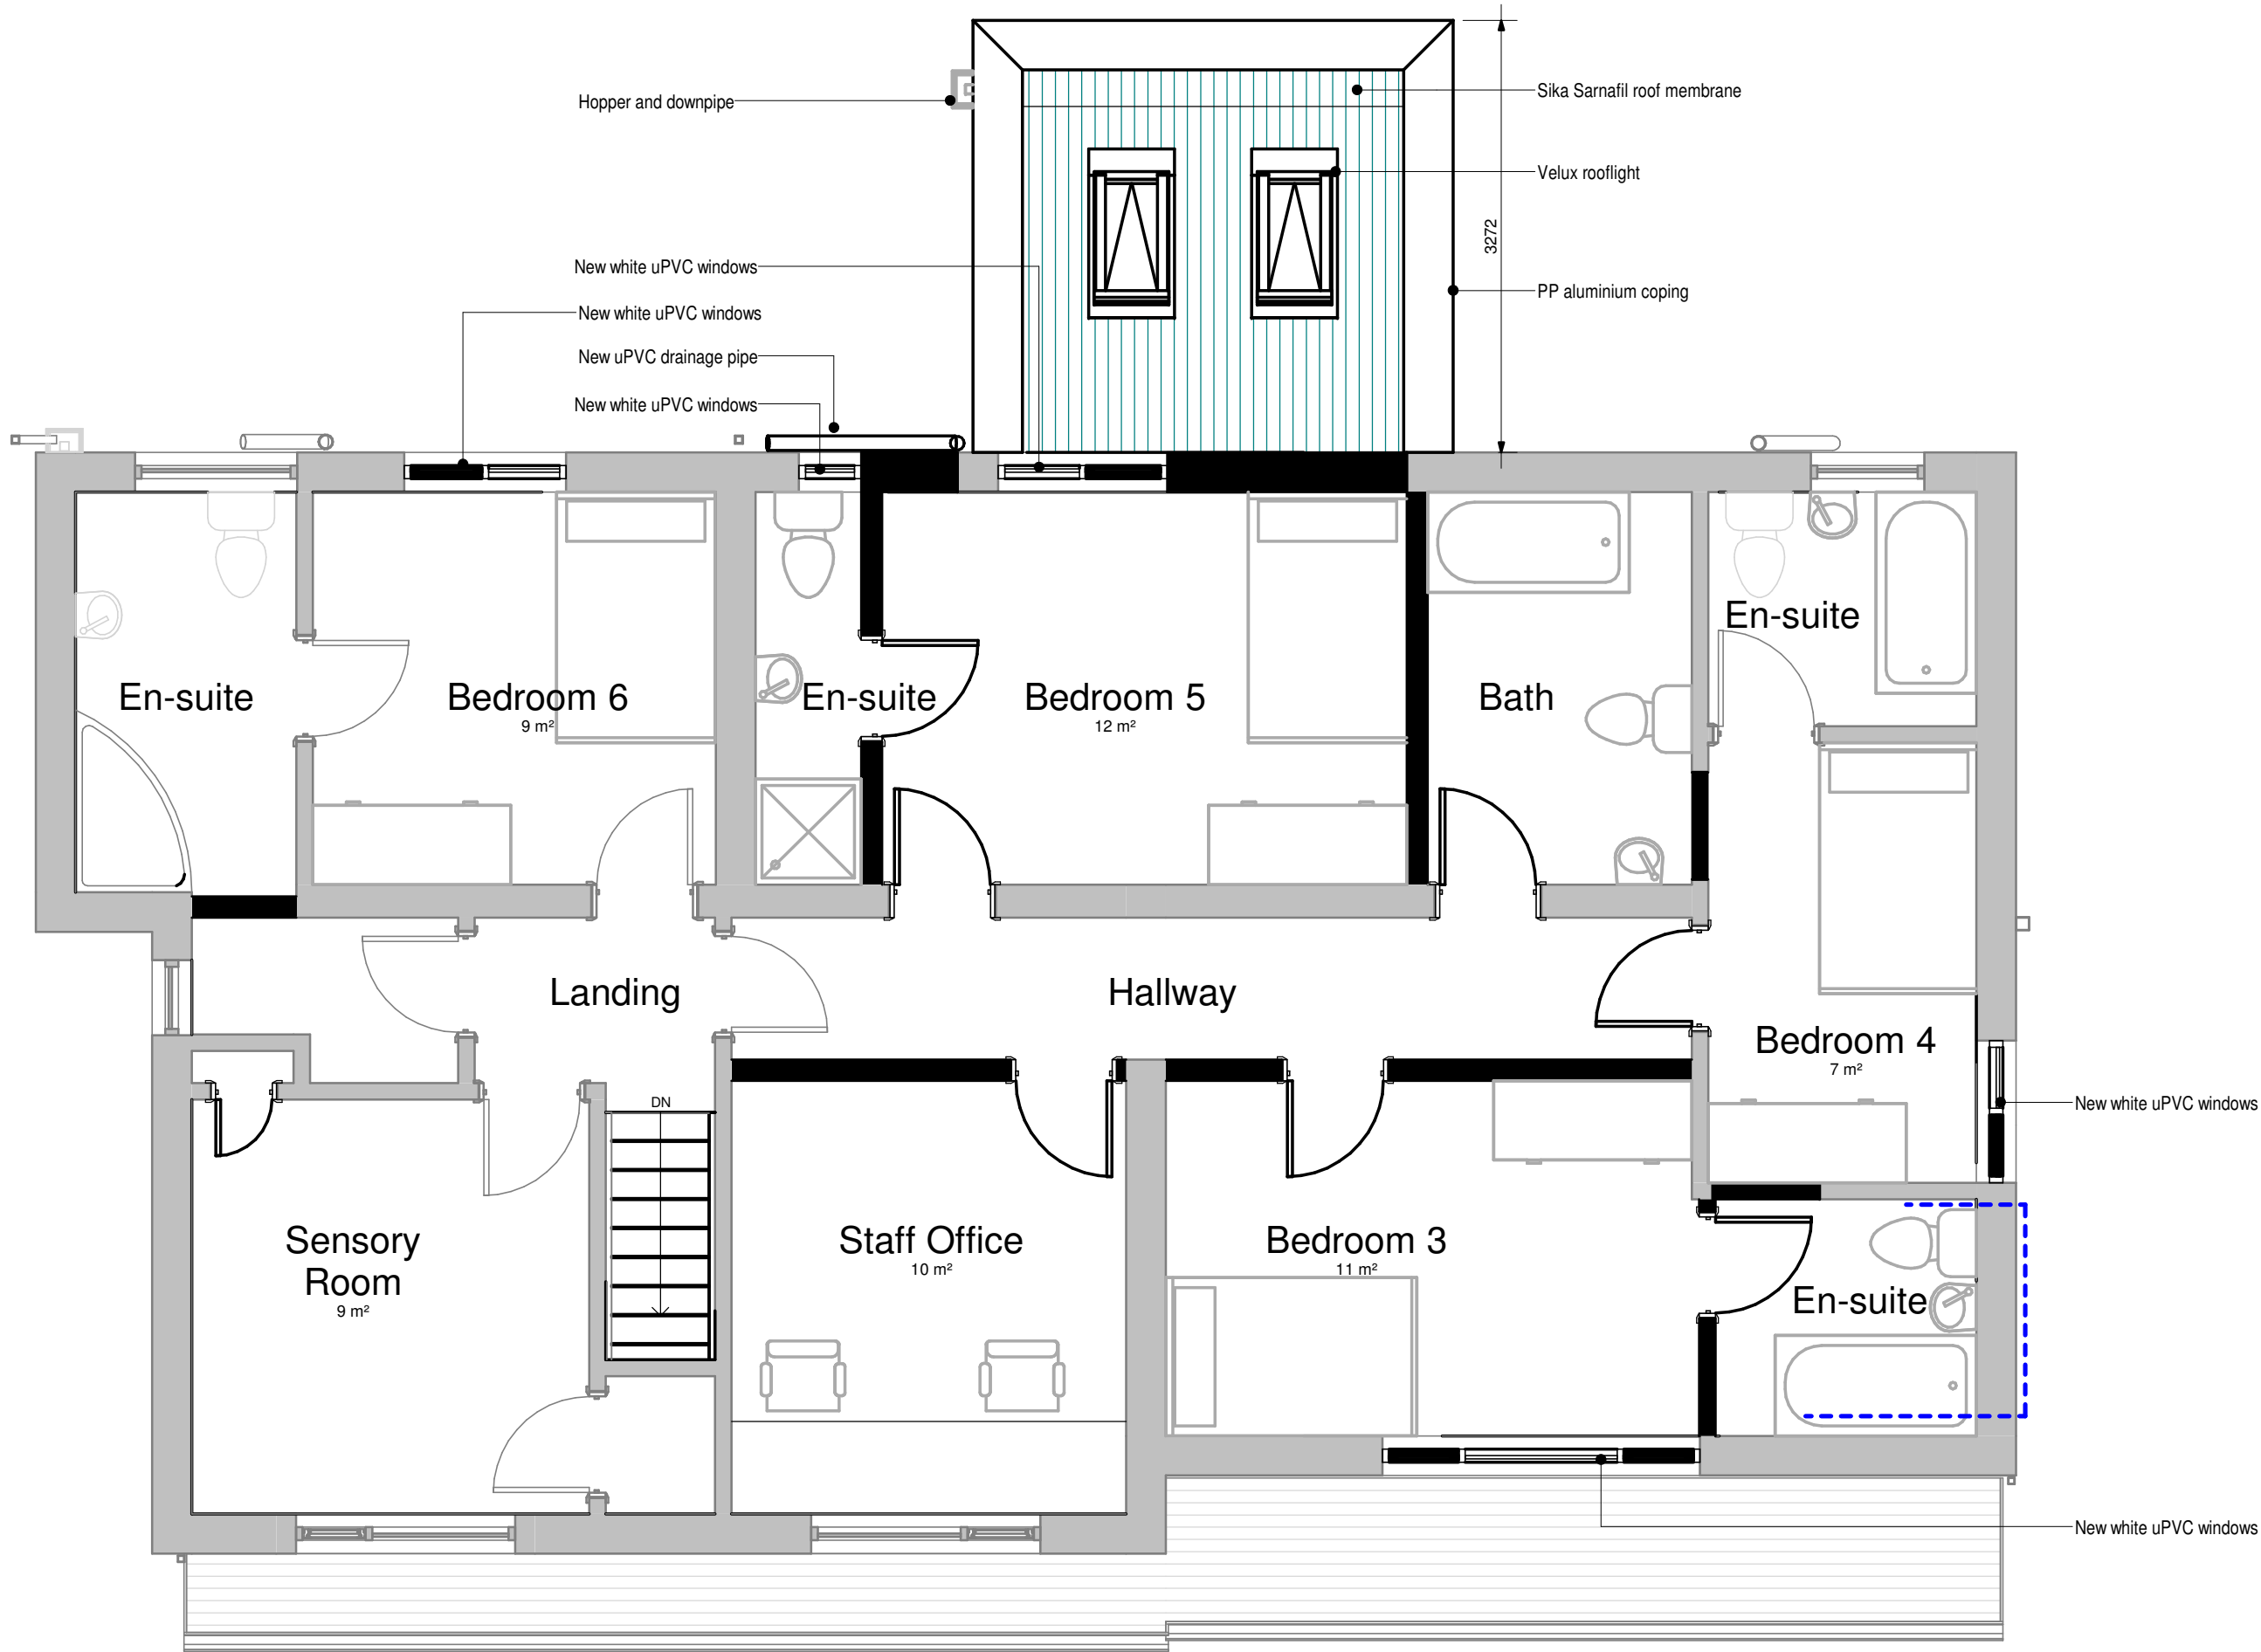

First Floor Plan - Proposed

1 : 50

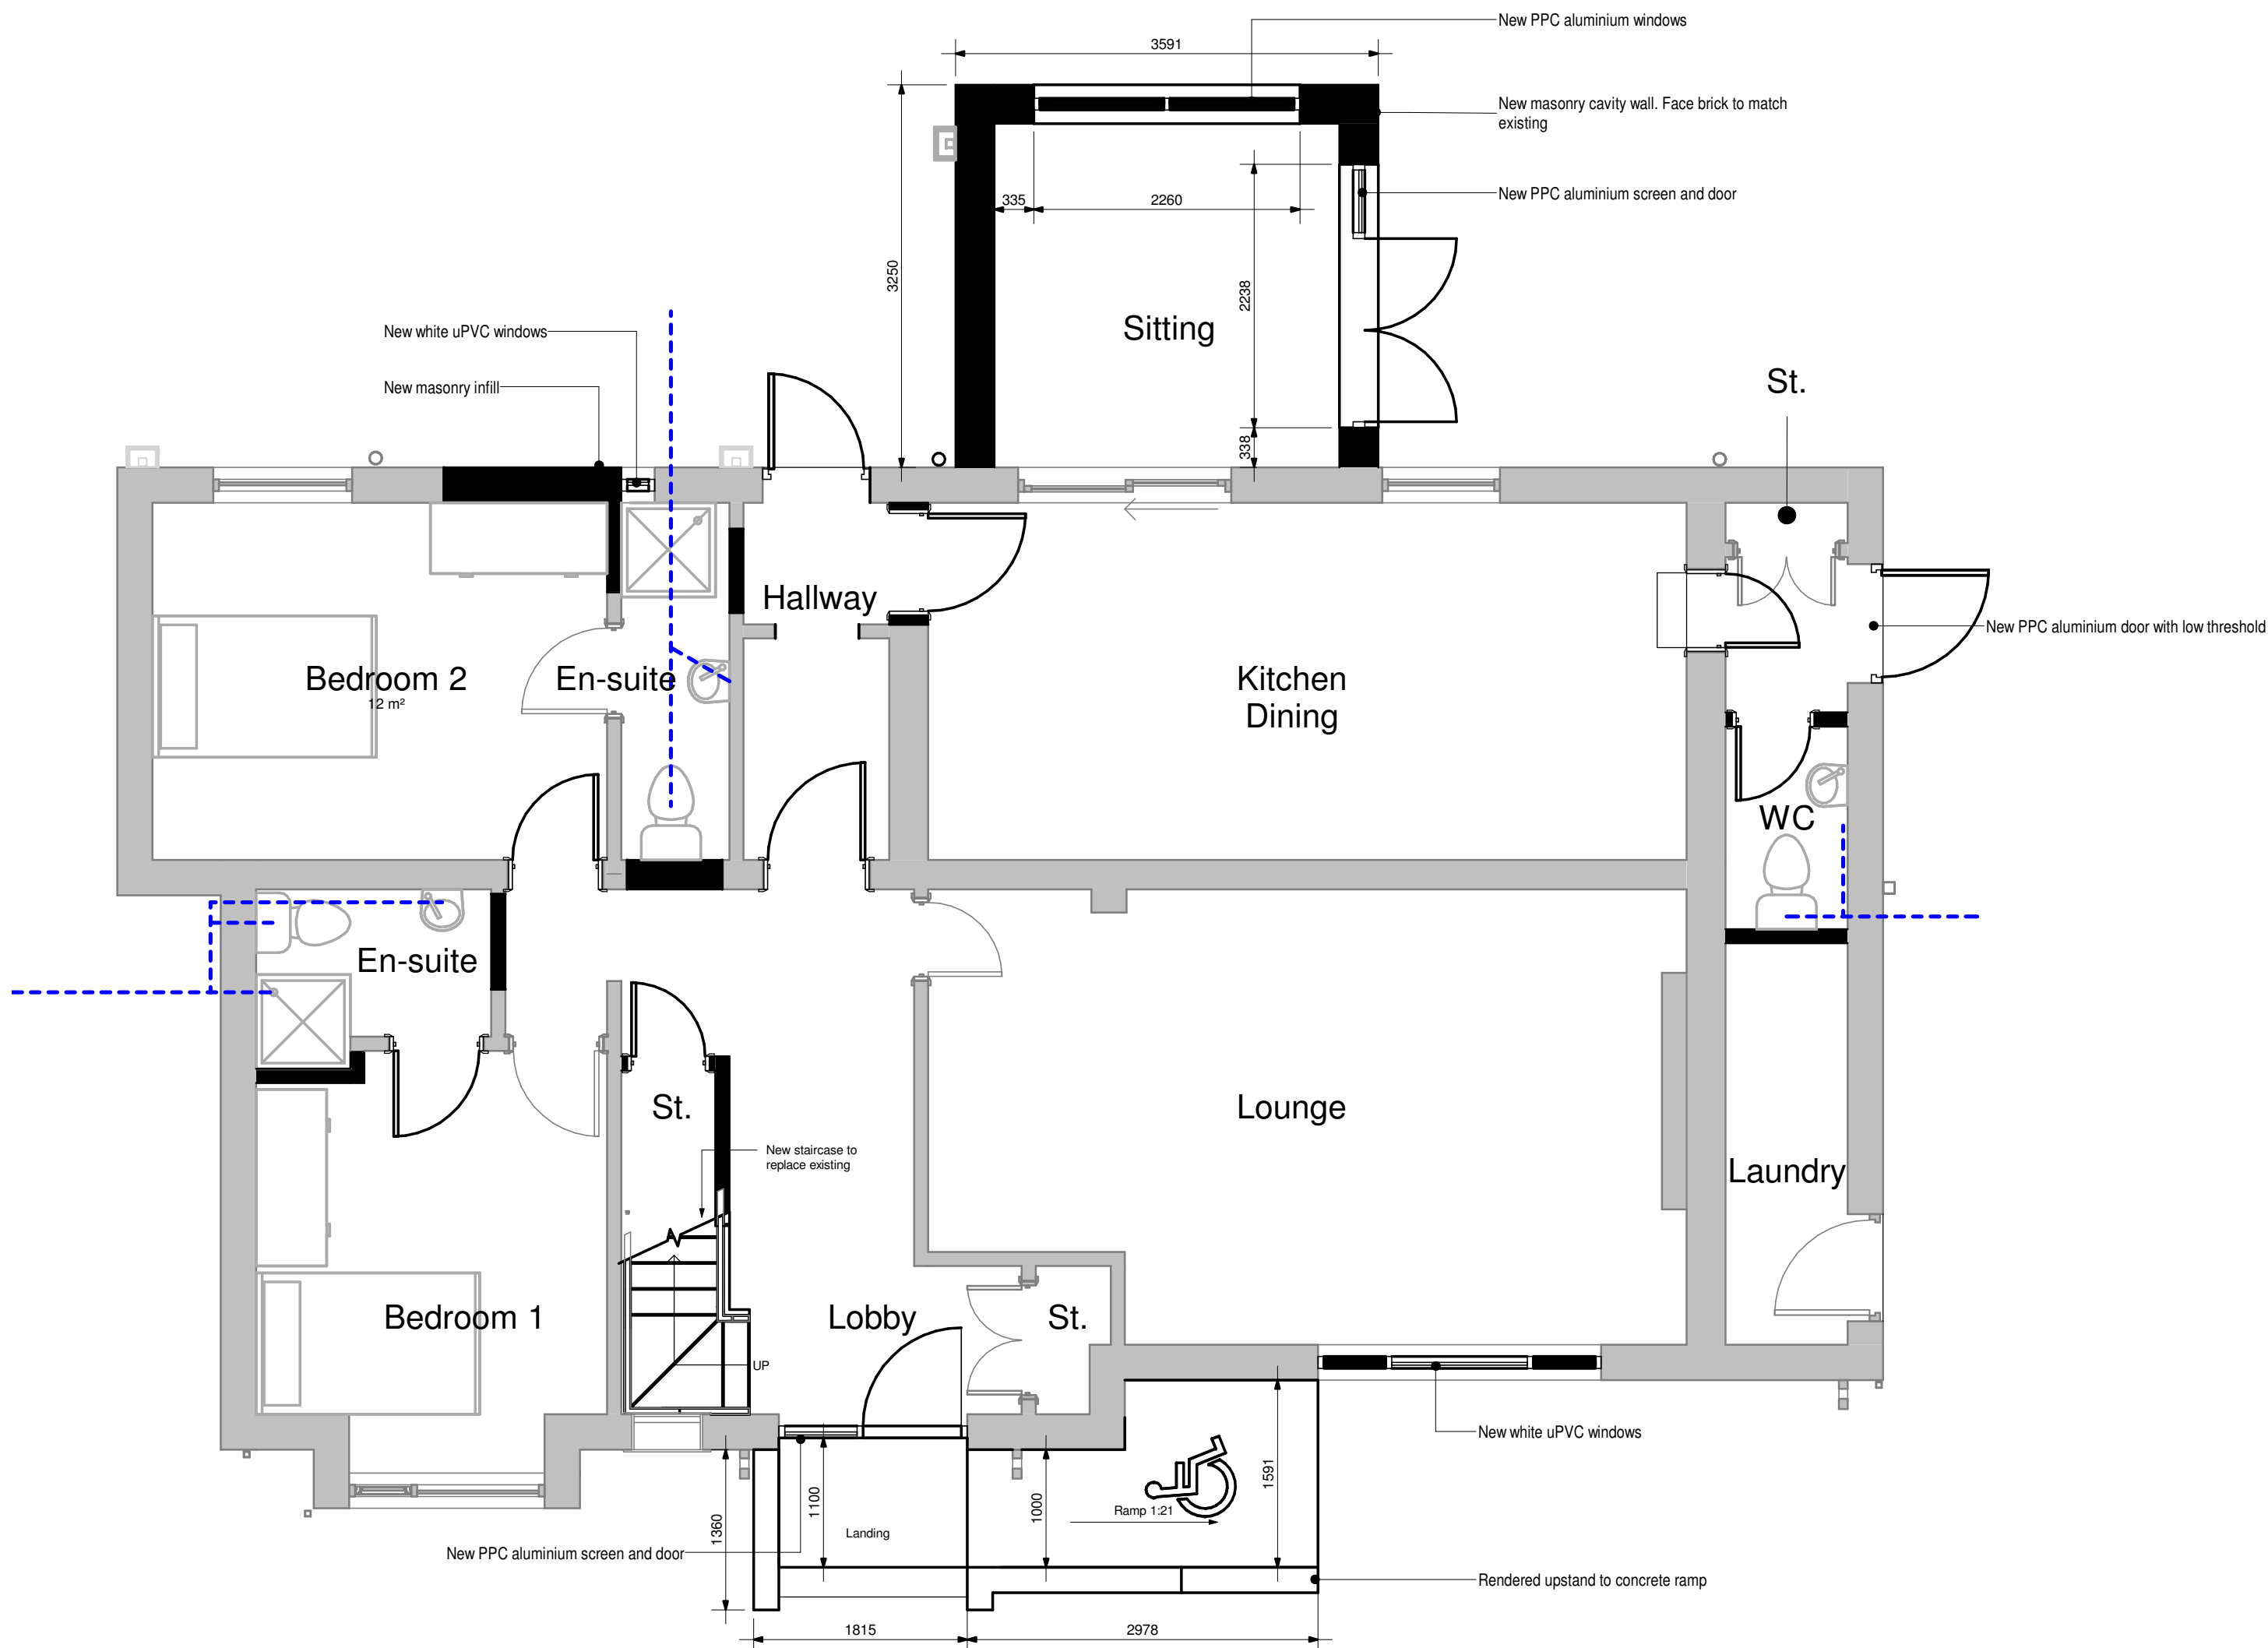

Ground Floor Plan - Proposed

1 : 50

P1	General revision	12.04.21
Rev. No.	Description	Date

DirC Architectural Ltd.
13 Kingsmill Gardens,
Moston
Manchester
M40 9GG
t: 0161 553 498
e: dir@dnarchitect.co.uk



Client:
Compassionate Healthcare Limited

Project:
Retrospective Change of use to residential
institution (Use class C2) including
elevational alterations

Project Address:
177a Uttoxeter Rd, Draycott in the Moors,
Stoke-on-Trent ST11 9AB

Sheet title:
Proposed Ground and First Floor Plans

Project number	Date	
1878	29.10.2018	
Drawn by	Checked by	
DirC	DirC	
Drawing Number	Scale @ A1	Revision
1878.202	1 : 50	P1