



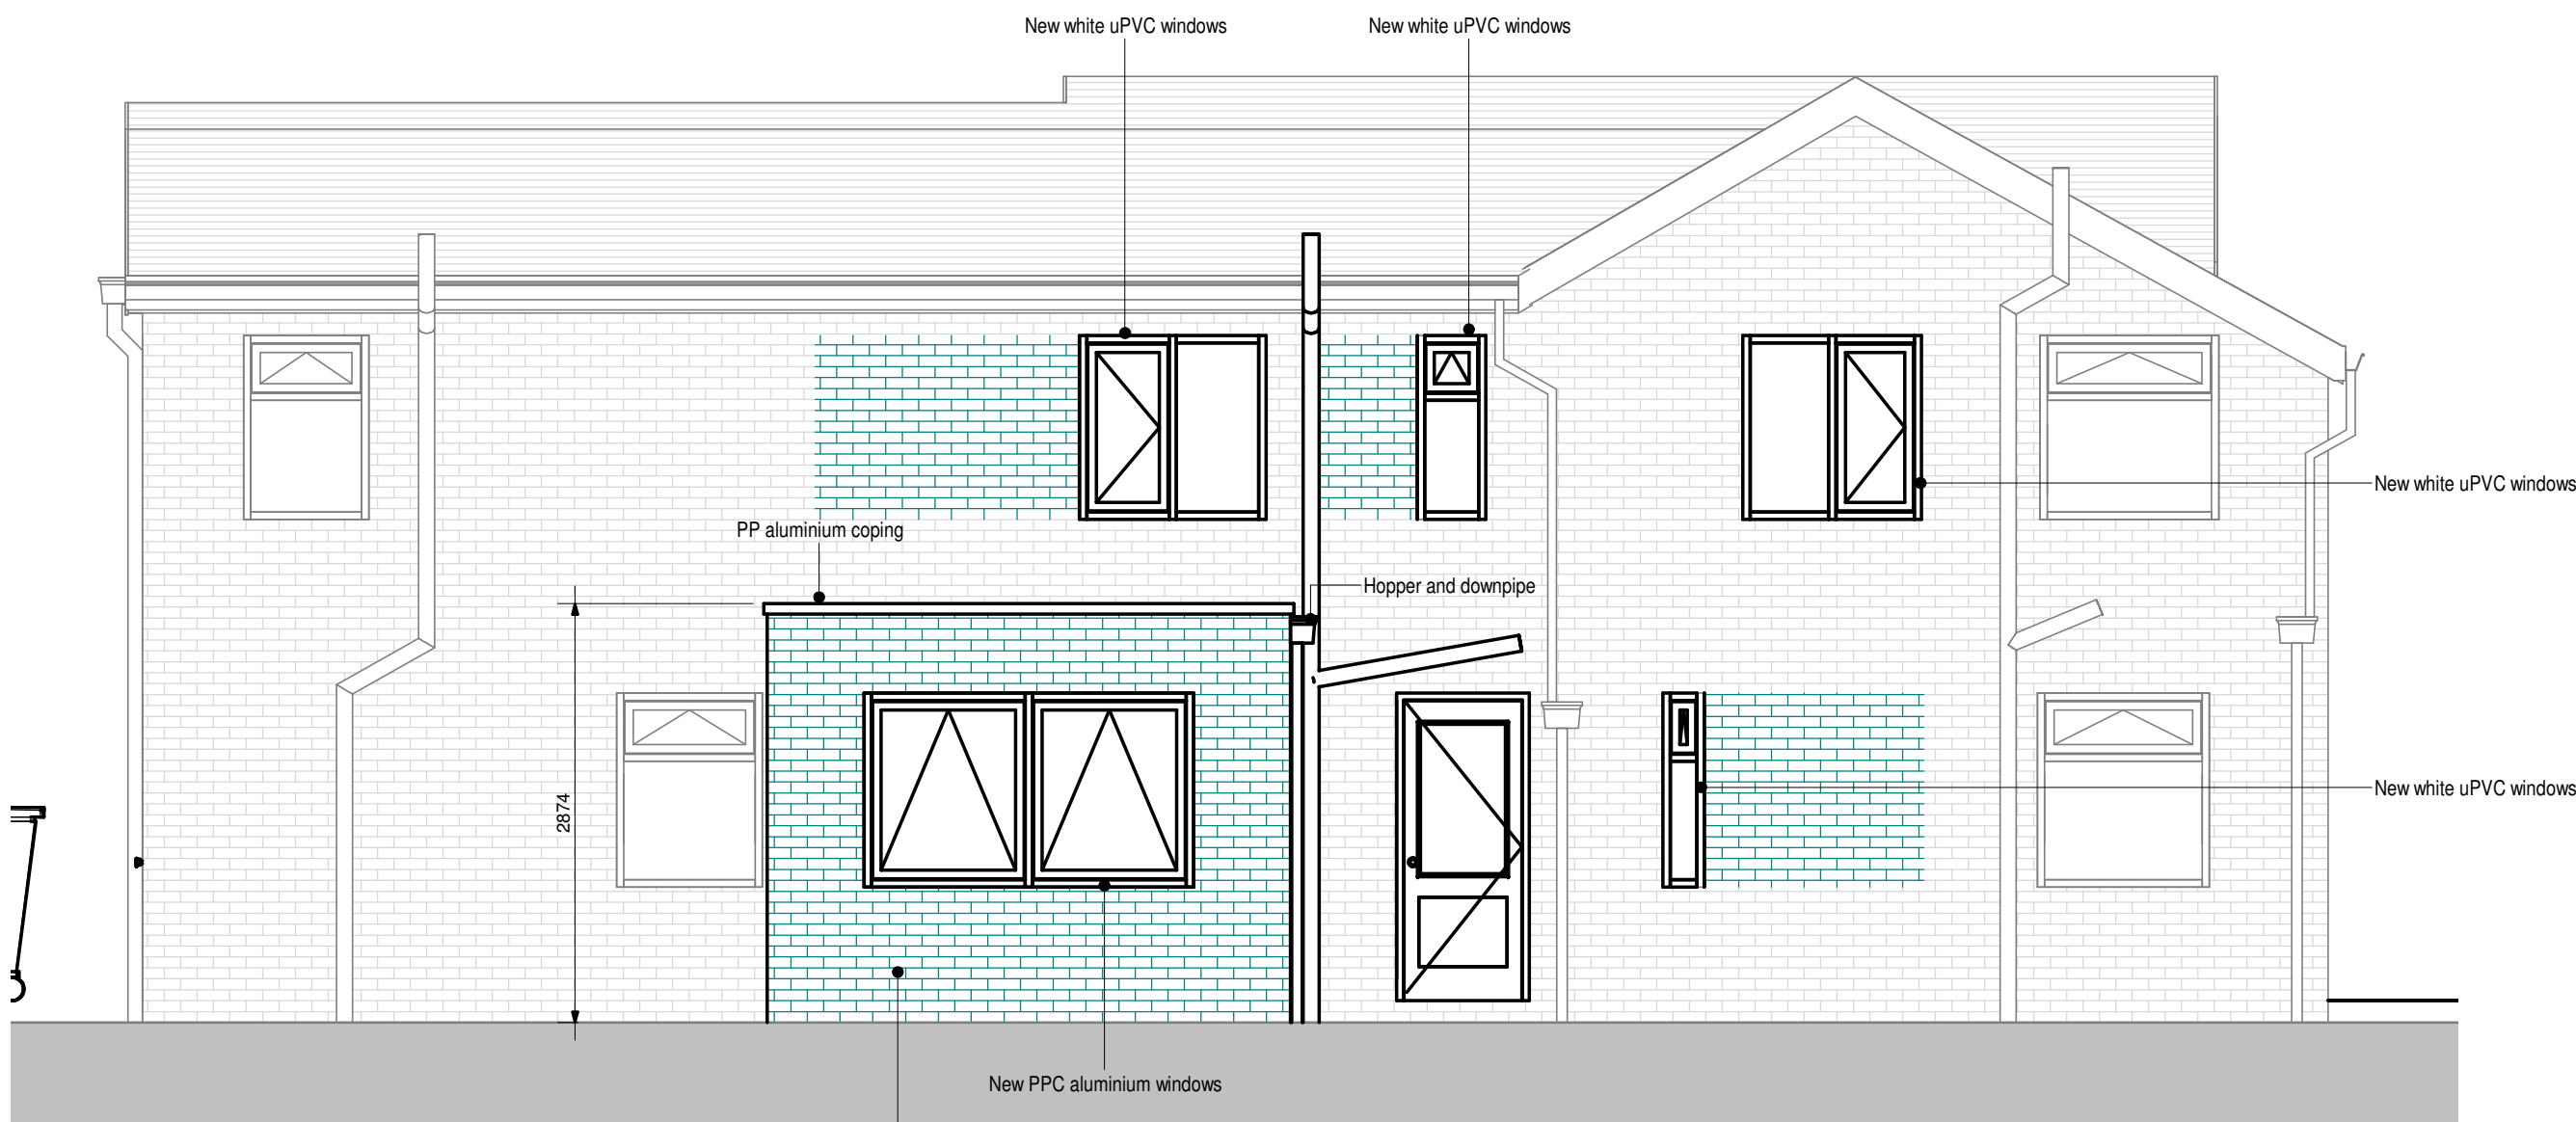


South Elevation
1 : 50




North Elevation
1 : 50

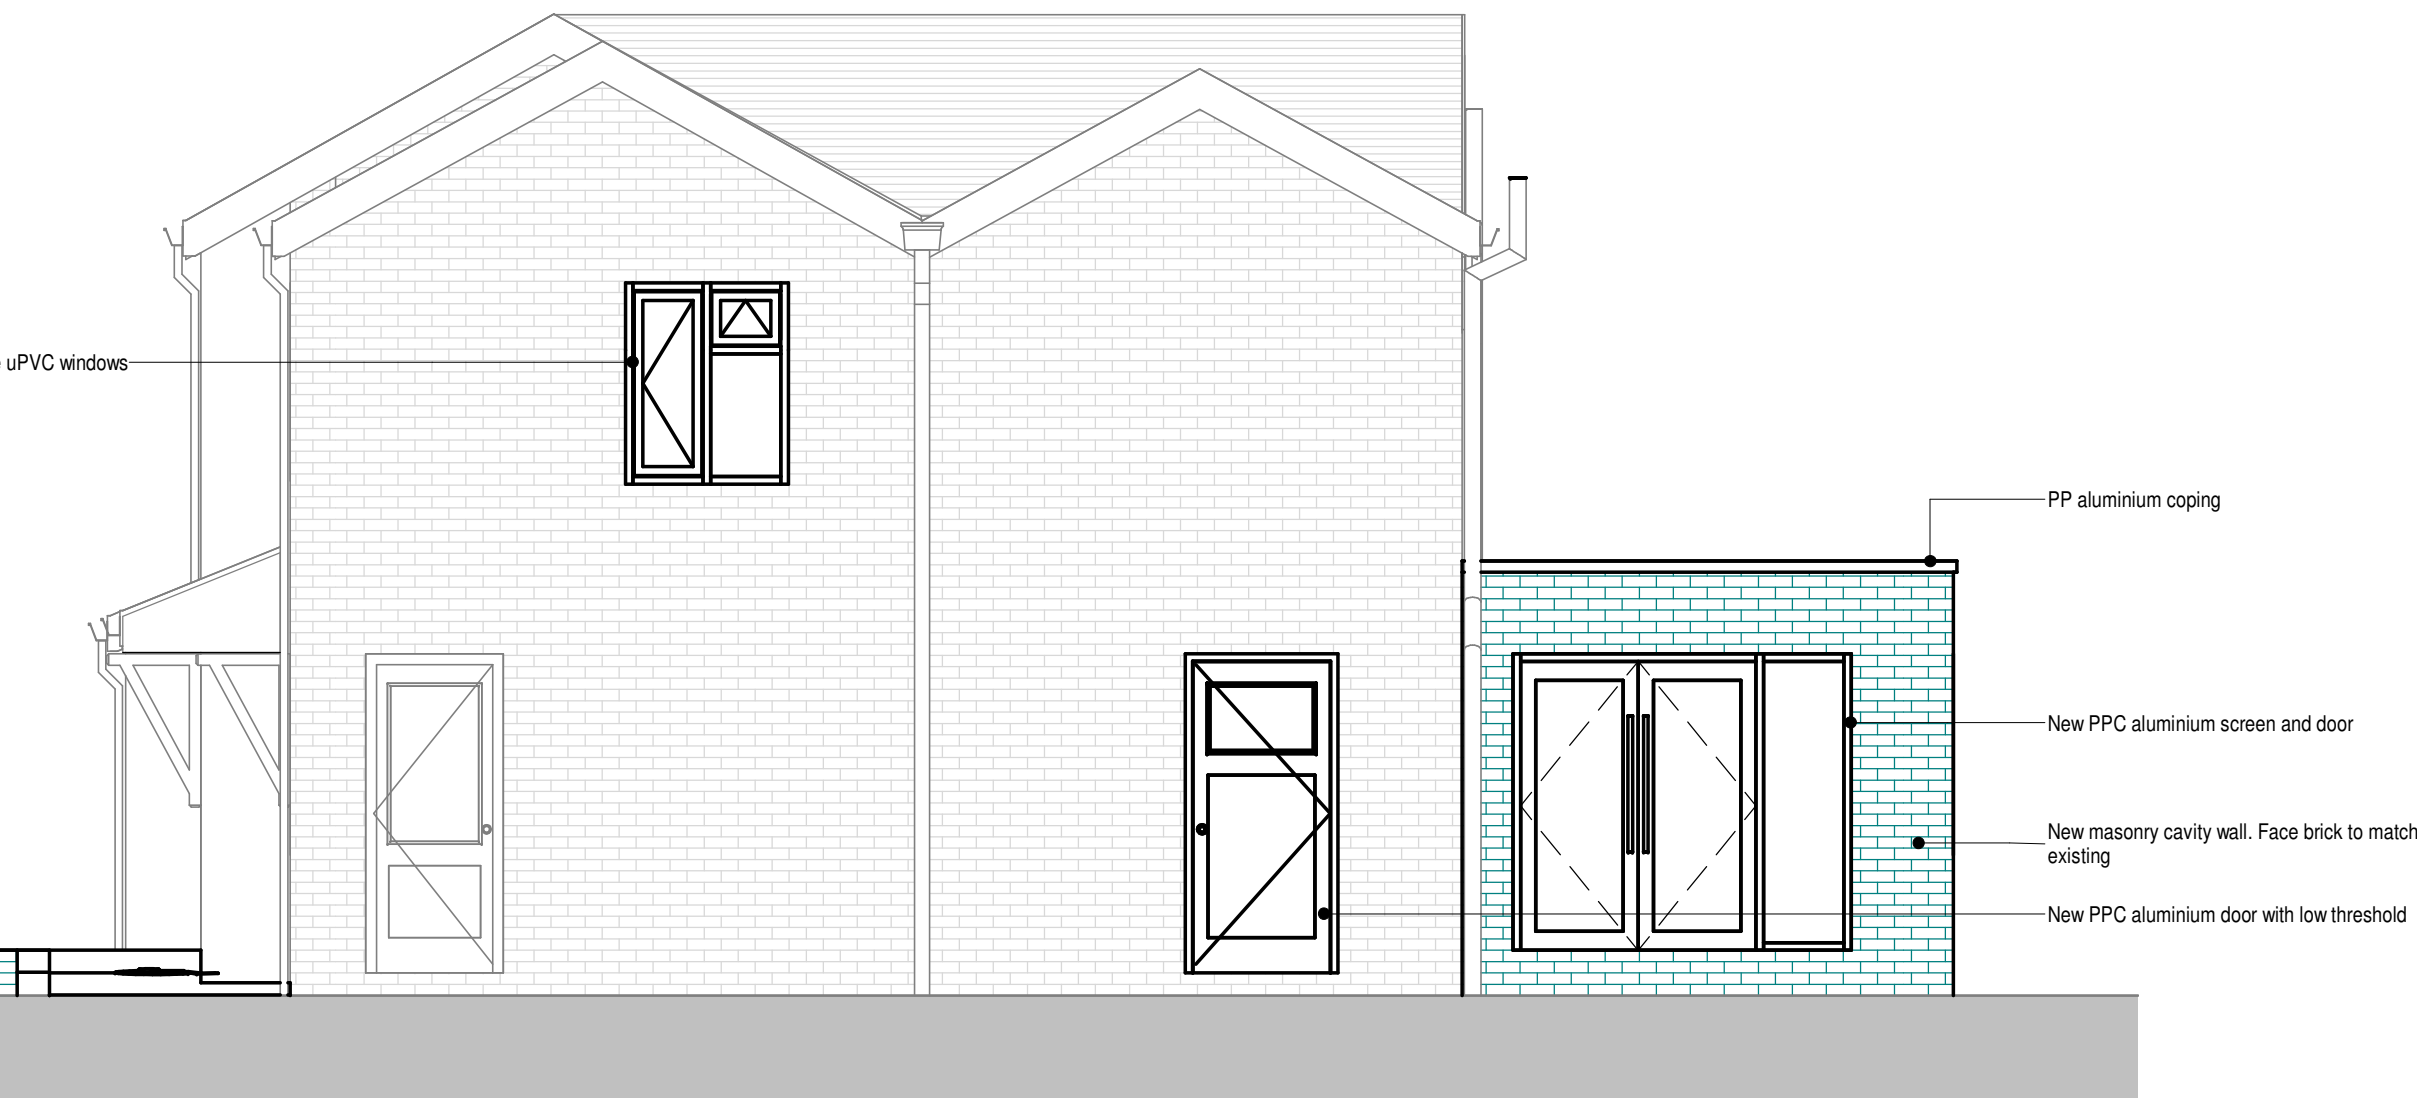

East Elevation
1 : 50

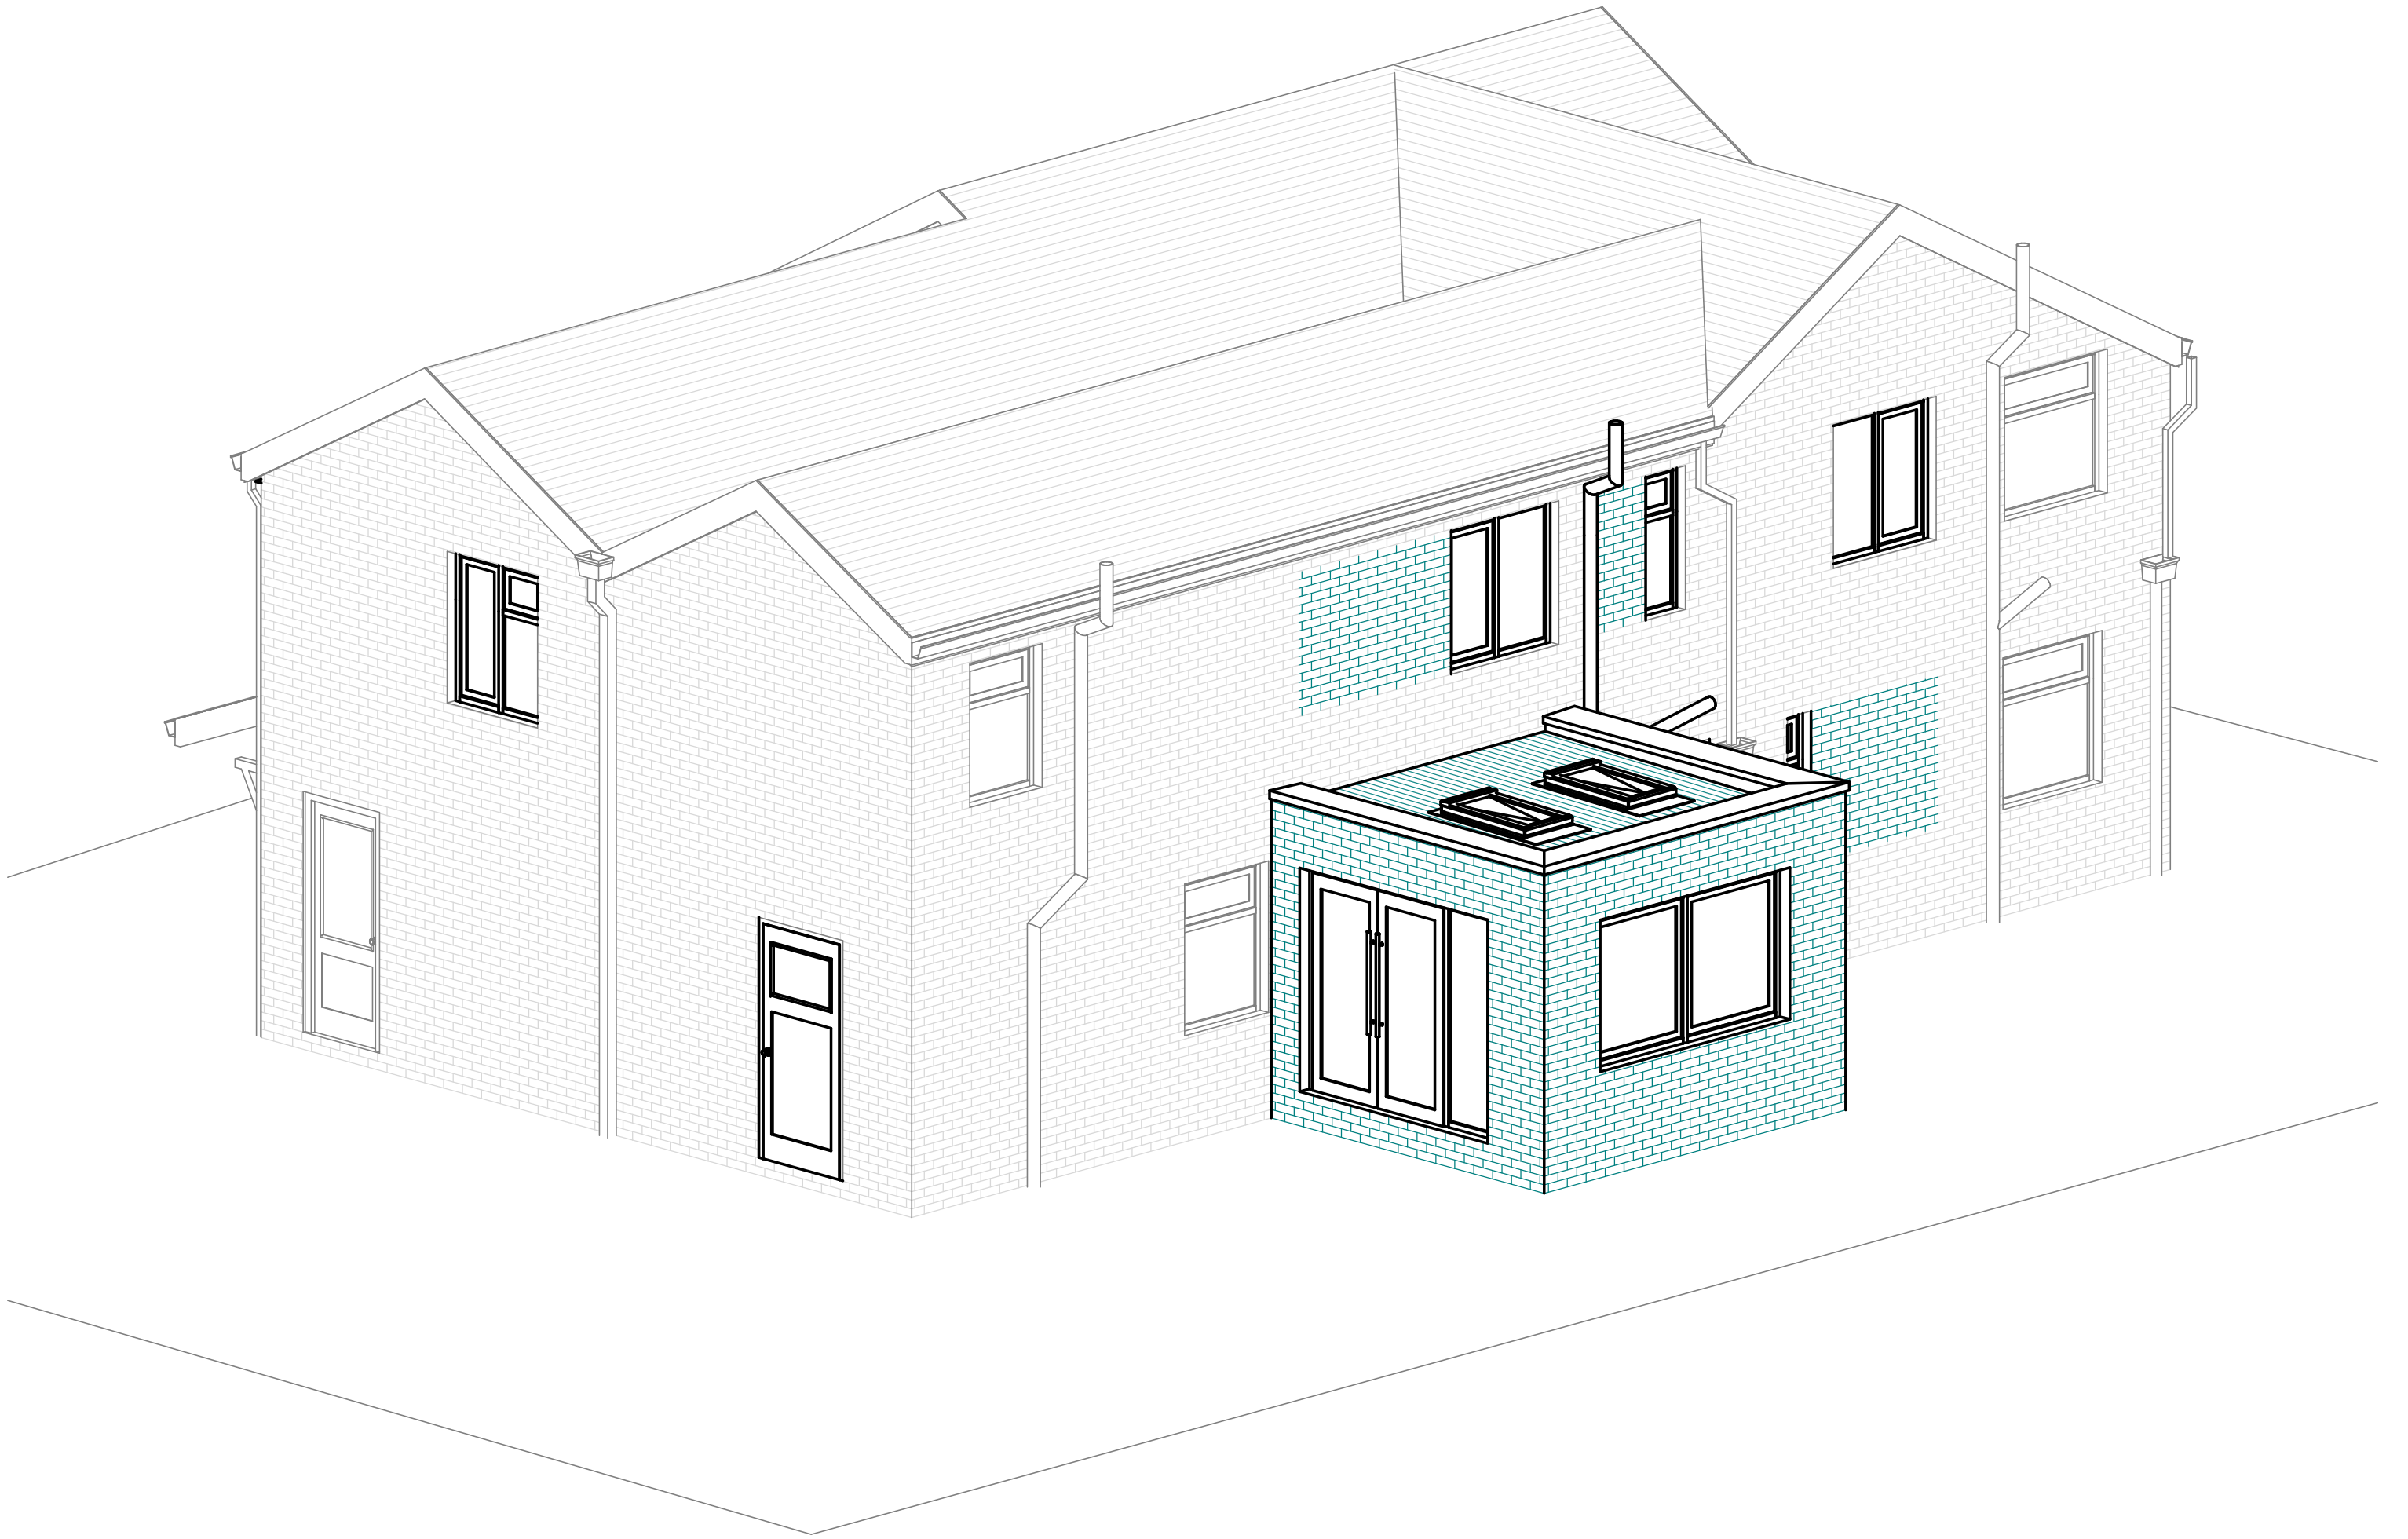

External 3D View

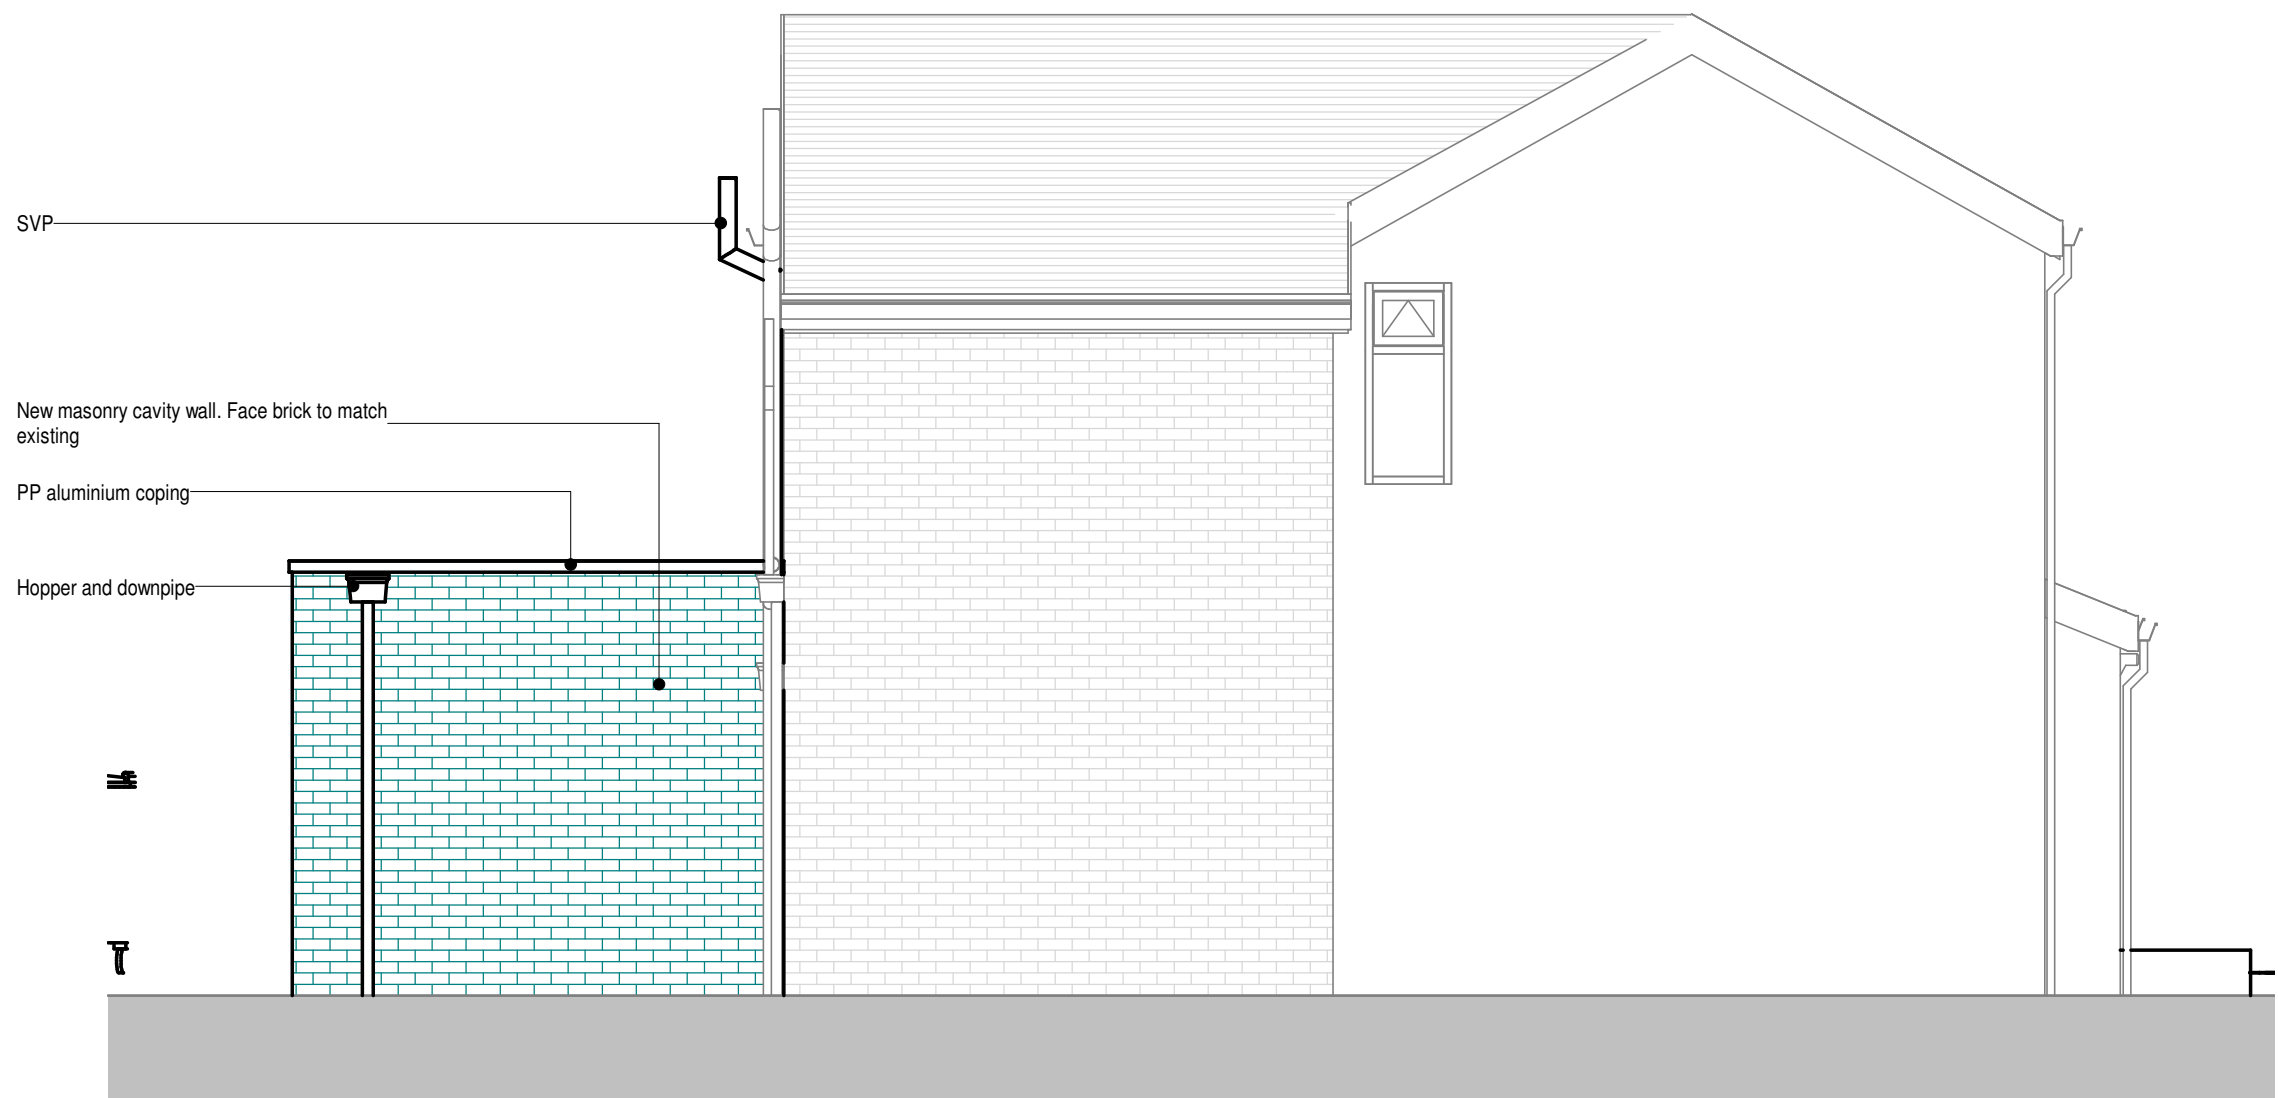

West Elevation
1 : 50



SCALE 1:50

Rev. No.	Description	Date
1878	Retrospective Change of use to residential institution (Use class C2) including elevational alterations	29.10.2018
1878.203		

Project number	1878	Date	29.10.2018
Drawn by	Author	Checked by	Checker
Drawing Number	1878.203	Scale @ A1	1 : 50

Client	Compassionate Healthcare Limited
Project	Retrospective Change of use to residential institution (Use class C2) including elevational alterations
Project Address	177a Uttometer Rd, Draycott in the Moors, Stoke-on-Trent ST11 9AB
Sheet title	Proposed Elevations