




 


SCALE 1:1250

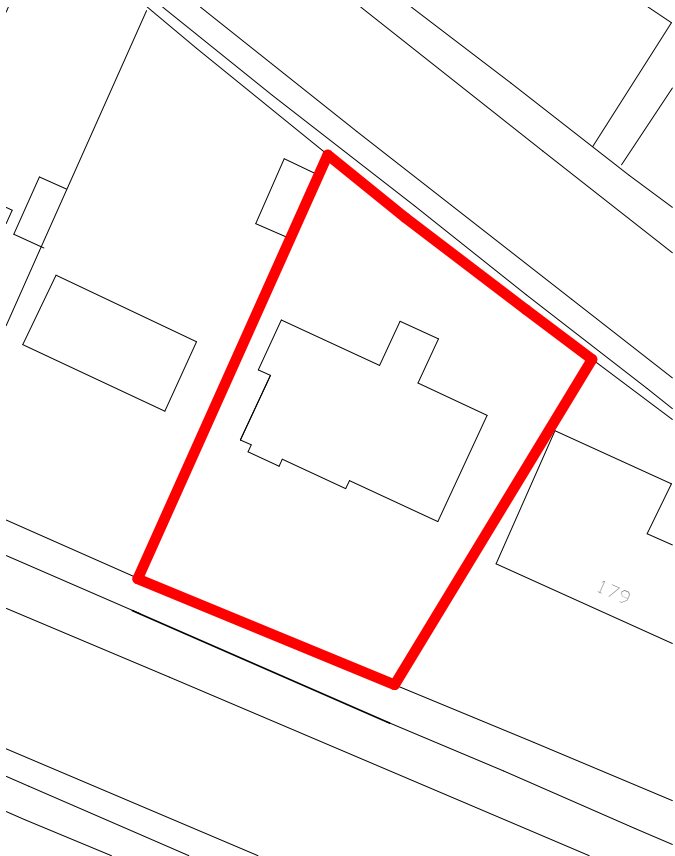

SCALE 1:500

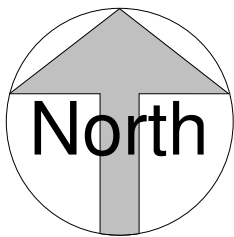

Site Plan
1 : 500

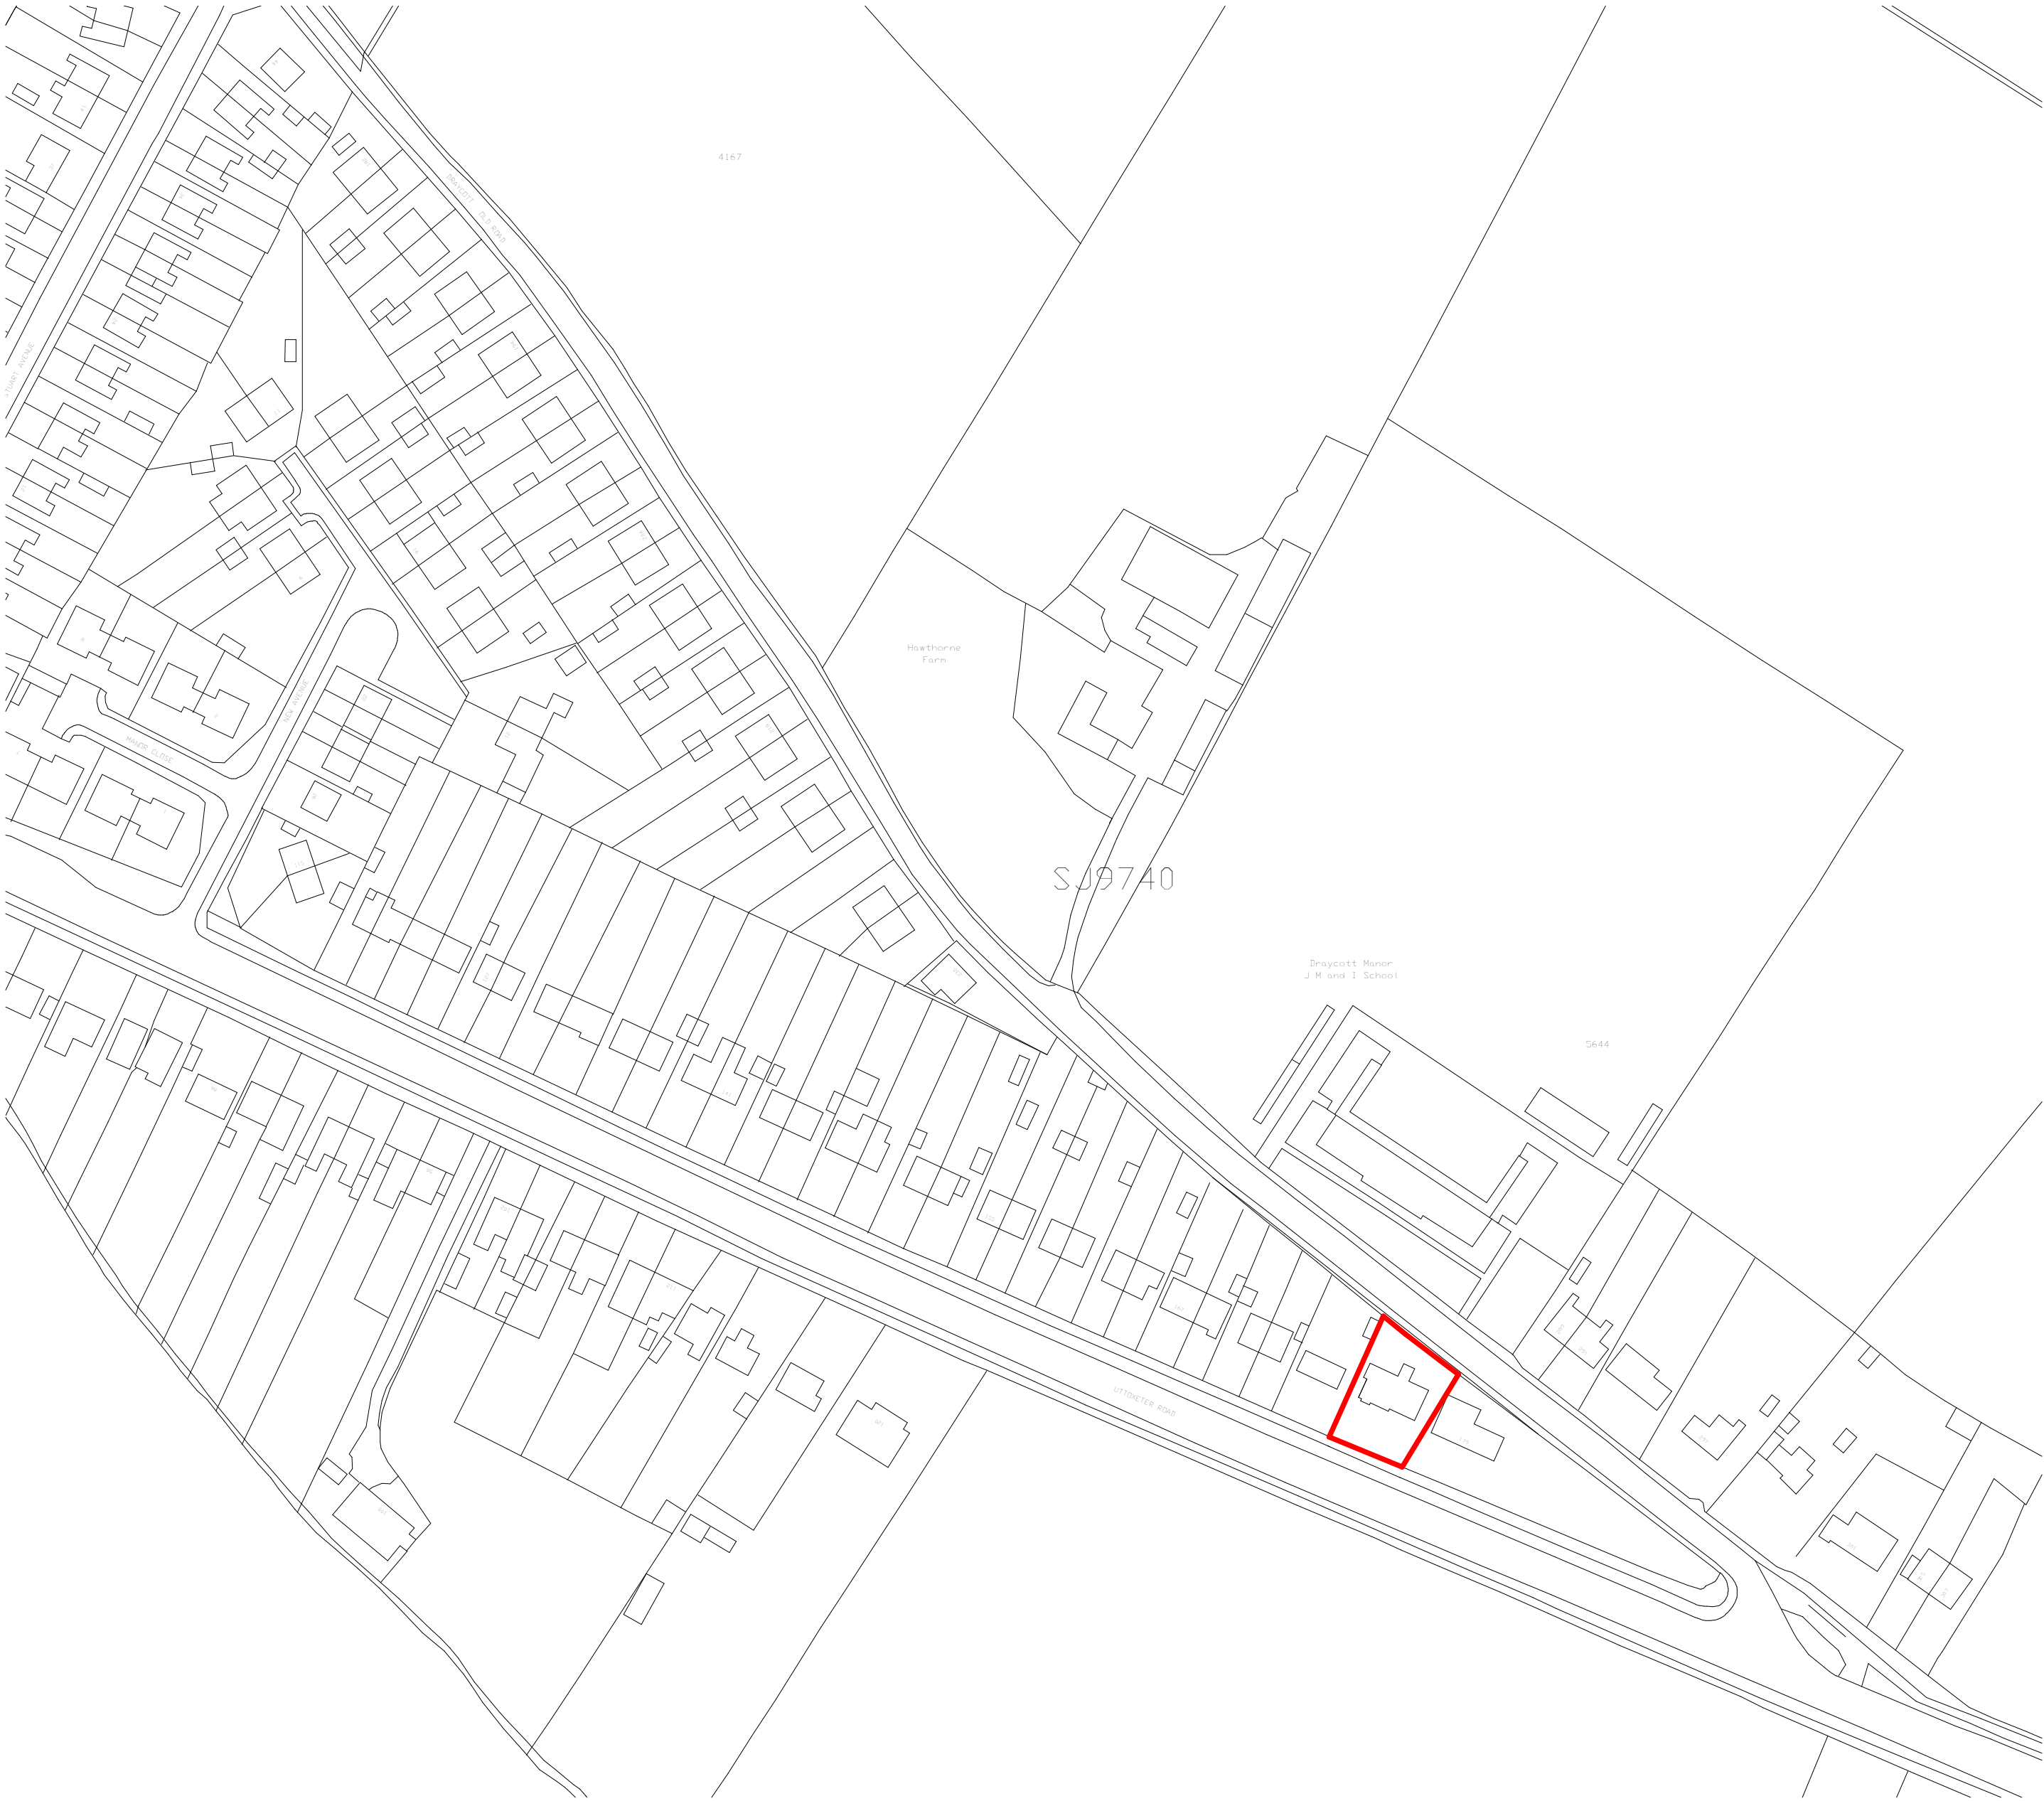

Site Location Plan
1 : 1250

Rev. No.	Description	Date
1	DirC Architectural Ltd. 13 Ringcroft Gardens, Moston Manchester M40 5GG m: 07940 933 498 e: drc@hotmail.co.uk	

Client
Compassionate Healthcare Limited

Project
Retrospective Change of use to residential
institution (Use class C2) including
elevational alterations

Project Address
177a Uttoxeter Rd, Draycott in the Moors,
Stoke-on-Trent ST11 9AB

Sheet title
Site and Location Plans

Project number 1878	Date 29.10.2018
Drawn by DirC	Checked by DirC
Drawing Number 1878.204	Scale @ A2 As indicated
	Revision