




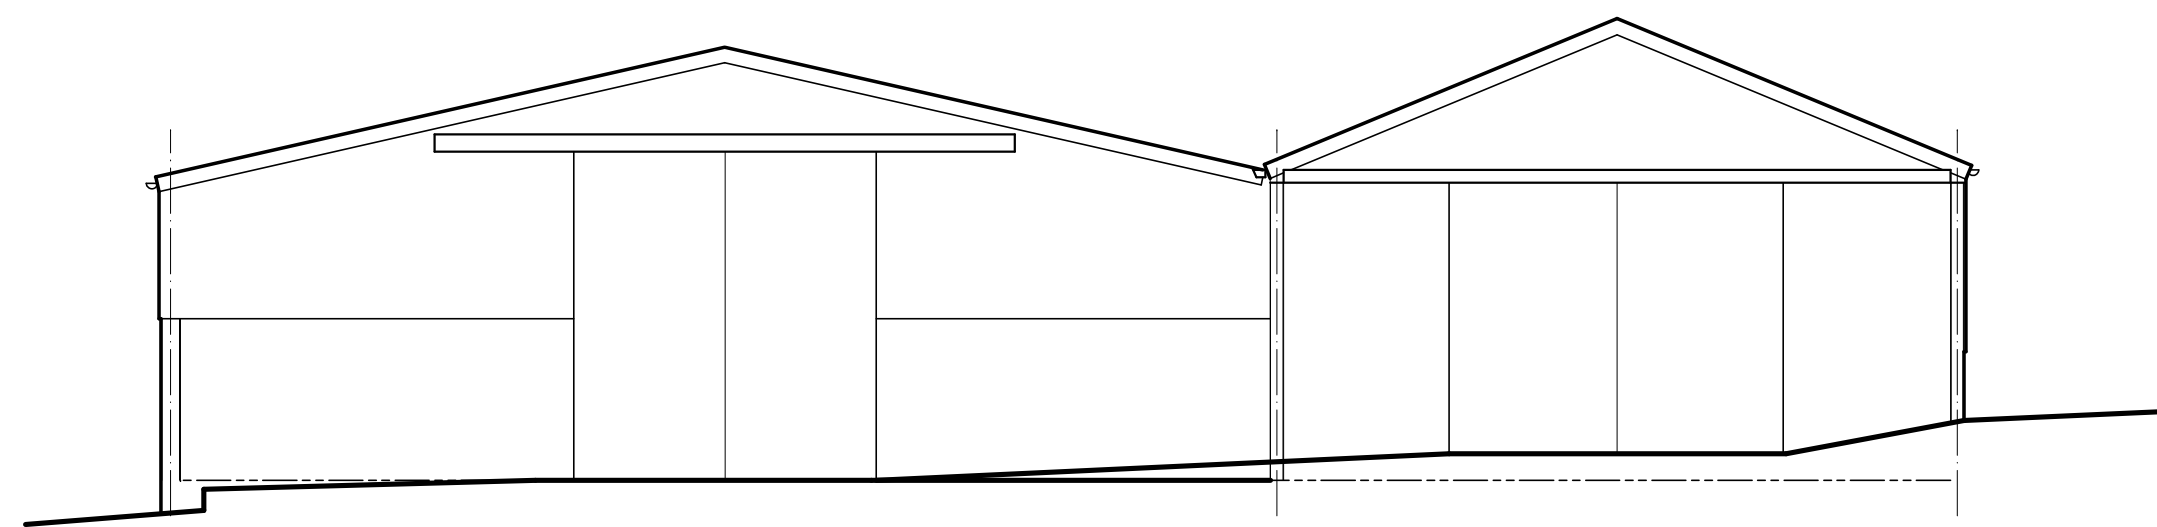


Front Elevation (North West)

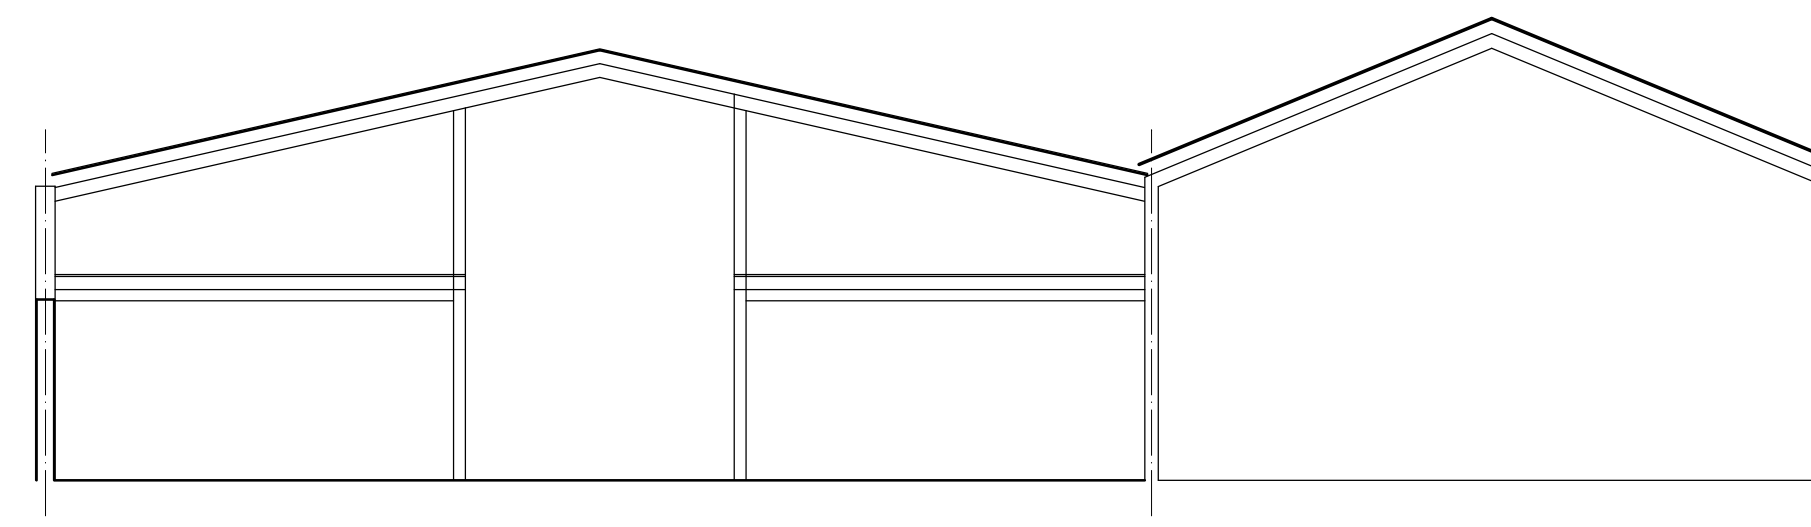


Typical Section (North West)

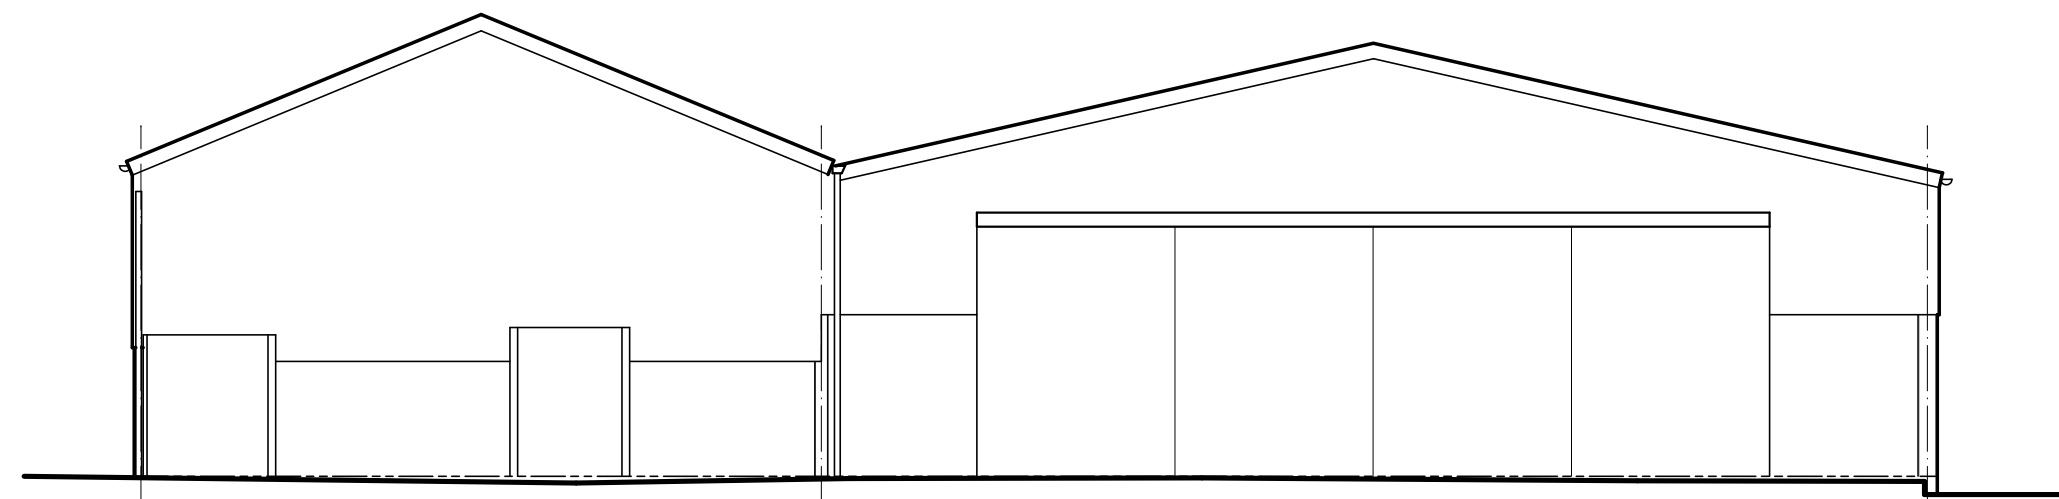


Rear Elevation (South East)

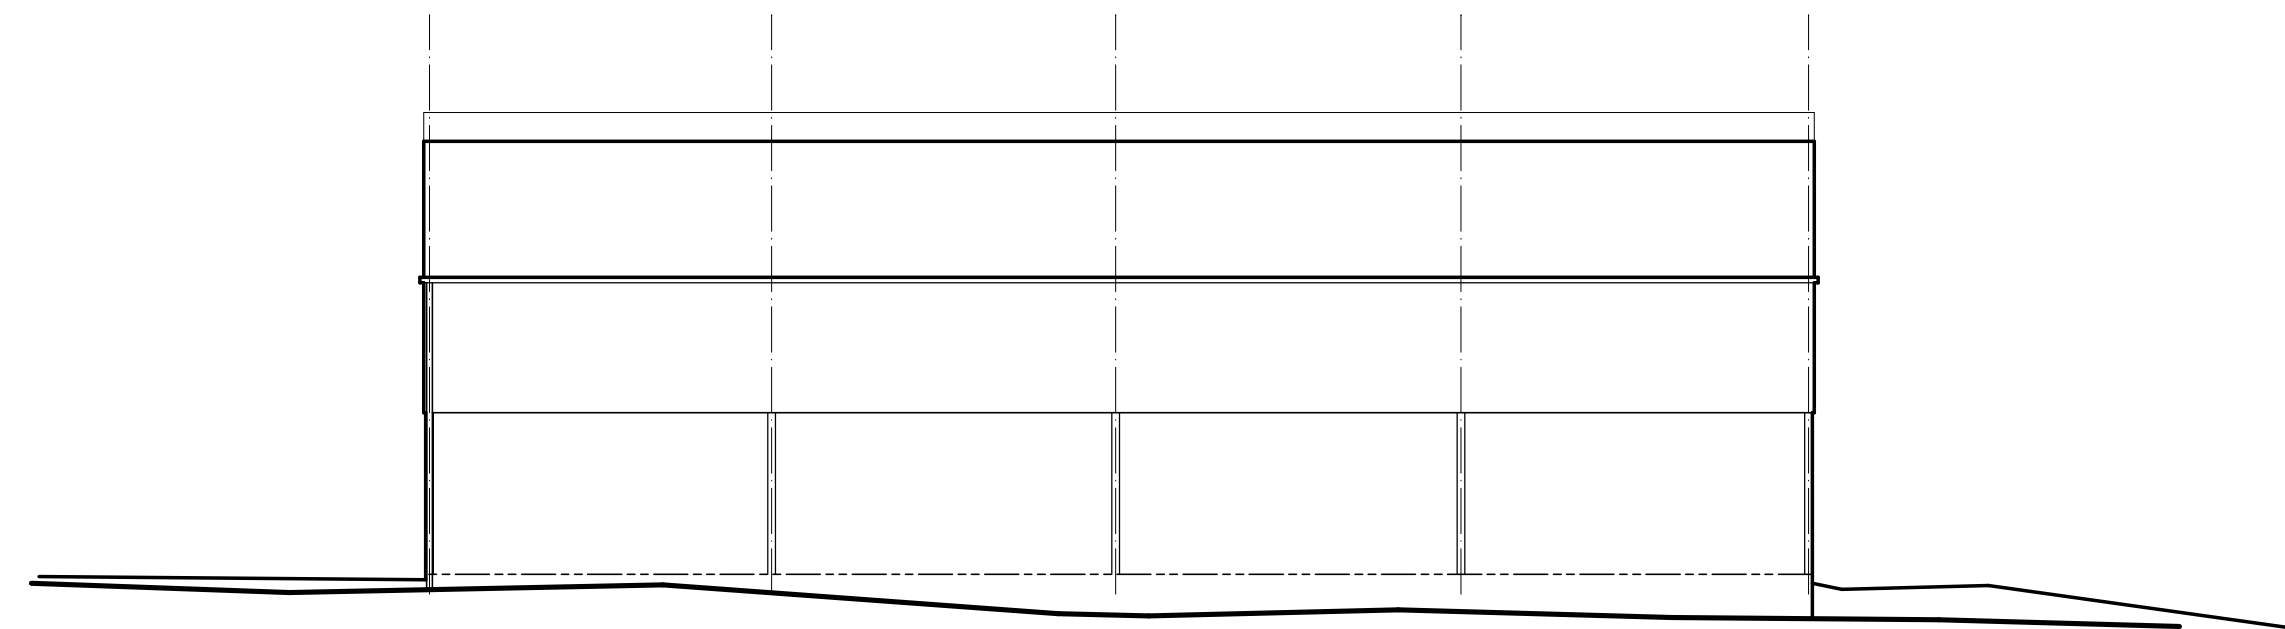


Side Elevation (North West)

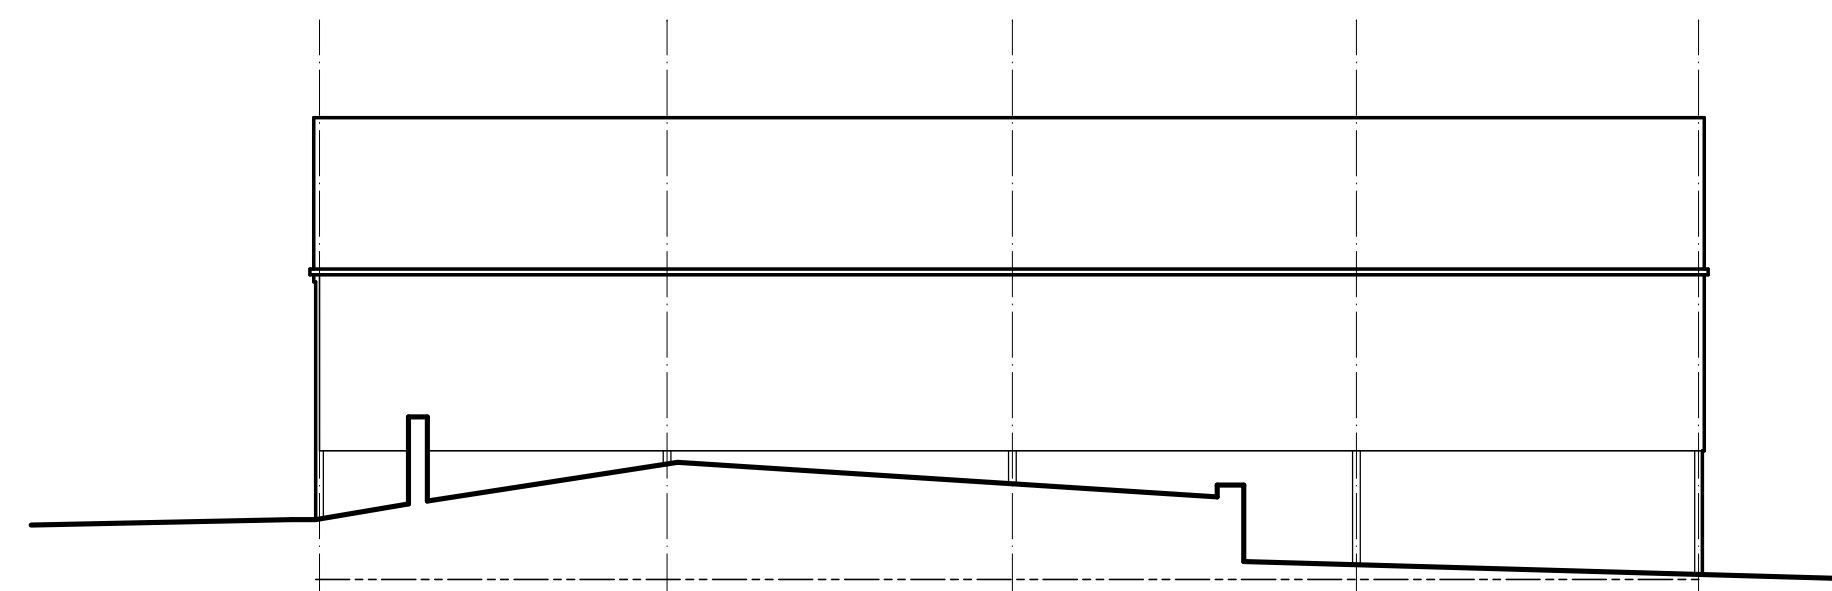

Side Elevation (South East)

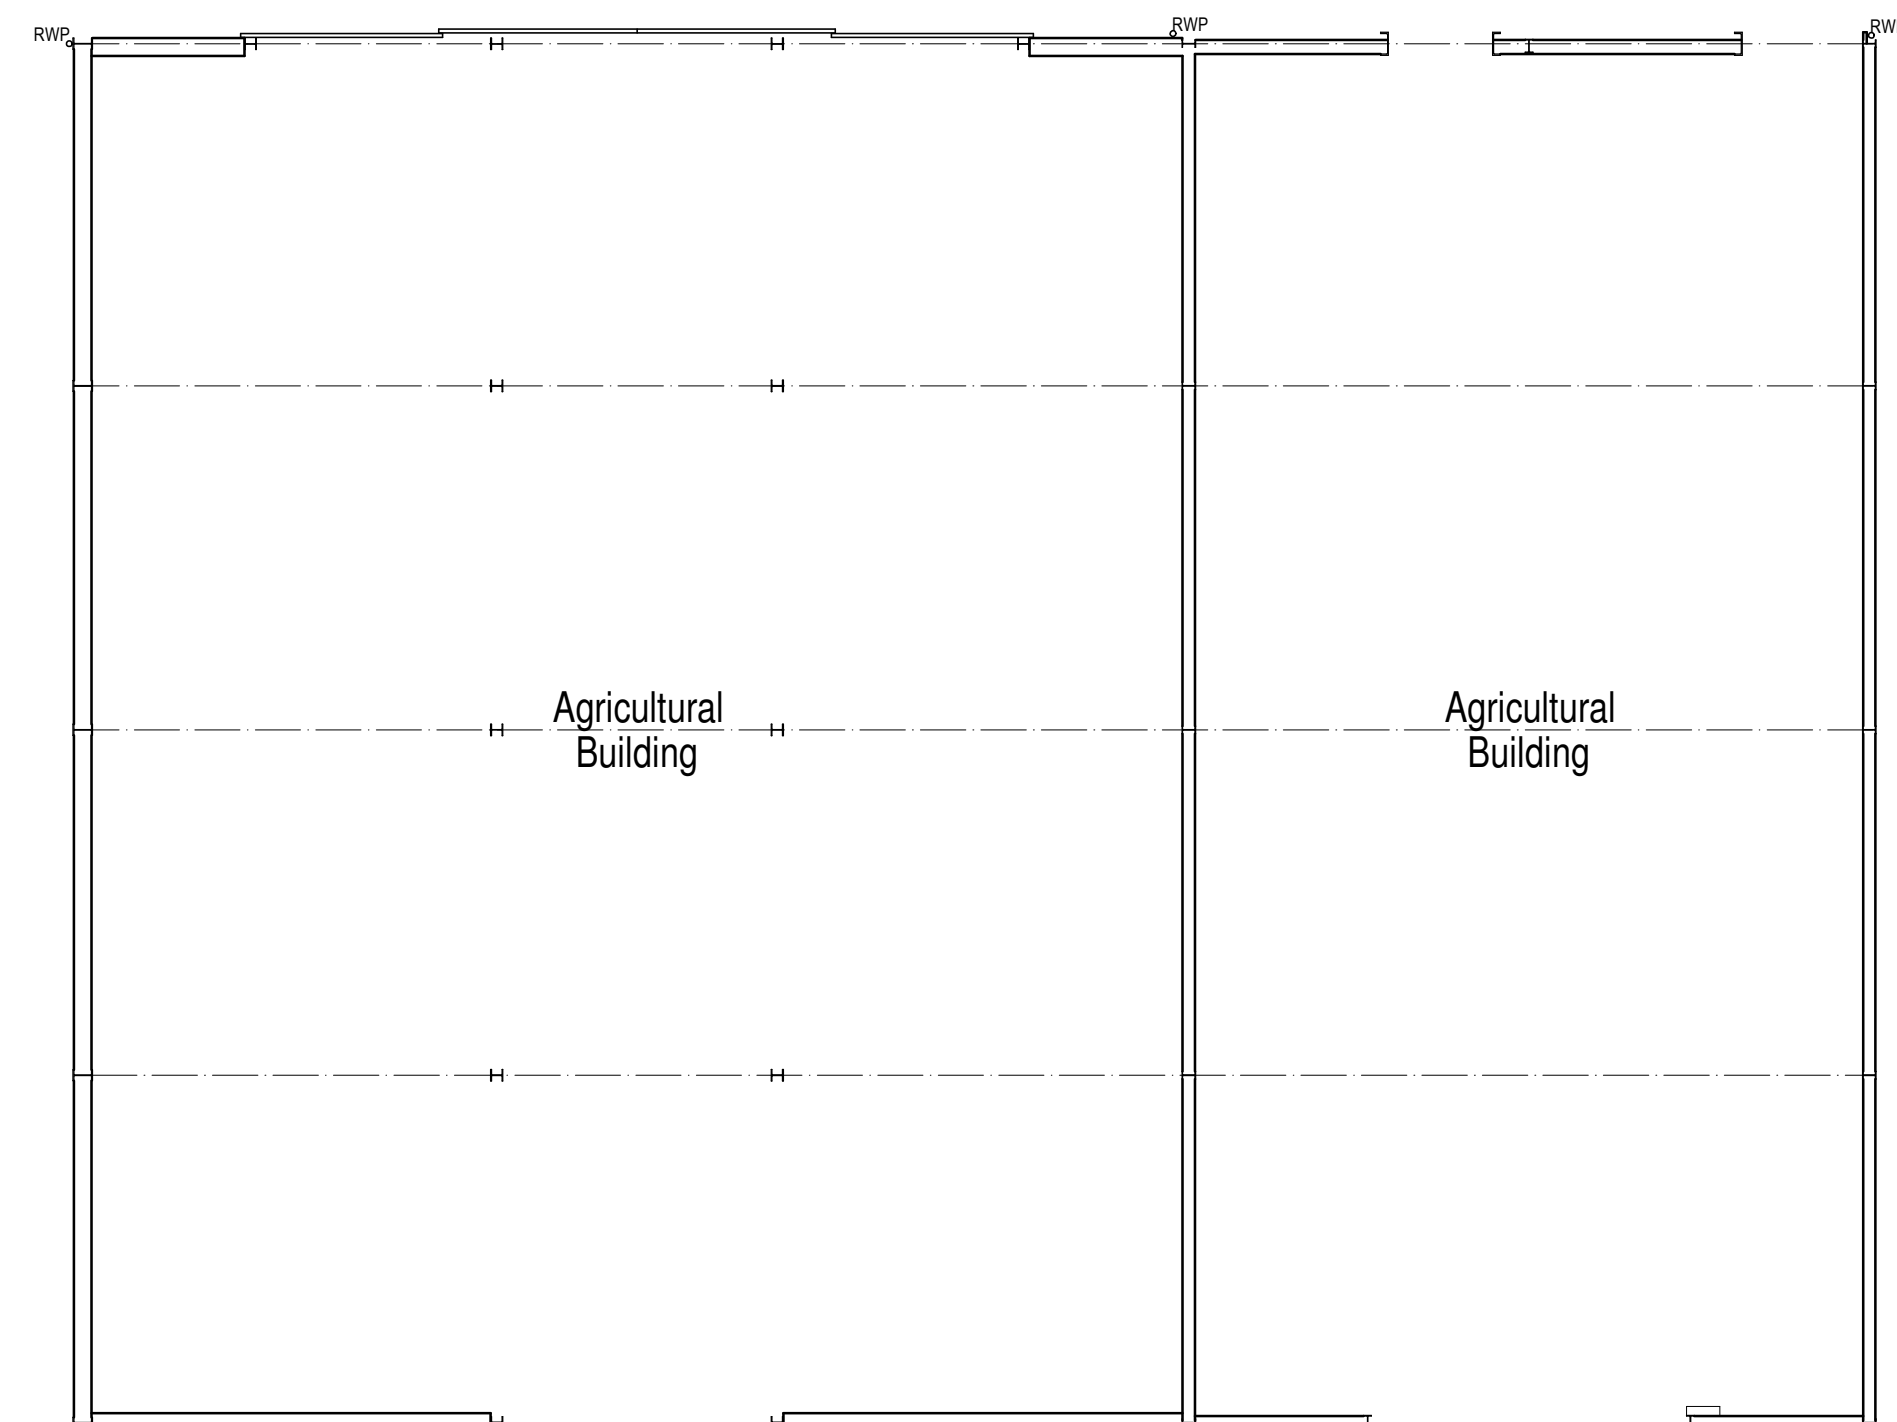

Floor Plan

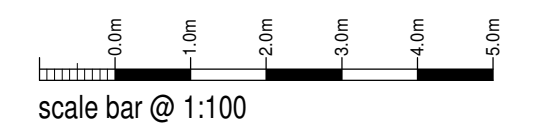

Mr S Moss

WILLOWSHAW FARM,
CLOUDSIDE,
CONGLETON,
CW12 3QQ
EXISTING CONDITIONS
AGRICULTURAL BUILDINGS
FLOOR PLANS AND ELEVATIONS

Date	Sheet	Scale
OCTOBER 2020	A1	1:100
Dwg No.	Rev.	Drawn
2020-2545-04	-	ASR / NAW



10 Cawdry Buildings, Fountain Street, Leek, ST13 6JP
Telephone: 01538 386002
E-mail: info@sammonsltd.co.uk
Web: www.sammonsltd.co.uk

This drawing is copyright.
All dimensions must be checked prior to commencement.