
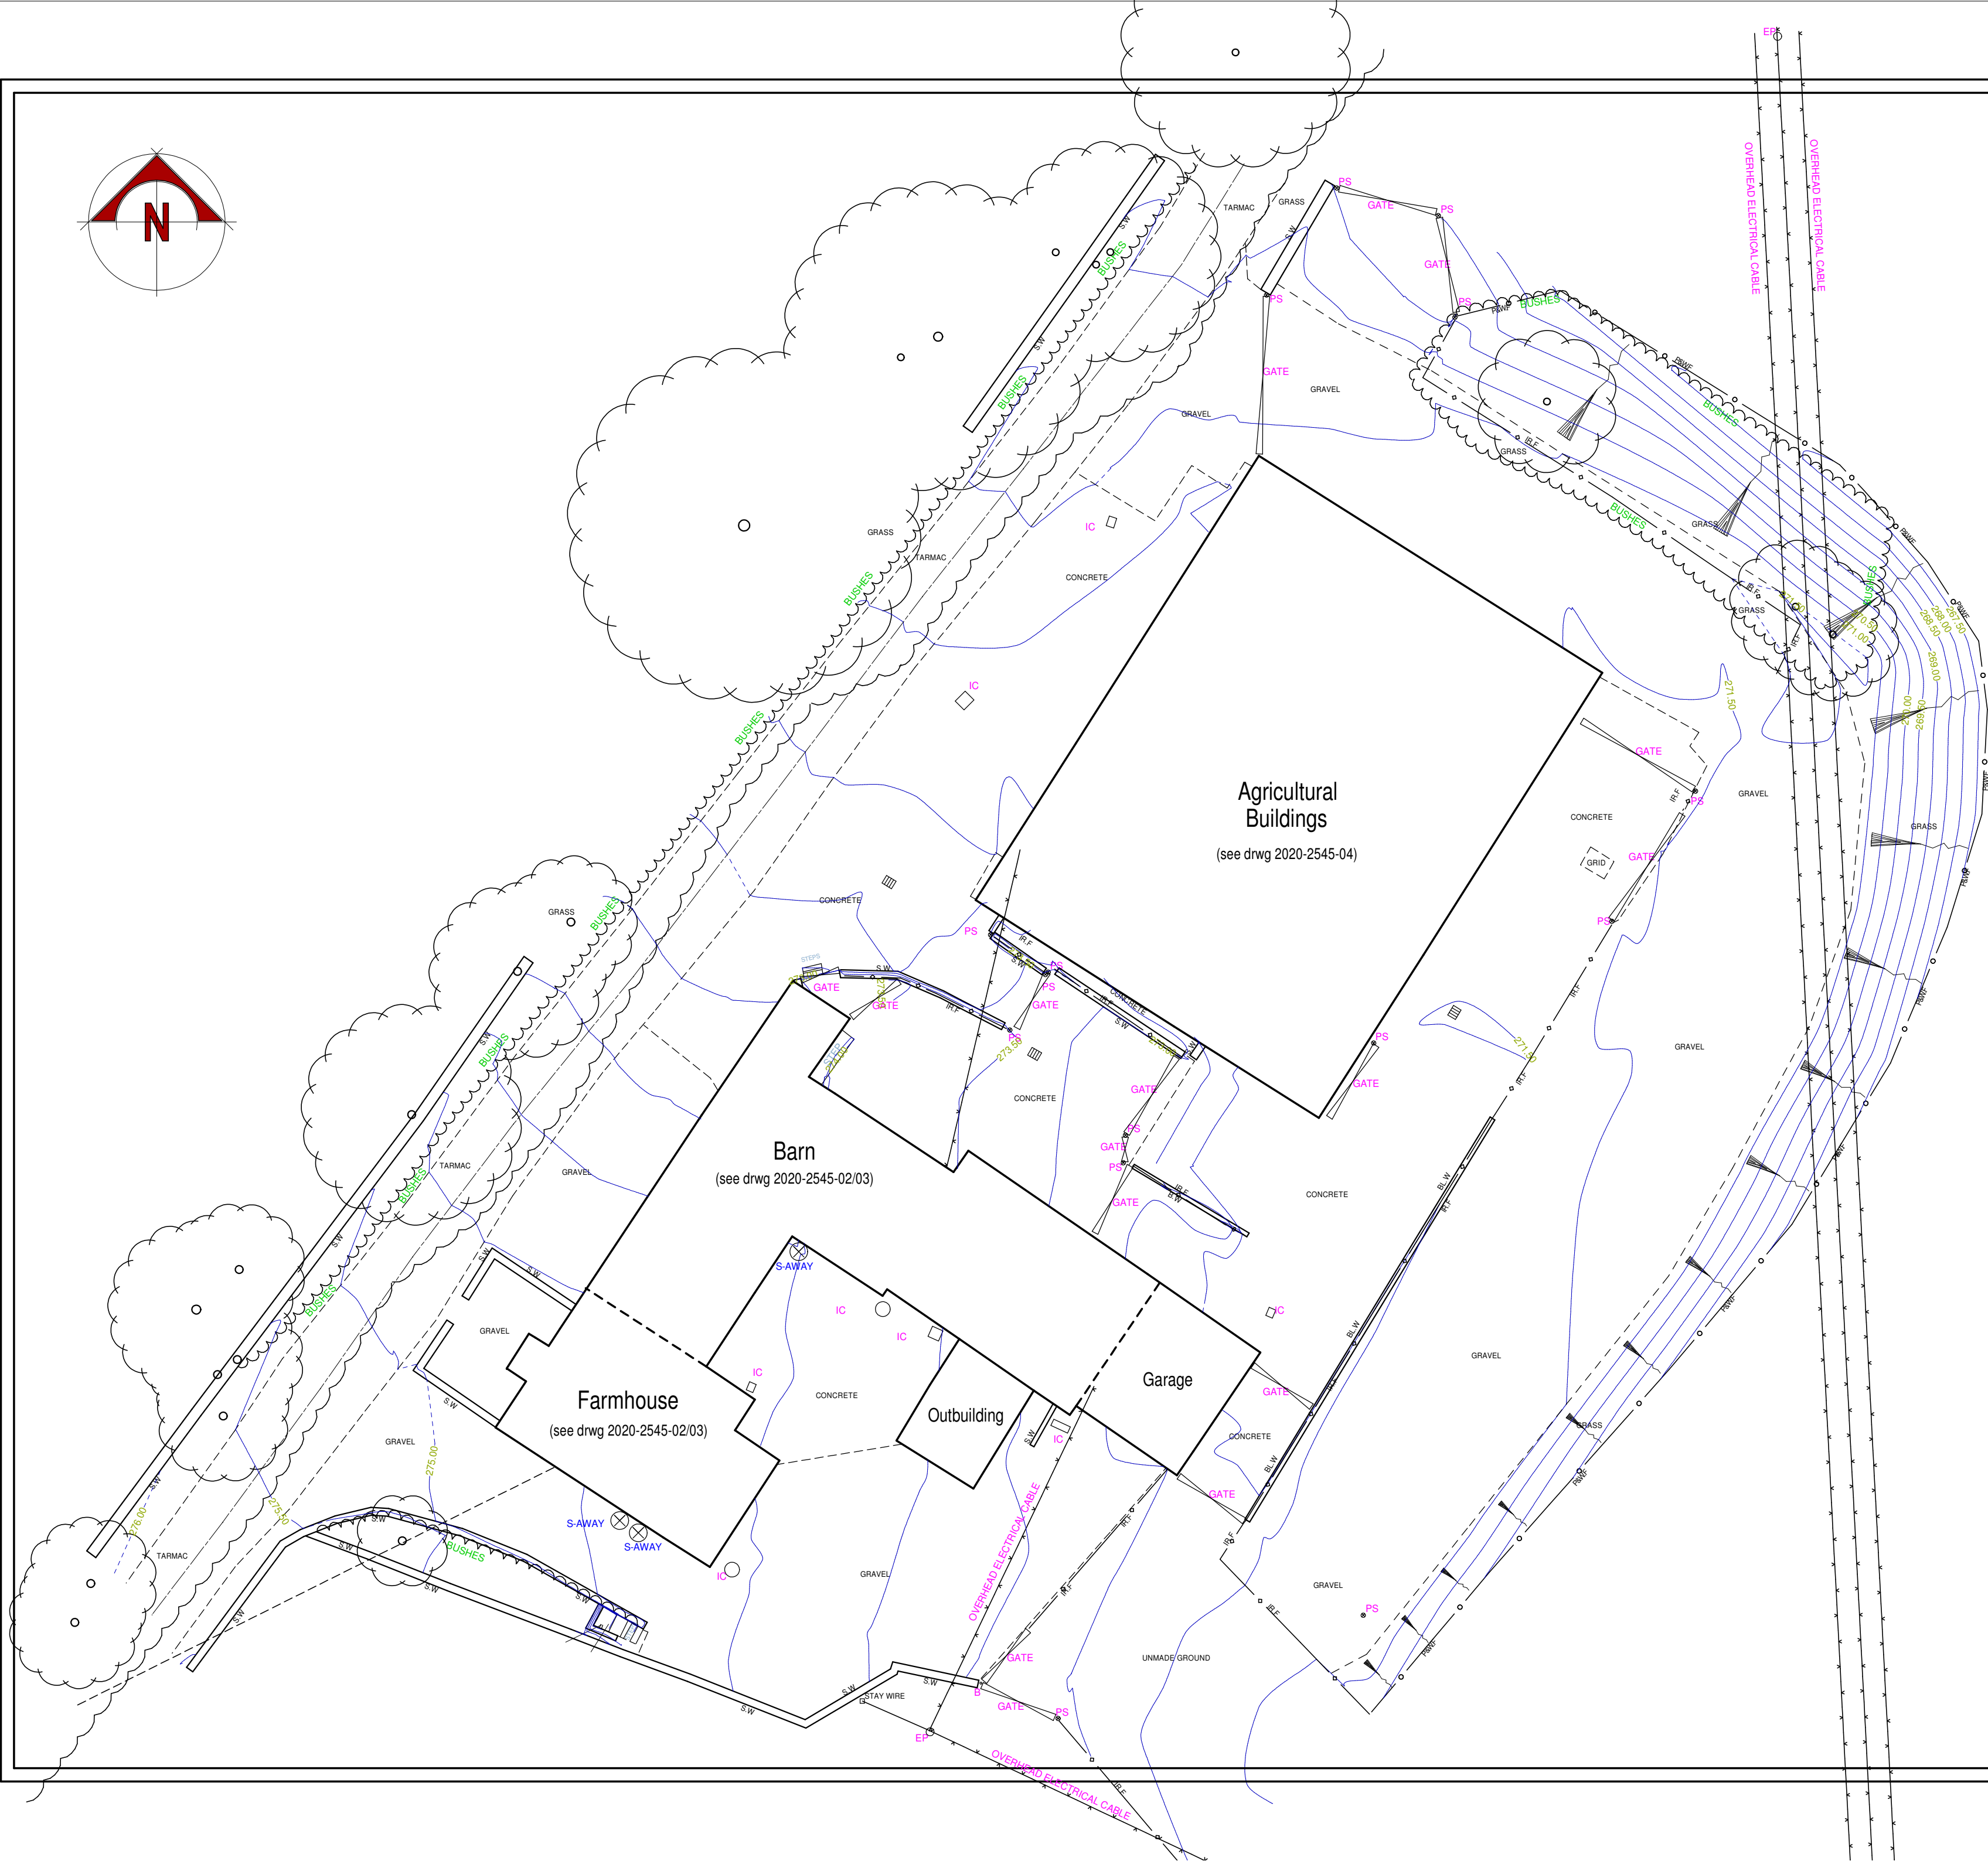


Mr S Moss

WILLOWSHAW FARM,
CLOUDSIDE,
CONGLETON,
CW12 3QQ
EXISTING CONDITIONS
SITE PLAN

Date	Sheet	Scale
OCTOBER 2020	A2	1:200
Dwg No.	Rev.	Drawn
2020-2545-05	-	SURVEY ENG

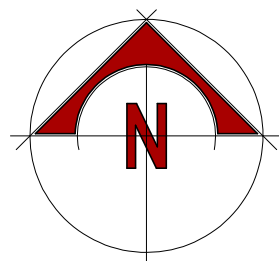

10 Cawdry Buildings, Fountain Street, Leek. ST13 6JP
Telephone: 01538 386002
E-mail: info@sammons ltd.co.uk
Web: www.sammons ltd.co.uk

This drawing is copyright.
All dimensions must be checked prior to commencement.