



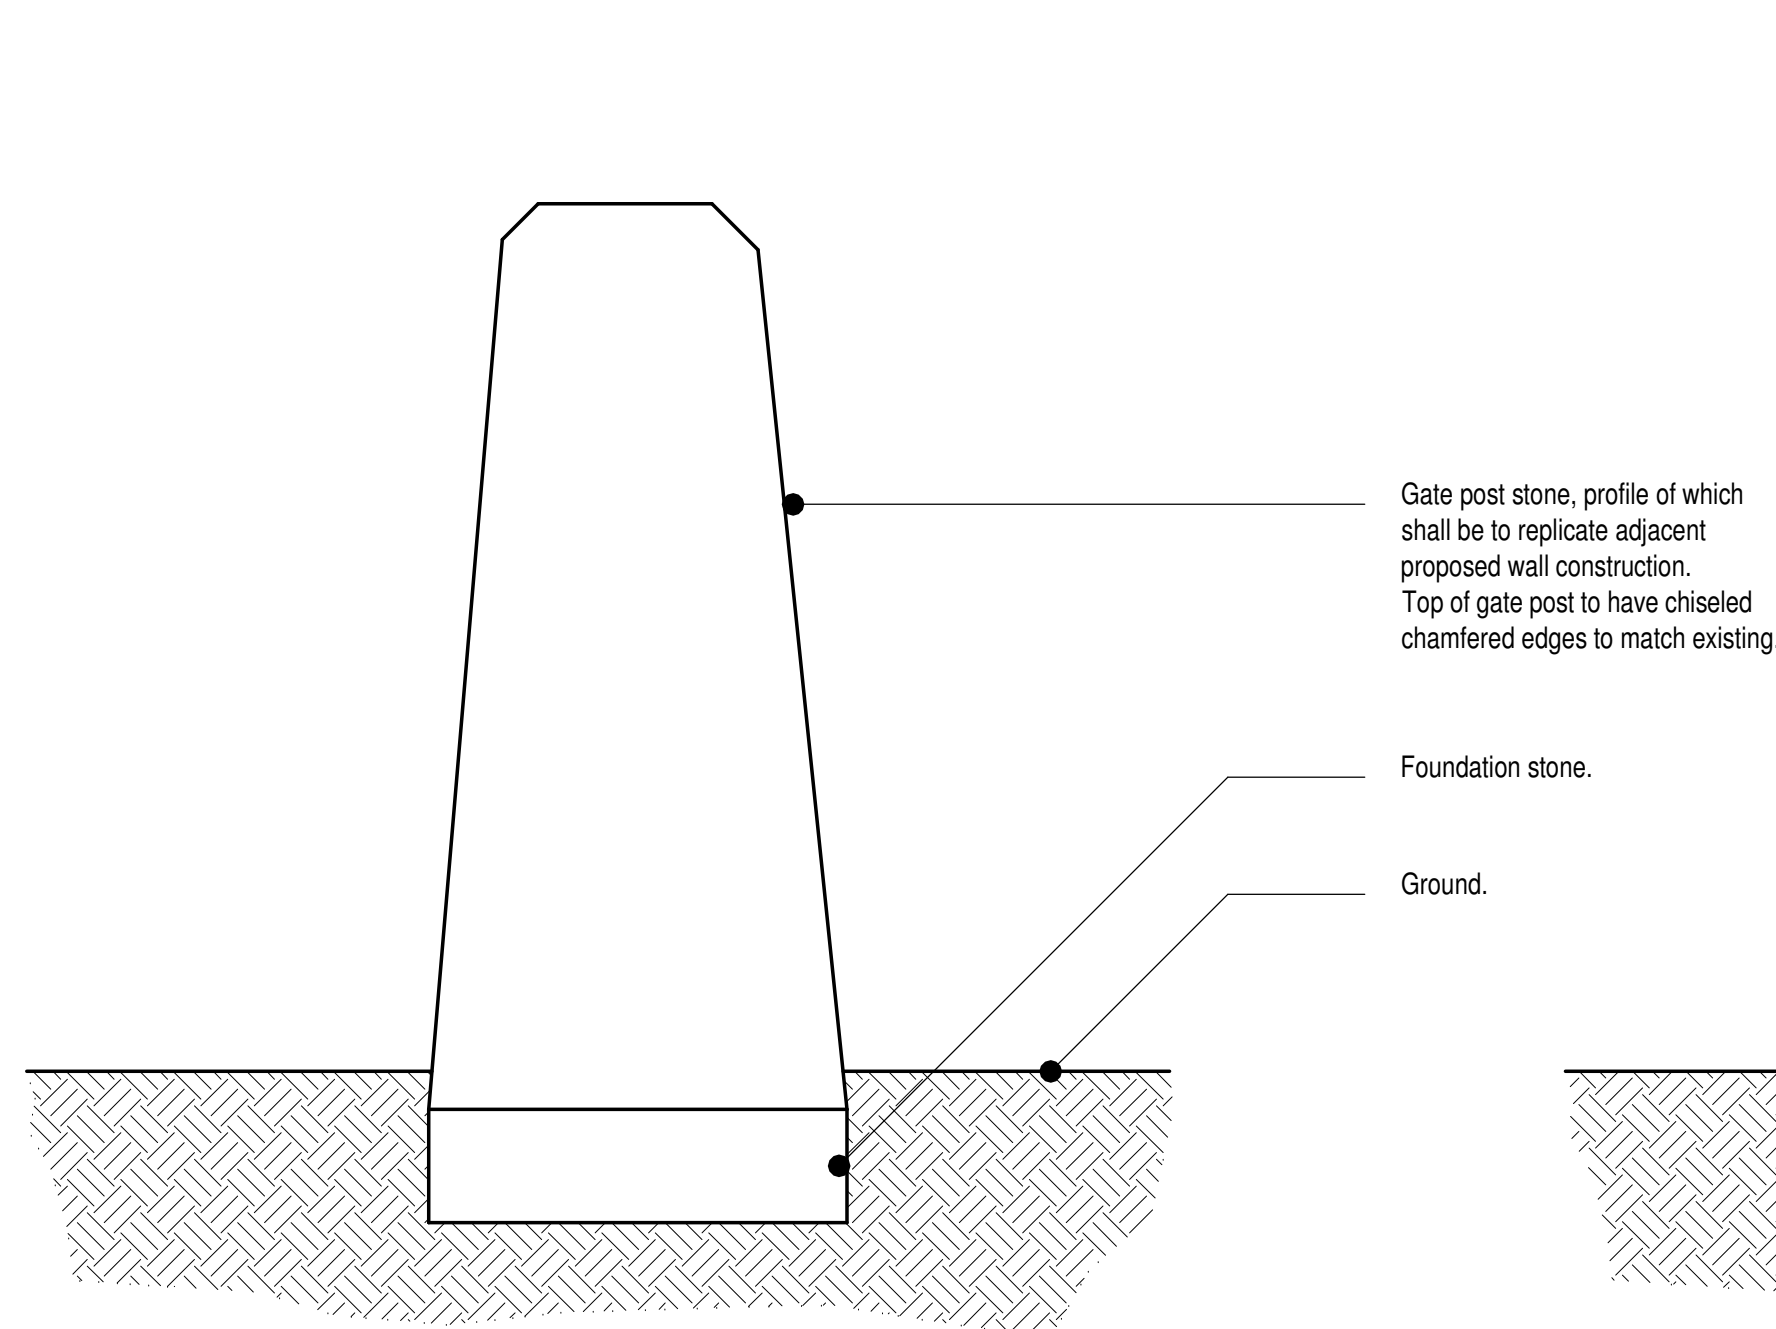

TYPICAL STONE GATE POST
SECTION

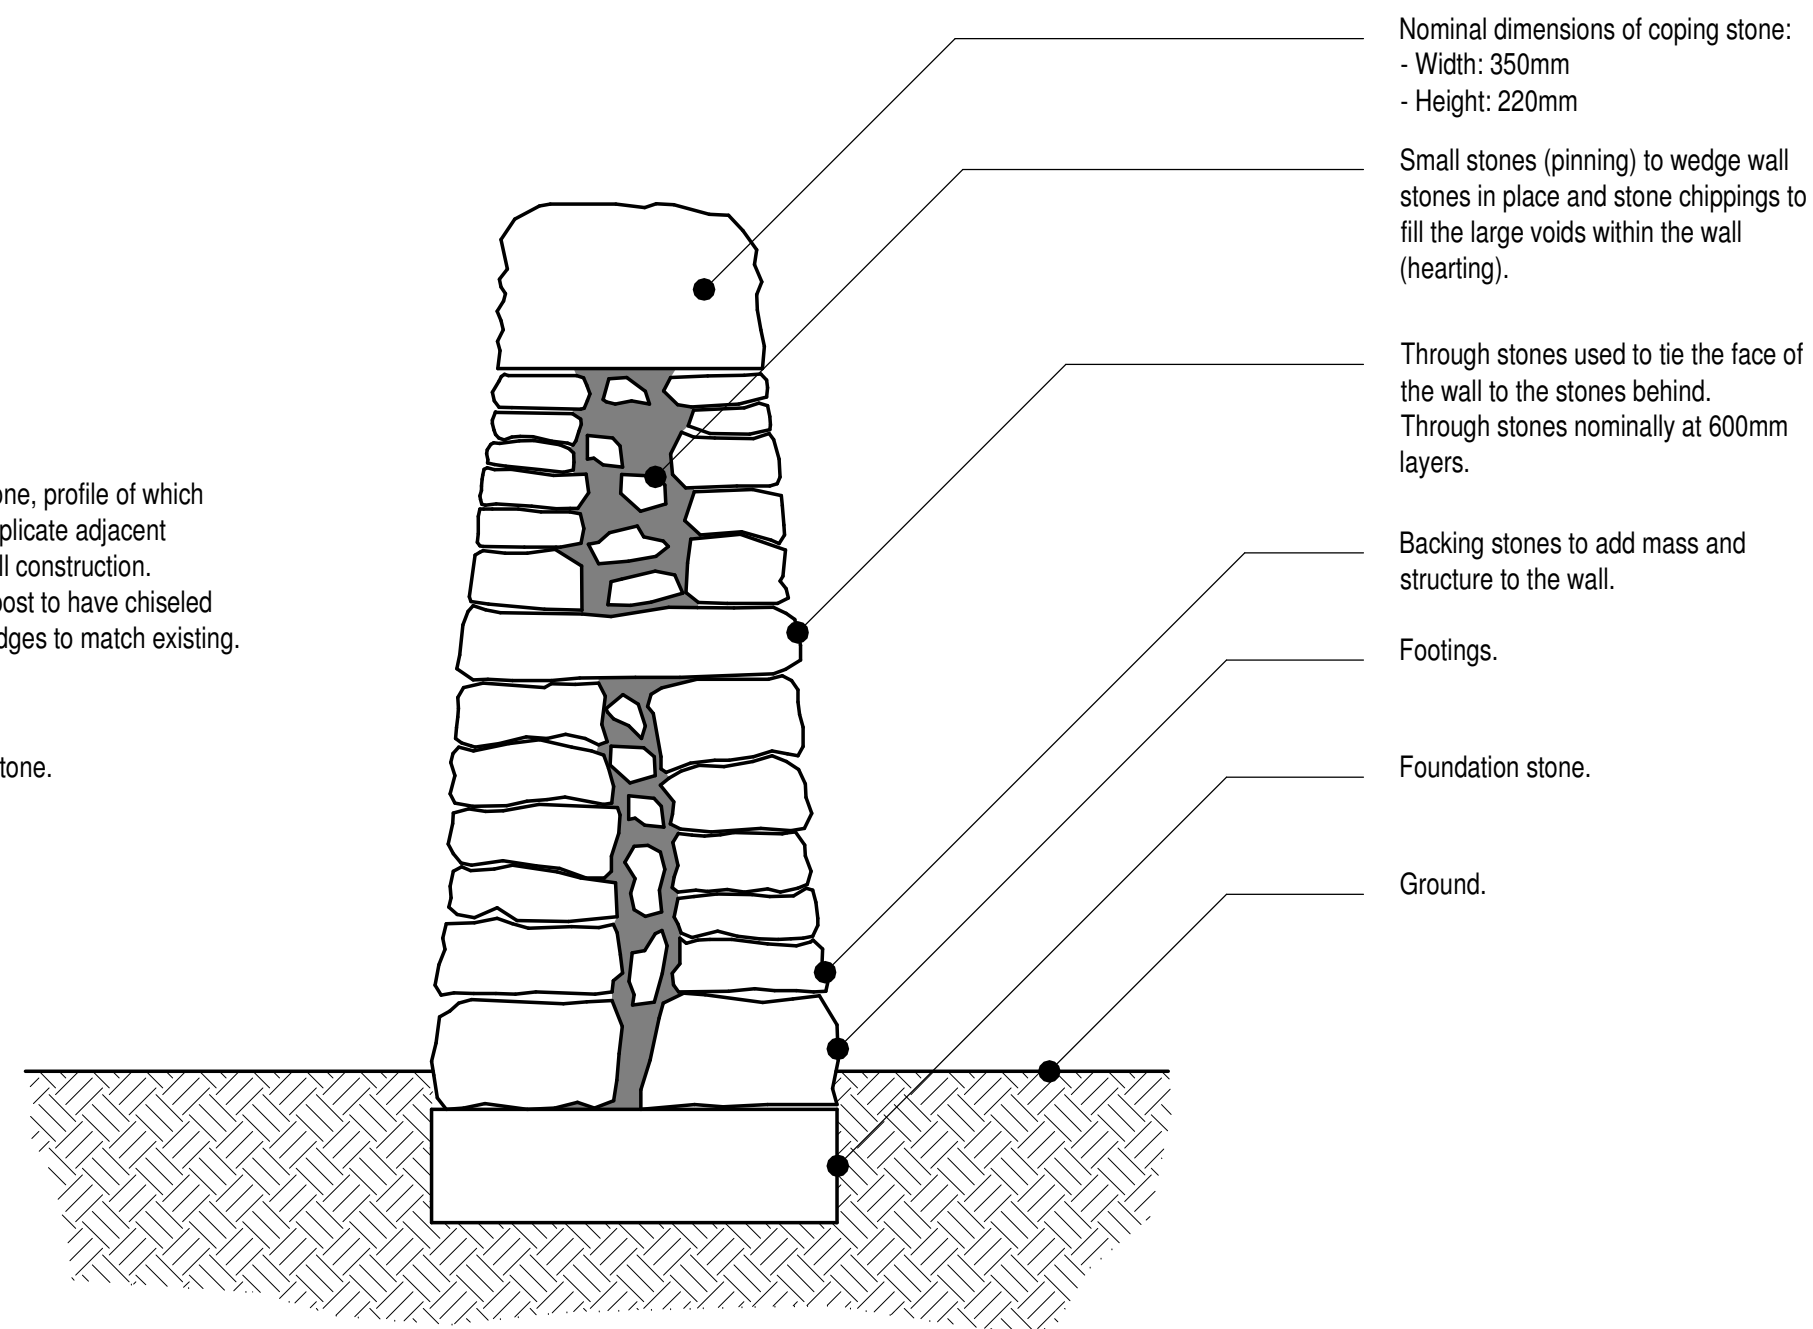

TYPICAL DRY STONE
WALL SECTION

GENERAL NOTES

1. Courses to be horizontal with stones, generally graded largest towards the bottom, with the exception of through stones and the like. Stones should be clean and free from soil, etc.
2. Use only local stone.
3. Erection of all walls to be carried out by a proficient dry stone waller.
4. Where the proposed wall meets the garage / south-west boundary wall precautionary measures should be carried out to ensure that the immediate surrounding footings are not disturbed.
5. Height of wall / gate posts to be the same as existing. Check measurements on site.



scale bar @ 1:10

DRY STONE WALL DETAIL

Date	April 2021	Sheet	A2	Scale	1:10
Dwg No.	COND-01	Rev.	-	Drawn	NAW



10 Cawdry Buildings, Fountain Street, Leek. ST13 6JP
Telephone: 01538 386002
E-mail: info@sammonsLtd.co.uk
Web: www.sammonsLtd.co.uk

This drawing is copyright.
All dimensions must be checked prior to commencement.