


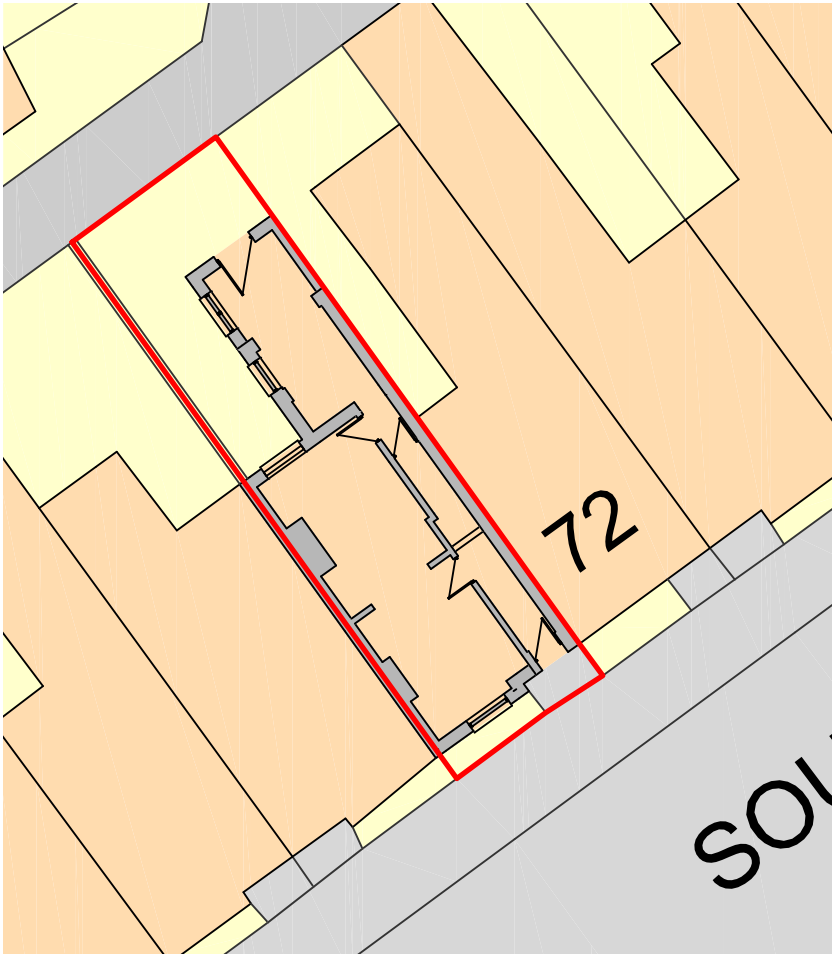
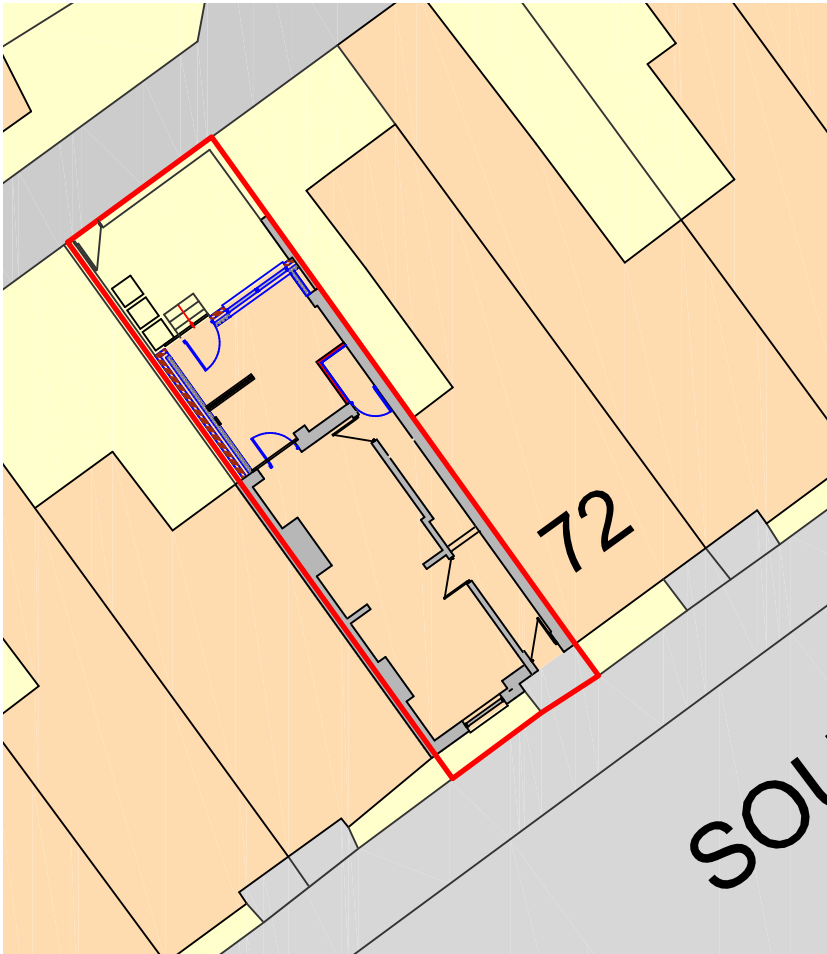


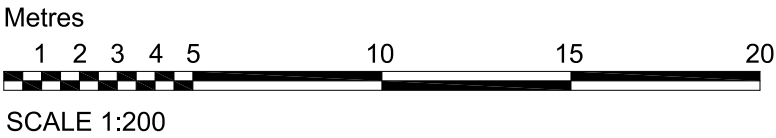

Site Plan as Existing


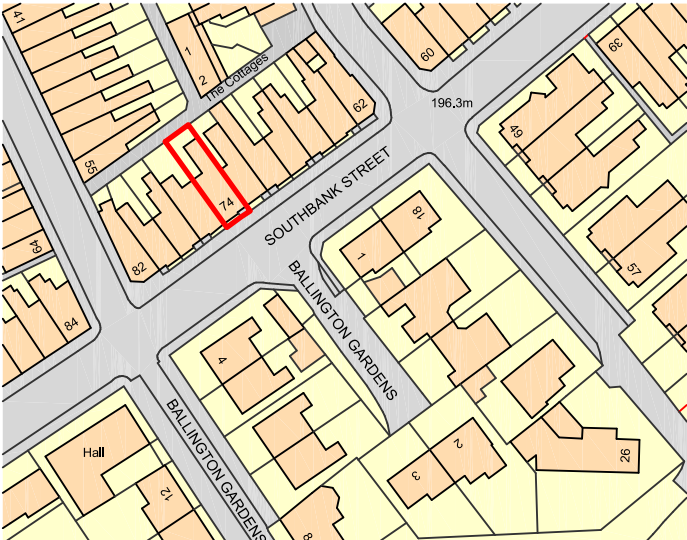


Site Plan as Proposed

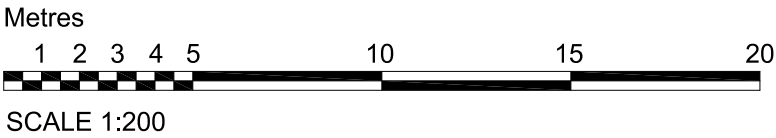

Ordnance Survey, (c) Crown Copyright 2020. All rights reserved. Licence number 100022432

Site Location Plan

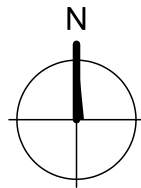 

DBD Architectural Consultancy Ltd ©2020

1. Copyright is vested with DBD Architectural Consultancy Ltd.
2. All dimensions to be checked on site before proceeding.
3. Contractor to check/adjust dimensions of new work to suit existing conditions. Do not assume existing structure or details are plumb, square or level.
4. Contractor must notify the architect of any discrepancies before proceeding.
5. All drawings to be read in conjunction with all other consultants drawings and specs.

B	25.03.21	Minor Amendment
A	29.01.21	Amendments made following comments
Rev	Date	Description



DBD Architectural Consultancy Ltd
50 Broad Street, Leek,
Staffordshire, ST13 5NS
01538 383118
mail@dbdconsultants.co.uk
www.dbdconsultants.co.uk

J Brodie & T Jones
74 Southbank Street
Leek
ST13 5LN
Client

Single Storey Rear Extension,
Basement Conversion and Other
Associated Alterations
Project

Title

Site Plans

Stage: Planning		
Size: A3	Date: 05.10.20	Job No: 2074
Scale: 1:200		
Drawing Number: PL 01B		