




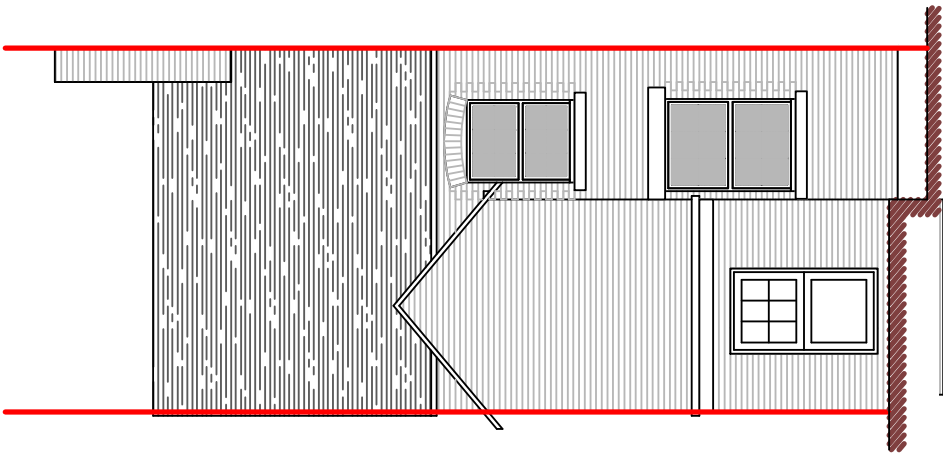


Rear Elevation

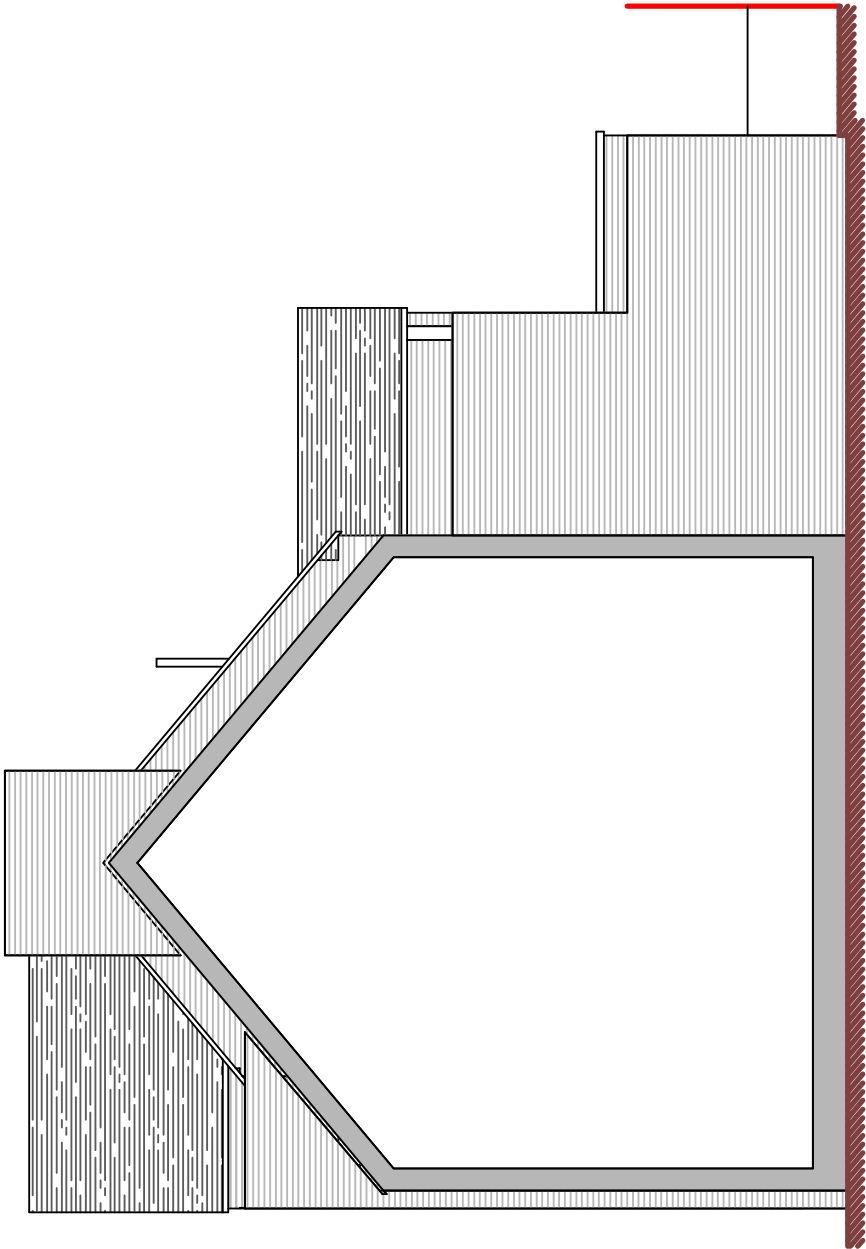


Side (East) Elevation

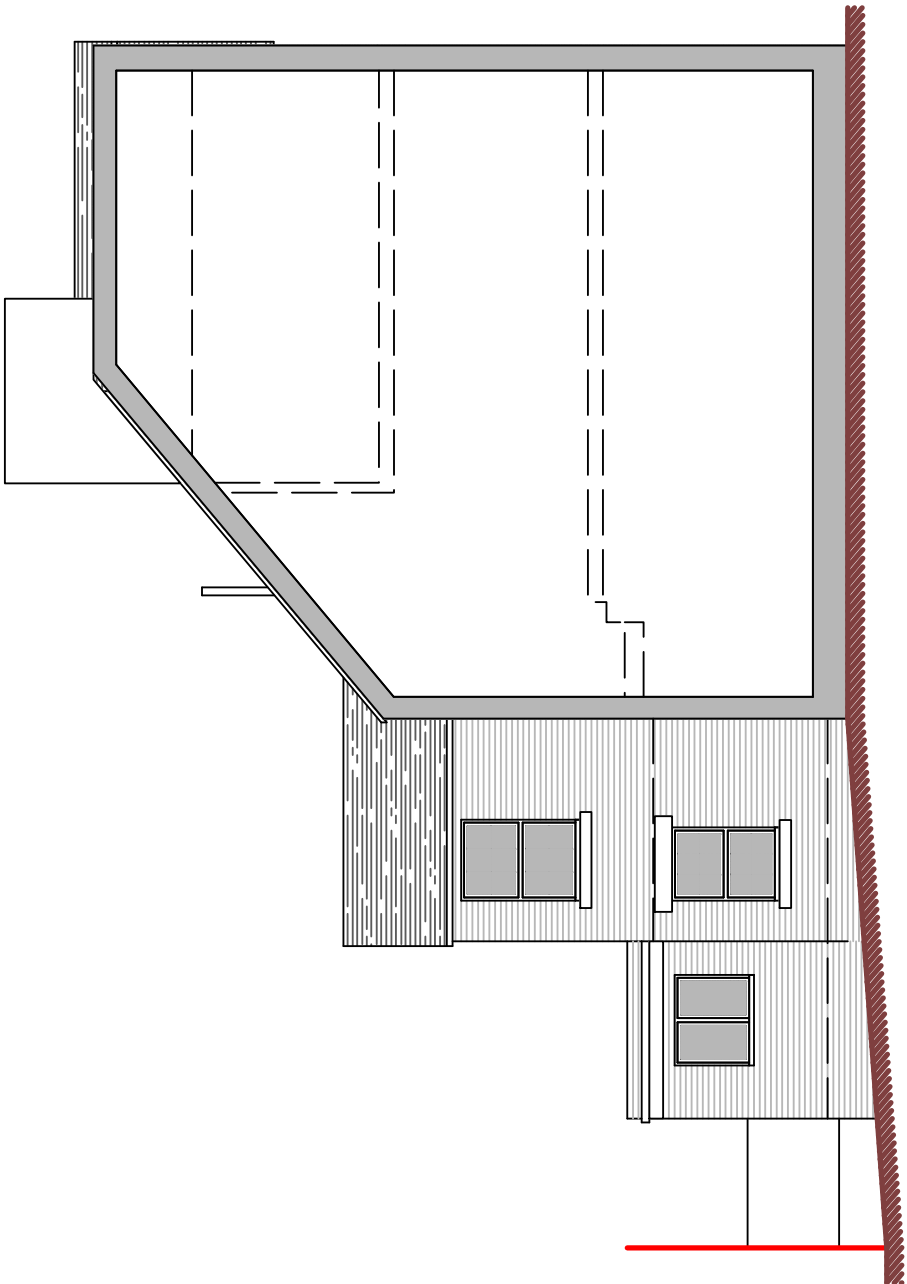


Side (West) Elevation

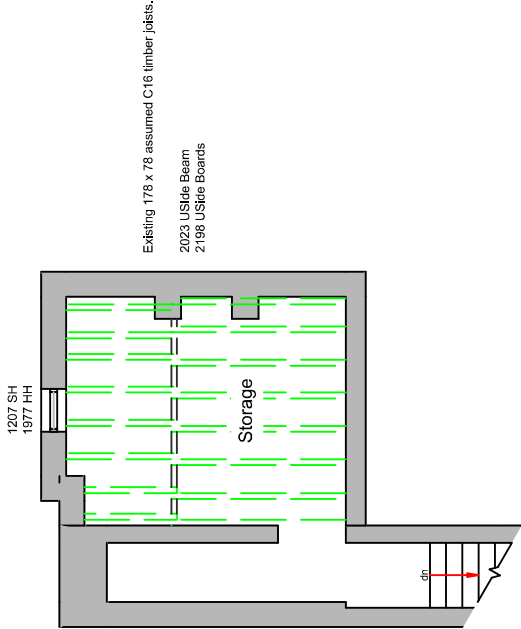


Basement Plan

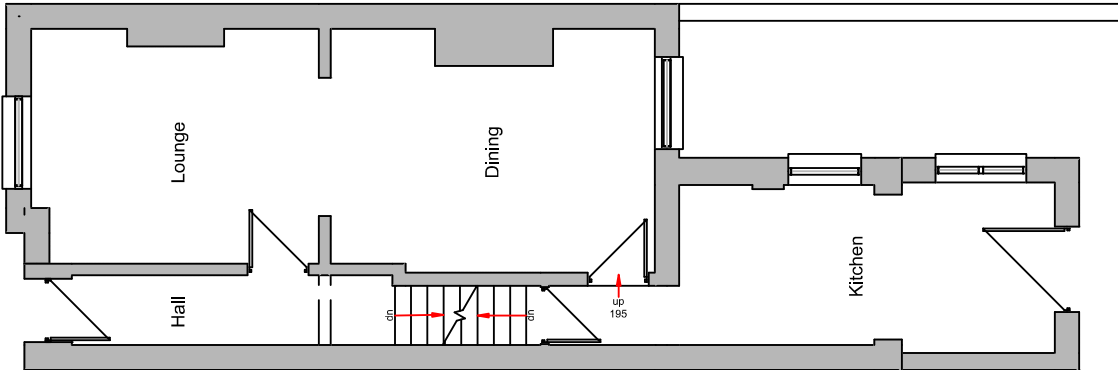


Ground Floor Plan

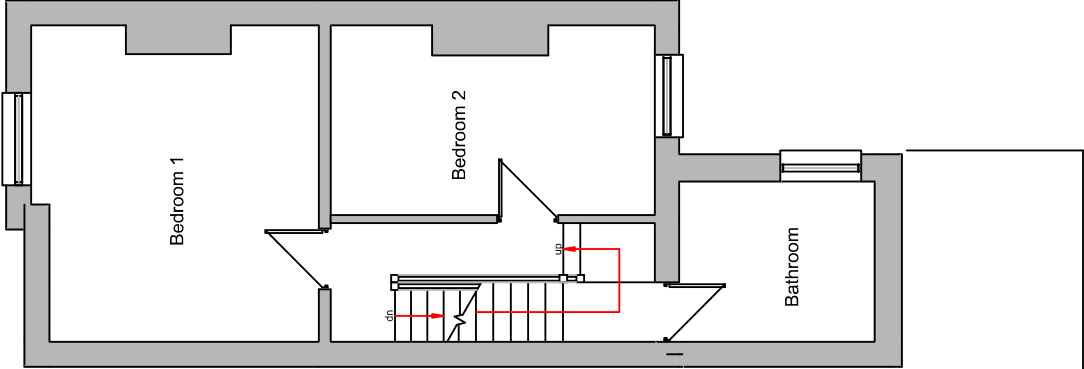

First Floor Plan

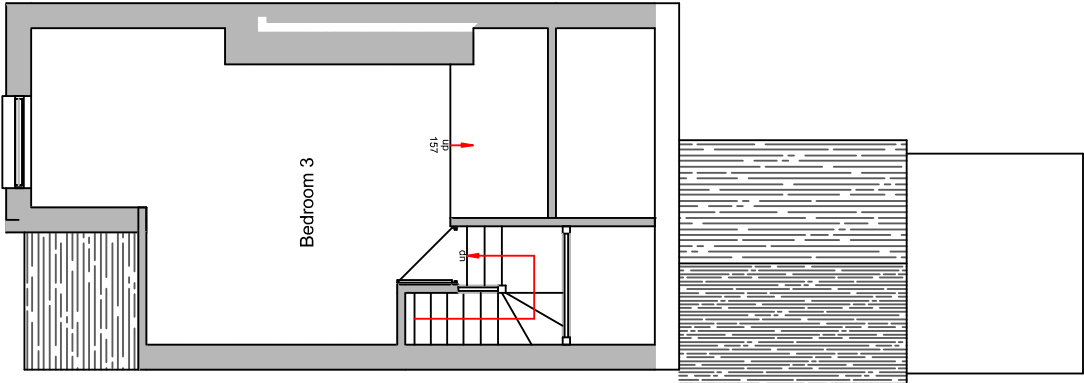

Second Floor Plan

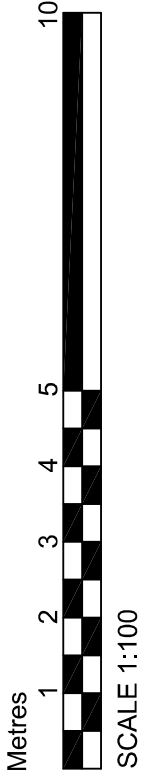

DBD Architectural
Consultancy Ltd ©2020

1. Copyright is vested with DBD Architectural Consultancy Ltd.
2. All dimensions to be checked on site before proceeding.
3. Contractor to check/verify all dimensions of new work against existing drawings. Do not assume existing structure or details are plumb, square or level.
4. Contractor must notify the architect of any discrepancies before proceeding.
5. All drawings to be read in conjunction with all other consultants drawings and specs.

Rev	Date	Description
A	23.03.24	Minor Amendment
B	12.04.24	Minor Amendment
C		
D		
E		



J Brodie & T Jones
74 Southbank Street
Barnsley
S71 3LN

Single Storey Rear Extension,
Basement Conversion and Other
Associated Alterations

174	Plans as Existing		
Design	Planning	Job No:	2074
Size: A2	Date:	05-10-20	
Scale: 1:100			
Drawing Number: PL 02B			