


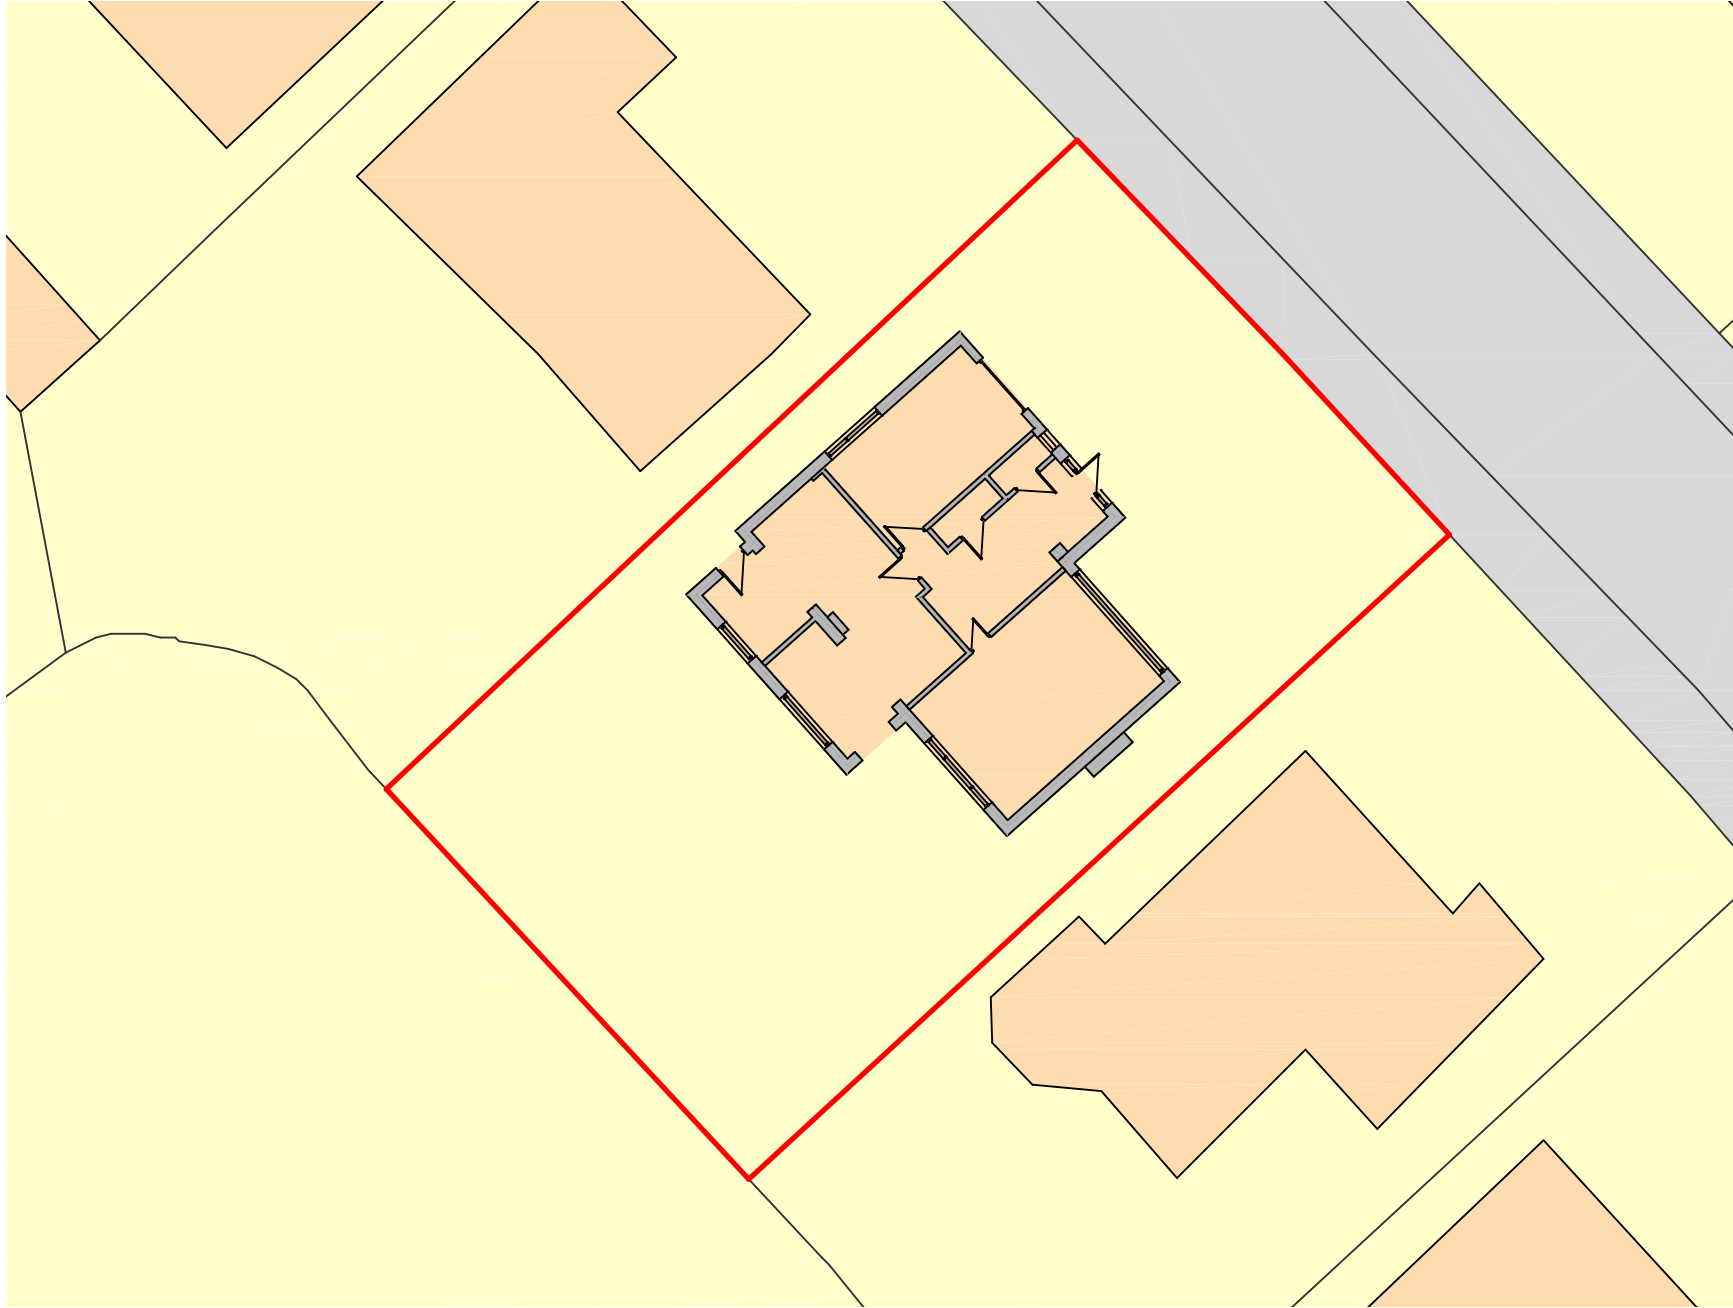
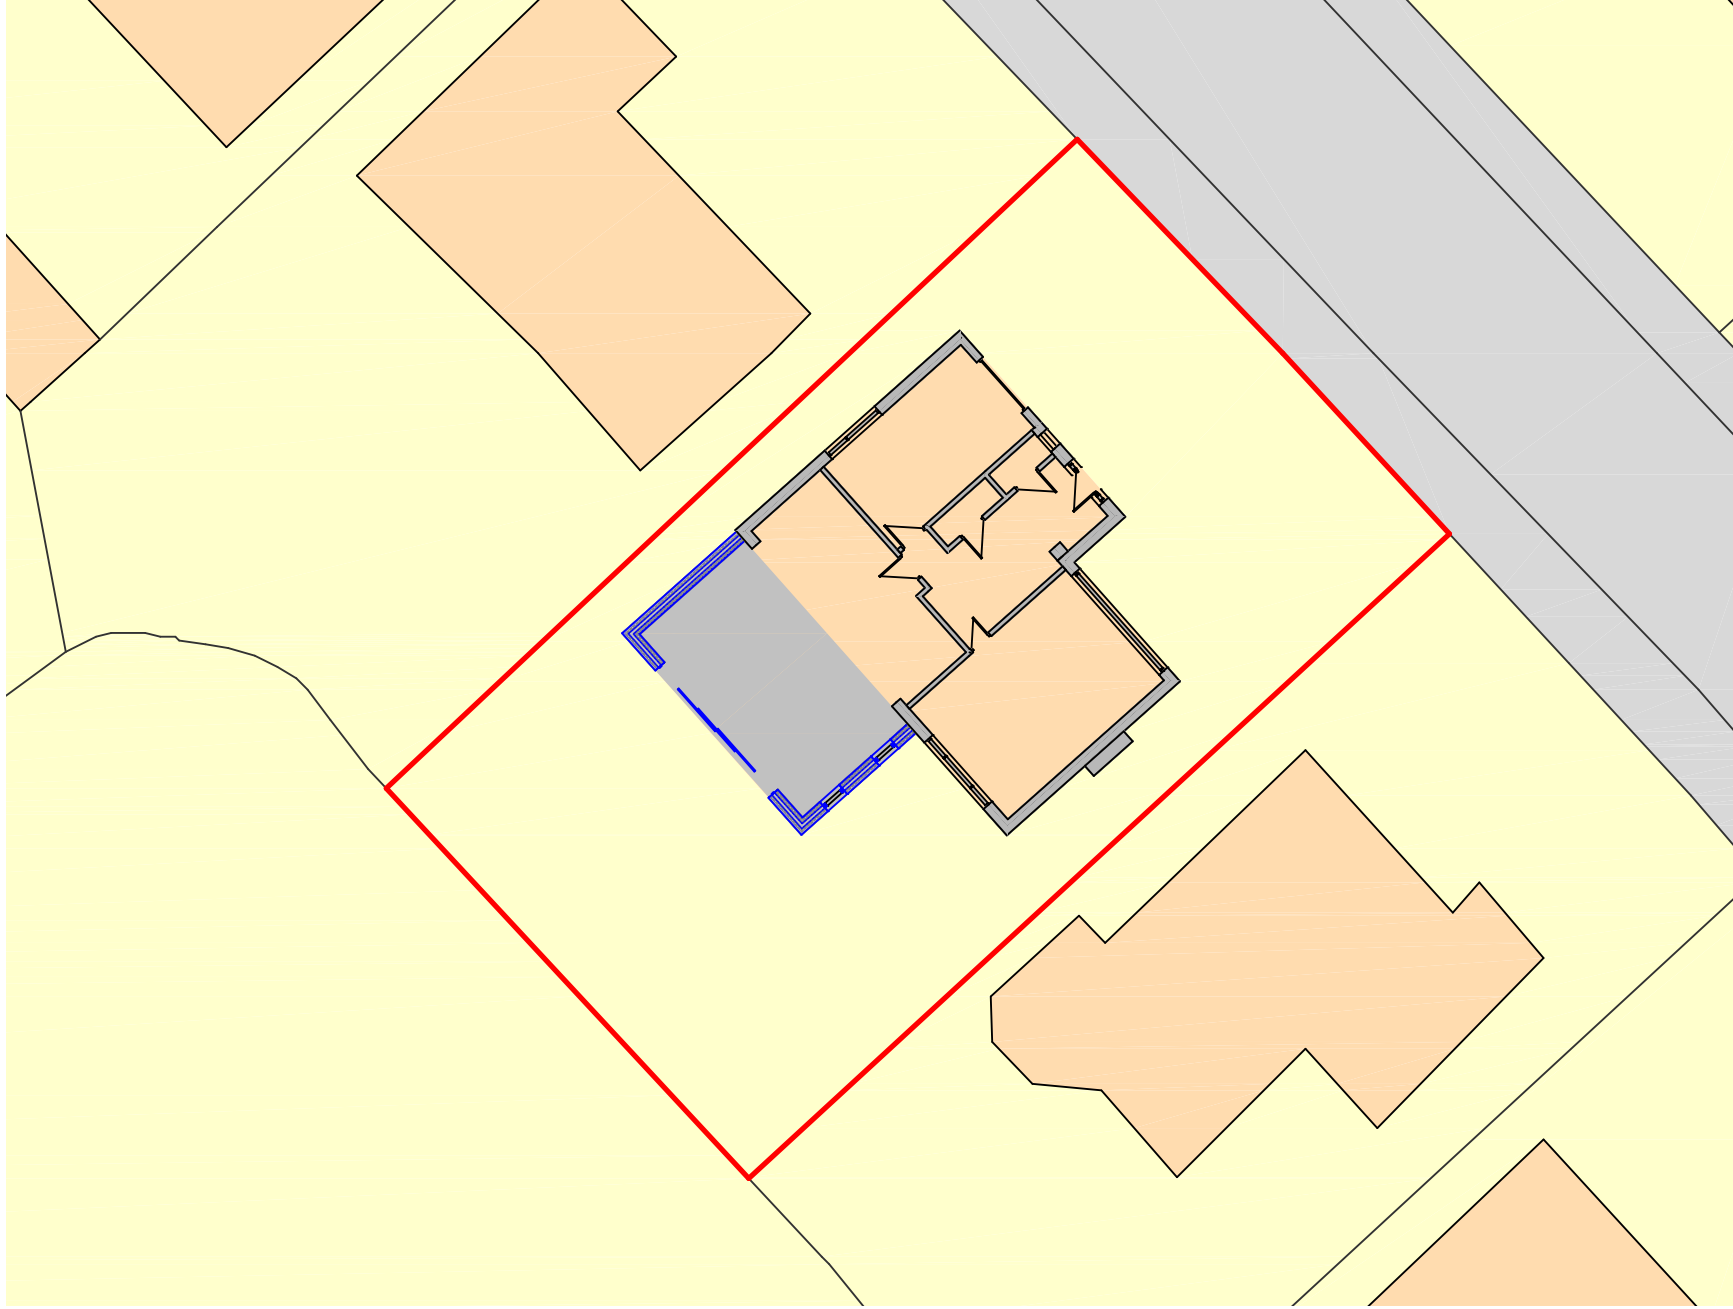


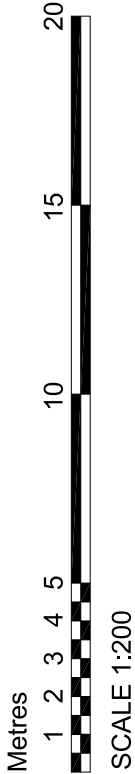

Site Plan as Existing


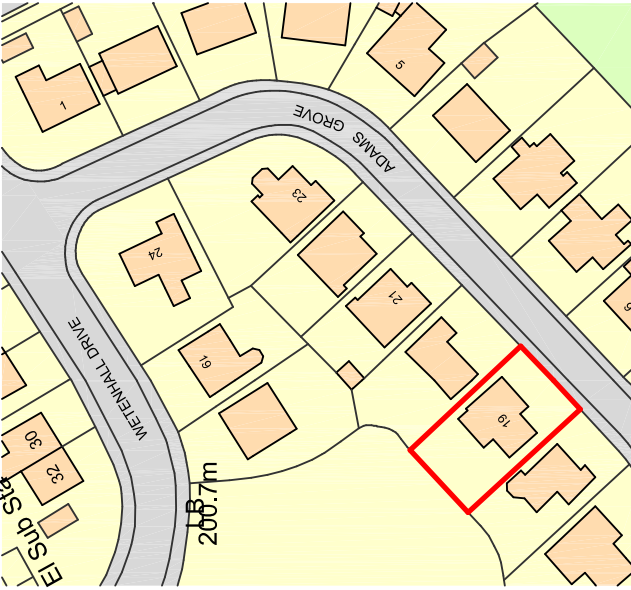


Site Plan as Proposed

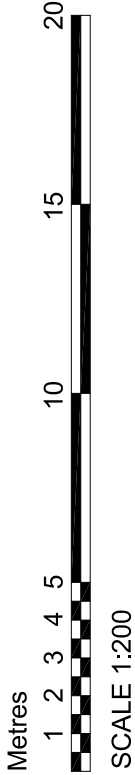

Ordnance Survey, (c) Crown Copyright 2021. All rights reserved. Licence number 100022432

Site Location Plan

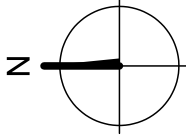 

DBD Architectural Consultancy Ltd ©2021

1. Copyright is vested with DBD Architectural Consultancy Ltd.
2. All dimensions to be checked on site before proceeding.
3. Contractor to check/adjust dimensions of new work to suit existing conditions.
4. Contractor must suit the architect of any discrepancies before proceeding.
5. All drawings to be read in conjunction with all other consultation drawings and specs.

No.	Date	Description
A.	13/03/21	Amendments made following client comments



DBD Architectural Consultancy Ltd
50 Broad Street Leek,
Staffordshire ST13 5NS
01828 82118
01828 82119
www.dbdconsultants.co.uk

Mr & Mrs Brown
19 Adams Grove
Leek
ST13 5NX

Client

Replacement/Enlargement of Single
Storey Rear Extension

Project

Site Plans

Rev

Drawn: Planning	Check: PL19
Issue: A2	Date: 16/03/21
Scale: 1:200	City: PL19
Drawn by: PL19	City: PL19

PL 01A