




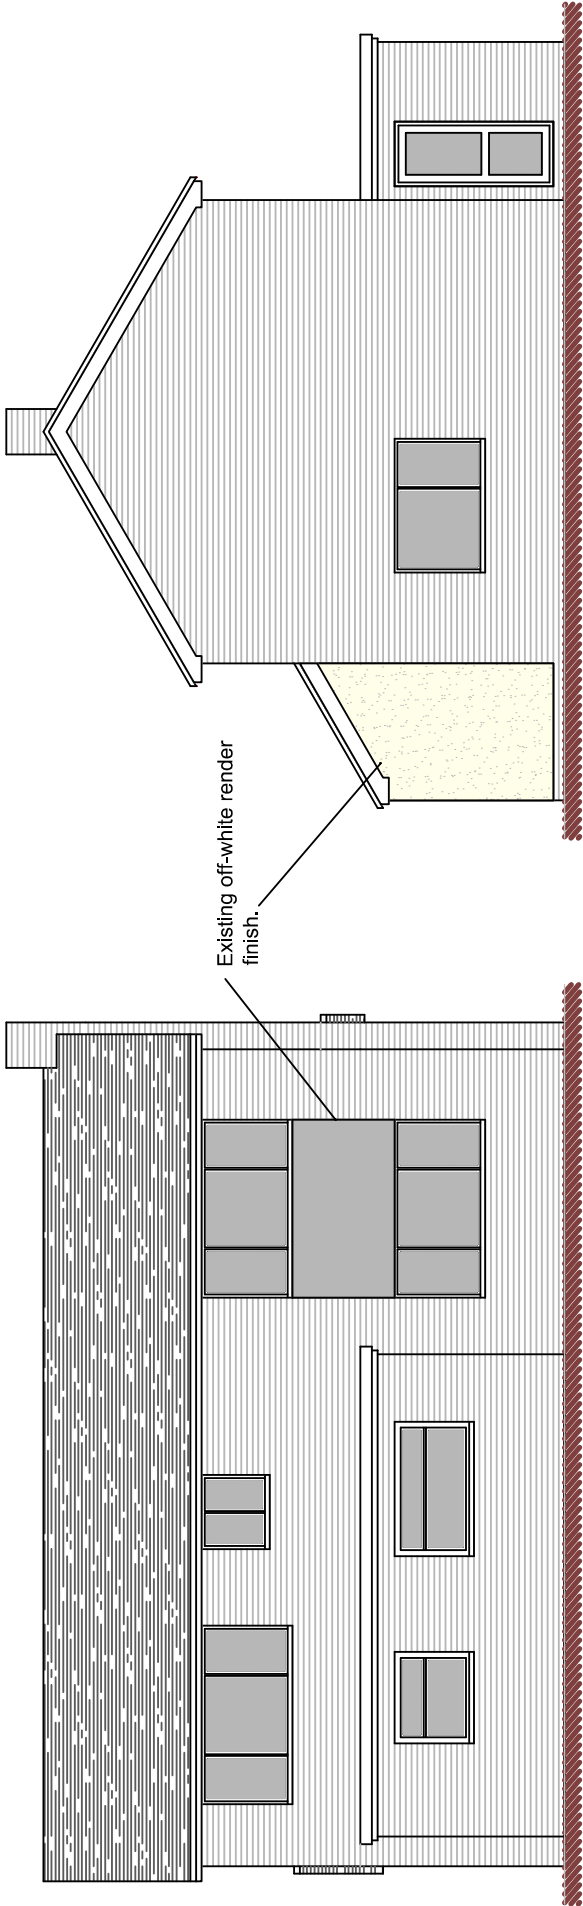


Rear Elevation

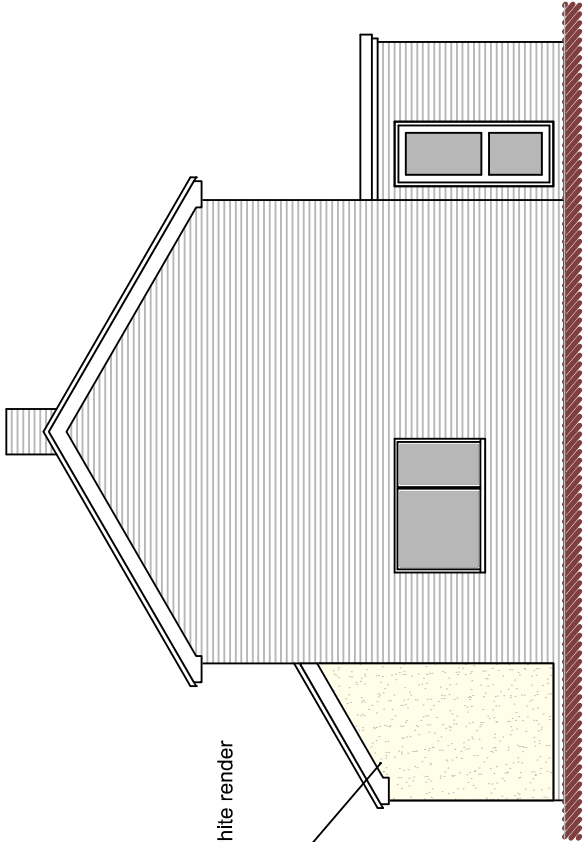


Side (North East) Elevation

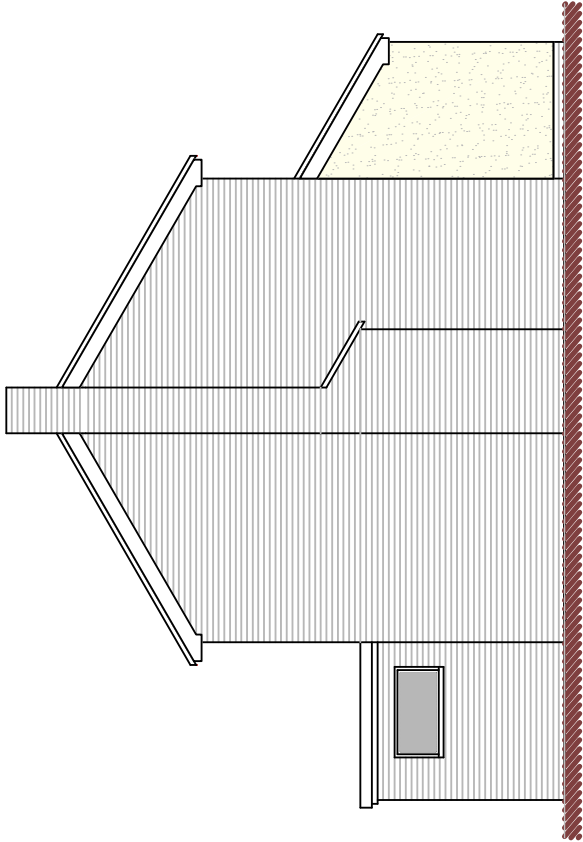

Side (South West) Elevation

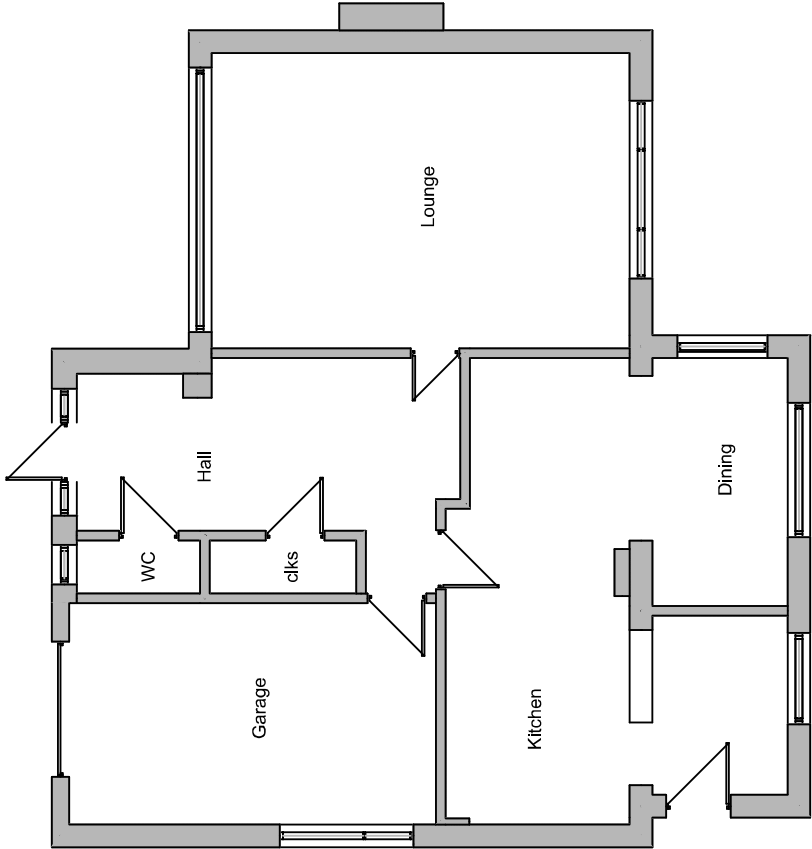

Ground Floor Plan

 

SCALE 1:100

**DBD Architectural
Consultancy Ltd ©2021**

1. Copyright is vested with DBD Architectural Consultancy Ltd.
2. All dimensions to be checked on site before proceeding.
3. Contractor to check/adjust dimensions of new work to suit existing conditions.
Do not assume existing structure or details are plumb, square or level.
4. Contractor must notify the architect of any discrepancies before proceeding.
5. All drawings to be read in conjunction with all other consultants drawings and specs.

Rev	Date	Description
A	14.04.21	Minor Amendment



DBD Architectural Consultancy Ltd
50 Broad Street Leek,
Staffordshire, ST13 5NS
01538 383118
mail@dbdconsultants.co.uk
www.dbdconsultants.co.uk

Mr & Mrs Brown
19 Adams Grove
Leek
ST13 8NX
Client

Replacement/Enlargement of Single
Storey Rear Extension
Project

Title

Plans as Existing

Sheet: Planning
Size: A3
Scale: 1:100

Date: 16.03.21
Job No: 2119

Drawing Number: **PL 02A**