



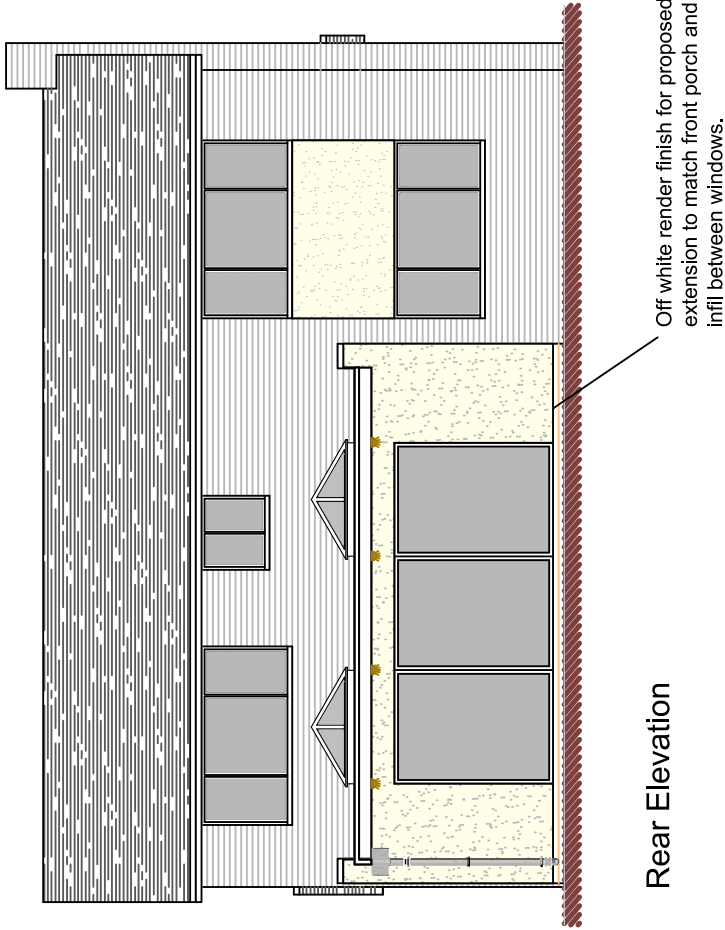


Rear Elevation

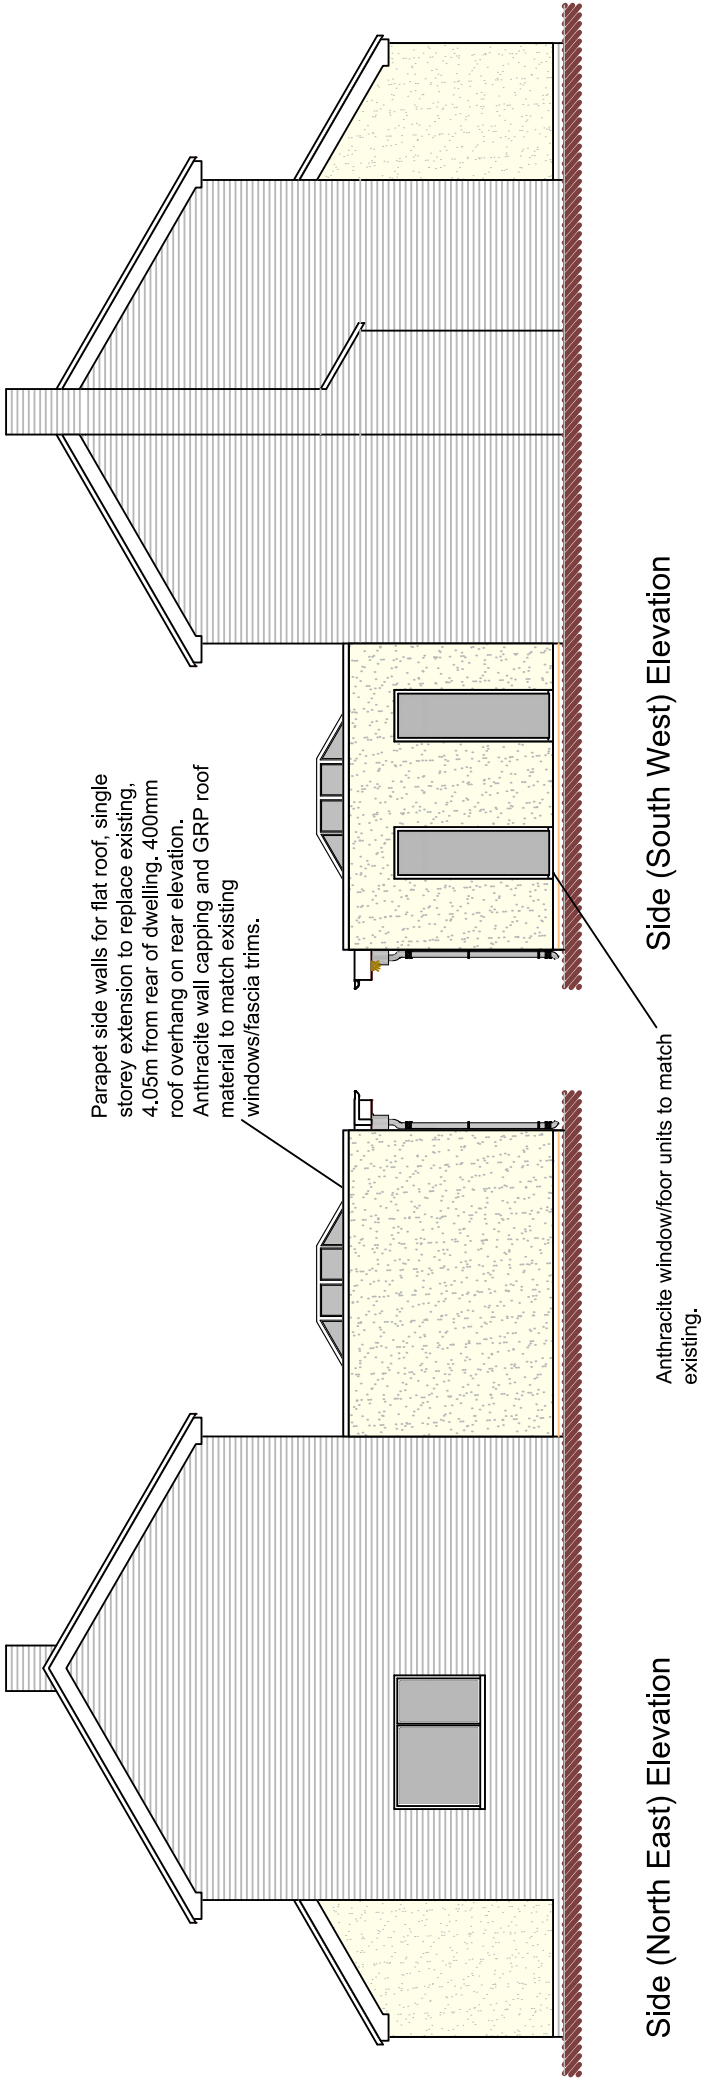


Side (North East) Elevation

Side (South West) Elevation

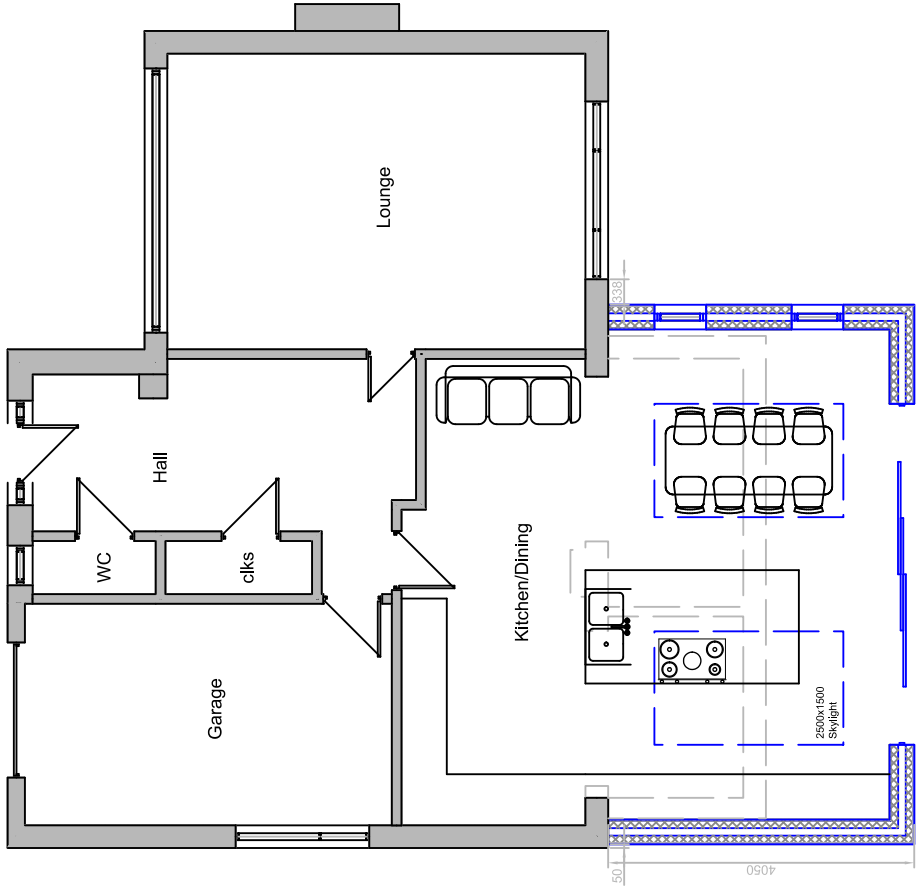

Ground Floor Plan

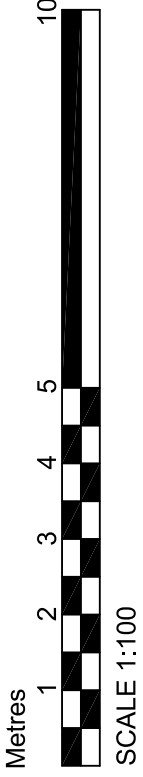

DBD Architectural
Consultancy Ltd ©2021

1. Copyright is vested with DBD Architectural Consultancy Ltd.
2. All dimensions to be checked on site before proceeding.
3. Contractor to check/judge dimensions of new work and to ensure that all work is in accordance with the drawings. Do not assume existing structure or details are plumb, square or level.
4. Contractor must notify the architect of any discrepancies before proceeding.
5. All drawings to be read in conjunction with all other consultants drawings and specs.

Rev	Date	Description
A	12.02.21	Amendment made following client comments



Mr & Mrs Brown
19 Adams Grove
Leeds
LS13 8NX
Client

Replacement/Enlargement of Single
Storey Rear Extension

Plans as Proposed			
Author	Planning	Drawn	16.03.21
Checked	16.03.21	Scale	1:100
Drawing Number		PL 03A	