




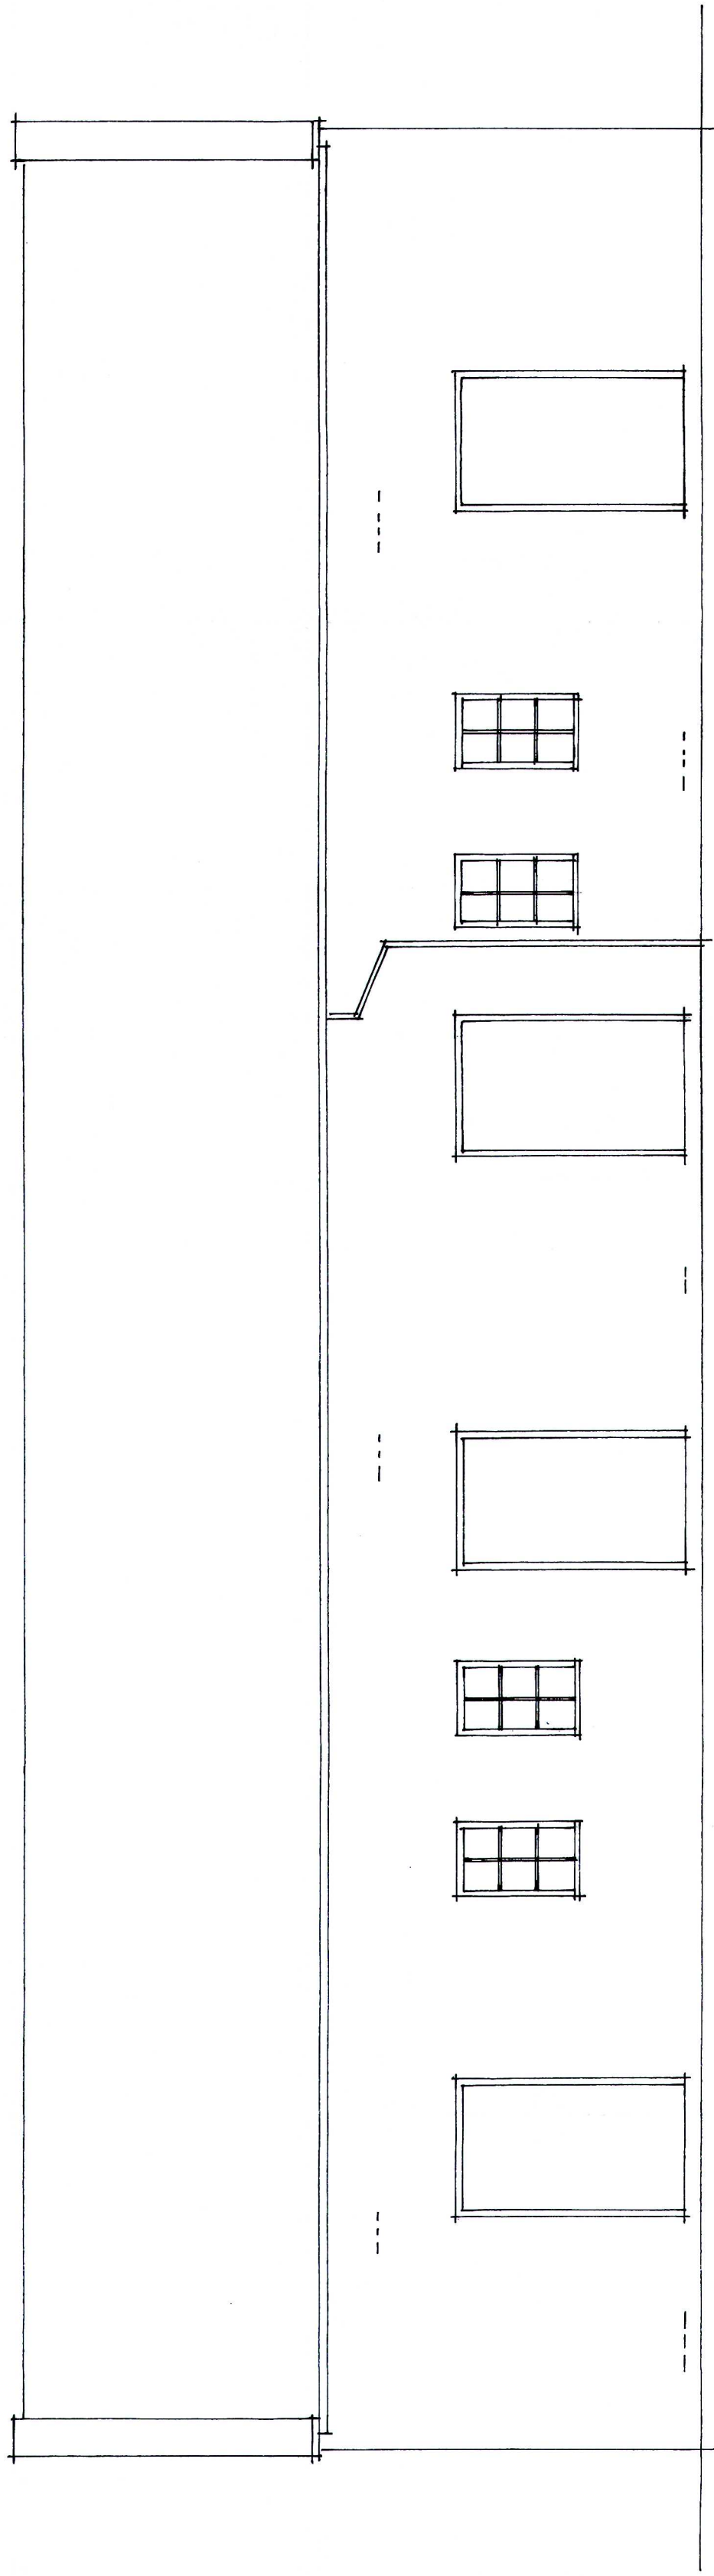


East elevation.

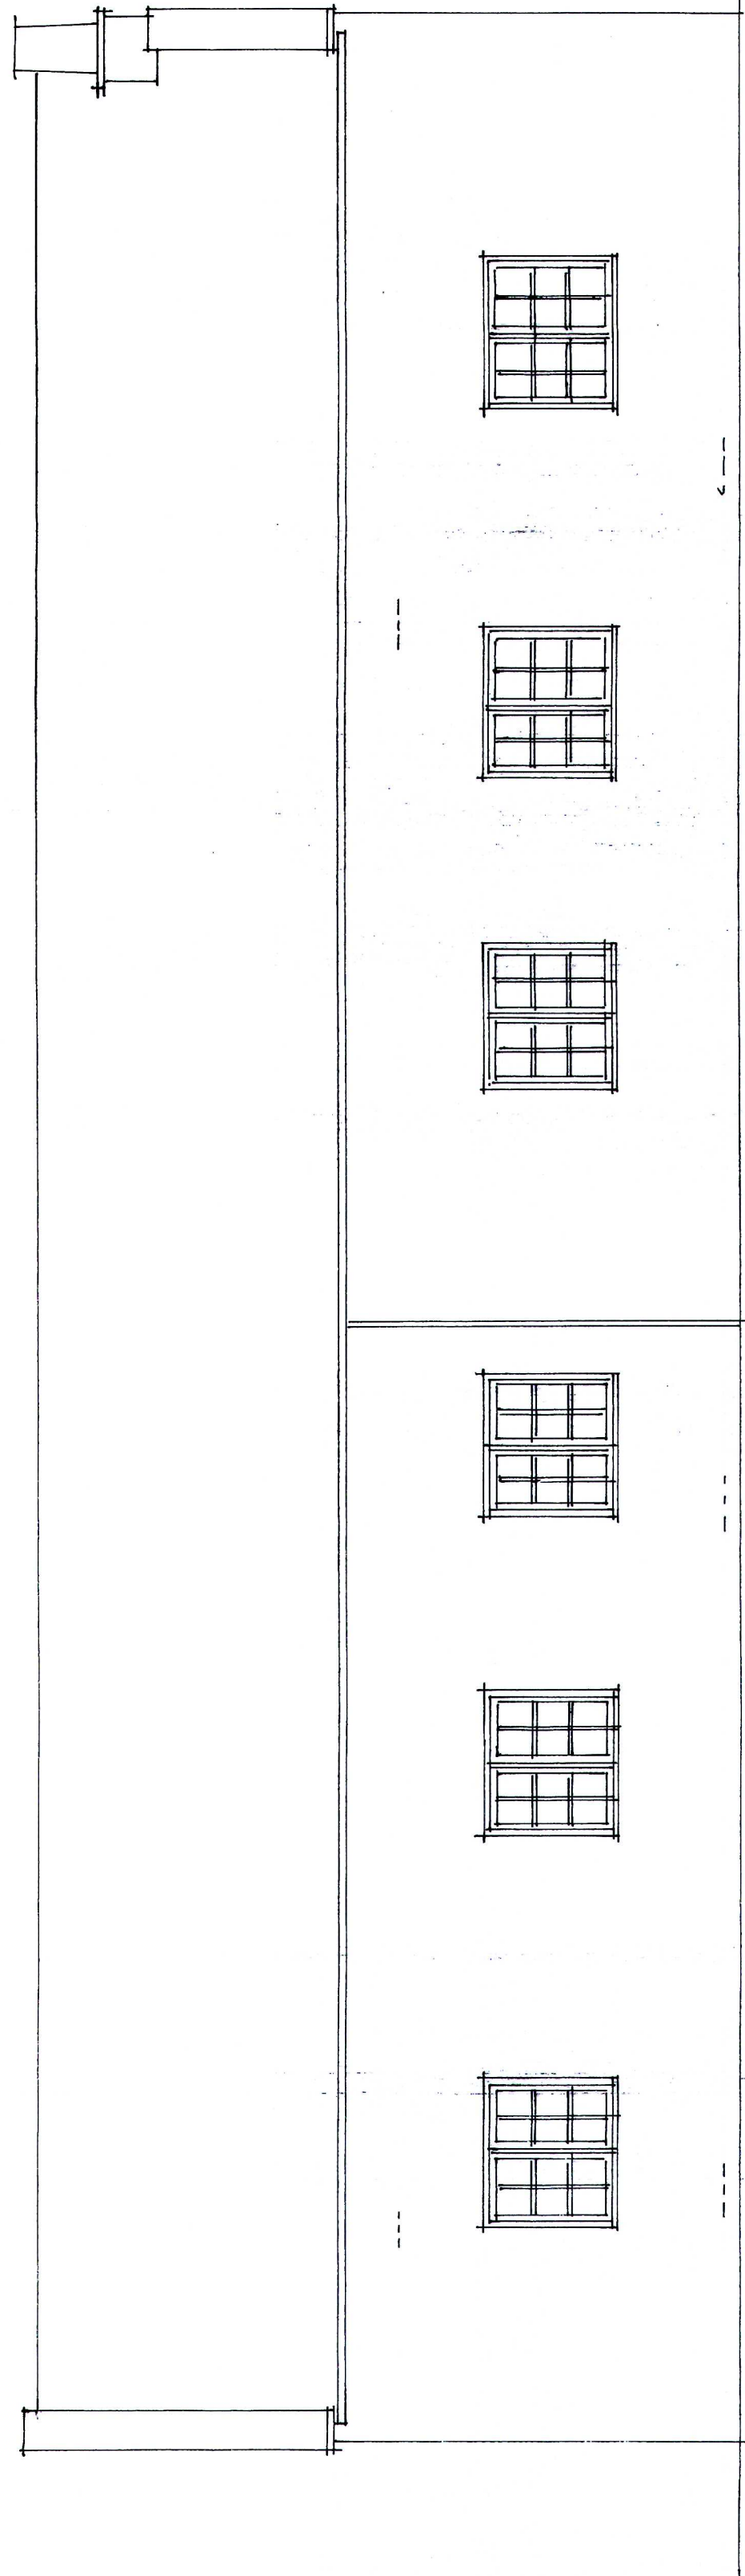


West elevation.

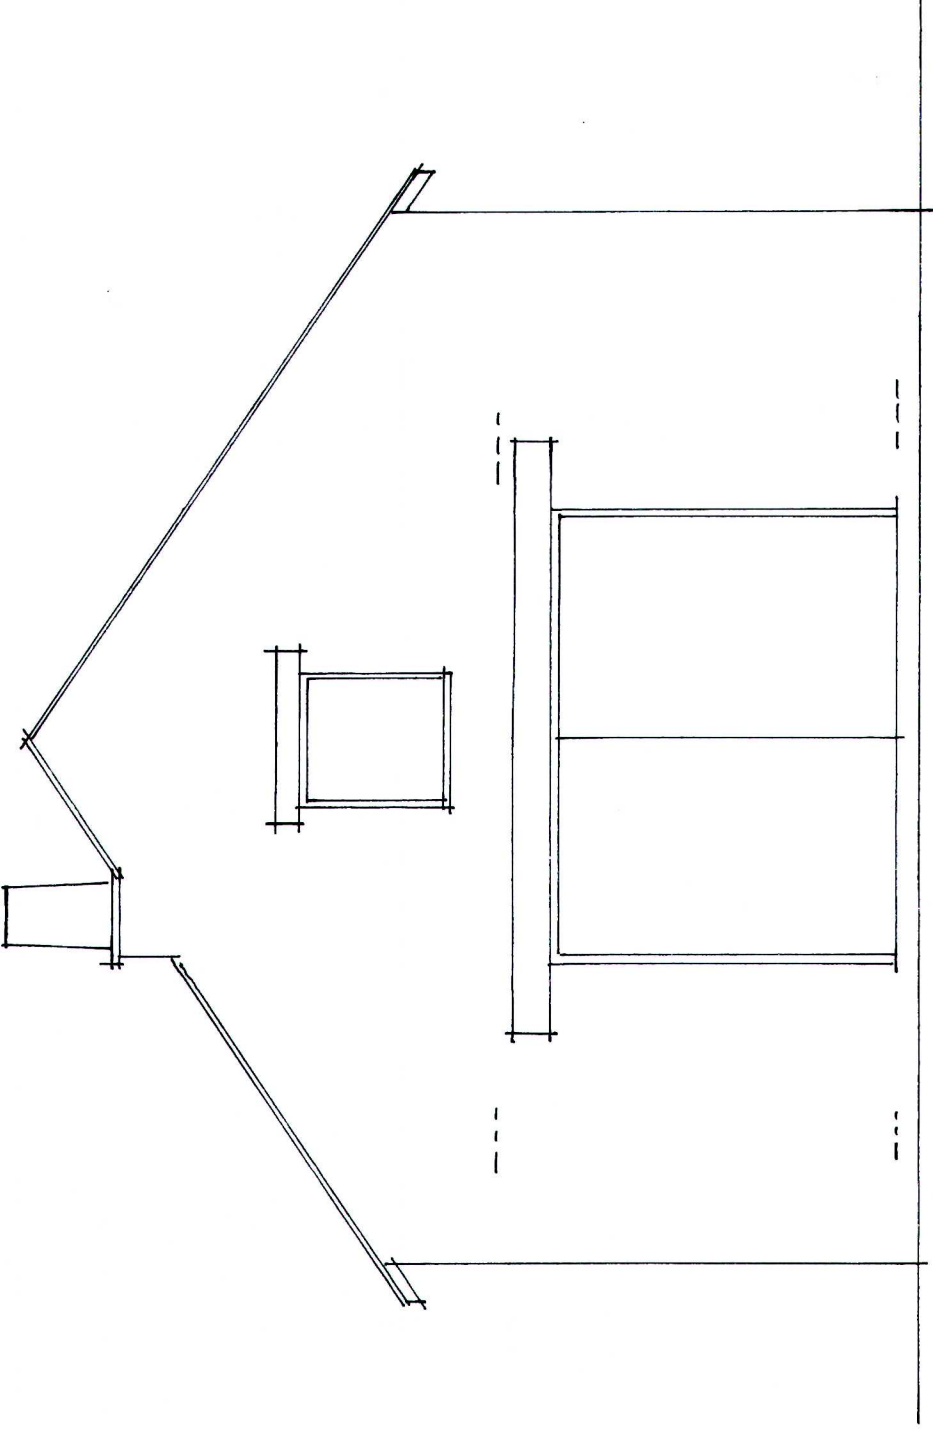

South elevation.

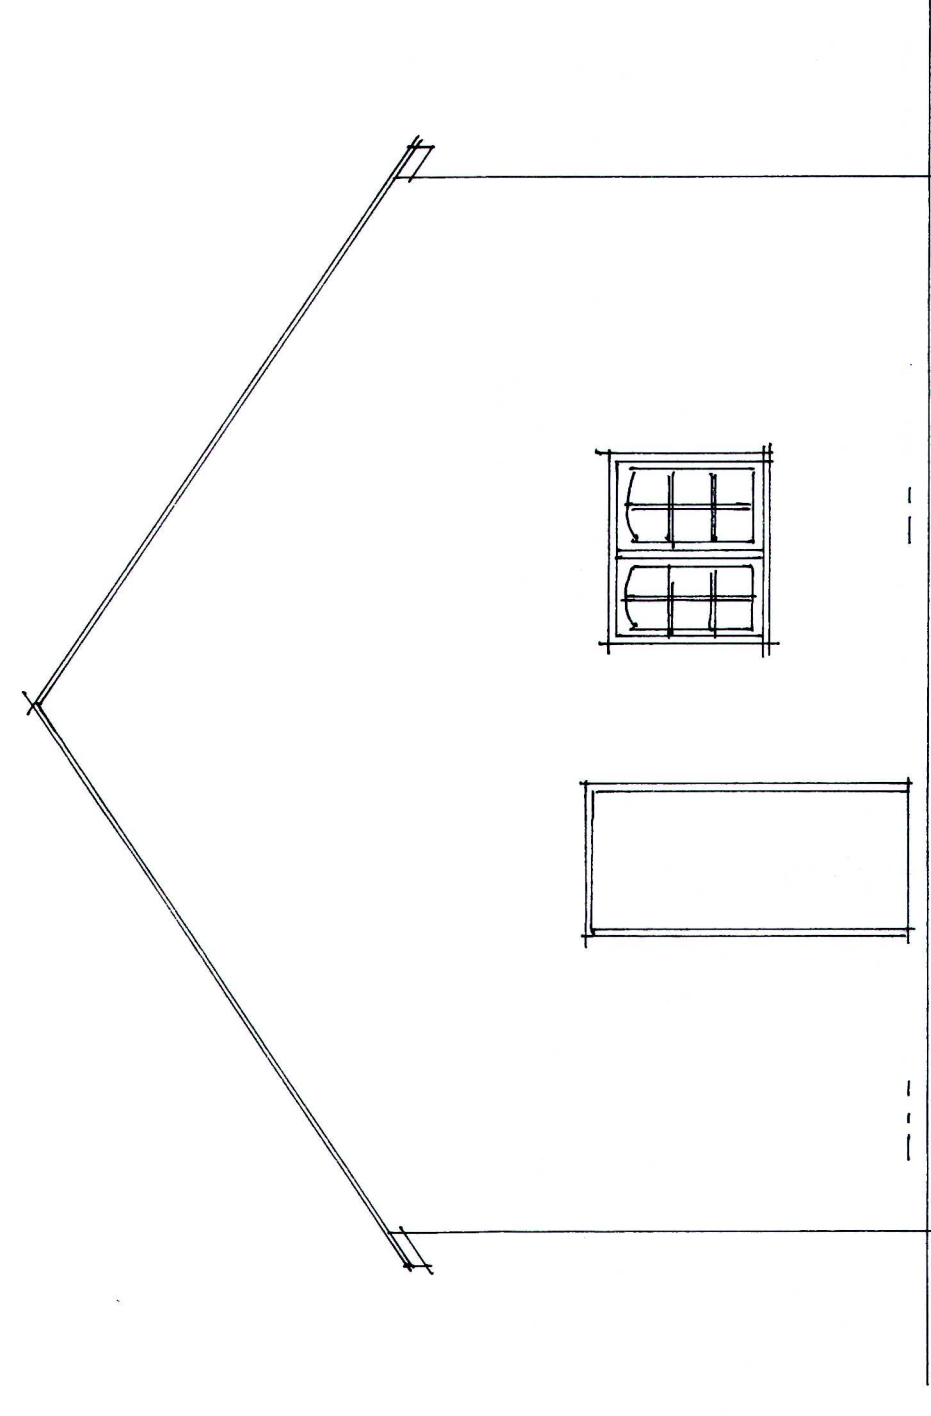

North elevation.

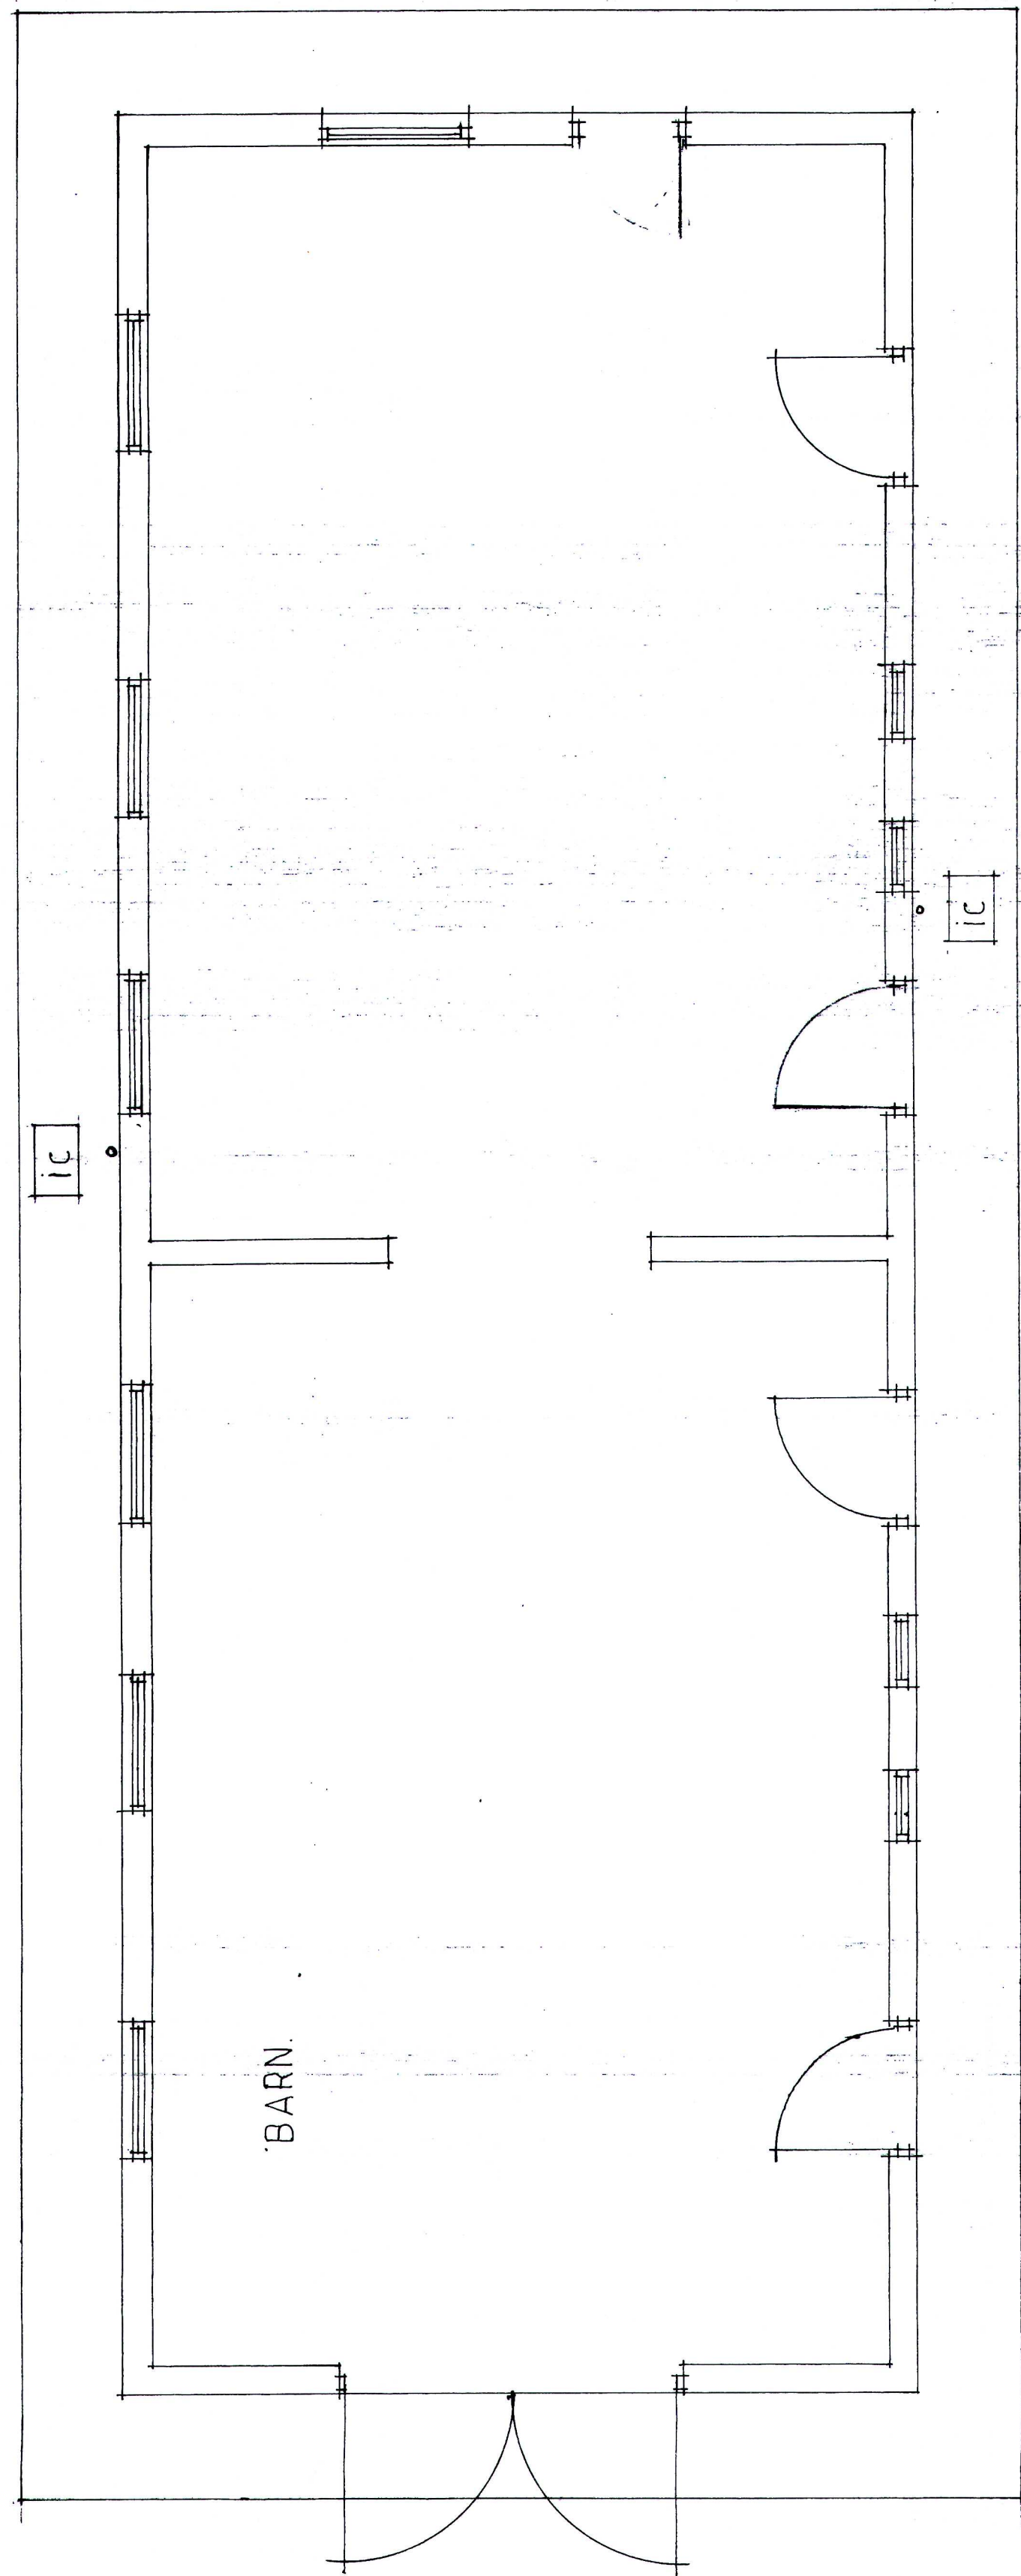

Ground floor plan.

MR A. LINNET & MRS. R. LINNET

DATE April 21

PROPOSED CONVERSION OF PART OF ANCILLARY
OUTBUILDING INTO ANCILLARY RESIDENTIAL ACCOMMODATION
AT
GLENWOOD HOUSE FARM,
BELMONT ROAD,
IPSTONES,
STOKE-ON-TRENT,
STAFFS. ST10 2JR

PLAN
ELEVATIONS

1:50
1:50

DRAWN BY:

MALCOLM SALES
DRAWING OFFICER, DESIGNERS
& BUILDING CONSULTANTS
CHURCHILL SUITE
LULWORTH HOUSE,
51, HIGH STREET,
CHEADLE, STOKE-ON-TRENT,
STAFFS. ST10 1AR
TEL: 01538 757233
MOB: 07889 225437
E-MAIL: Malcolm.Sales@salesps.co.uk

AS EXISTING

FOR PLANNING AND
BUILDING REGULATION
APPLICATION

DRAWING NR. 2101/33/01