



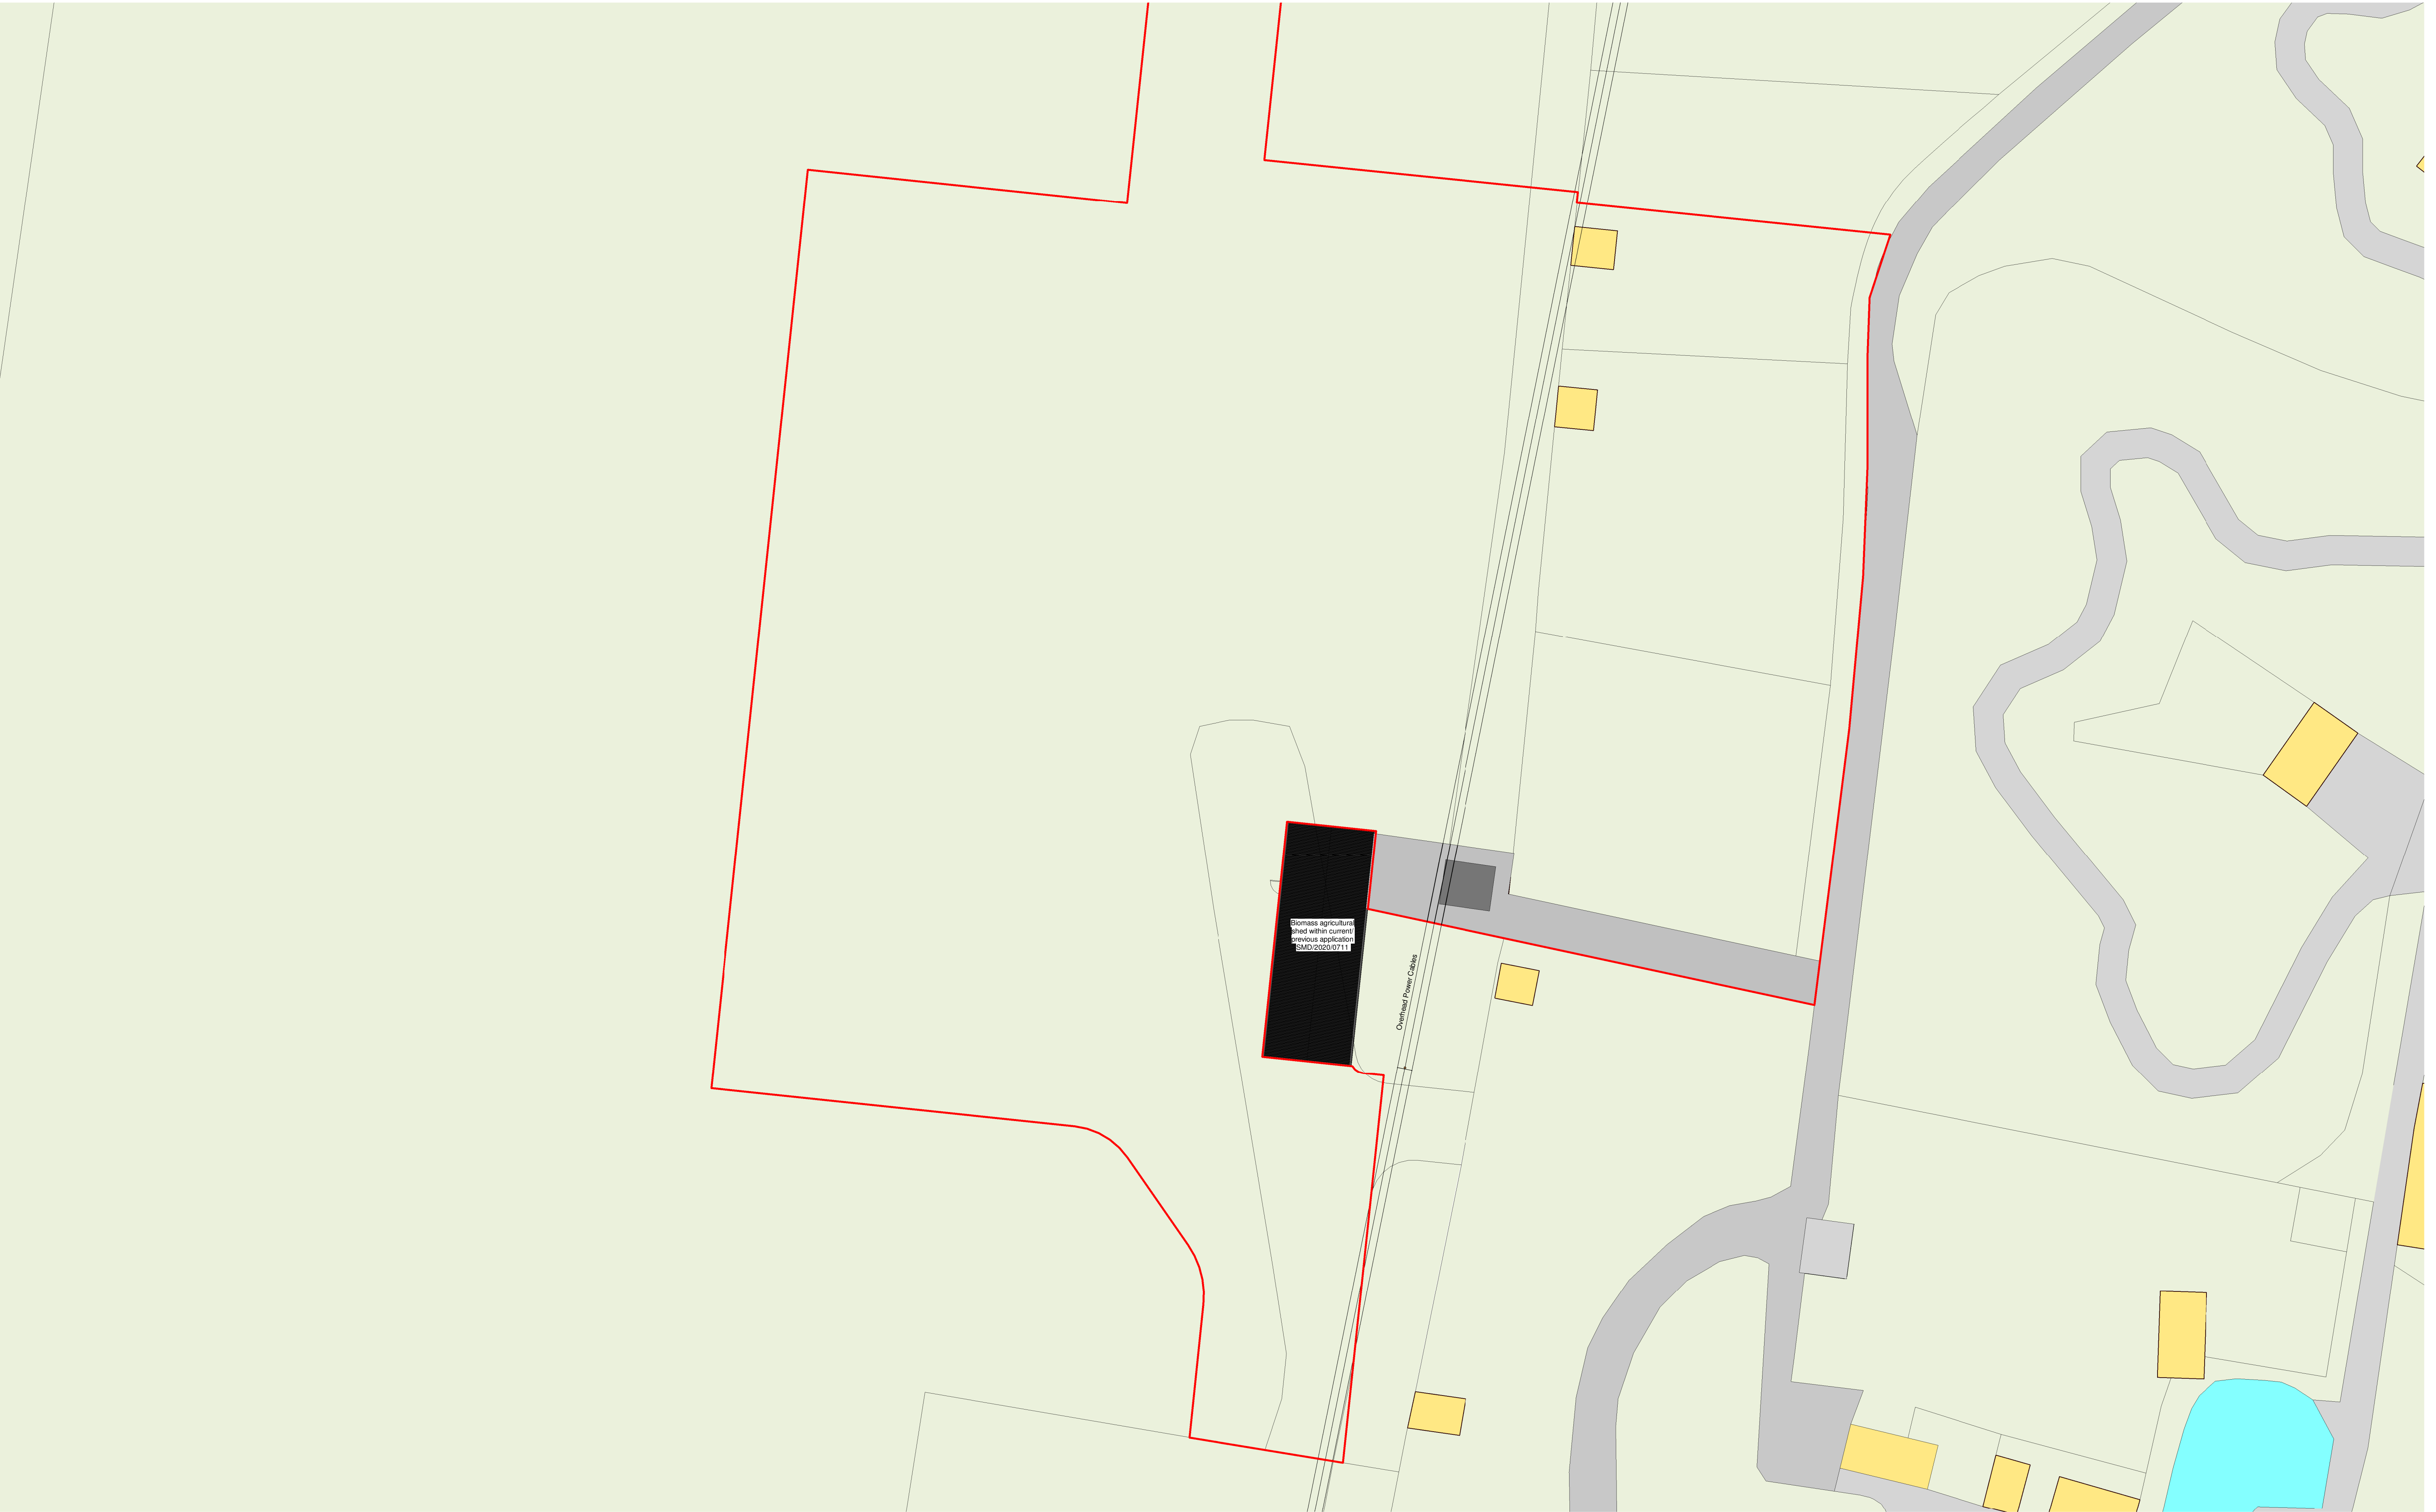

North

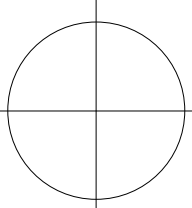

A	23/03/21	AC	Amended for Planning									
Rev	Date	Drawn	Description									
	Clerk Bank House Clerk Bank LEEK Staffordshire ST13 5HE		ctd architects © 2021 - This drawing is copyright. - All dimensions to be checked on site before proceeding. - Contractor must notify the architect of any discrepancies before proceeding. - Contractor to check/adjust dimensions of new work to suit existing conditions. Do not assume existing structure or details are plumb, square or level. - All drawings to be read in conjunction with all other consultants drawings and specs.									
	t: 01538 373477 e: info@ctdarchitects.co.uk f: 01538 386503 w: www.ctdarchitects.co.uk											
Client	Project Marquee, Agricultural Shed & Shack Peak Wildlife Park, Winkhill, ST13 7QR		Scale	1 : 200	Size	A1	Drawn	AC	Checked	KL	Date	22/01/21
	Title Site Plan as Existing		Status	PLANNING ISSUE				Job No.	Drawing No.		Rev.	A
				1721				AL72				