



FRONT ELEVATION 'as proposed'

1:100

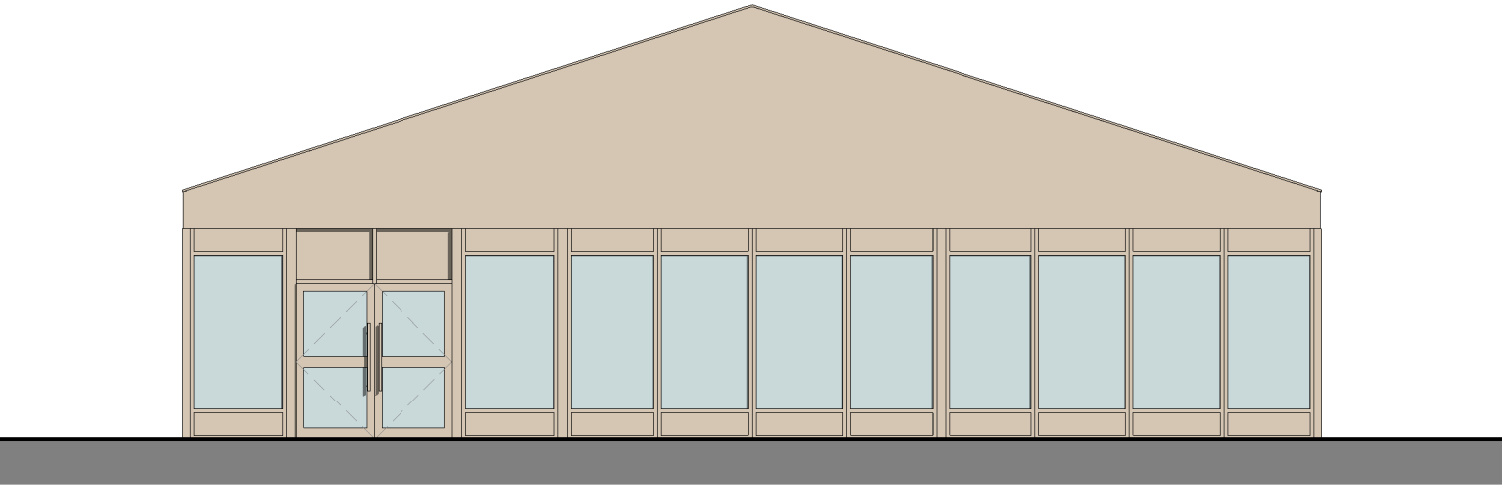


SIDE ELEVATION 'as proposed'

1:100

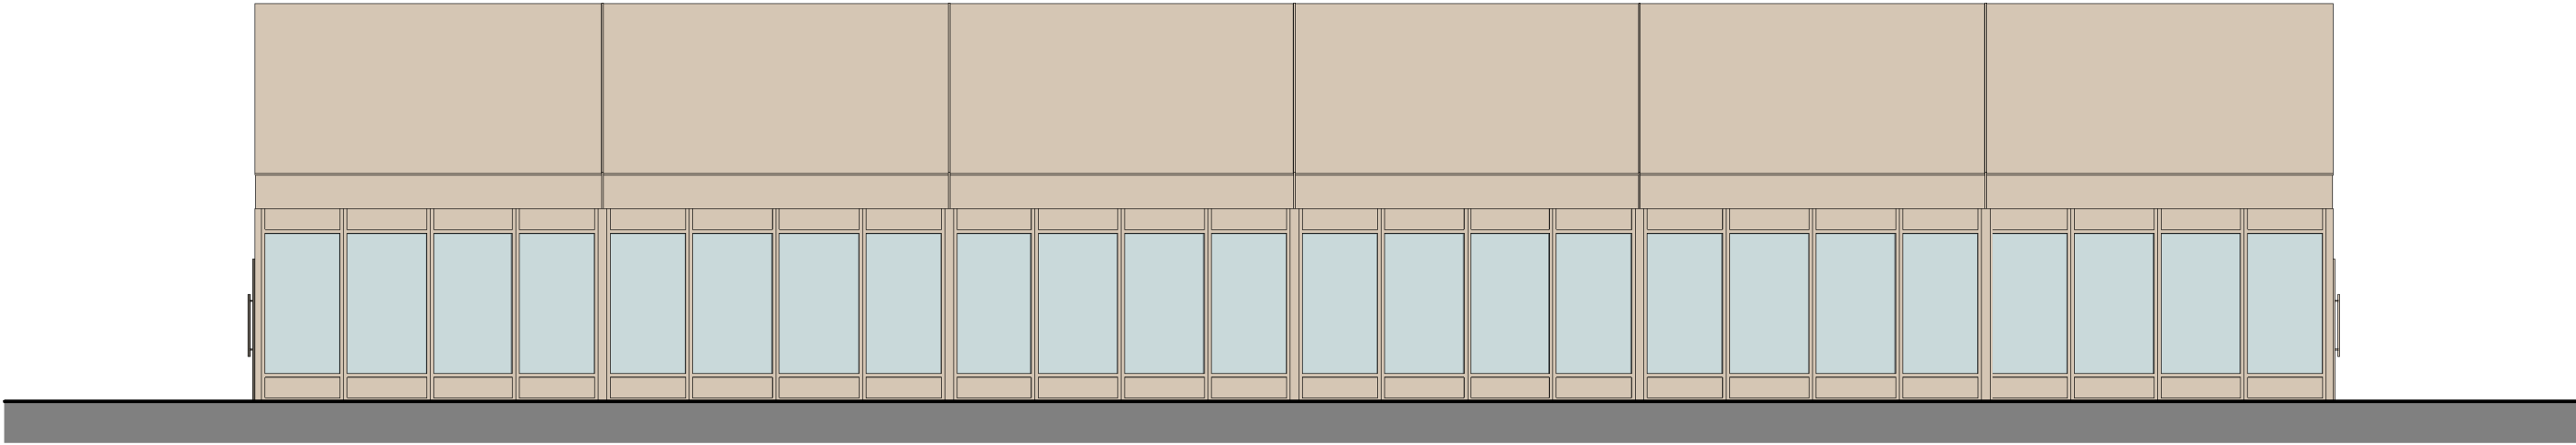

REAR ELEVATION 'as proposed'

1:100

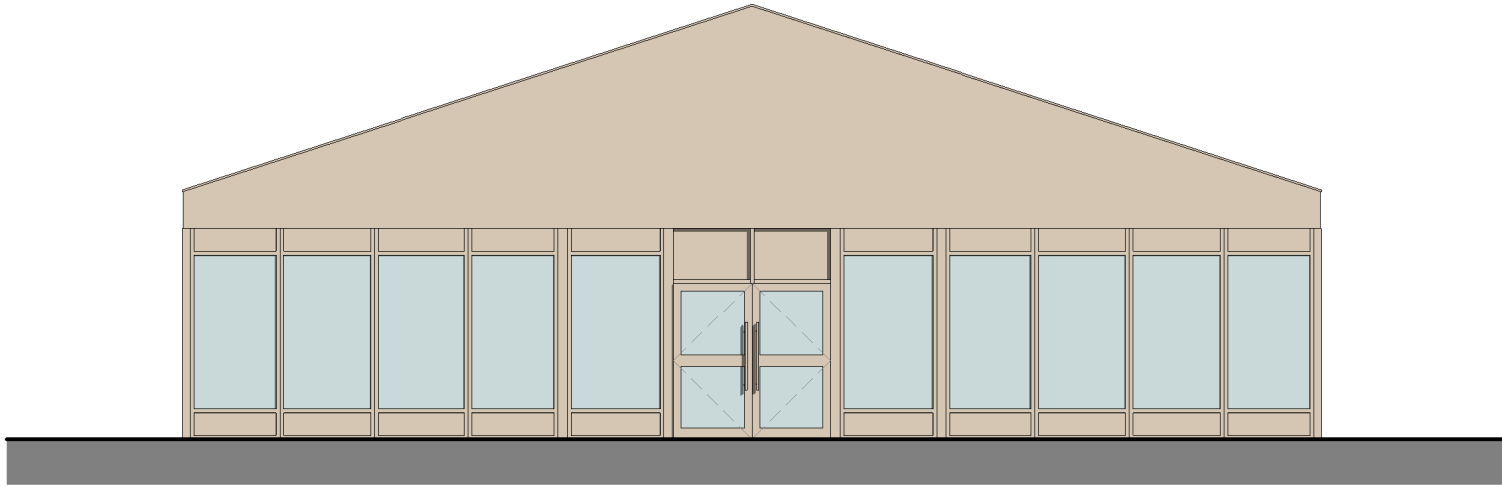



SIDE ELEVATION 'as proposed'

1:100



FLOOR PLAN 'as proposed'

1:100

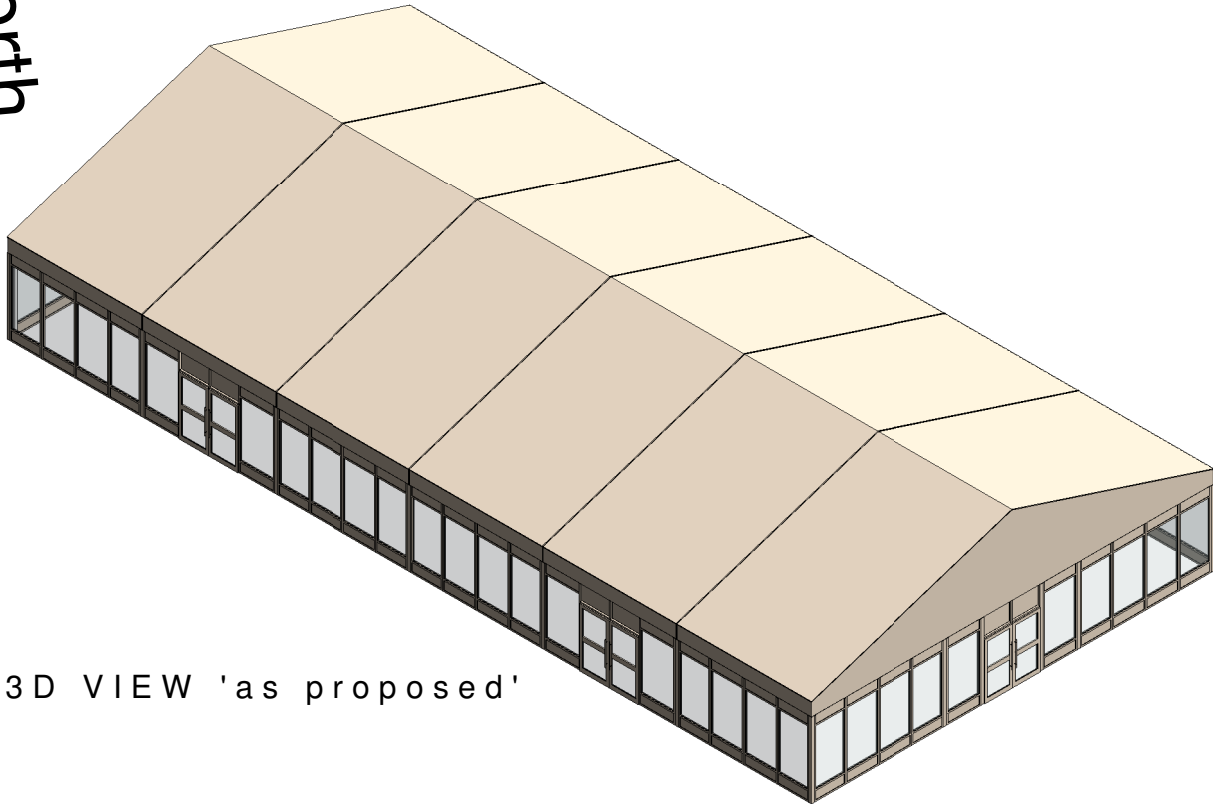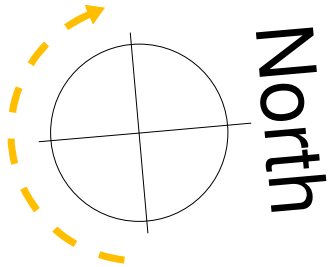

3D VIEW 'as proposed'



A	23/03/21	AC	Amended for Planning			
Rev	Date	Drawn	Description			
			Client		Project	
			Clerk Bank House Clerk Bank LEEK Staffordshire ST13 5HE		Marquee, Agricultural Shed & Shack Peak Wildlife Park, Wirkhill, ST13 7QR	
			t: 01538 373477 f: 01538 386503		e: info@ctdarchitects.co.uk w: www.ctdarchitects.co.uk	
			ctd architects		ctd architects © 2021 • This drawing is copyright. • All dimensions to be checked on site before proceeding. • Contractor must notify the architect of any discrepancies before proceeding. • Contractor to check/adjust dimensions of new work to suit existing conditions. Do not assume existing structure or details are plumb, square or level. • All drawings to be read in conjunction with all other consultants drawings and specs.	
			Scale		1:100	
			Size		A2	
			Drawn		AC	
			Chk'd		KL	
			Date		22/01/21	
			Status		PLANNING ISSUE	
			Job No.		1721	
			Drawing No		AL74	
			Rev.		A	