


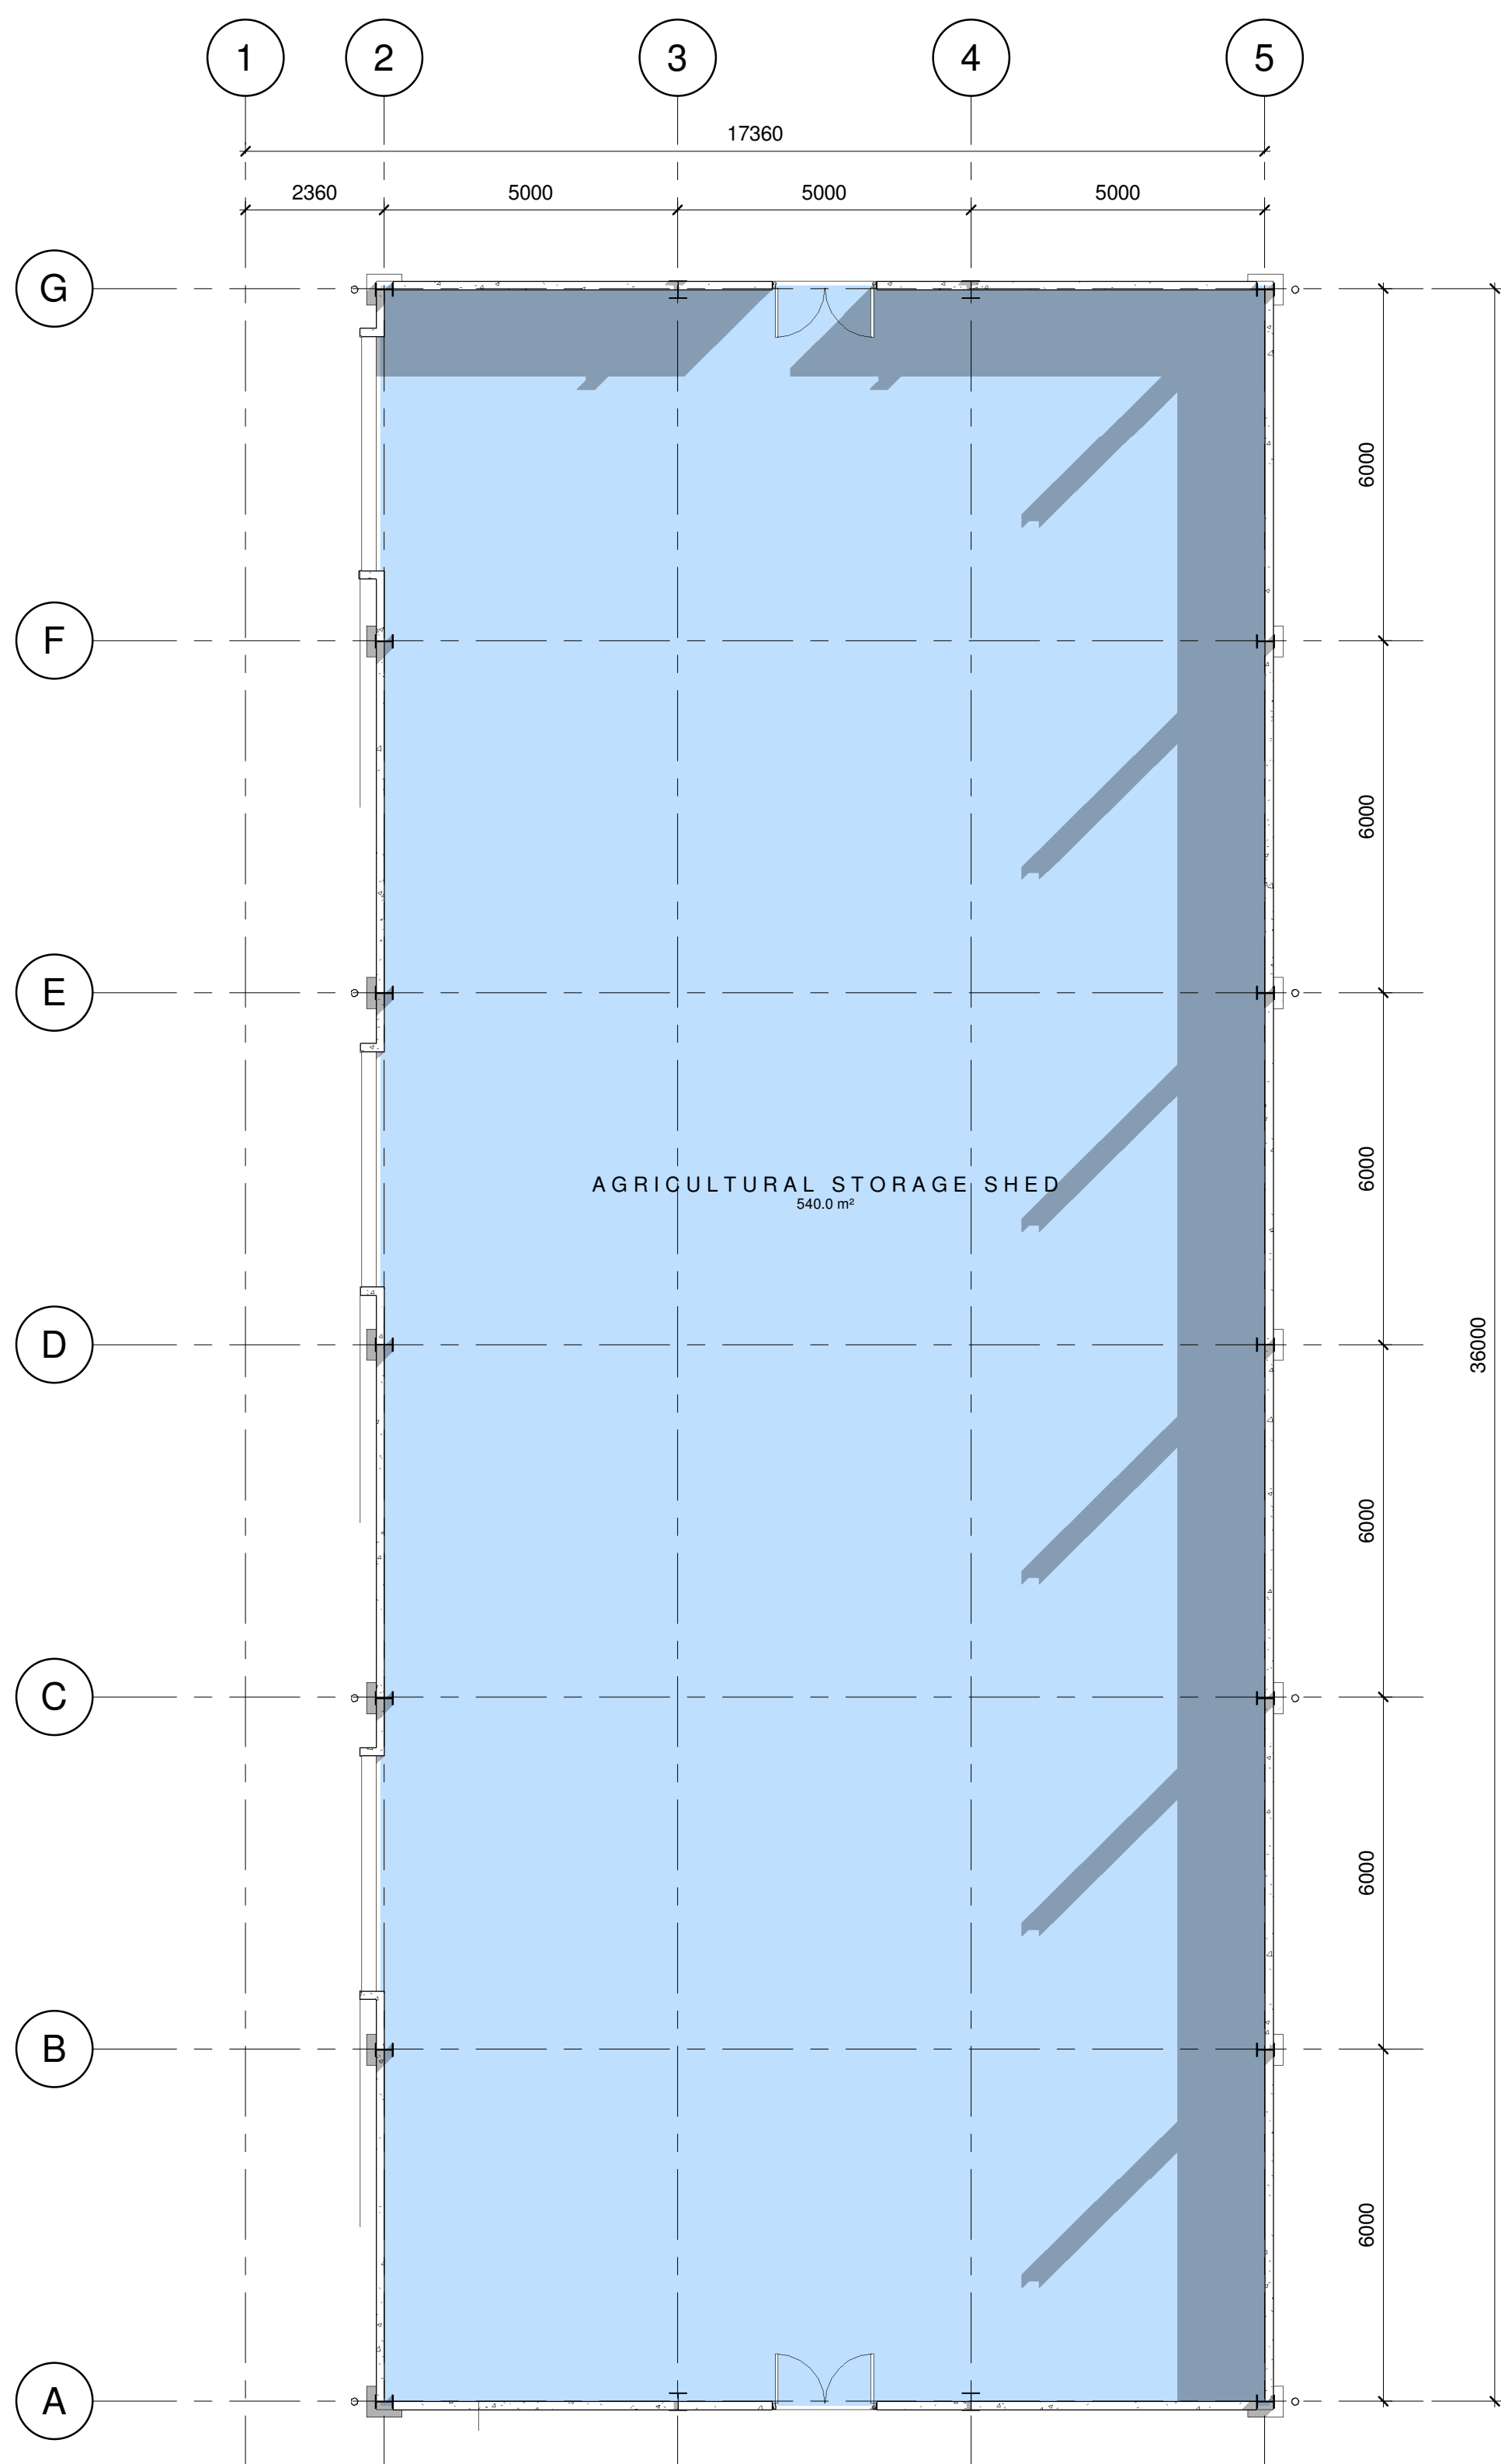


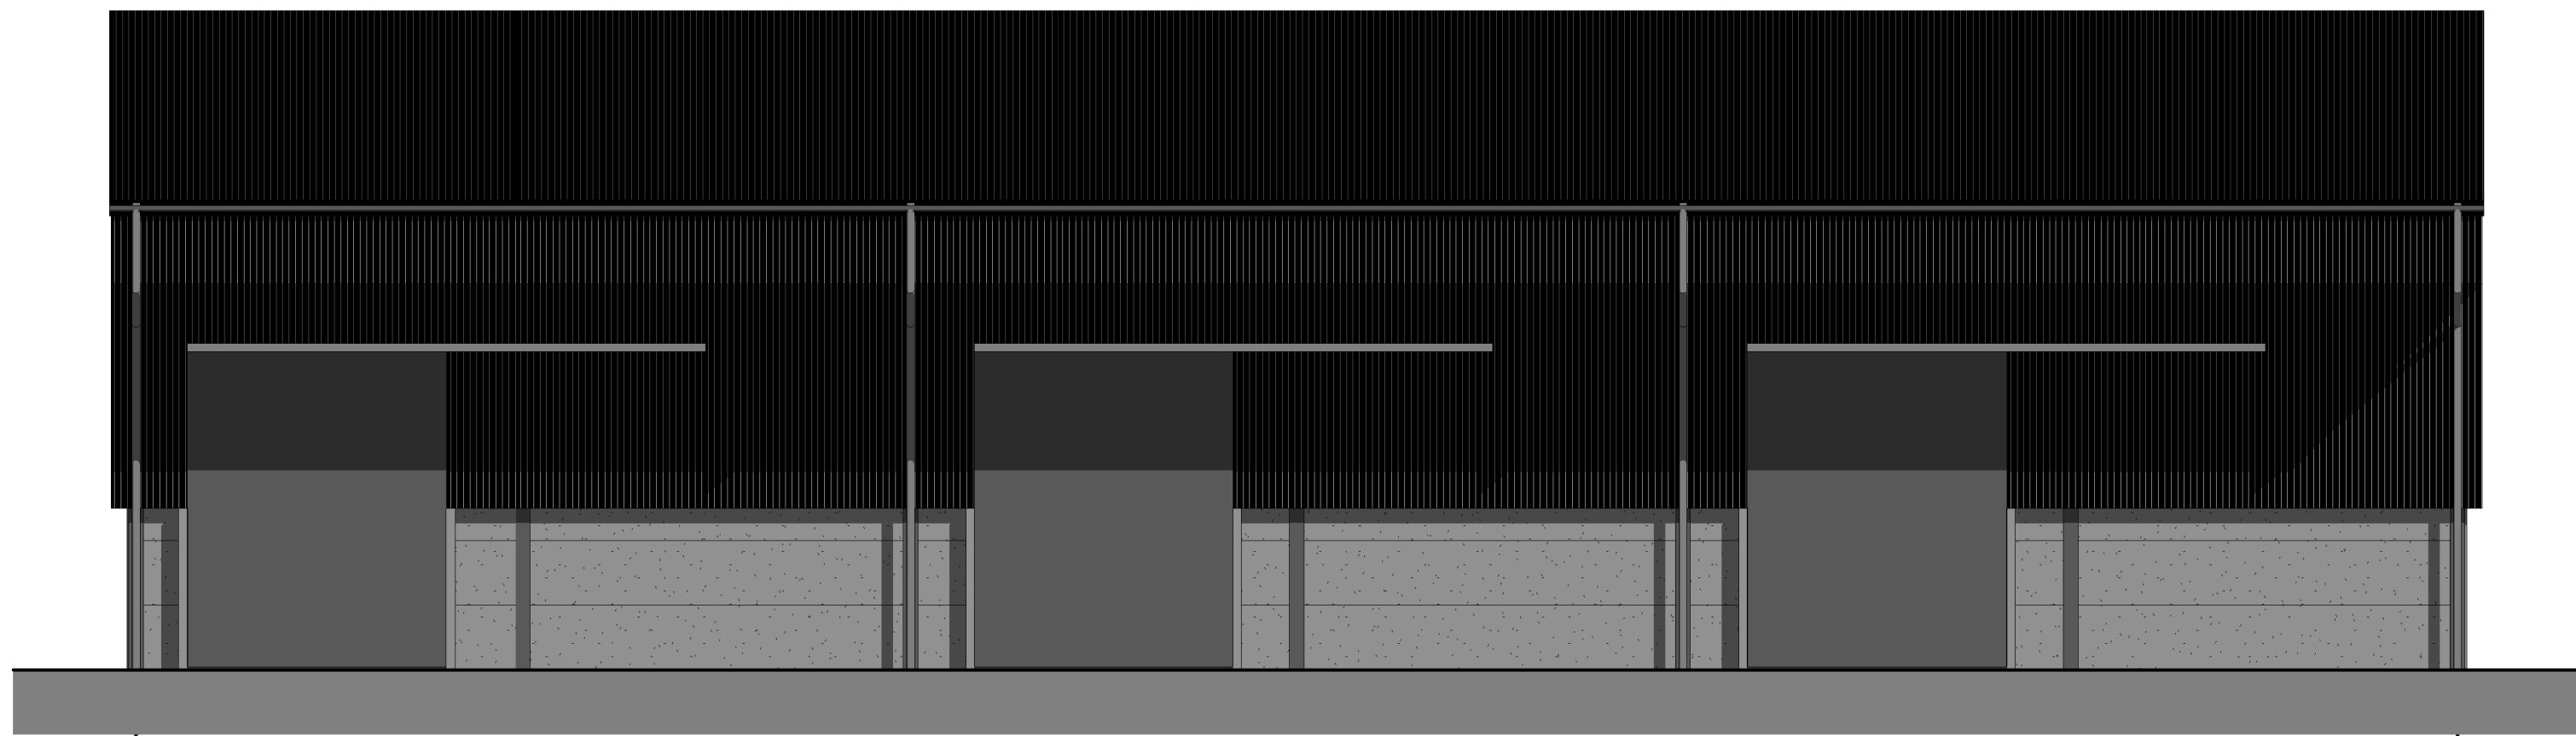


FLOOR PLAN 'as proposed'
1:100

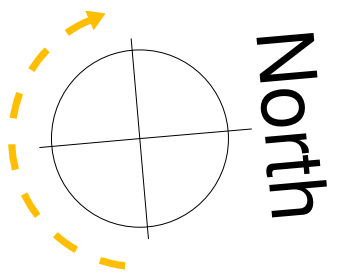


FRONT ELEVATION 'as proposed'
1:100

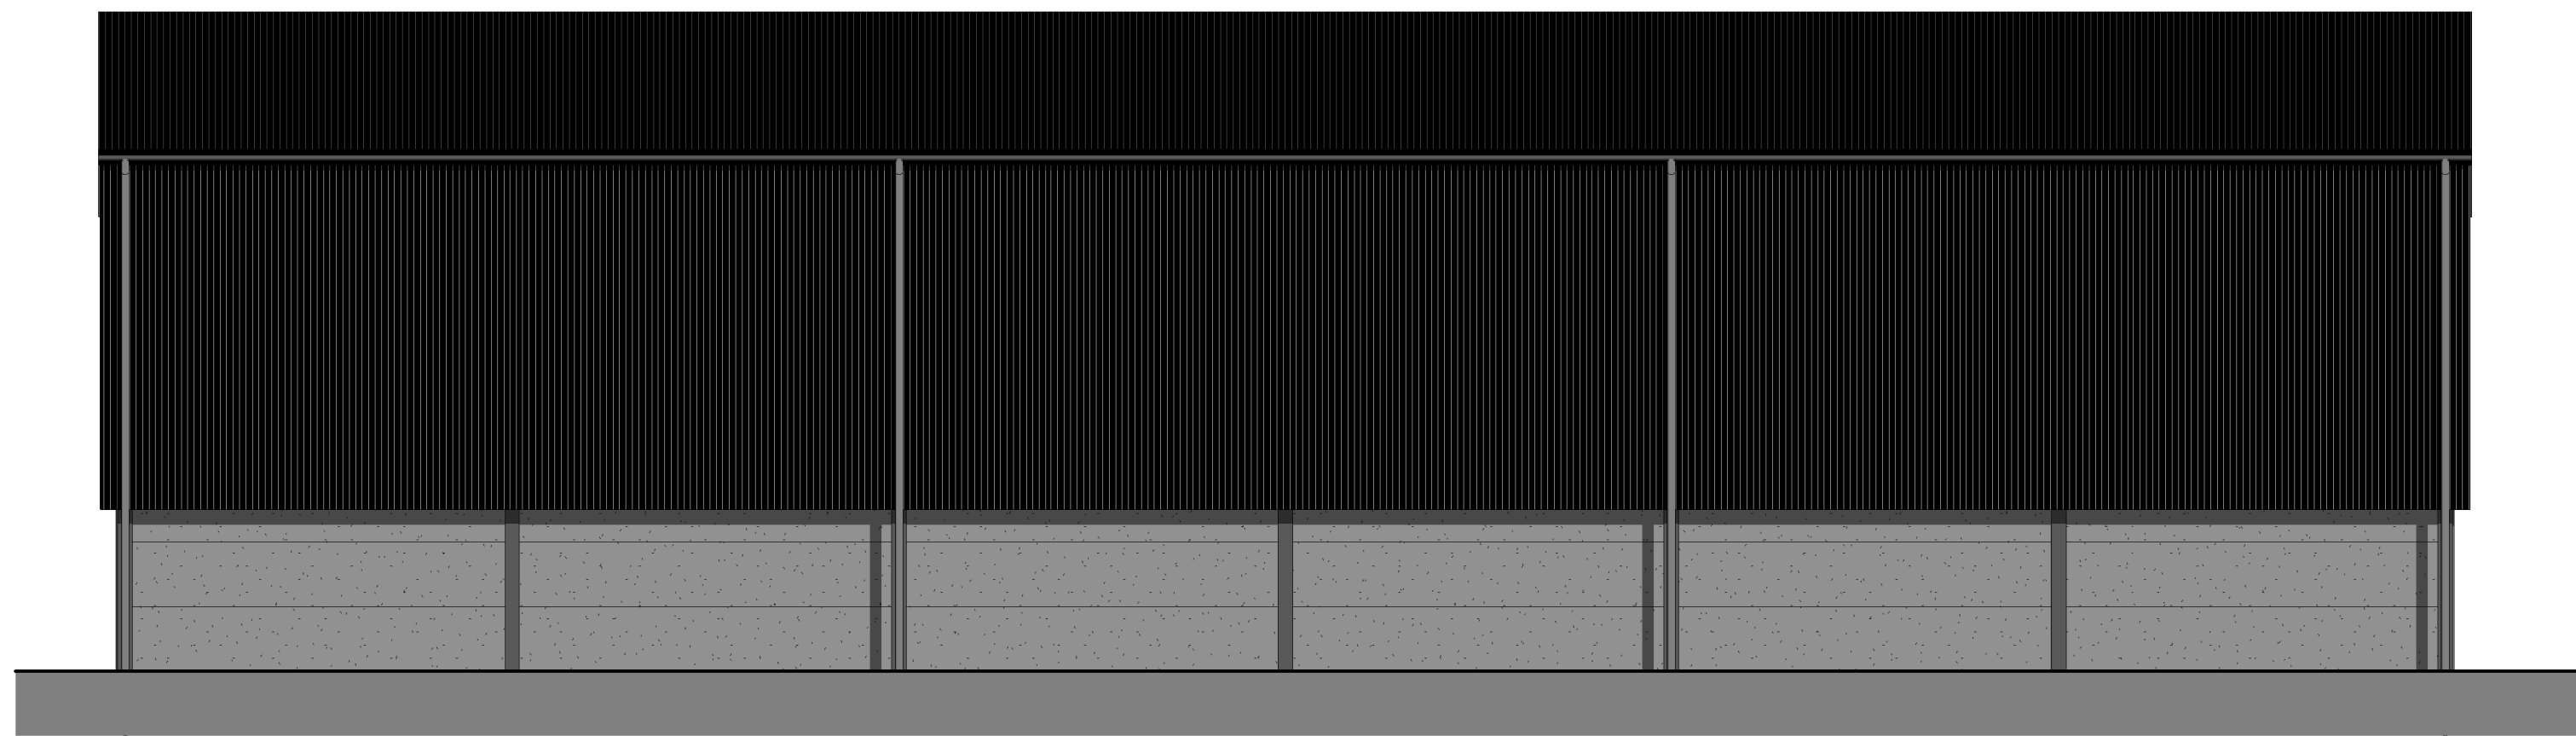


REAR ELEVATION 'as proposed'
1:100

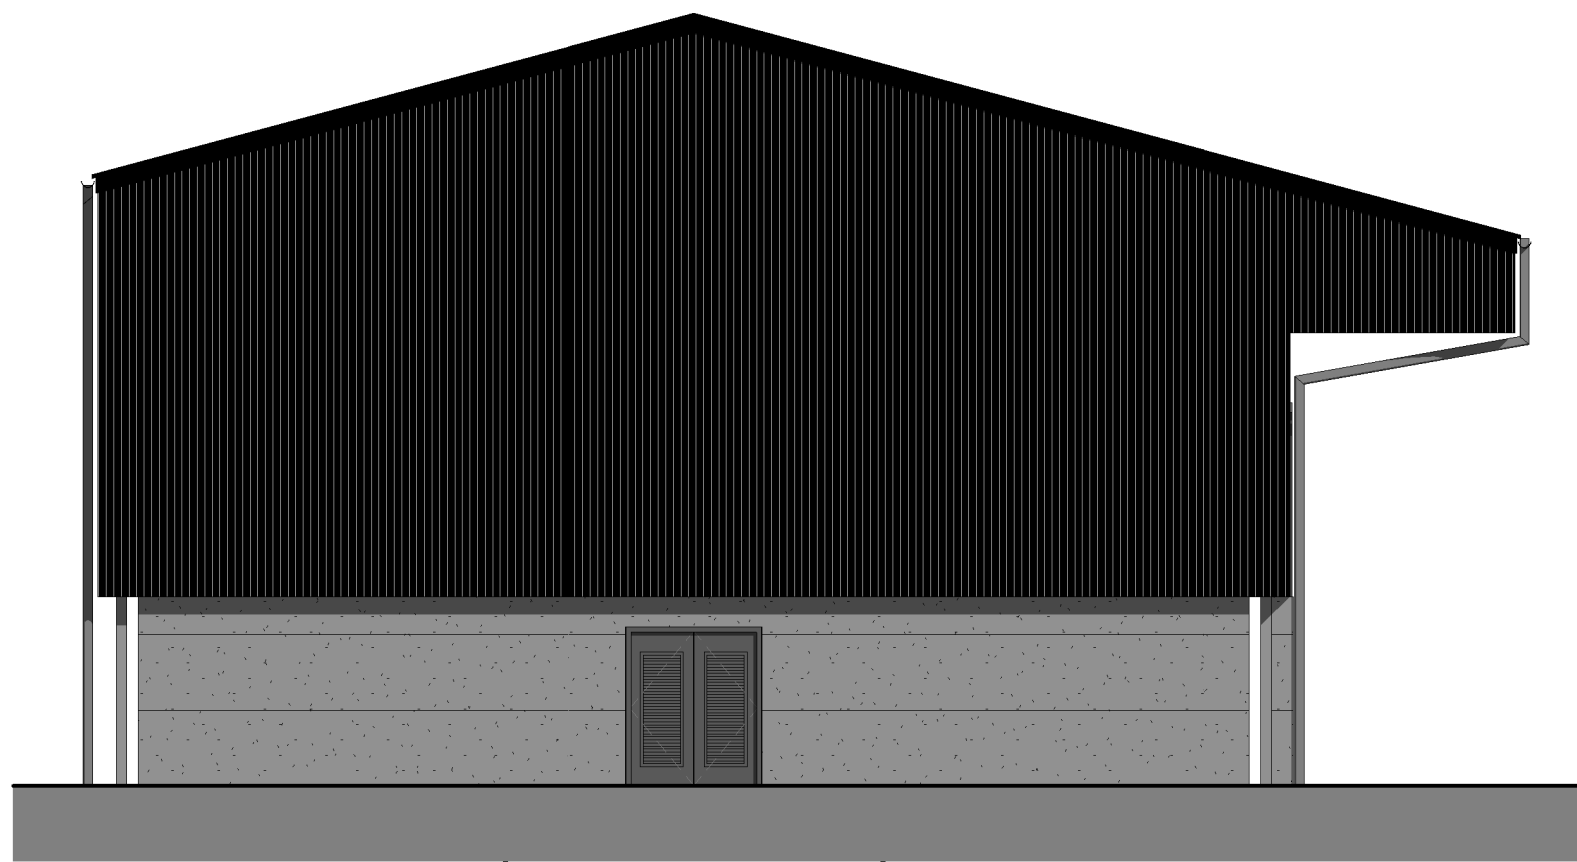


SIDE ELEVATION 'as proposed'
1:100

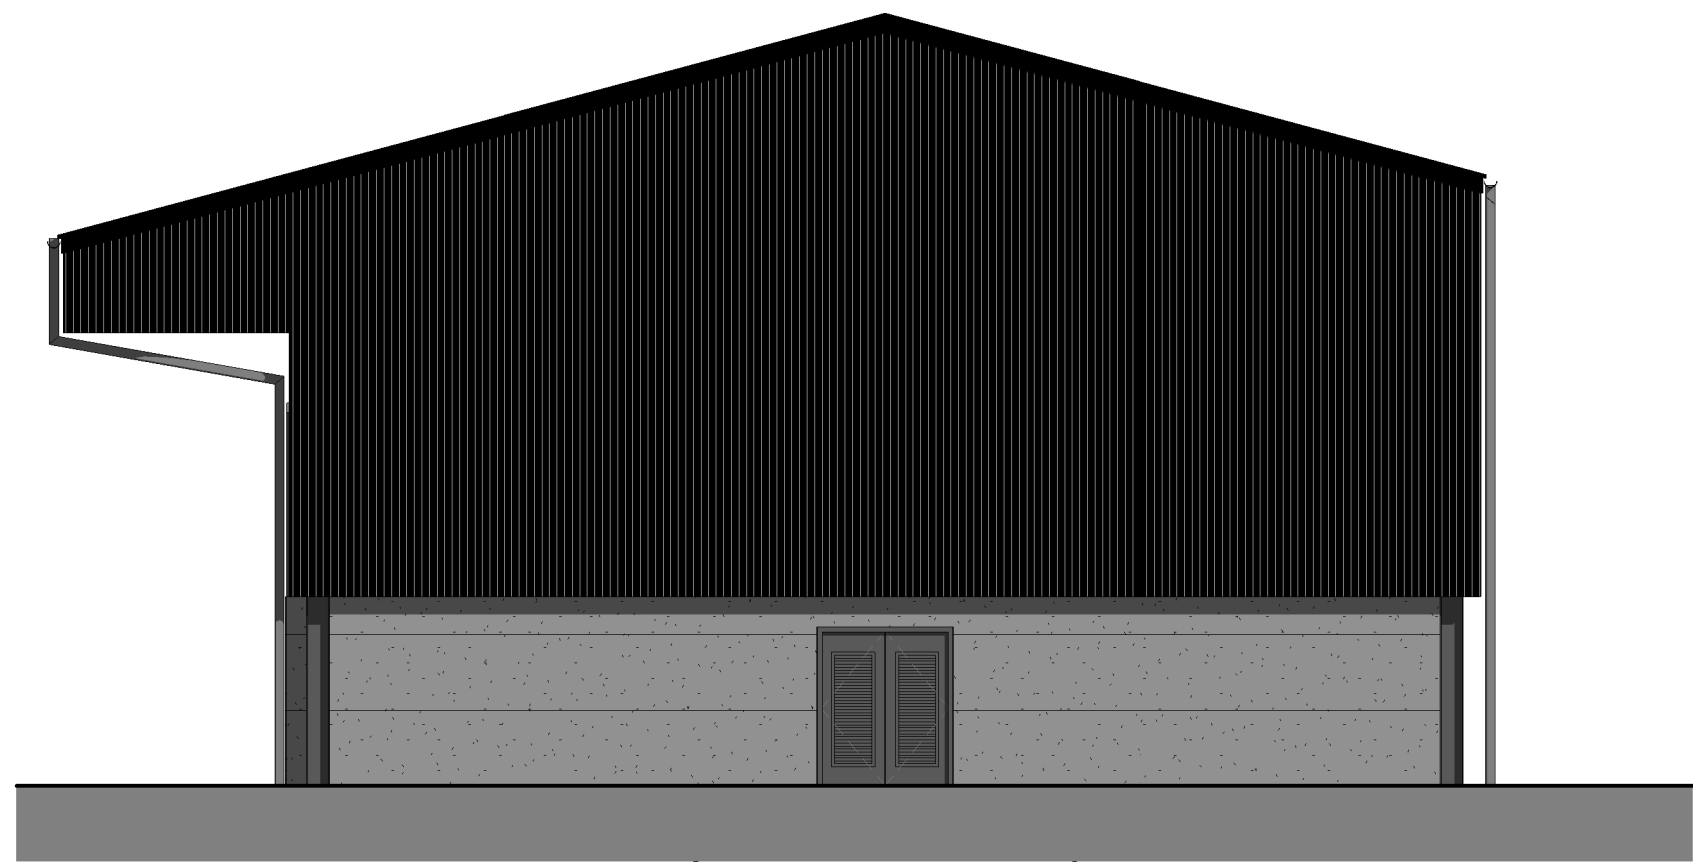

SIDE ELEVATION 'as proposed'
1:100

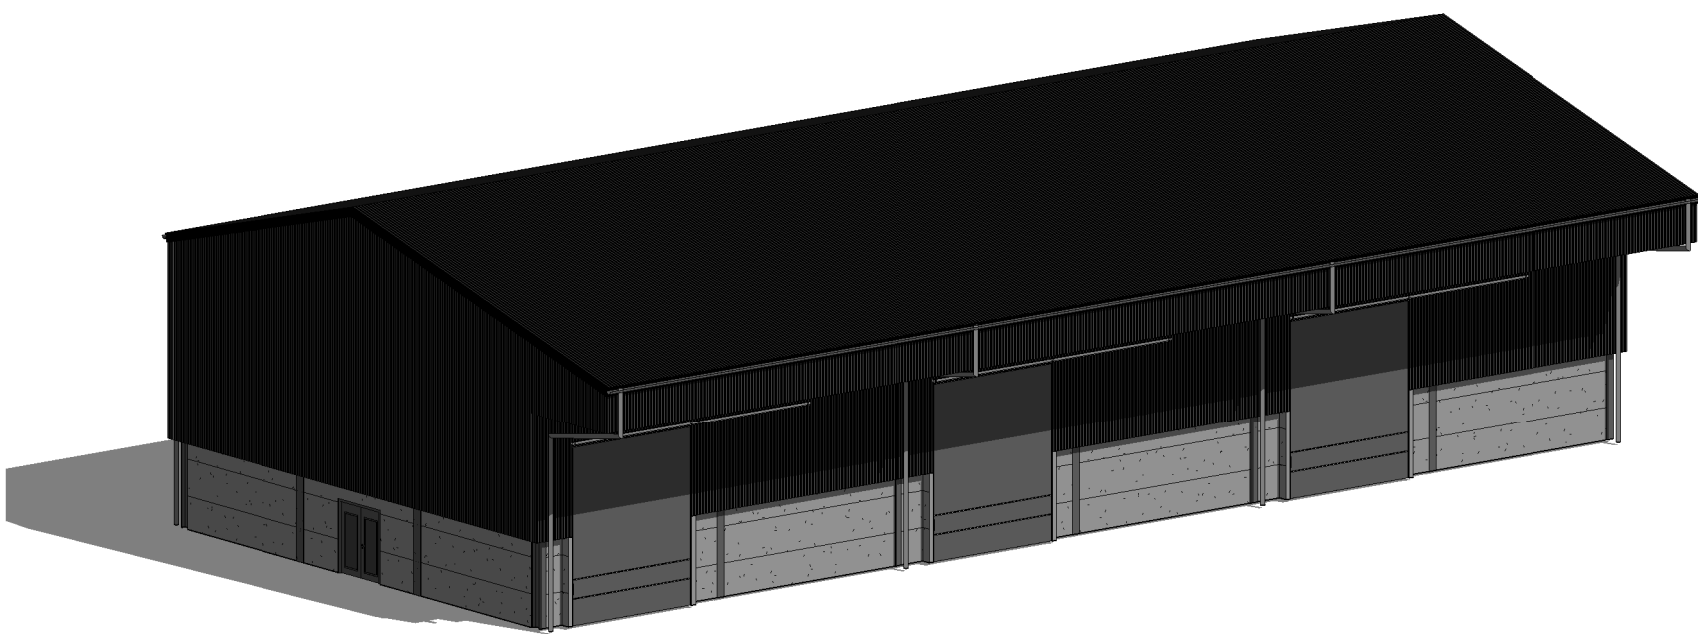

3D VIEW 'as proposed'

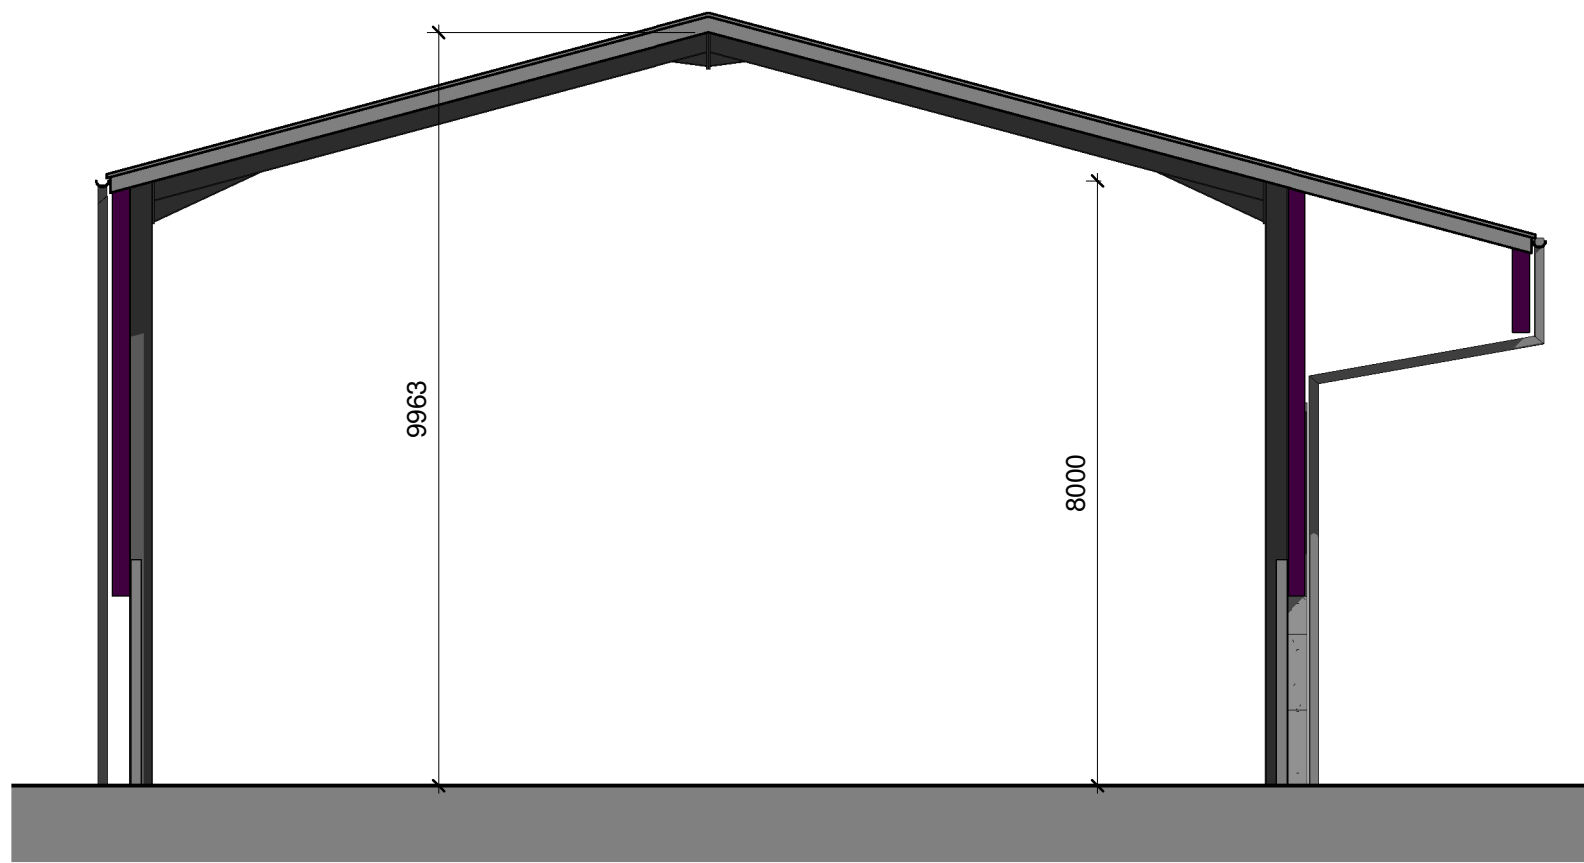

TYPICAL SECTION 'as proposed'
1:100



C	23/03/21	AC	Amended for Planning
B	26/01/21	AC	Doors Amended
A	23/01/21	AC	Amended for Planning
Rev	Date	Drawn	Description
ctdarchitects Wildlife Park Project Marquee, Agricultural Shed & Shack Status Agricultural Shed Floor Plan & Elevations as proposed Client Wildlife Park 1:01538 373477 1:01538 386503 e: info@ctdarchitects.co.uk f: www.ctdarchitects.co.uk ctd architects © 2021 This drawing is copyright. All dimensions to be checked on site before proceeding. Contractor must notify the architect of any discrepancies before proceeding. Contractor to check/adjust dimensions of new work to suit existing conditions. Do not assume existing structure or details are plumb, square or level. All drawings to be read in conjunction with all other consultants drawings and specs. Scale 1:100 Size A1 Drawn AC CHK'd KL Date 22/01/21 Status PLANNING ISSUE Job No. 1721 Drawing No. AL75 Rev. C			

architects | historic building advisors | project managers | landscape & urban designers