




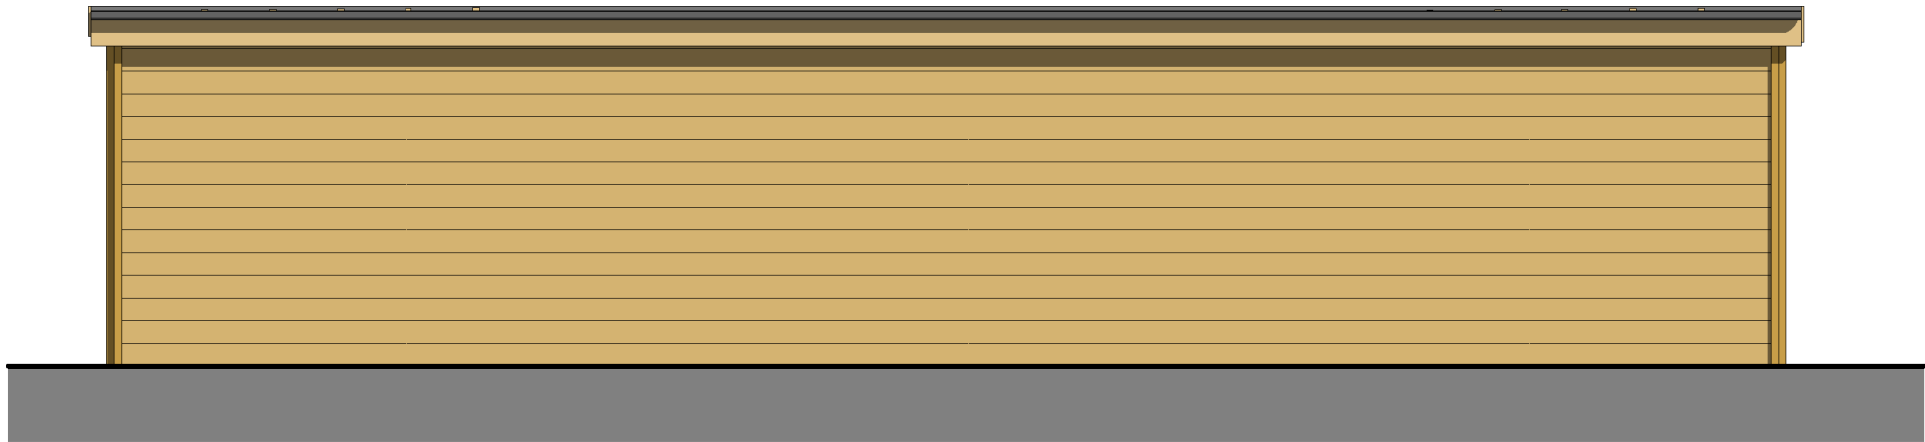


REAR ELEVATION 'as proposed'

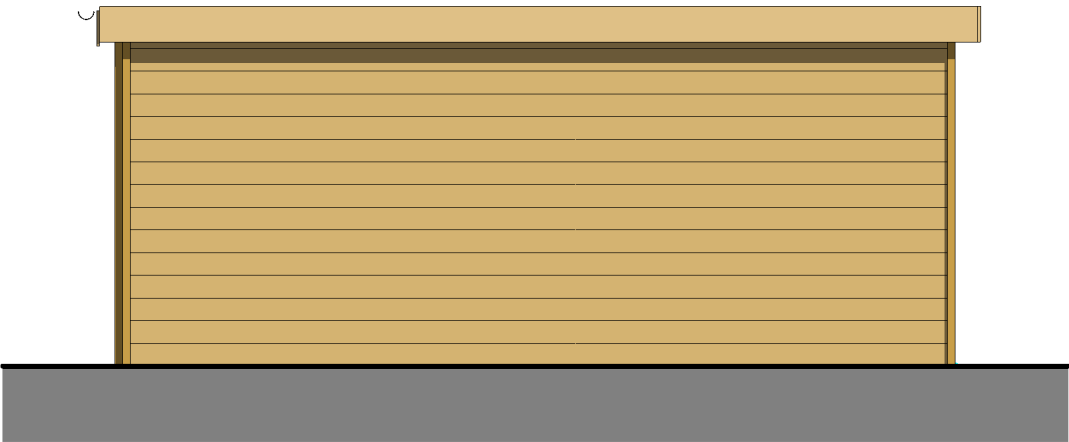


SIDE ELEVATION 'as proposed'

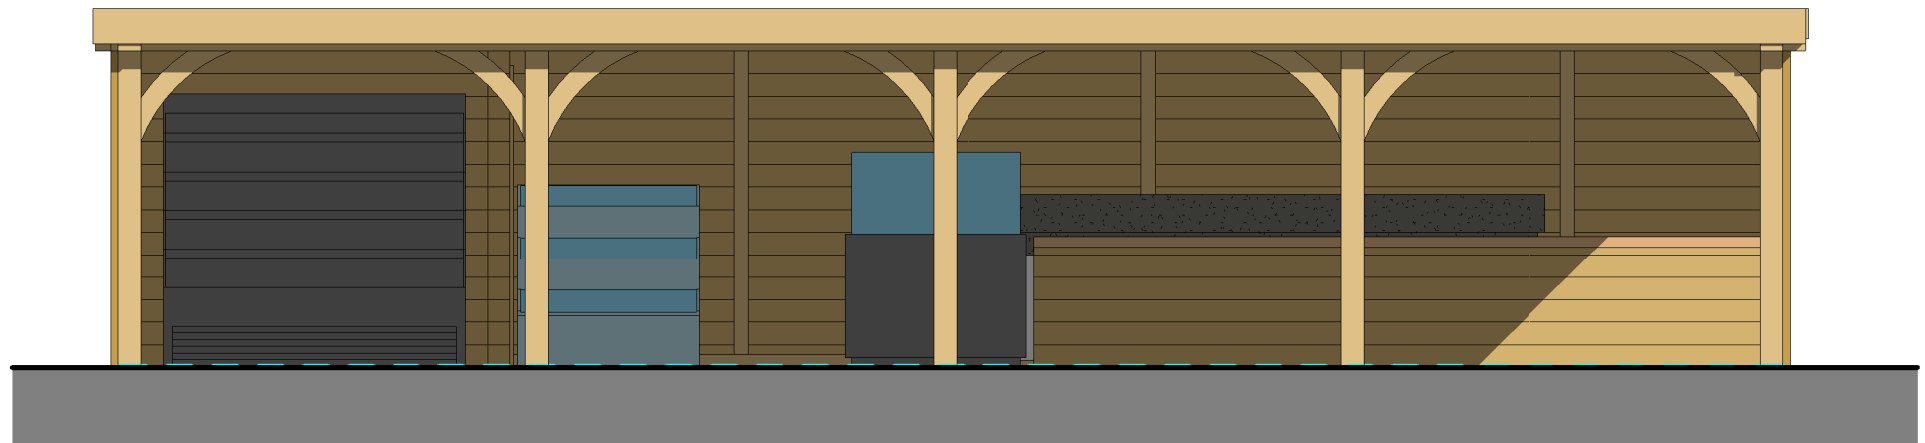



FRONT ELEVATION 'as proposed'

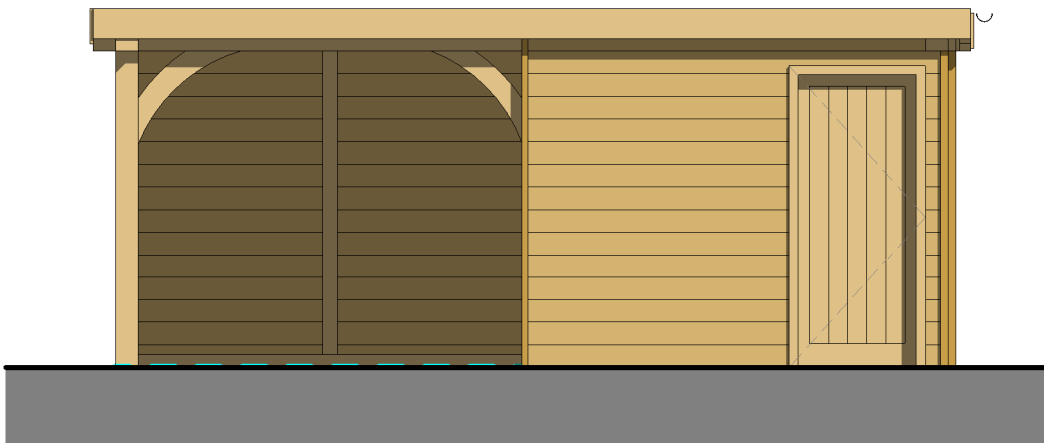

SIDE ELEVATION 'as proposed'

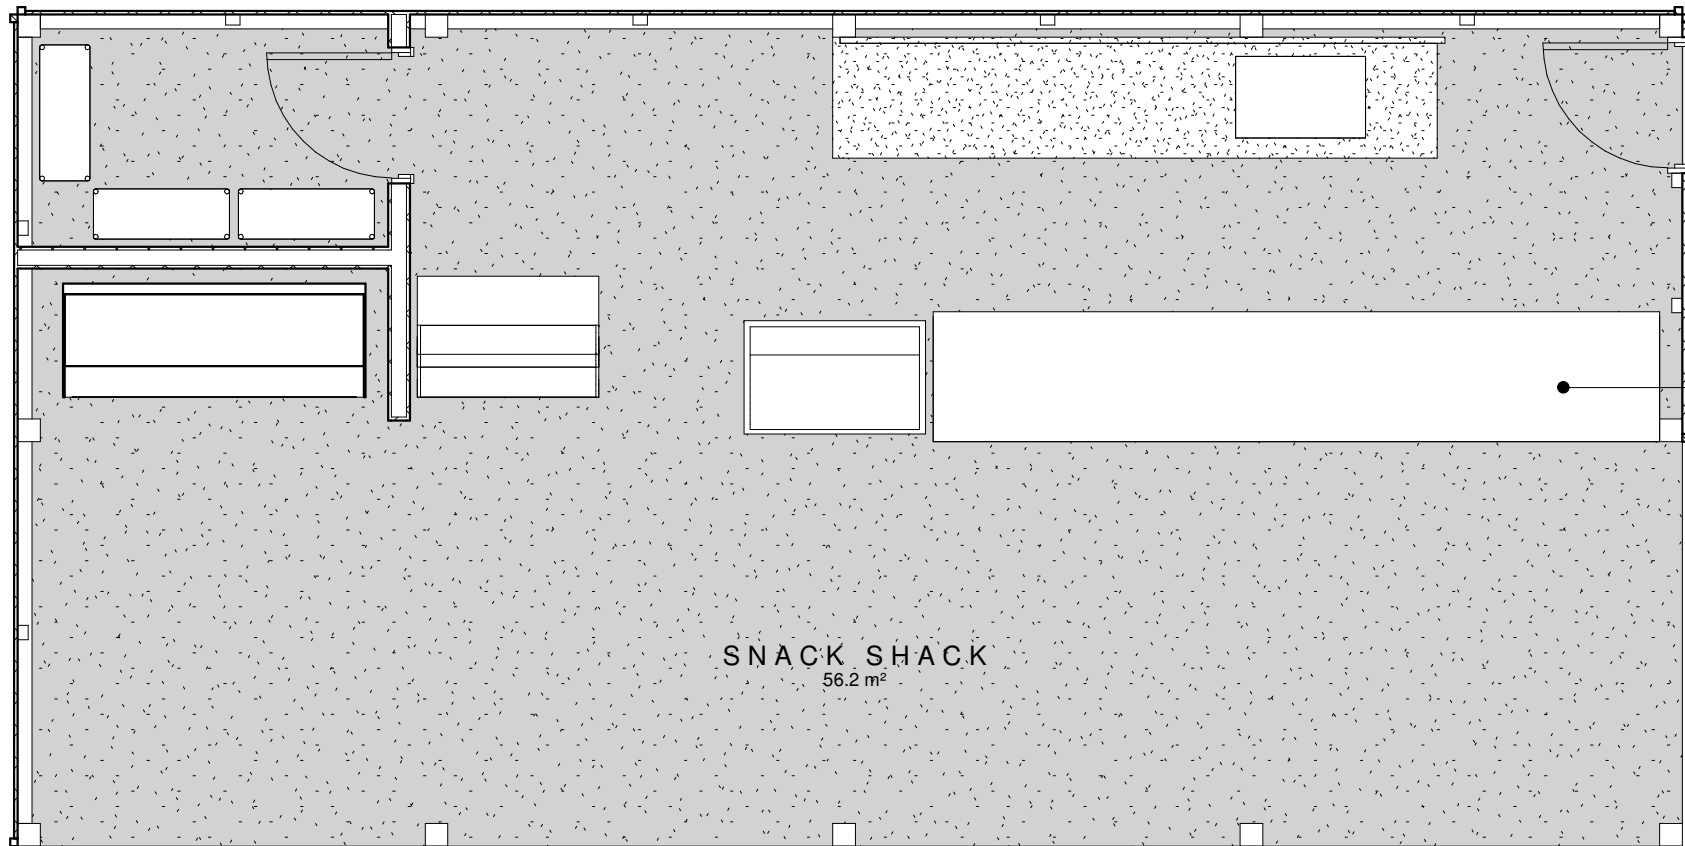

FLOOR PLAN 'as proposed'

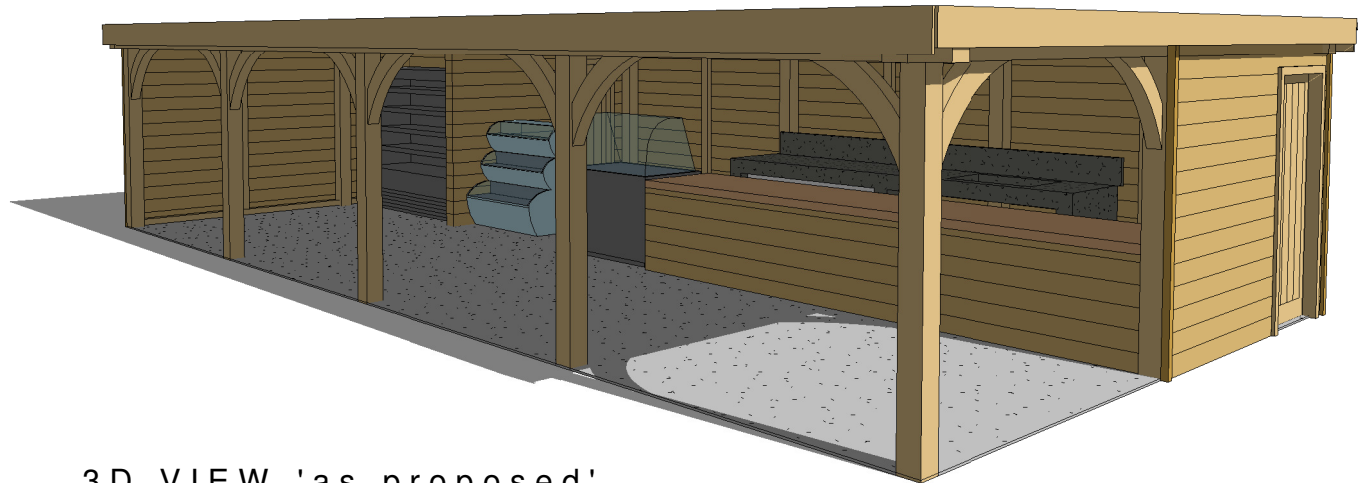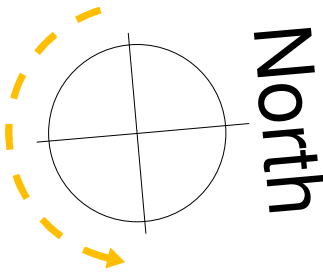

3D VIEW 'as proposed'



C	16/04/21	AC	Scale bar amended
B	23/03/21	AC	Amended for Planning
A	25/01/21	AC	Amended for Planning
Rev	Date	Drawn	Description

ctd architects

Clerk Bank House
Clerk Bank
LEEK
Staffordshire
ST13 5HE
t: 01538 373477
f: 01538 386503
e: info@ctdarchitects.co.uk
w: www.ctdarchitects.co.uk

ctd architects © 2021
• This drawing is copyright.
• All dimensions to be checked on site before proceeding.
• Contractor must notify the architect of any discrepancies before proceeding.
• Contractor to check/adjust dimensions of new work to suit existing conditions. Do not assume existing structure or details are plumb, square or level.
• All drawings to be read in conjunction with all other consultants drawings and specs.

Client		Project Marquee, Agricultural Shed & Shack Peak Wildlife Park, Wirkhill, ST13 7QR	Scale 1:50	Size A2	Drawn AC	Chk'd KL	Date 22/01/21
Title Shack Floor Plan & Elevations as proposed		Job No. 1721	Drawing No. AL76		Rev. C		