




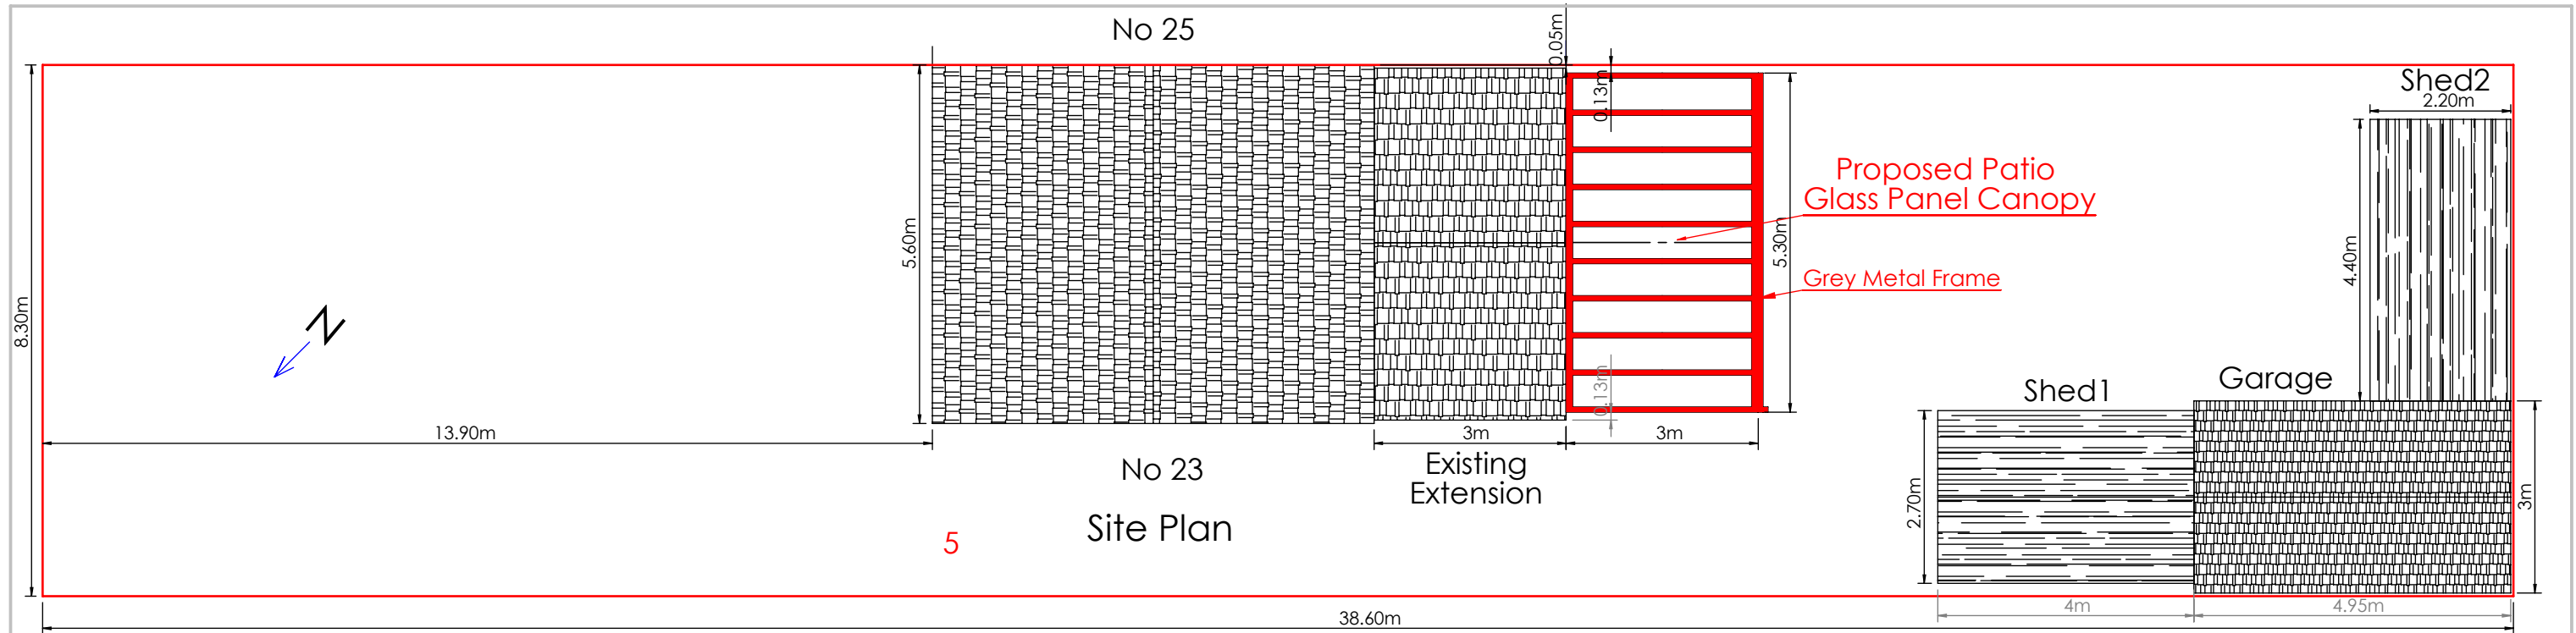


Front (North East)

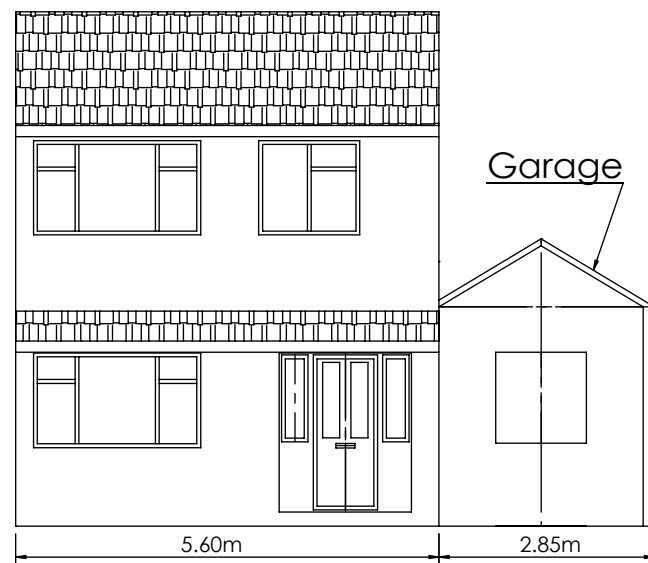


Side (North West)

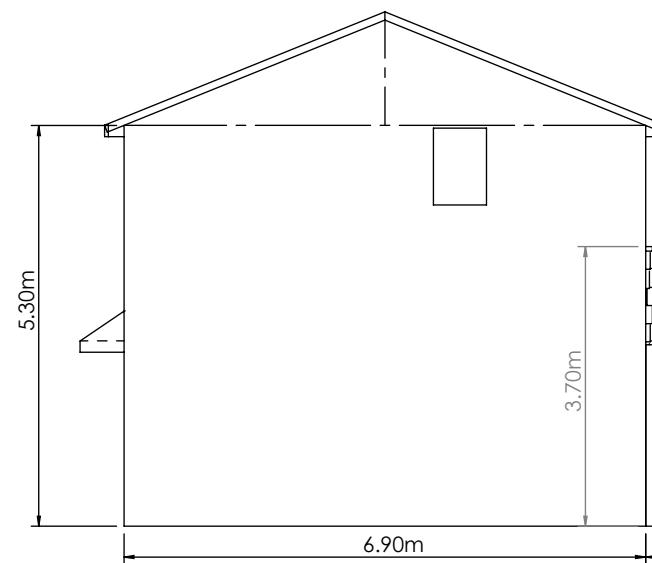


Rear Section

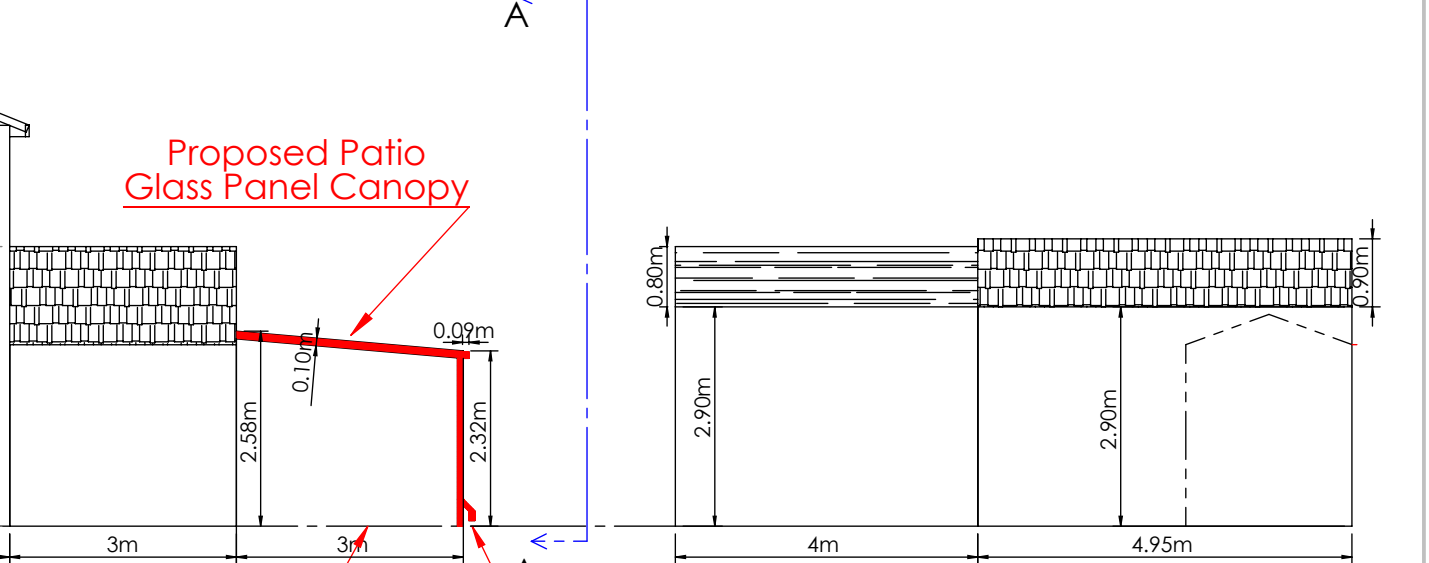

Rear (South West)

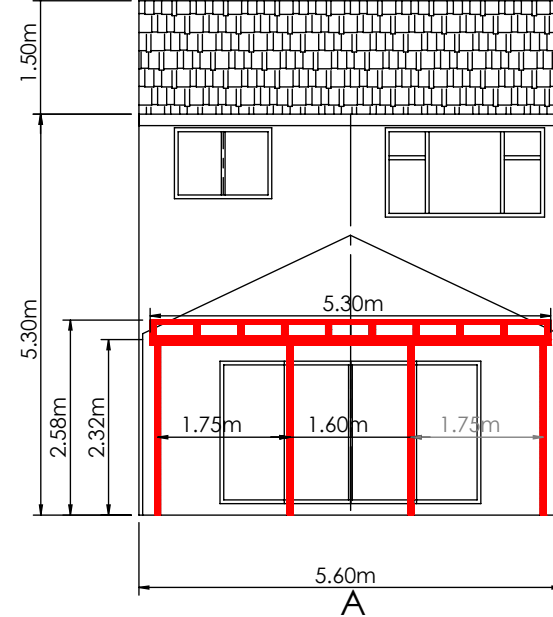

A3 Scale: 1:100 (1cm = 1metre)

 

						REVISION		2
						TITLE: 23 Blythe Mount Park, ST11 9PP Proposed Glass Canopy Site Plan and Elevations		
	NAME	SIGNATURE	DATE			DWG NO. 23 Blythe Mount Proposed R2		
DRAWN	HLP		30 03 2021					
CHK'D								
APPV'D								
MFG								
Q.A.				MATERIAL:		SCALE:1:100		SHEET 1 OF 1