




West Elevation

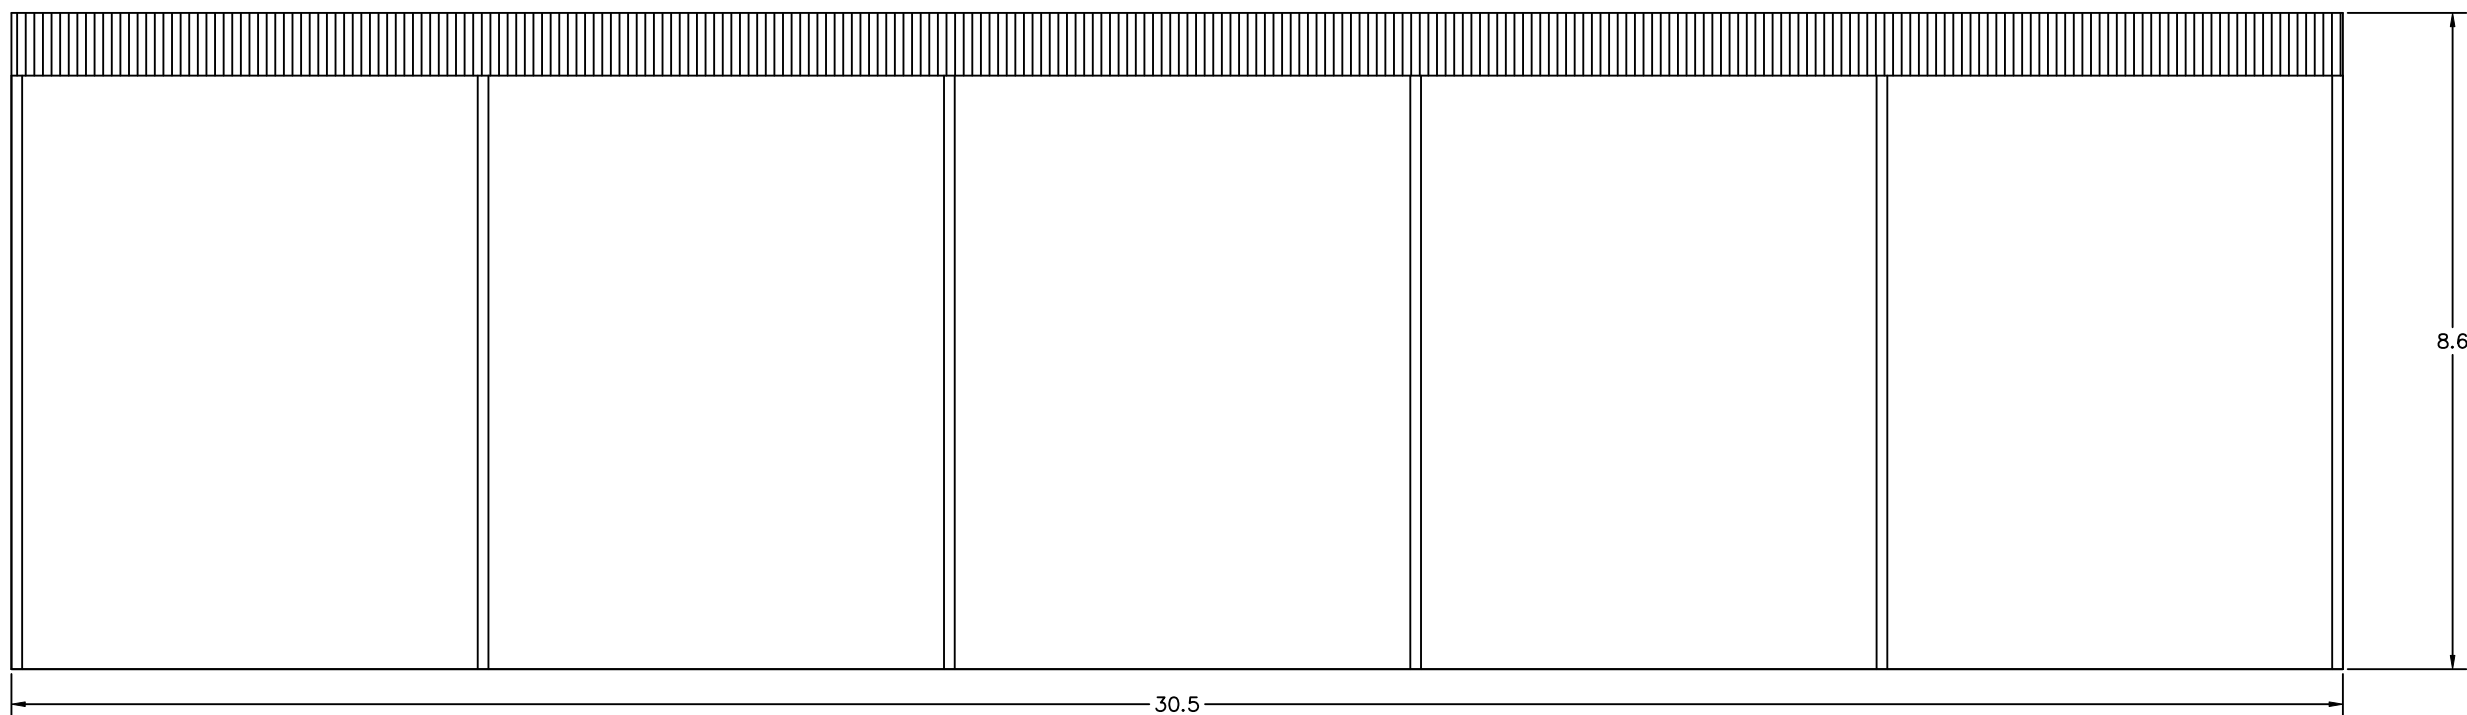


North Elevation

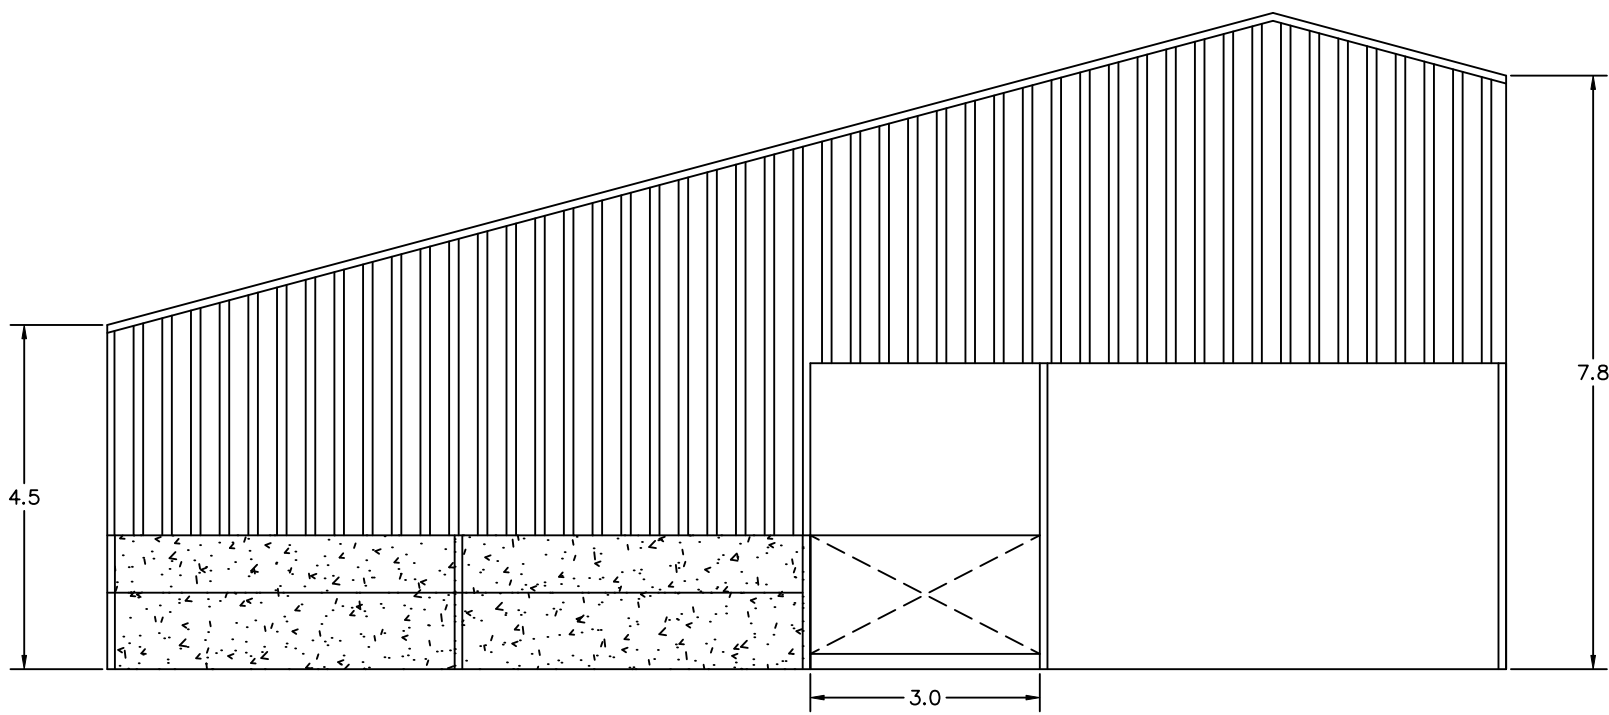

East Elevation

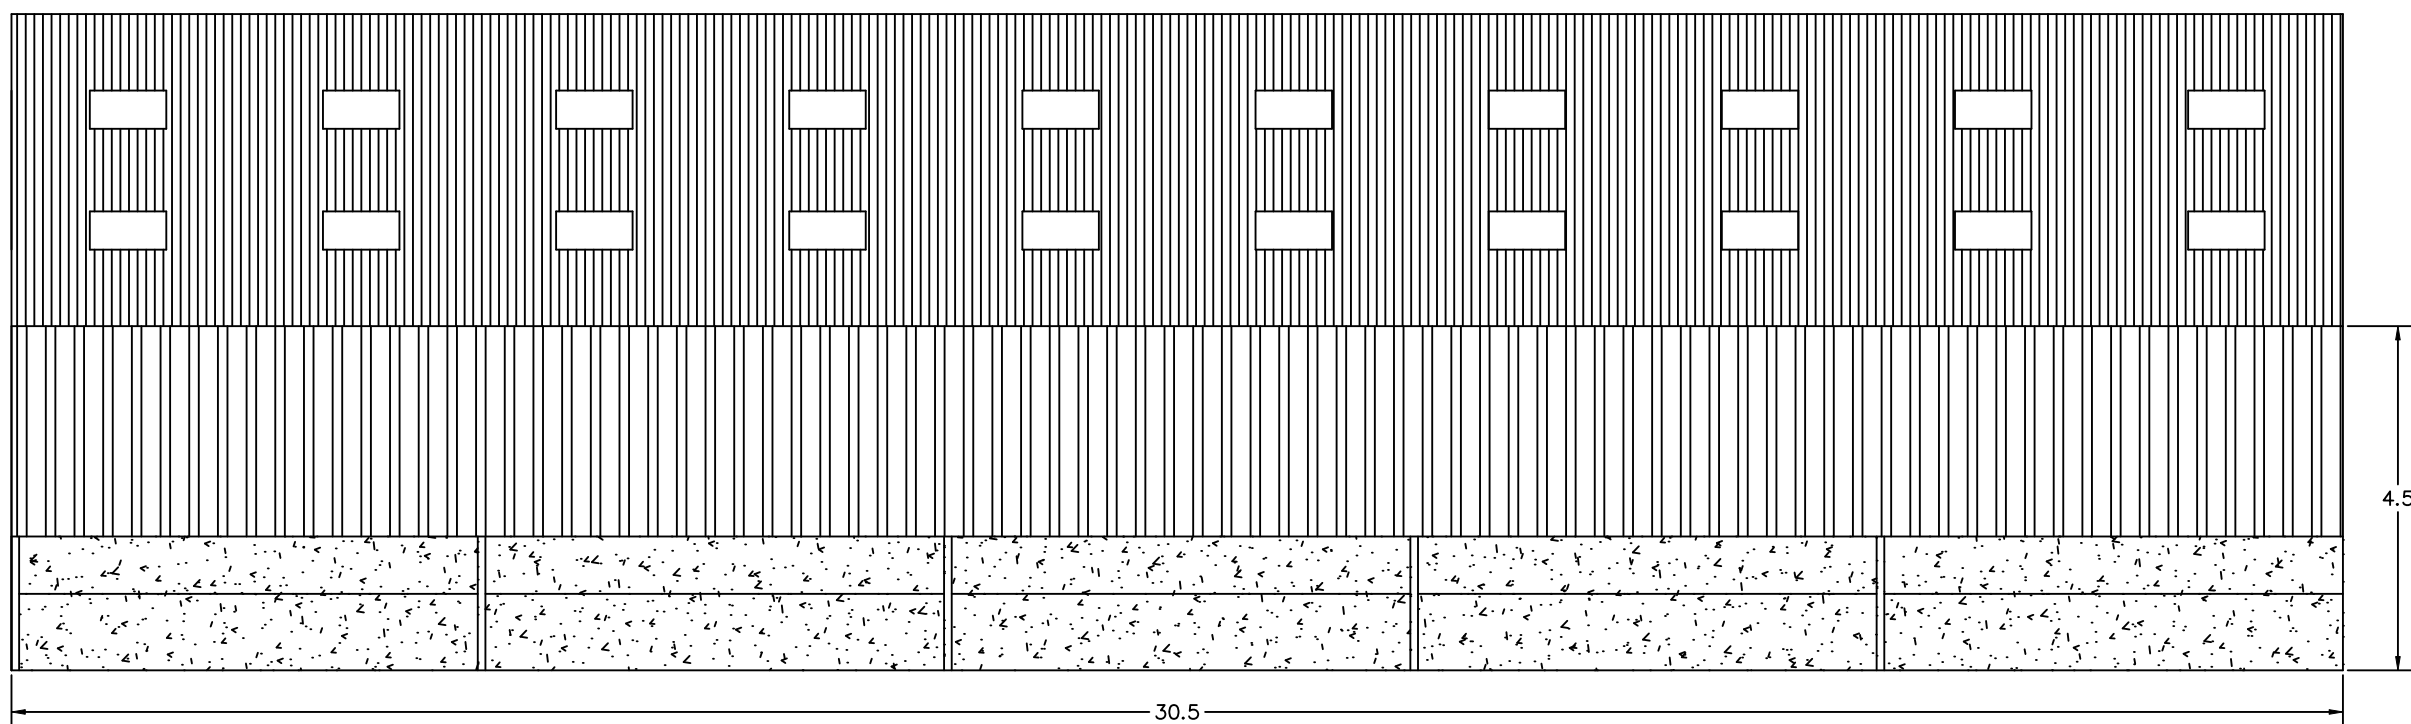

South Elevation

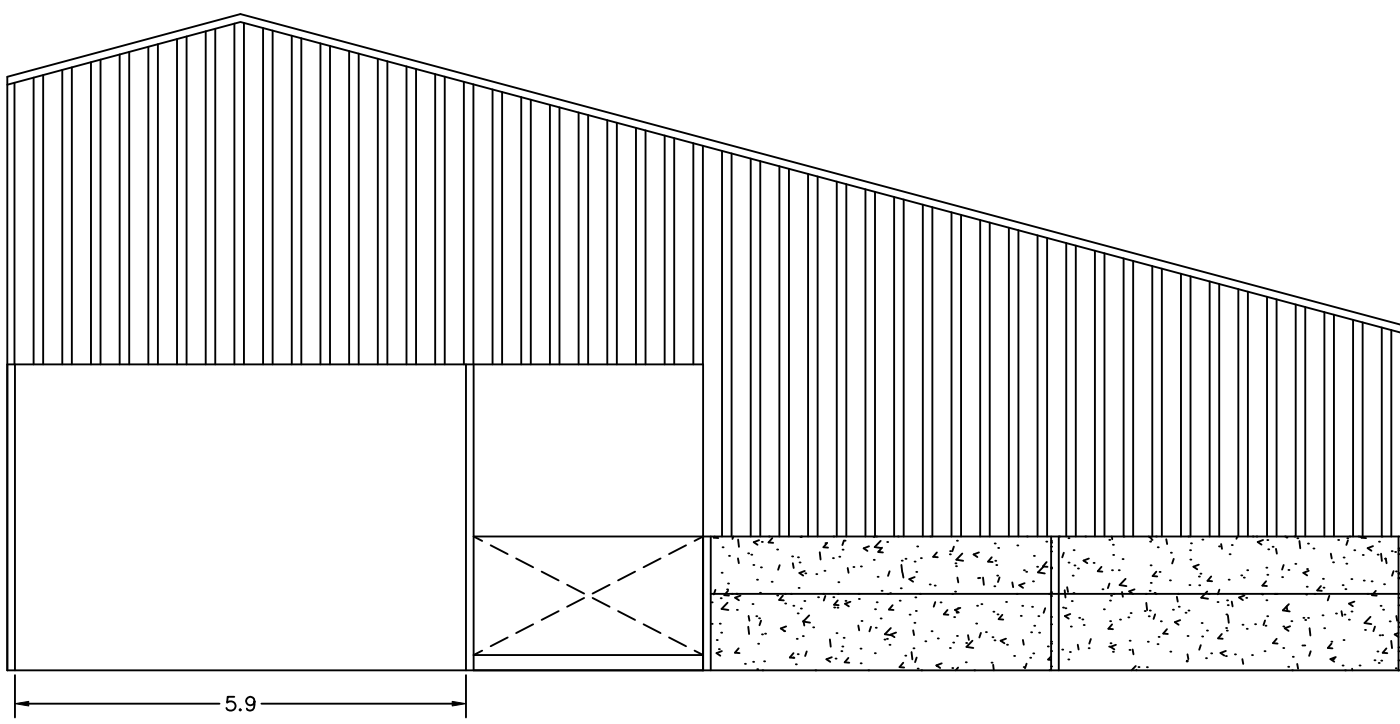

Drawing Notes:

Roof sheeting to be factory coated coloured fibre cement sheeting
coloured Natural Grey

Vertical cladding to be treated Yorkshire boarding.

Below cladding to be pre-stressed concrete panels.

Doors and gates are galvanised finish

All dimensions are stated in metres

Bagshaws LLP Vine House, Ashbourne, Derbyshire. DE6 1AE Telephone: 01335 342201 opt:2 www.bagshaws.com	Applicant: Birchwood Park Farms Forest Farm, Swinscoe, Ashbourne, Derbyshire, DE6 2BU	
	Proposal: Proposed Agricultural Building for Livestock Housing	
	Scales: 1:100 @ A1	Detail: Elevation Details
	Date: 26th March 2021	Drawing No. 14304-004