


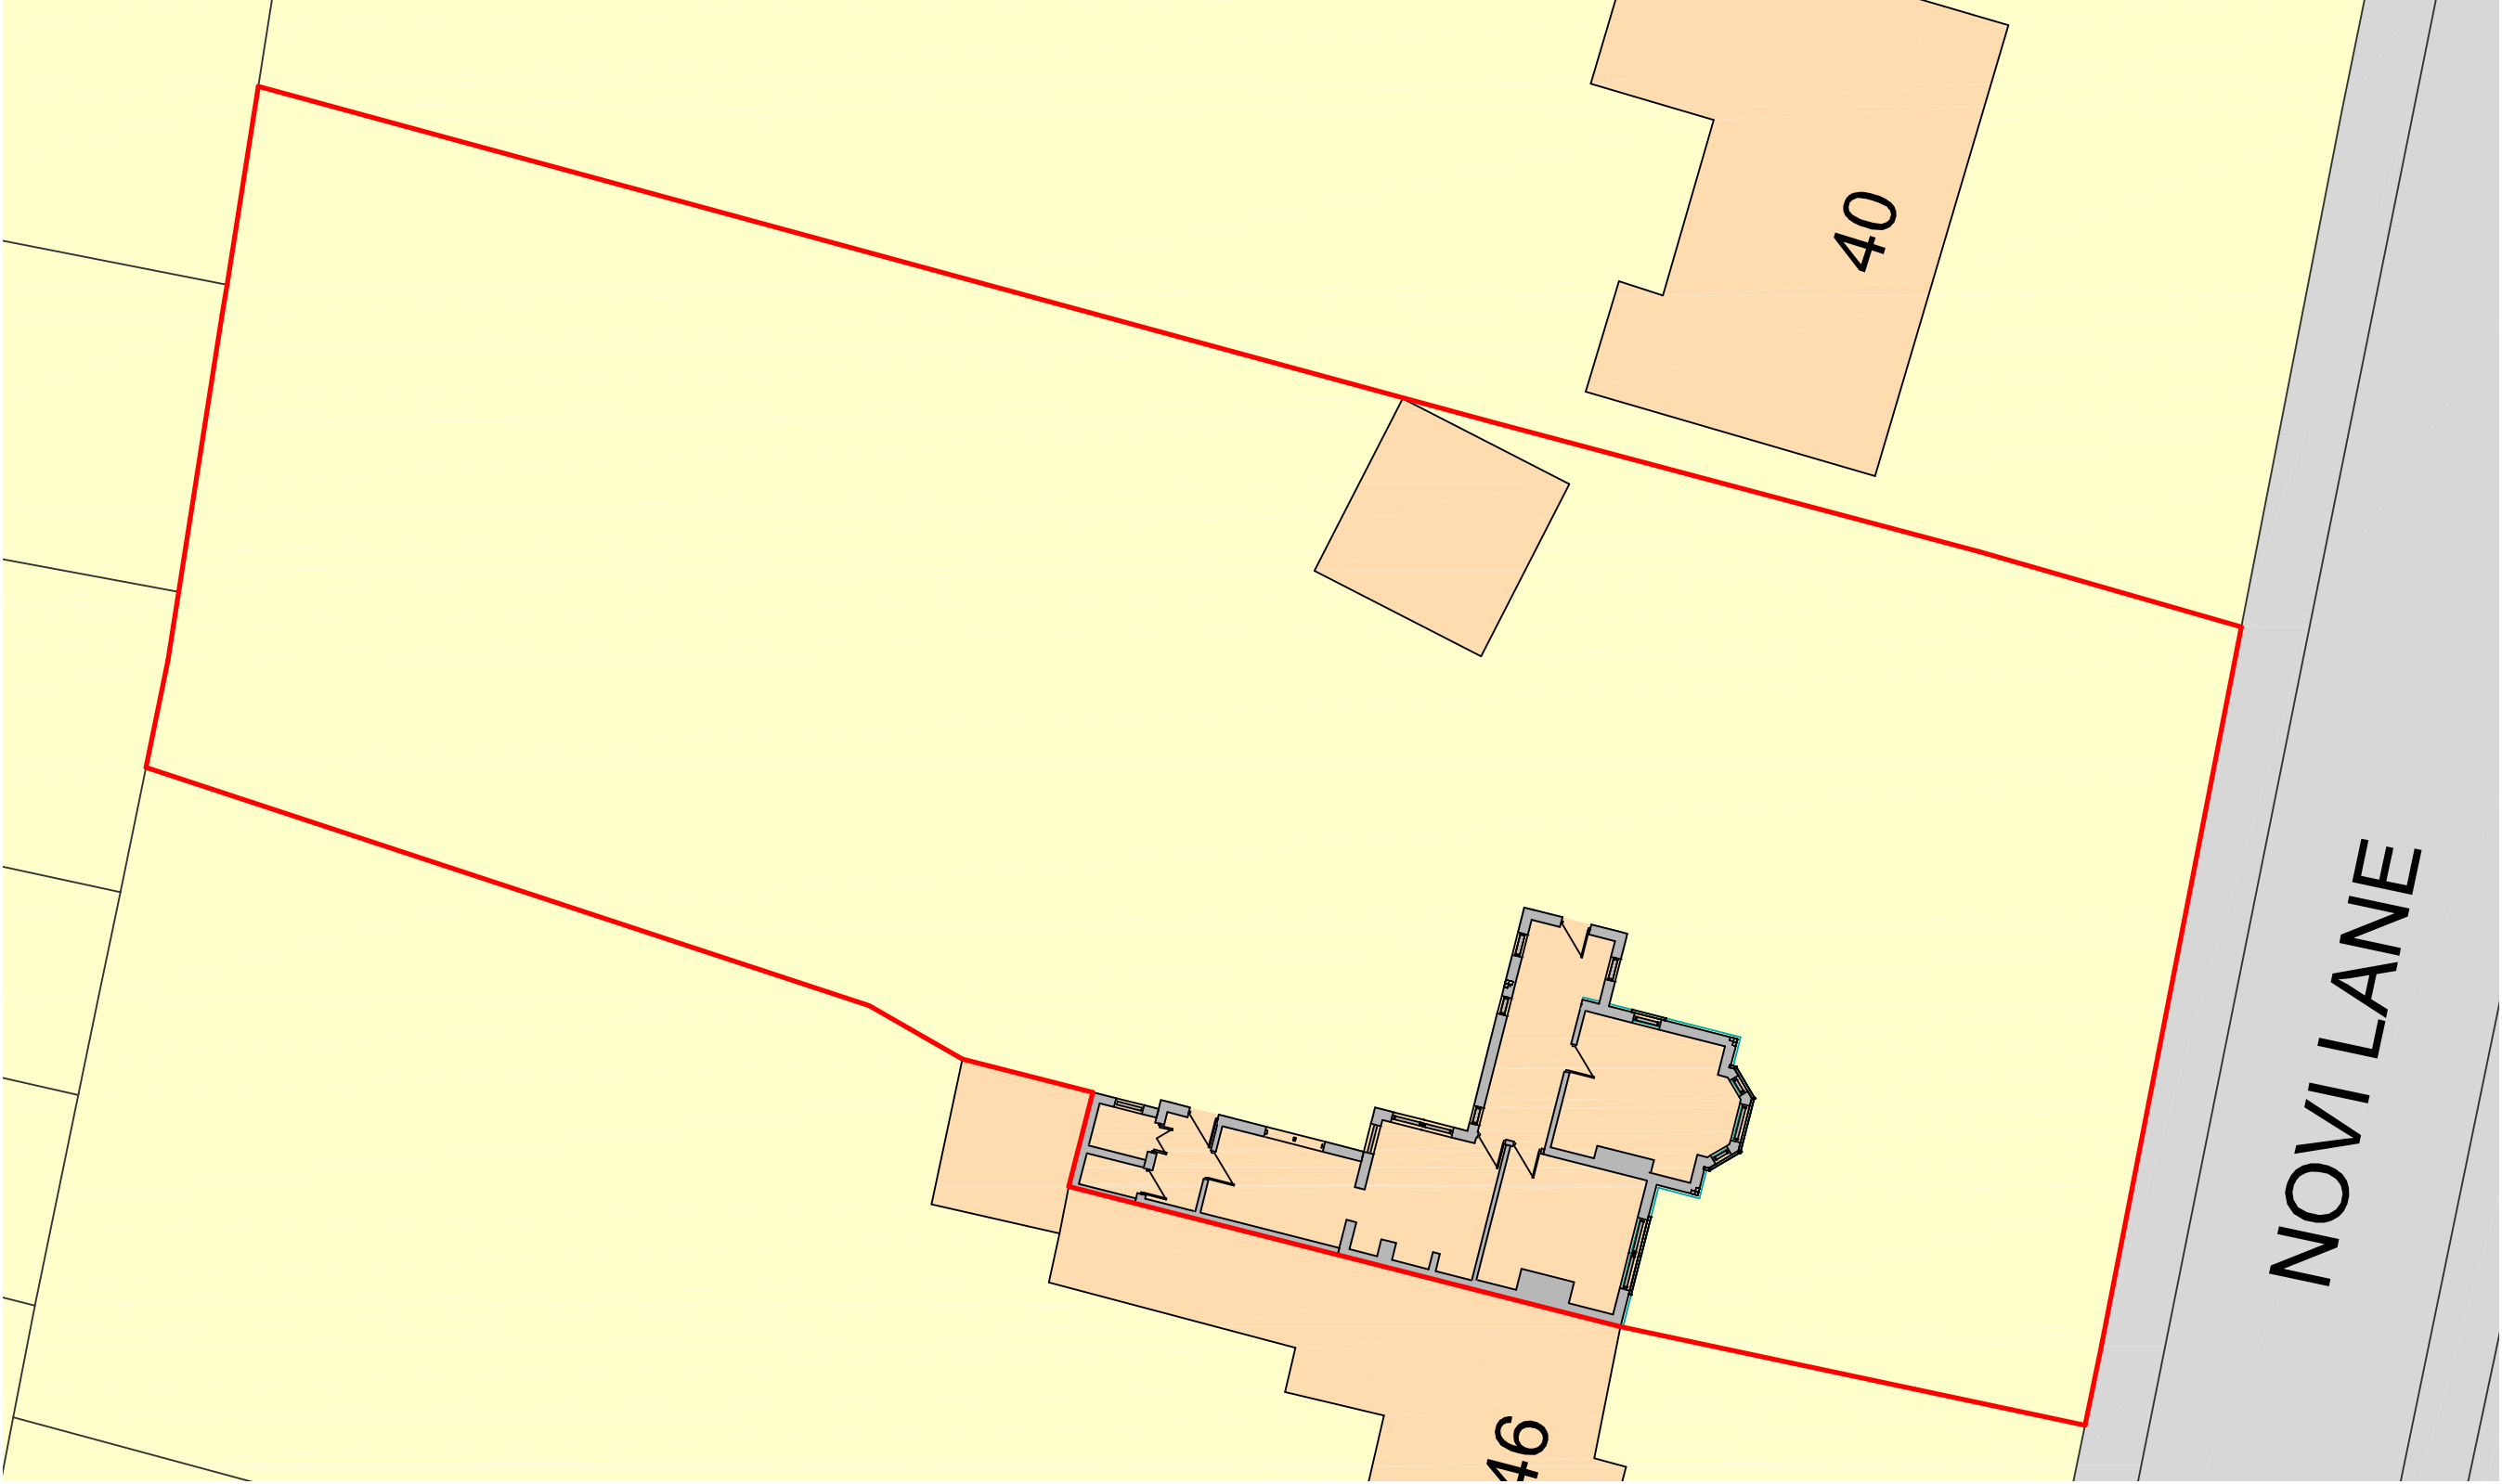
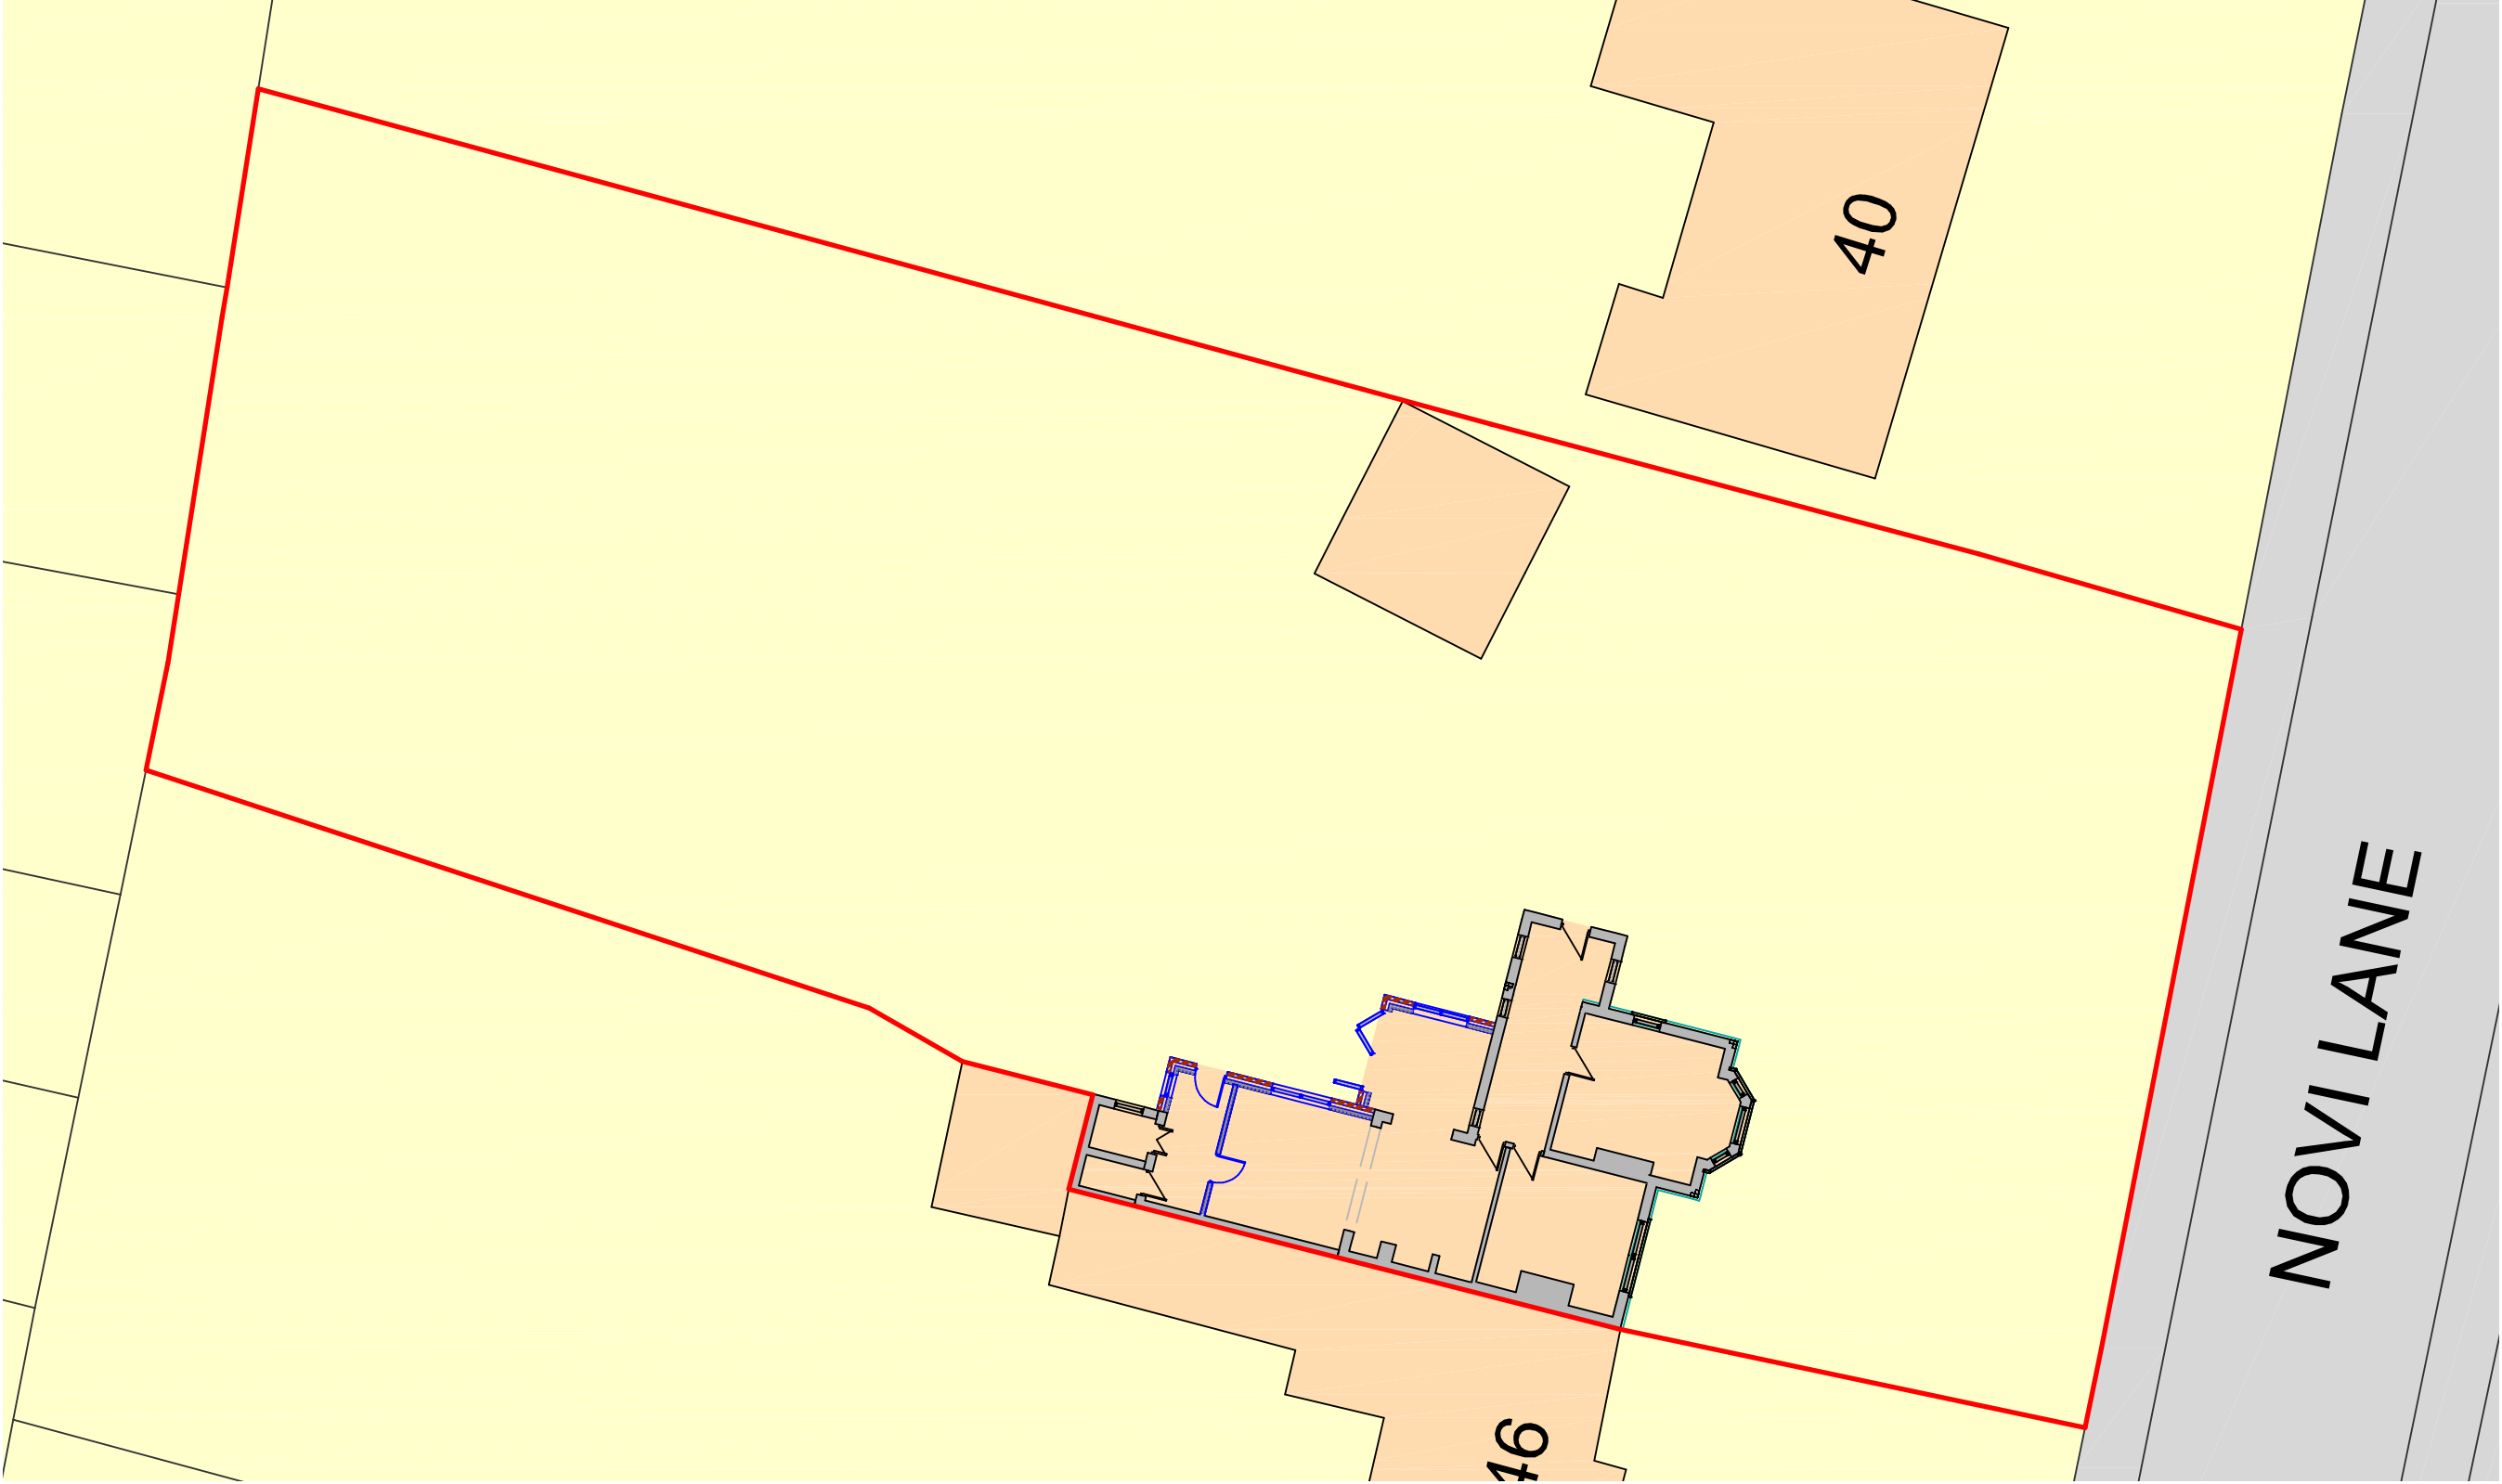


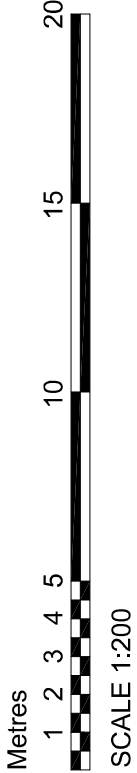



Site Plan as Existing

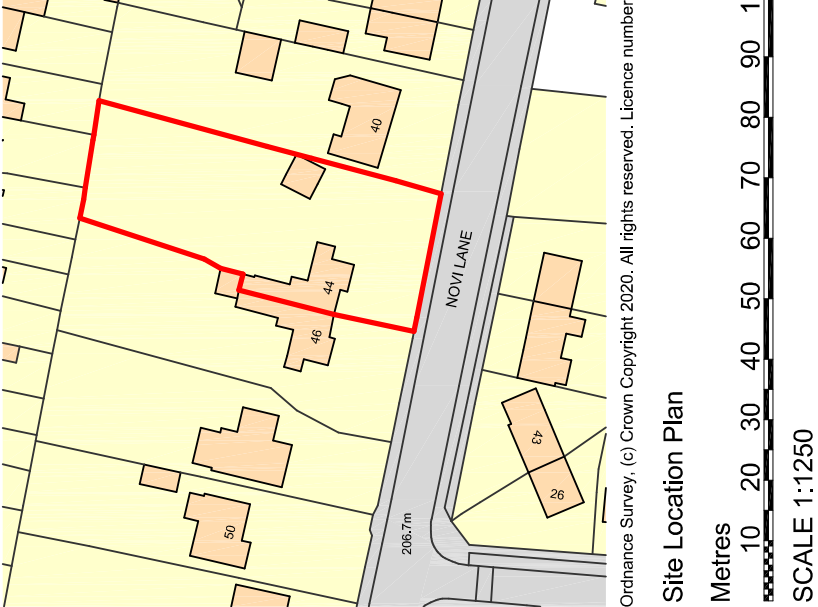

Site Plan as Proposed

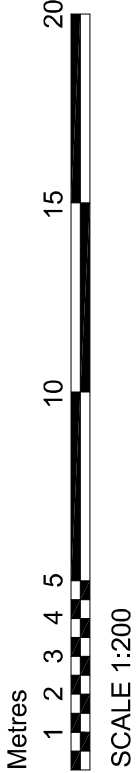

Site Location Plan

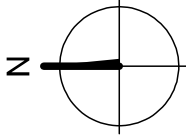 

DBD Architectural Consultancy Ltd ©2020

1. Copyright is vested with DBD Architectural Consultancy Ltd.
2. All dimensions to be checked on site before proceeding.
3. Contractor to check/adjust dimensions of new work to suit existing conditions.
4. Contractor must verify the architect of any discrepancies before proceeding.
5. All drawings to be read in conjunction with all other consultation drawings and reports.

No.	Date	Description
1	15/09/20	Site Plan as Existing
2	15/09/20	Site Plan as Proposed
3	15/09/20	Ground Floor and First Floor Extensions
4	15/09/20	Ground Floor and First Floor Extensions with associated alterations

DBD Architectural Consultancy Ltd
50 Broad Street, Leek,
Staffordshire ST13 5NS
01828 821118
info@dbdconsultants.co.uk
www.dbdconsultants.co.uk

Mr & Mrs Terry
44 Novi Lane
Leek
ST13 6NU

Ground Floor and First Floor Extensions
with associated alterations

Site Plans

Drawn: Planning	Check: ASZ	Date: 15/09/20	Scale: 1:250
Project: PL 01B			Drawn: TERRY

Initial draft scheme for comments